


Inspection Quality Assurance Program

Drilled Shaft Inspector Plans

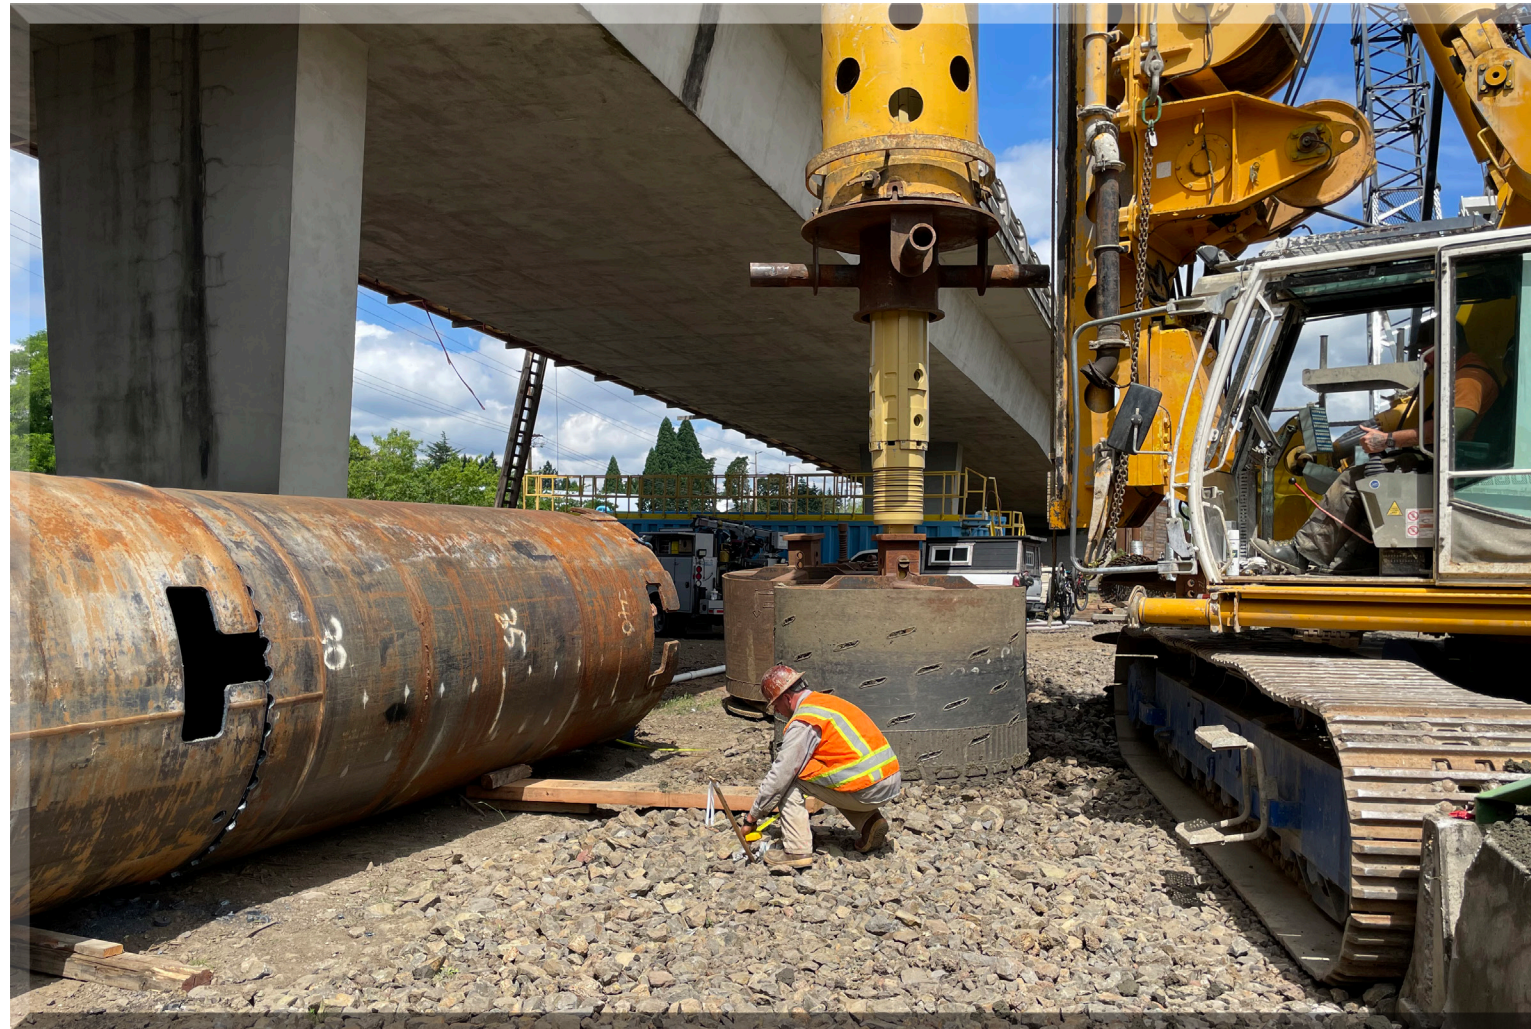

2022-2023

Plans

INDEX OF SHEETS	
SHEET NO.	DESCRIPTION
A01	Title Sheet
A02 Thru A06, Incl.	Index Of Sheets Cont.
A07, A08	Std. Dwg. Nos.
A09 Thru A11, Incl.	Plan Sheet Layout
A12 Thru A18, Incl.	Survey Control Data

STATE OF OREGON


DEPARTMENT OF TRANSPORTATION

PLANS FOR PROPOSED PROJECT

GRADING, DRAINAGE, STRUCTURES, PAVING, SIGNING, ILLUMINATION,
SIGNALS, ROADSIDE DEVELOPMENT & INTELLIGENT TRANSPORTATION SYSTEM

OR217: OR10 - OR99W SEC.

BEAVERTON-TIGARD HIGHWAY

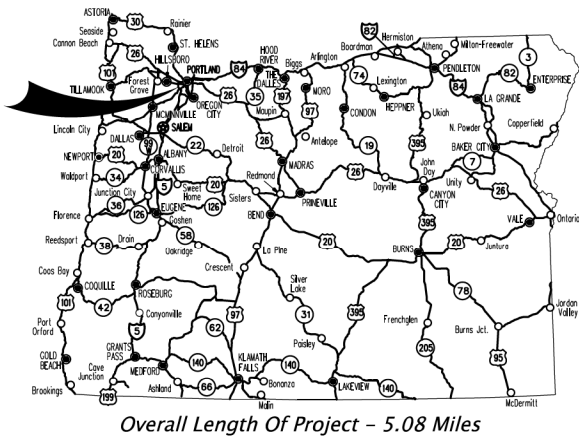

BEGINNING OF CONTRACT
STA. "C" 423+30.00 (M.P. 1.10)

WASHINGTON COUNTY
AUGUST 2021


BEGINNING OF PROJECT
STA. "C" 210+81.80 (M.P. 2.20)

PROJECT SITE
HAINES RD. CONN. NO. 2 (001)
M.P. 293.00 TO M.P. 293.10

END OF PROJECT
STA. "C" 423+30.00 (M.P. 6.28)

END OF CONTRACT
STA. "L5N" 109+28.10 (M.P. 7.24)

PROJECT SITE
I-5 PACIFIC HWY. (001)
M.P. 288.25 TO M.P. 288.45

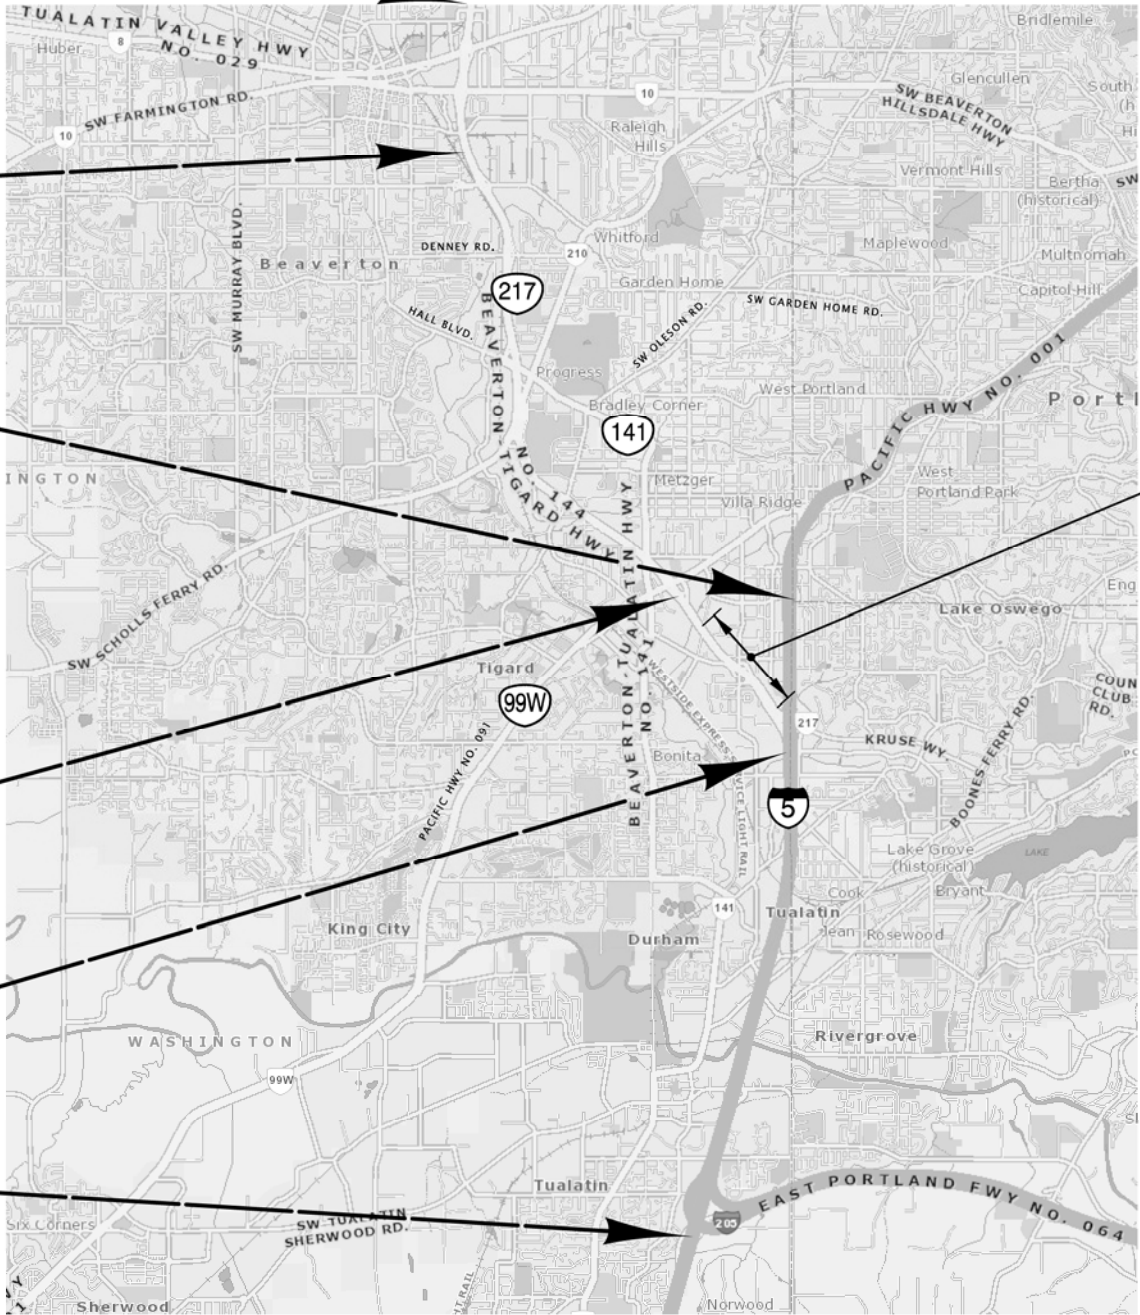

ATTENTION:
Oregon Law Requires You To Follow Rules Adopted By The Oregon Utility Notification Center. Those Rules Are Set Forth In OAR 952-001-0010 Through OAR 952-001-0090. You May Obtain Copies Of The Rules By Calling The Center. (Note: The Telephone Number For The Oregon Utility Center Is (503) 232-1987.)

NO WORK ZONE
STA. "C" 431+45.00 TO
STA. "L5N" 105+89.00



SEC. 15, 22, 23, 26, 27, 35, 36,
T. 1 S., R. 1 W., W.M.
SEC. 6, T. 2 S., R. 1 E., W.M.
SEC. 1, T. 2 S., R. 1 W., W.M.
SEC. 31, T. 1 S., R. 1 E., W.M.



OREGON TRANSPORTATION COMMISSION
Robert Van Brocklin CHAIR
Alando Simpson VICE CHAIR
Julie Brown COMMISSIONER
Sharon Smith COMMISSIONER
Kristopher W. Strickler DIRECTOR OF TRANSPORTATION

PLANS PREPARED FOR
OREGON DEPARTMENT OF TRANSPORTATION



These plans were developed using ODOT design standards. Exceptions to these standards, if any, have been submitted and approved by the ODOT Chief Engineer or their delegated authority.

Approving Authority: Eduardo P. Miranda
Eduardo Miranda
Technical Center Manager, Region 1

Steven B Cooley COOLEY Steven B
Jun 22 2021 11:55 AM

Concurrence by ODOT Chief Engineer

OR217: OR10 - OR99W SEC.
BEAVERTON-TIGARD HIGHWAY
WASHINGTON COUNTY

FEDERAL HIGHWAY ADMINISTRATION	PROJECT NUMBER	SHEET NO.
OREGON DIVISION	S144(026)	A01

GENERAL NOTES

DESIGN NOTES:

Bridge widenings are designed in accordance with the 8th edition of the AASHTO LRFD Bridge Design Specifications, 2017 and the October 2020 ODOT Bridge Design Manual with an allowance of 40 psf for future wearing surface and all of the following Live Loads:

Service and Strength I Limit States:
HL-93: Design truck or the design tandems and the design lane load.

Strength II Limit States:
ODOT Type STP-5BW Permit truck
ODOT Type STP-4E Permit truck

Bridge rehabilitations and rail replacements designed in accordance with the 8th edition of the AASHTO LRFD Bridge Design Specifications, 2017 and the October 2020 ODOT Bridge Design Manual.

Bearings are designed using "Method A" in AASHTO LRFD.

No detailed seismic analysis was performed for the widening. Reinforcement in the columns is detailed in accordance to the "AASHTO Guide Specifications for LRFD Seismic Bridge Design, 2nd Edition" as modified by the "ODOT Bridge Design Manual".

Phase 1 seismic retrofit designed in accordance with the "AASHTO Guide Specifications for LRFD Seismic Bridge Design", "AASHTO LRFD Bridge Design Specifications", as modified by the "ODOT Bridge Design Manual" for M9.0 CSZ and 1000-year criteria.

For Str. 09671, the bridge site is defined as Class D with Site Factor of:
Fpga=1.33, Fa=1.33, and Fv=2.16 for 1000 year event.

Siesmic Performance Criteria	Earthquake Return Period (yrs.)				Site Class	Design Hazard Values			Seismic Design Category
		PGA	Ss	S1		As	Sds	Sd1	
Life Safety	1000	0.27	0.59	0.22	D	0.36	0.78	0.47	C
Operational	Cascadia				D	0.19	0.48	0.31	C

For all other bridges, the bridge site is defined as Class E with Site Factor of:
Fpga=1.68, Fa=1.55, and Fv=3.20 for 1000 year event.

Siesmic Performance Criteria	Earthquake Return Period (yrs.)				Site Class	Design Hazard Values			Seismic Design Category
		PGA	Ss	S1		As	Sds	Sd1	
Life Safety	1000	0.27	0.59	0.22	E	0.46	0.92	0.70	D
Operational	Cascadia				E	0.34	0.62	1.24	D

CONSTRUCTION NOTES:

Provide all materials and perform all work according to the Oregon Standard Specifications for Construction 2021.

Provide all column reinforcement according to ASTM Specification A706.

Provide spiral drilled shaft reinforcement according to ASTM Specification A706, AASHTO Specification M31 (ASTM A615) Grade 60.

Provide coated reinforcing steel for all bars extending into the sidewalk and curbs.

Provide all other reinforcing steel according to ASTM Specification A706, or AASHTO M31 (ASTM A615) Grade 60. (Provide Field bent stirrups according to ASTM Specification A706). Use the following splice lengths (unless shown otherwise):

Reinforcing Splice Lengths (Class B) Grade 60 f'c = 4.0 ksi, λrc = 0.4, 2in min. concrete clear cover										
Bar Size	#3	#4	#5	#6	#7	#8	#9	#10	#11	#14 & #18
Uncoated	1'-4"	1'-7"	2'-0"	2'-5"	2'-9"	3'-2"	3'-7"	4'-0"	4'-5"	Not permitted

Reinforcing Splice Lengths (Class B) Grade 60 f'c = 4.5 ksi, λrc = 0.4, 2in min. concrete clear cover										
Bar Size	#3	#4	#5	#6	#7	#8	#9	#10	#11	#14 & #18
Uncoated	1'-4"	1'-6"	1'-11"	2'-3"	2'-7"	3'-0"	3'-4"	3'-9"	4'-2"	Not permitted

Reinforcing Splice Lengths (Class B) Grade 60 f'c = 5.0 ksi, λrc = 0.4, 2in min. concrete clear cover										
Bar Size	#3	#4	#5	#6	#7	#8	#9	#10	#11	#14 & #18
Uncoated	1'-4"	1'-7"	2'-0"	2'-5"	2'-9"	3'-2"	3'-7"	4'-0"	4'-5"	Not permitted

Increase all splice lengths 30% for horizontal or nearly horizontal bars so placed that more than 12" of fresh concrete is cast below the bar.

Splice reinforcing steel at alternate bars, staggered at least one splice length or as far as possible, unless shown otherwise.

GENERAL NOTES (CONTINUED):

Support the bottom mat reinforcing steel from the forms with precast mortar blocks at 2'-0" maximum centers each way. Support the top mat of reinforcing steel from the bottom mat of reinforcing steel with wire bar supports as shown in Chapter 3 of the CRI Manual of Standard Practice (SBU, BBU, or CHCU). Place wire bar supports at 2'-0" maximum centers.

Use uncoated reinforcing steel in the deck and bridge end panel. This includes top and bottom longitudinal bars, and top and bottom transverse bars. Place bars 2" clear of the nearest face of concrete unless shown otherwise. Do not fabricate reinforcing steel for columns, drilled shafts, and walls until final footing elevations have been determined in the field.

Provide ASTM F1554, Grade 105 anchor rods in signal attachments.

Provide Deck Class HPC4500 - 1½ concrete in deck.

Provide Deck Class HPC4500 - 1½ concrete in reinforced concrete end panels.

Provide General Structural Class 4000 - ¾ concrete in columns and crossbeams, unless shown otherwise.

Provide Class 4000 - ⅔ concrete for all drilled shafts.

Provide Foundation Class 4000 - 1½, 1, or ¾ concrete in footings.



Provide General Structural Class 4000 - 1½, 1, or ¾ concrete for all other concrete.

Provide General Structural Class 3300 - 1½, 1, or ¾ concrete for sidewalk widening on BR16143 and BR13074A.

Provide Class 5000 - ¾ concrete in Bent 2 column and cap on Str. 09671.

FOUNDATION NOTES:


See Footing Plan for Foundation Notes on all structures.

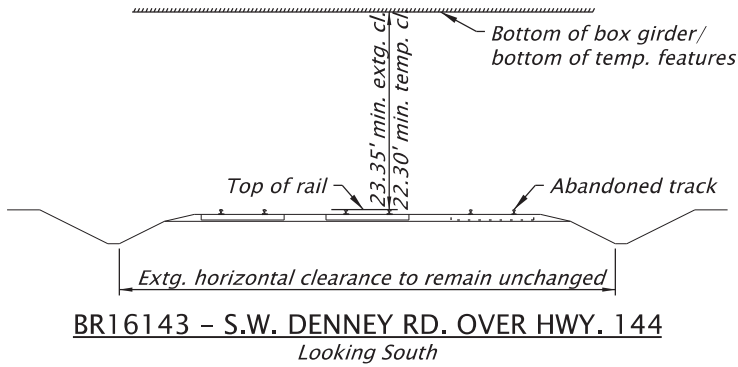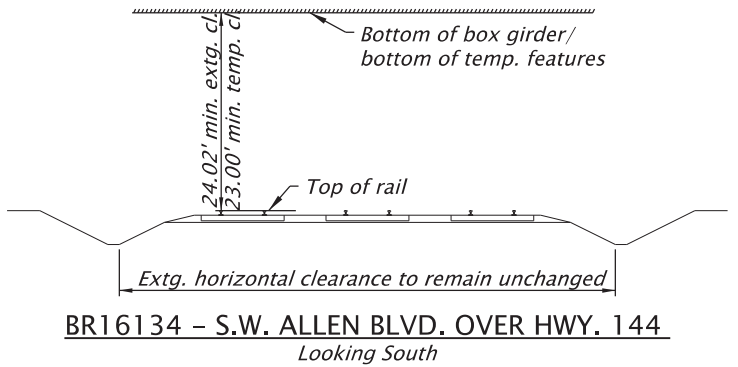

RAILROAD CONSTRUCTION CLEARANCES



Scale: None

STRUCTURE NUMBERS:
09671 HWY 141 OVER HWY 144_MP 2.71
16134 SW ALLEN BLVD OVER HWY 144
23874 HWY144 (CONN 144AP) TO SW ALLEN BLVD
23875 SW ALLEN BLVD TO HWY 144 (CONN 144AR)
16143 SW DENNEY RD OVER HWY 144+RR
23872 HWY144 (CONN 144AW) TO SW DENNEY RD
23873 SW DENNEY RD TO HWY144 (CONN144AY)
13074A FANNO CR_HWY144 (CONN 144AX)(SW DENNEY RD)

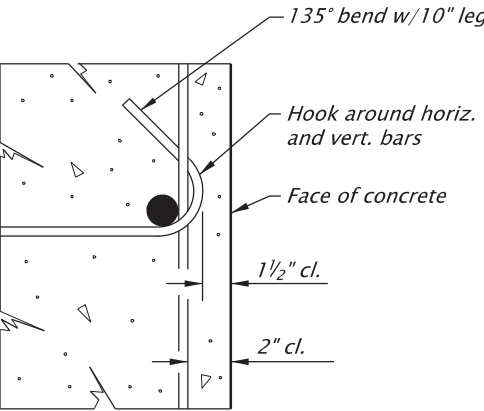

TIE BAR DETAIL

No Scale

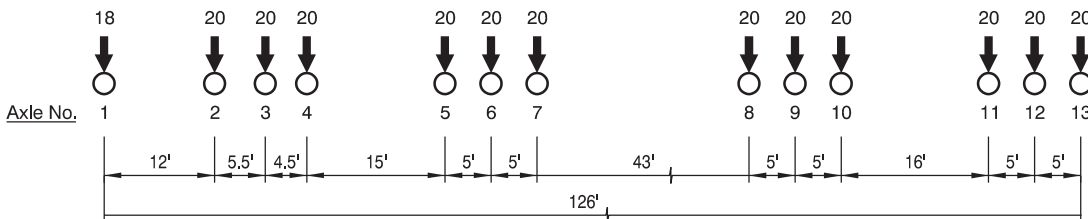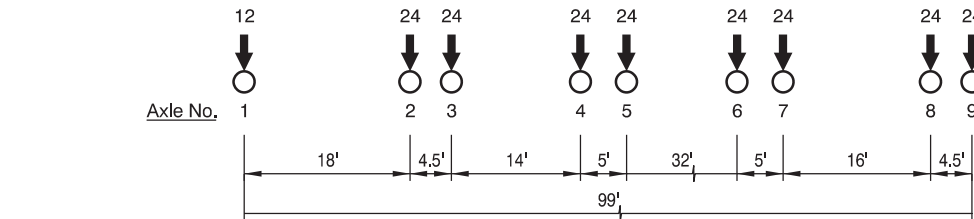

OREGON PERMIT LOADS FOR STATE OWNED BRIDGES

Note: Units are kips and feet

No.	DATE	REVISIONS	BY
1	08/04/2021	Deleted HPC4000 concrete	F.M.G.

SCALE WARNING

IF THIS SCALE LINE DOES NOT MEASURE ONE INCH, THEN DRAWING IS NOT TO SCALE

STRUCTURE NO.
See left

BDS DWG NO.
106227

CALC. BOOK
7207

HWY: 144
M.P.: Various

COUNTY
Washington

DATE
AUG. 2021

REGISTERED PROFESSIONAL
ENGINEER
56148PE
Digitally Signed Aug 13 2021 9:40 AM
OREGON
JAN. 15, 2002
ROBERT E. GRUBBS

RENEW: 06-30-2023


OREGON DEPARTMENT OF TRANSPORTATION



VARIOUS STRUCTURES
OR217: OR10 - OR99W SEC.
BEAVERTON-TIGARD HIGHWAY
WASHINGTON COUNTY

Designer: Robert Grubbs
Reviewer: Zachery T. Beget
Drafter: Troy Wilson/Sandi Gish/Tony Johnson
Checker: Eric Bonn, DOWL

GENERAL NOTES

SHEET NO.
J03

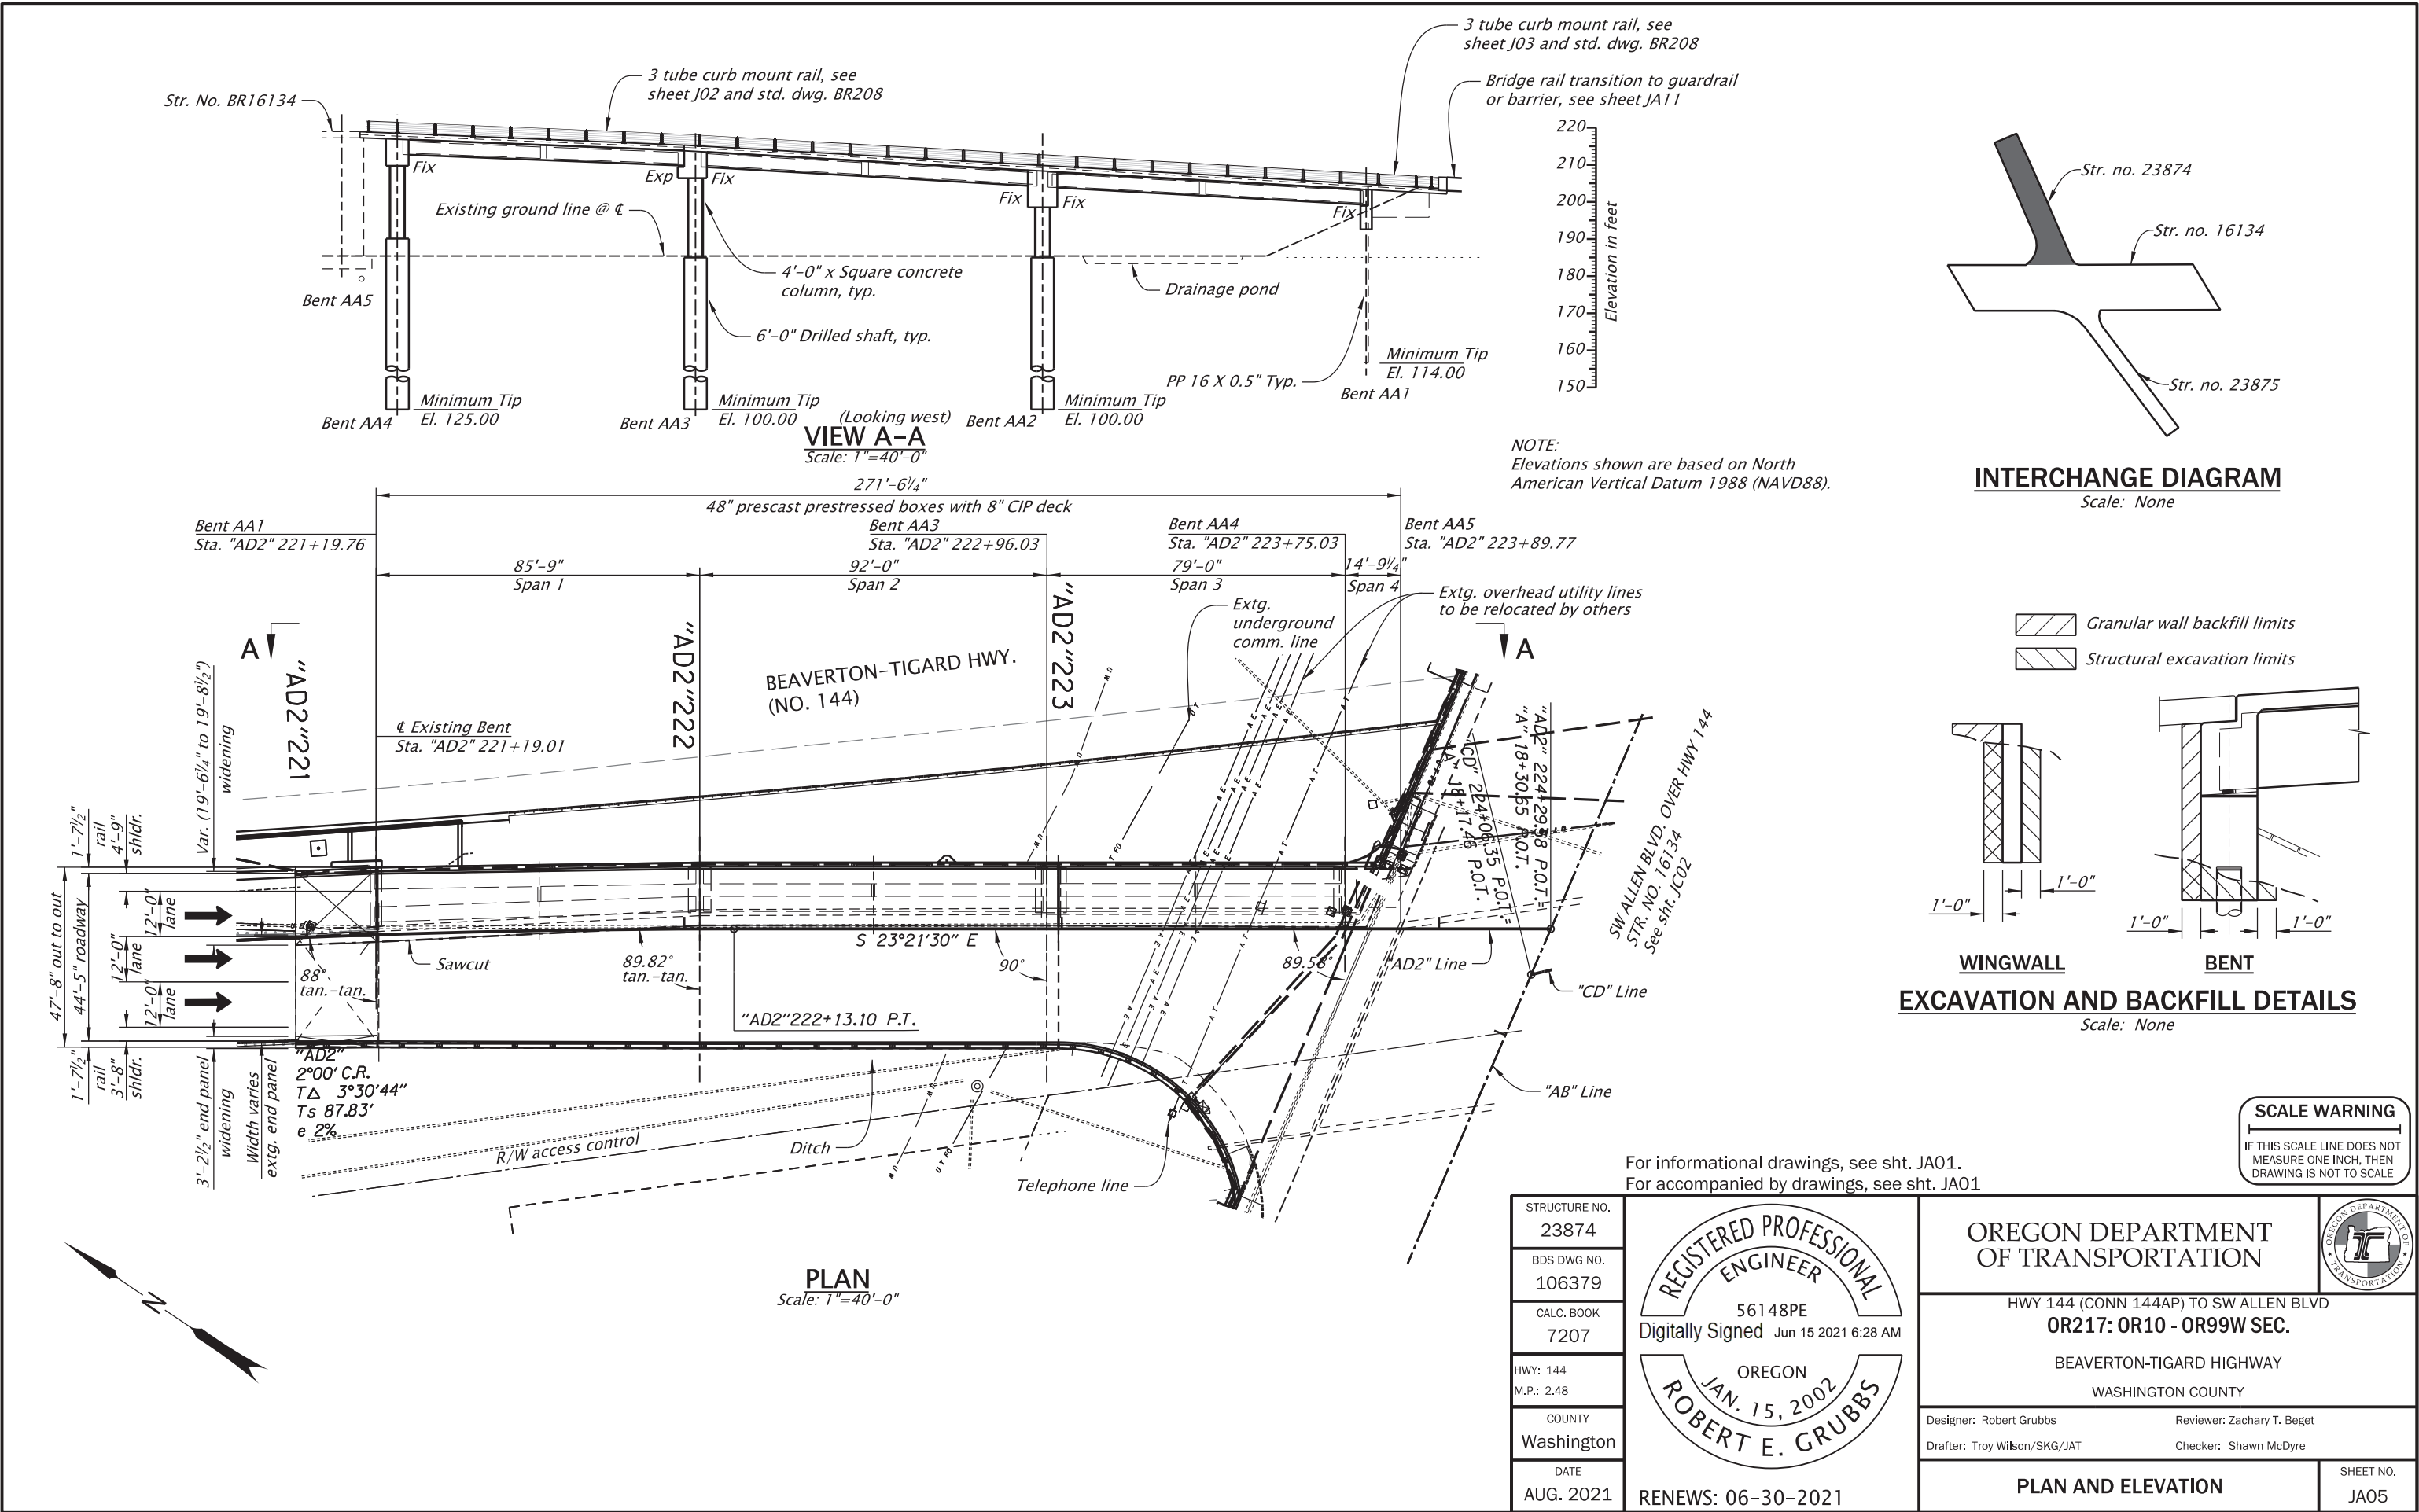

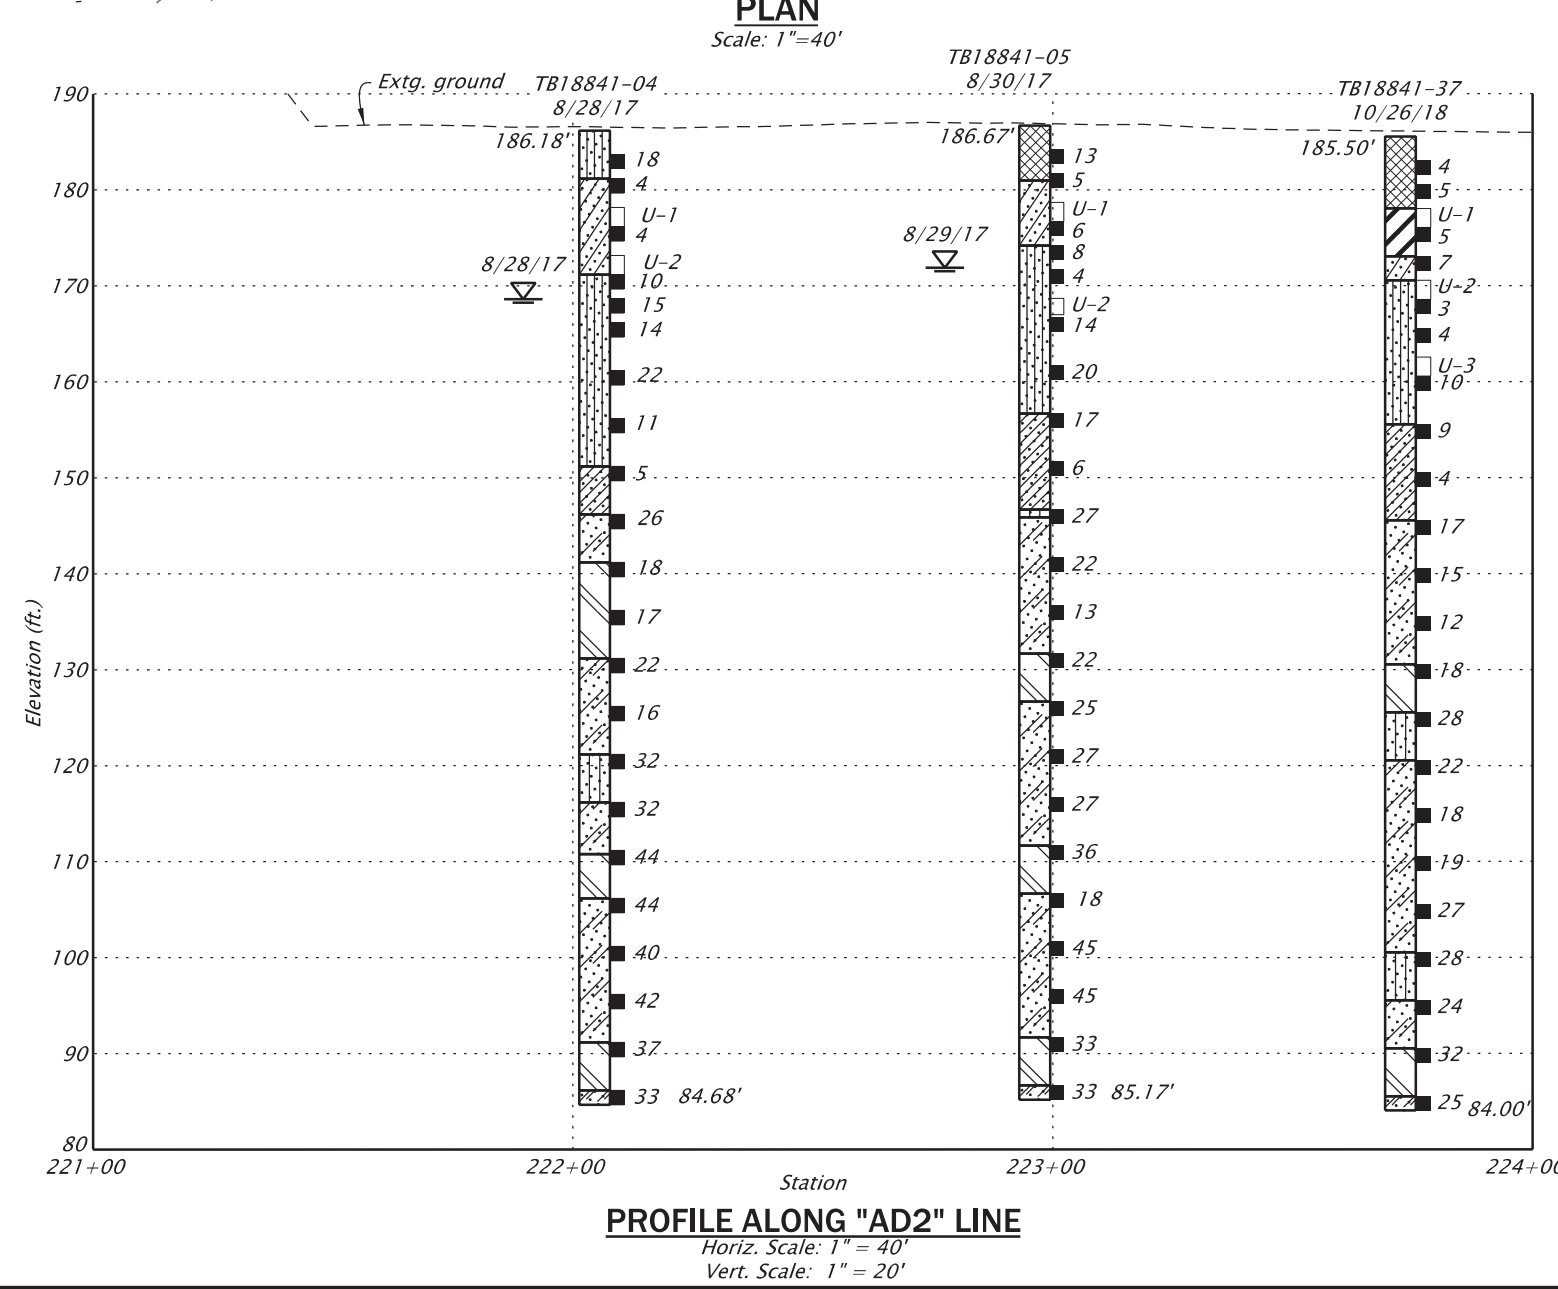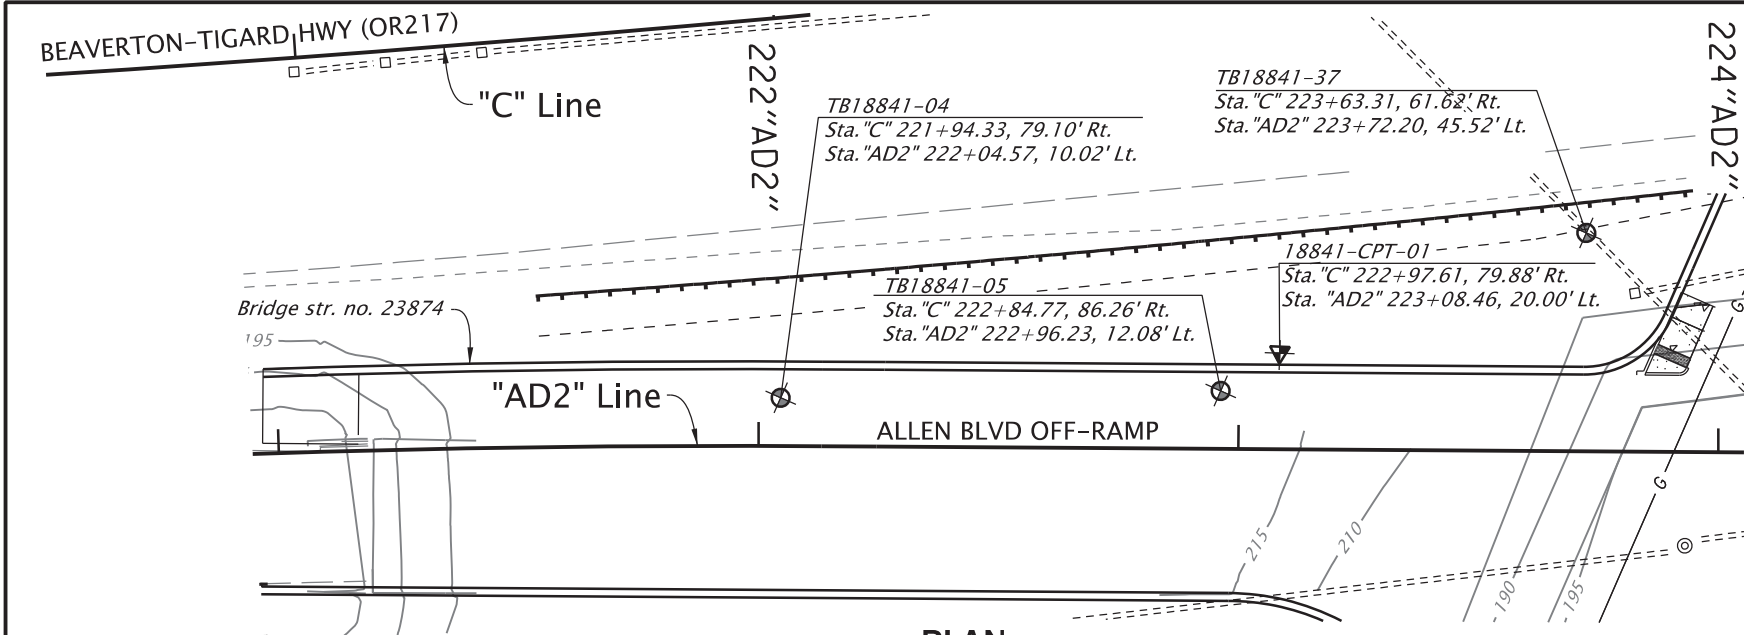

UNIT DESCRIPTIONS

- CLAY with trace gravel and sand; CL; brown to gray with mottling; low to medium plasticity; damp; soft to stiff; fine to coarse gravel and fine to coarse grained sand; noncemented; homogeneous. (Fill)
- CLAY with trace sand; CH; gray brown; high plasticity; moist; medium stiff; fine gravel and fine to coarse grained sand; noncemented; lensed. (Alluvium)
- SILT to SILT with some sand; ML; gray; nonplastic to low plasticity; moist to wet; soft to very stiff, loose to medium dense where nonplastic; fine to coarse grained sand; noncemented; homogeneous. (Willamette Formation)
- CLAY to CLAY with up to trace gravel and some sand; CL; gray; low to medium plasticity; moist to wet; soft to very stiff; fine to medium grained sand and coarse gravel; noncemented; homogeneous. (Willamette Formation)
- SILT to Silty SAND; ML to SM; gray, red, black, brown mottled; nonplastic to low plasticity; moist to wet; very stiff to hard/medium dense where nonplastic; fine to coarse grained sand; noncemented; lensed. (Hillsboro Formation)
- CLAY to Clayey SAND; CH, CL to SC; gray, brown, green, some red and black mottling; low to high plasticity; damp to wet; stiff to very stiff/medium dense; fine to coarse grained sand; noncemented; lensed. (Hillsboro Formation)
- CLAY; CH; gray, blue-gray, brown, yellow-brown, orange mottling; high plasticity; damp to moist; very stiff to hard; noncemented; lensed. (Hillsboro Formation)


LEGEND

- 24 = Standard penetration test - N value
- U-1 = Undisturbed sample
- Bore Hole Location
- Groundwater measured in the bore hole
- CPT = Cone Penetrometer
- 00.00' = Elevation
- MM/DD/YY = Date of measurement

GENERAL NOTES


- Elevations are based on North American Vertical Datum (1988).
- Geotechnical data shown on this drawing are a consolidation of information and/or revision in terminology from the drill logs and CPT logs. More detailed subsurface data is available on the drill logs in the geotechnical report, which is available from the Engineer.
- In accordance with ASTM D1586-84, N values are reported for an interval of 1 ft. except as noted.
- 5' Contour interval on plan view.

STRUCTURE NO. 23874		OREGON DEPARTMENT OF TRANSPORTATION	
BDS DWG NO. 106381		SW ALLEN BLVD OVER HWY 144_MP C2.43	
CALC. BOOK 7207		OR217: OR10 - OR99W SEC.	
HWY: 144 M.P.: C2.34		BEAVERTON-TIGARD HIGHWAY	
COUNTY Washington		WASHINGTON COUNTY	
DATE 04/2021	EXPIRES: 12-01-2021	Designer: Michael Zimmerman Drafter: Julie Rentz	Reviewer: Michael Tardif Checker: N/A
		GEOTECHNICAL DATA	SHEET NO. JA07

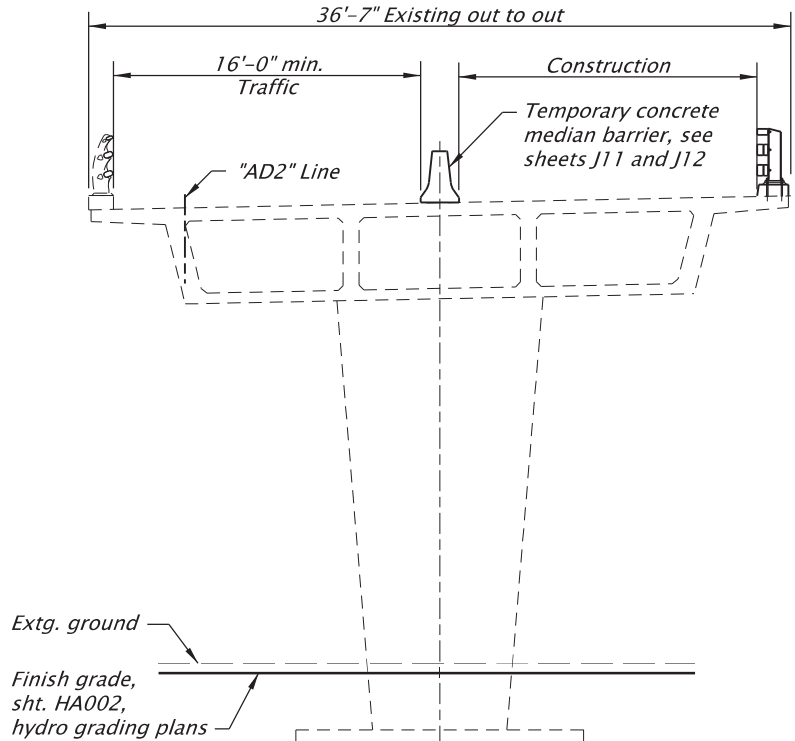


STAGE I, PHASE 1
Scale: 1"=10'-0"

NOTE: See Traffic Control Plans for details

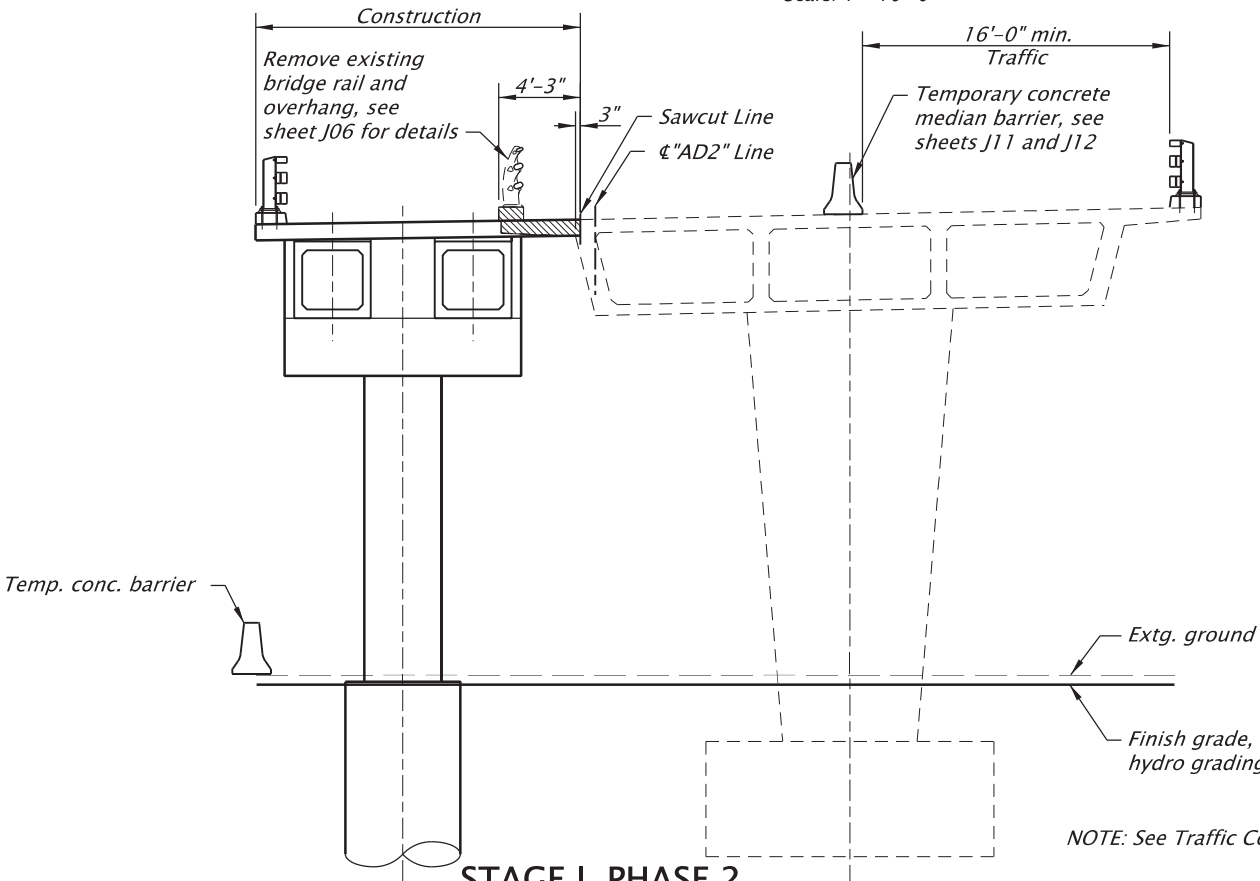

STAGE I, PHASE 2
Scale: 1"=10'-0"

NOTE: See Traffic Control Plans for details

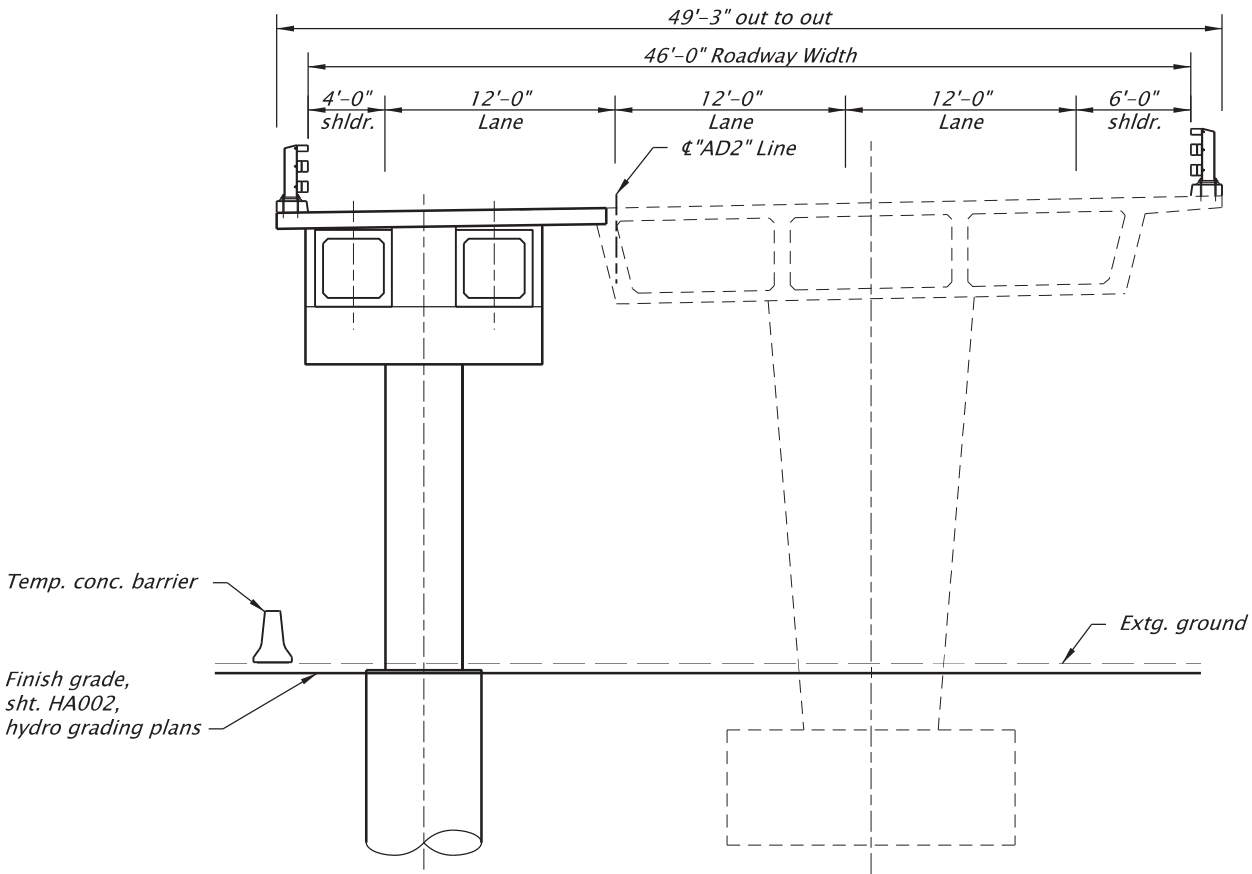

FINISH
Scale: 1"=10'-0"


STAGING NOTES: BENT 2, BENT 3, SPAN 2 & SPAN 3

- STAGE I, PHASE 1:**
1. Place traffic in configuration shown.
 2. Remove existing bridge rail and construct 3 tube curb mount rail, modified, see sheet J09 and standard drawings BR208 and BR209.
- STAGE I, PHASE 2:**
1. Place traffic in configuration shown.
 2. Construct bridge widening.

SCALE WARNING
IF THIS SCALE LINE DOES NOT
MEASURE ONE INCH, THEN
DRAWING IS NOT TO SCALE

For informational drawings, see sht. JA01.
For accompanied by drawings, see sht. JA01

STRUCTURE NO. 23874	REGISTERED PROFESSIONAL ENGINEER 56148PE Digitally Signed Jun 15 2021 6:30 AM OREGON JAN. 15, 2002 ROBERT E. GRUBBS	OREGON DEPARTMENT OF TRANSPORTATION	
BDS DWG NO. 106383		HWY 144 (CONN 144AP) TO SW ALLEN BLVD OR217: OR10 - OR99W SEC.	
CALC. BOOK 7207		BEAVERTON-TIGARD HIGHWAY WASHINGTON COUNTY	
HWY: 144 M.P.: 2.48		Designer: Robert Grubbs Drafter: Troy Wilson/SKG/JAT	Reviewer: Zachary T. Beget Checker: Shawn McDyre
COUNTY Washington	DATE AUG. 2021	RENEWES: 06-30-2021	SHEET NO. JA09

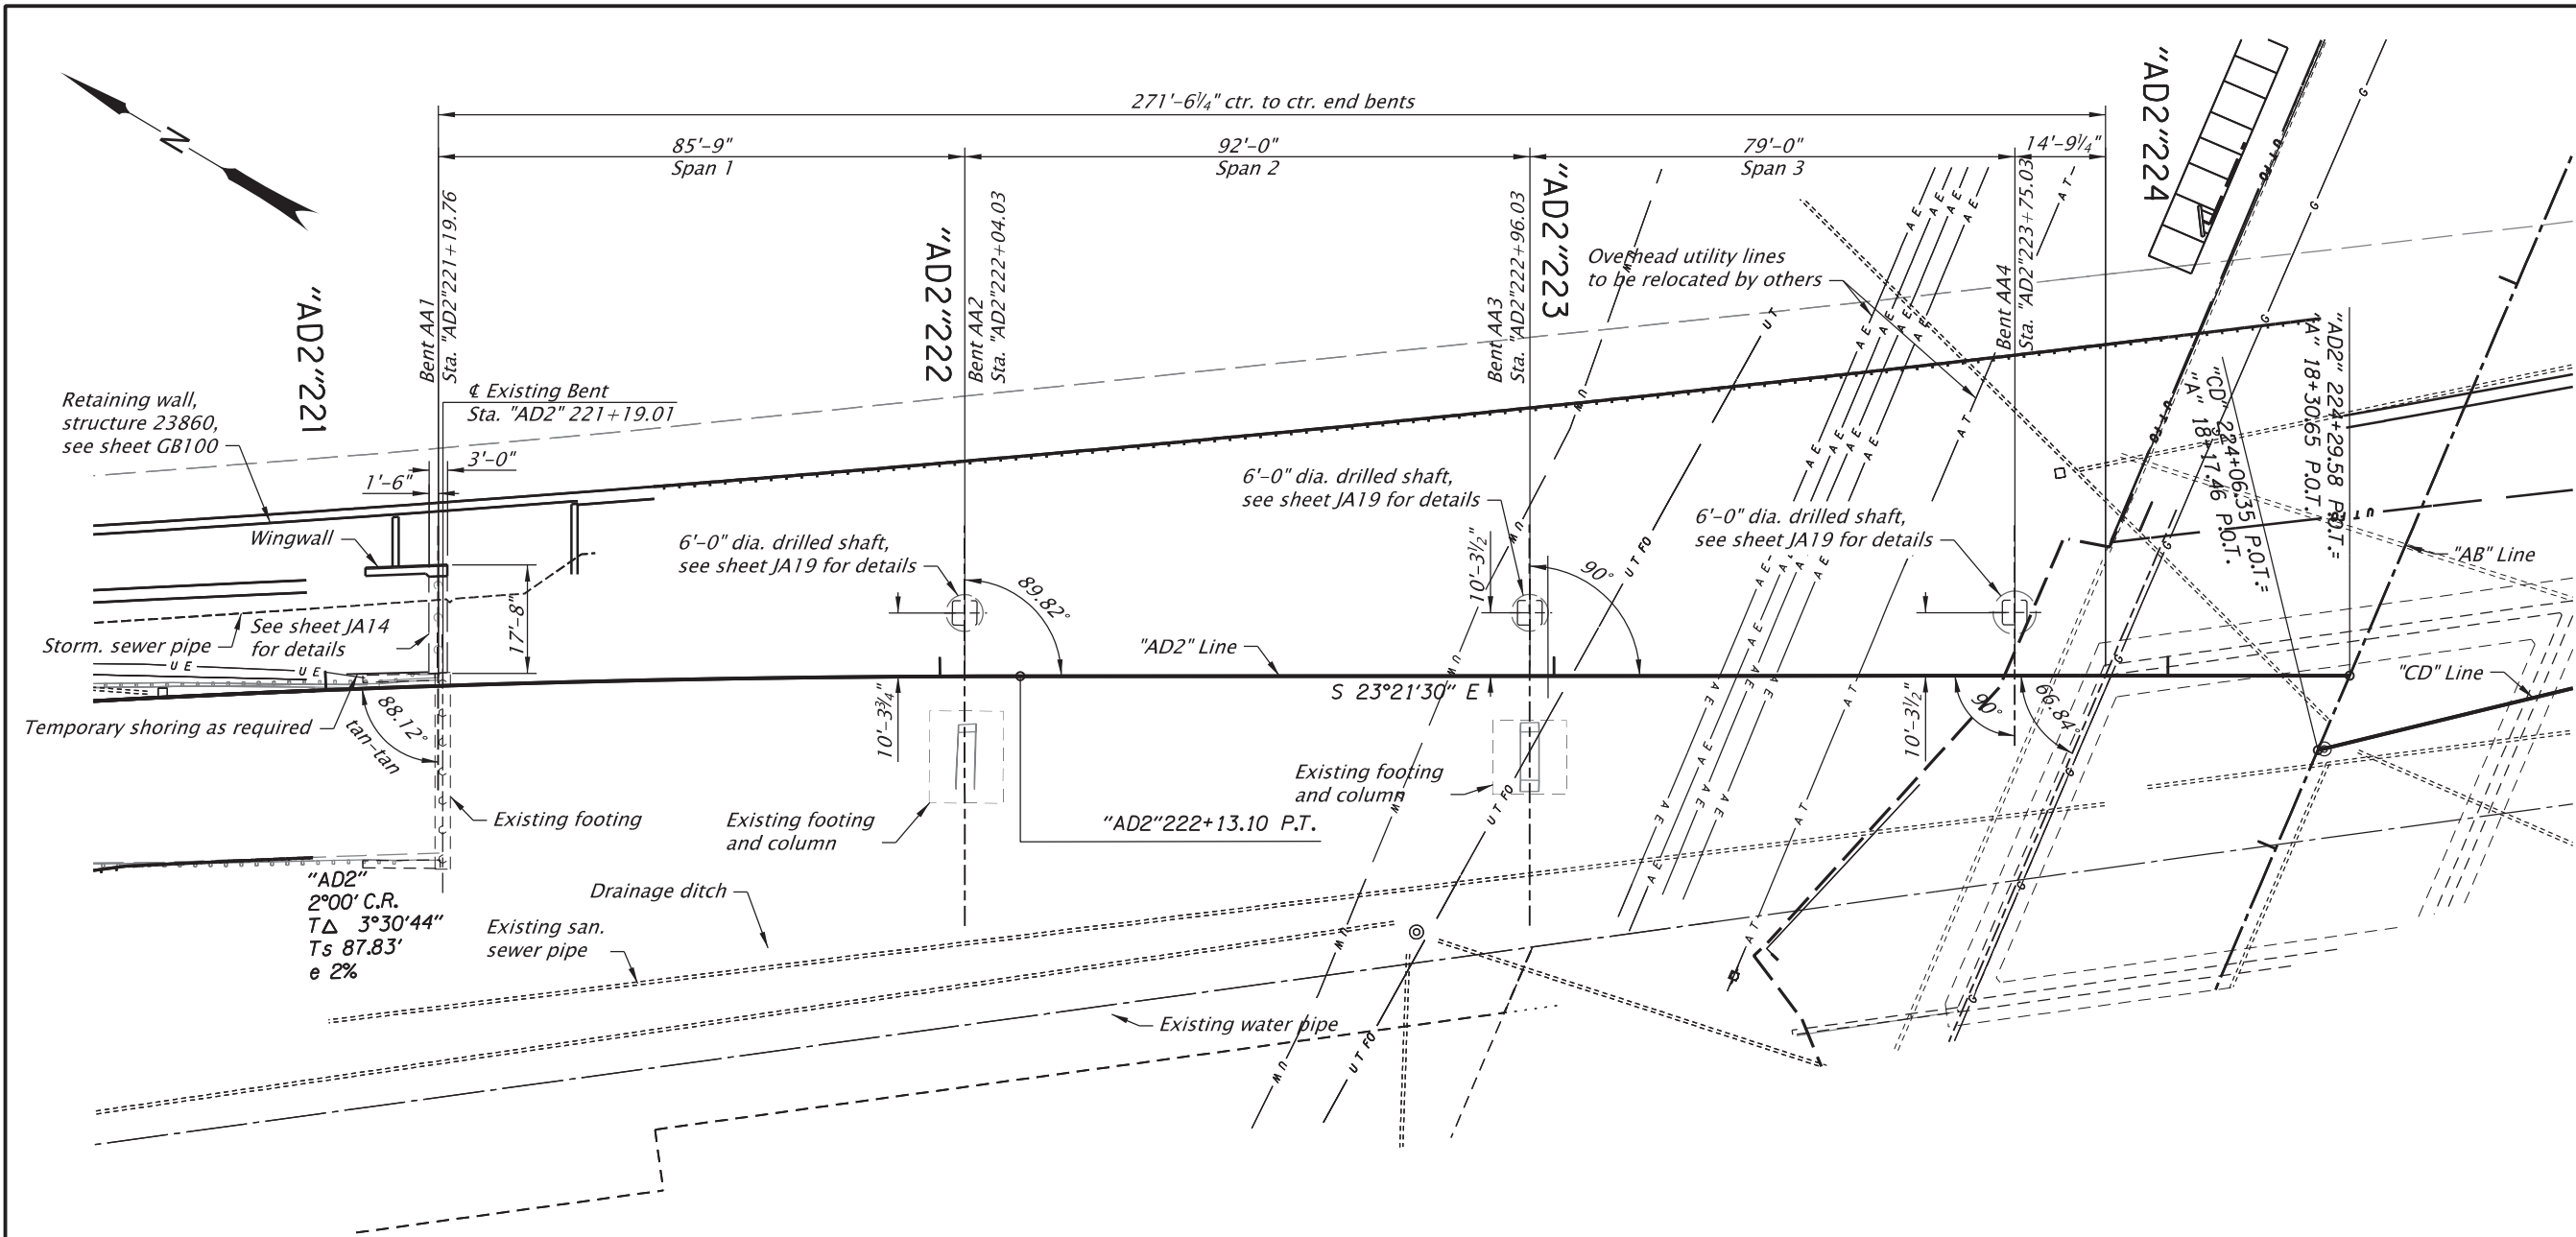

PILE TABLE							
Location	Minimum Tip Elevation	Estimated Tip Elevation	As-Const. Tip Elevation	Cutoff Elevation	Engineer's Est. Length	Nominal Bearing Resistance Rn	Factored Bearing Resistance
	(ft)	(ft)	(ft)	(ft)	(ft)	(kips)	(kips)
Bent AA1	140.0	113.0		194.8	81.7	430.0	280.0

Provide PP16.00 X0.50 (ASTM A252 Grade 3) driven closed ended to the nominal resistance shown.

Drive piles to the specified nominal bearing resistance using specified minimum tip elevations. Verify pile resistance using a Pile Driving Analyzer and CAPWAP Analysis as specified in the Special Provisions.

FOOTING PLAN
Scale: 1"=30'-0"

For informational drawings, see sht. JA01.
For accompanied by drawings, see sht. JA01


STRUCTURE NO.	23874
BDS DWG NO.	106384
CALC. BOOK	7207
HWY: 144 M.P.: 2.48	
COUNTY	Washington
DATE	AUG. 2021





RENEW: 06-30-2021


OREGON DEPARTMENT OF TRANSPORTATION	
HWY 144 (CONN 144AP) TO SW ALLEN BLVD OR217: OR10 - OR99W SEC.	
BEAVERTON-TIGARD HIGHWAY WASHINGTON COUNTY	
Designer: Robert Grubbs	Reviewer: Zachary T. Beget
Drafter: Troy Wilson/SKG/JAT	Checker: Shawn McDyre
FOOTING PLAN AND DETAILS	
SHEET NO. JA10	

SCALE WARNING
IF THIS SCALE LINE DOES NOT MEASURE ONE INCH, THEN DRAWING IS NOT TO SCALE

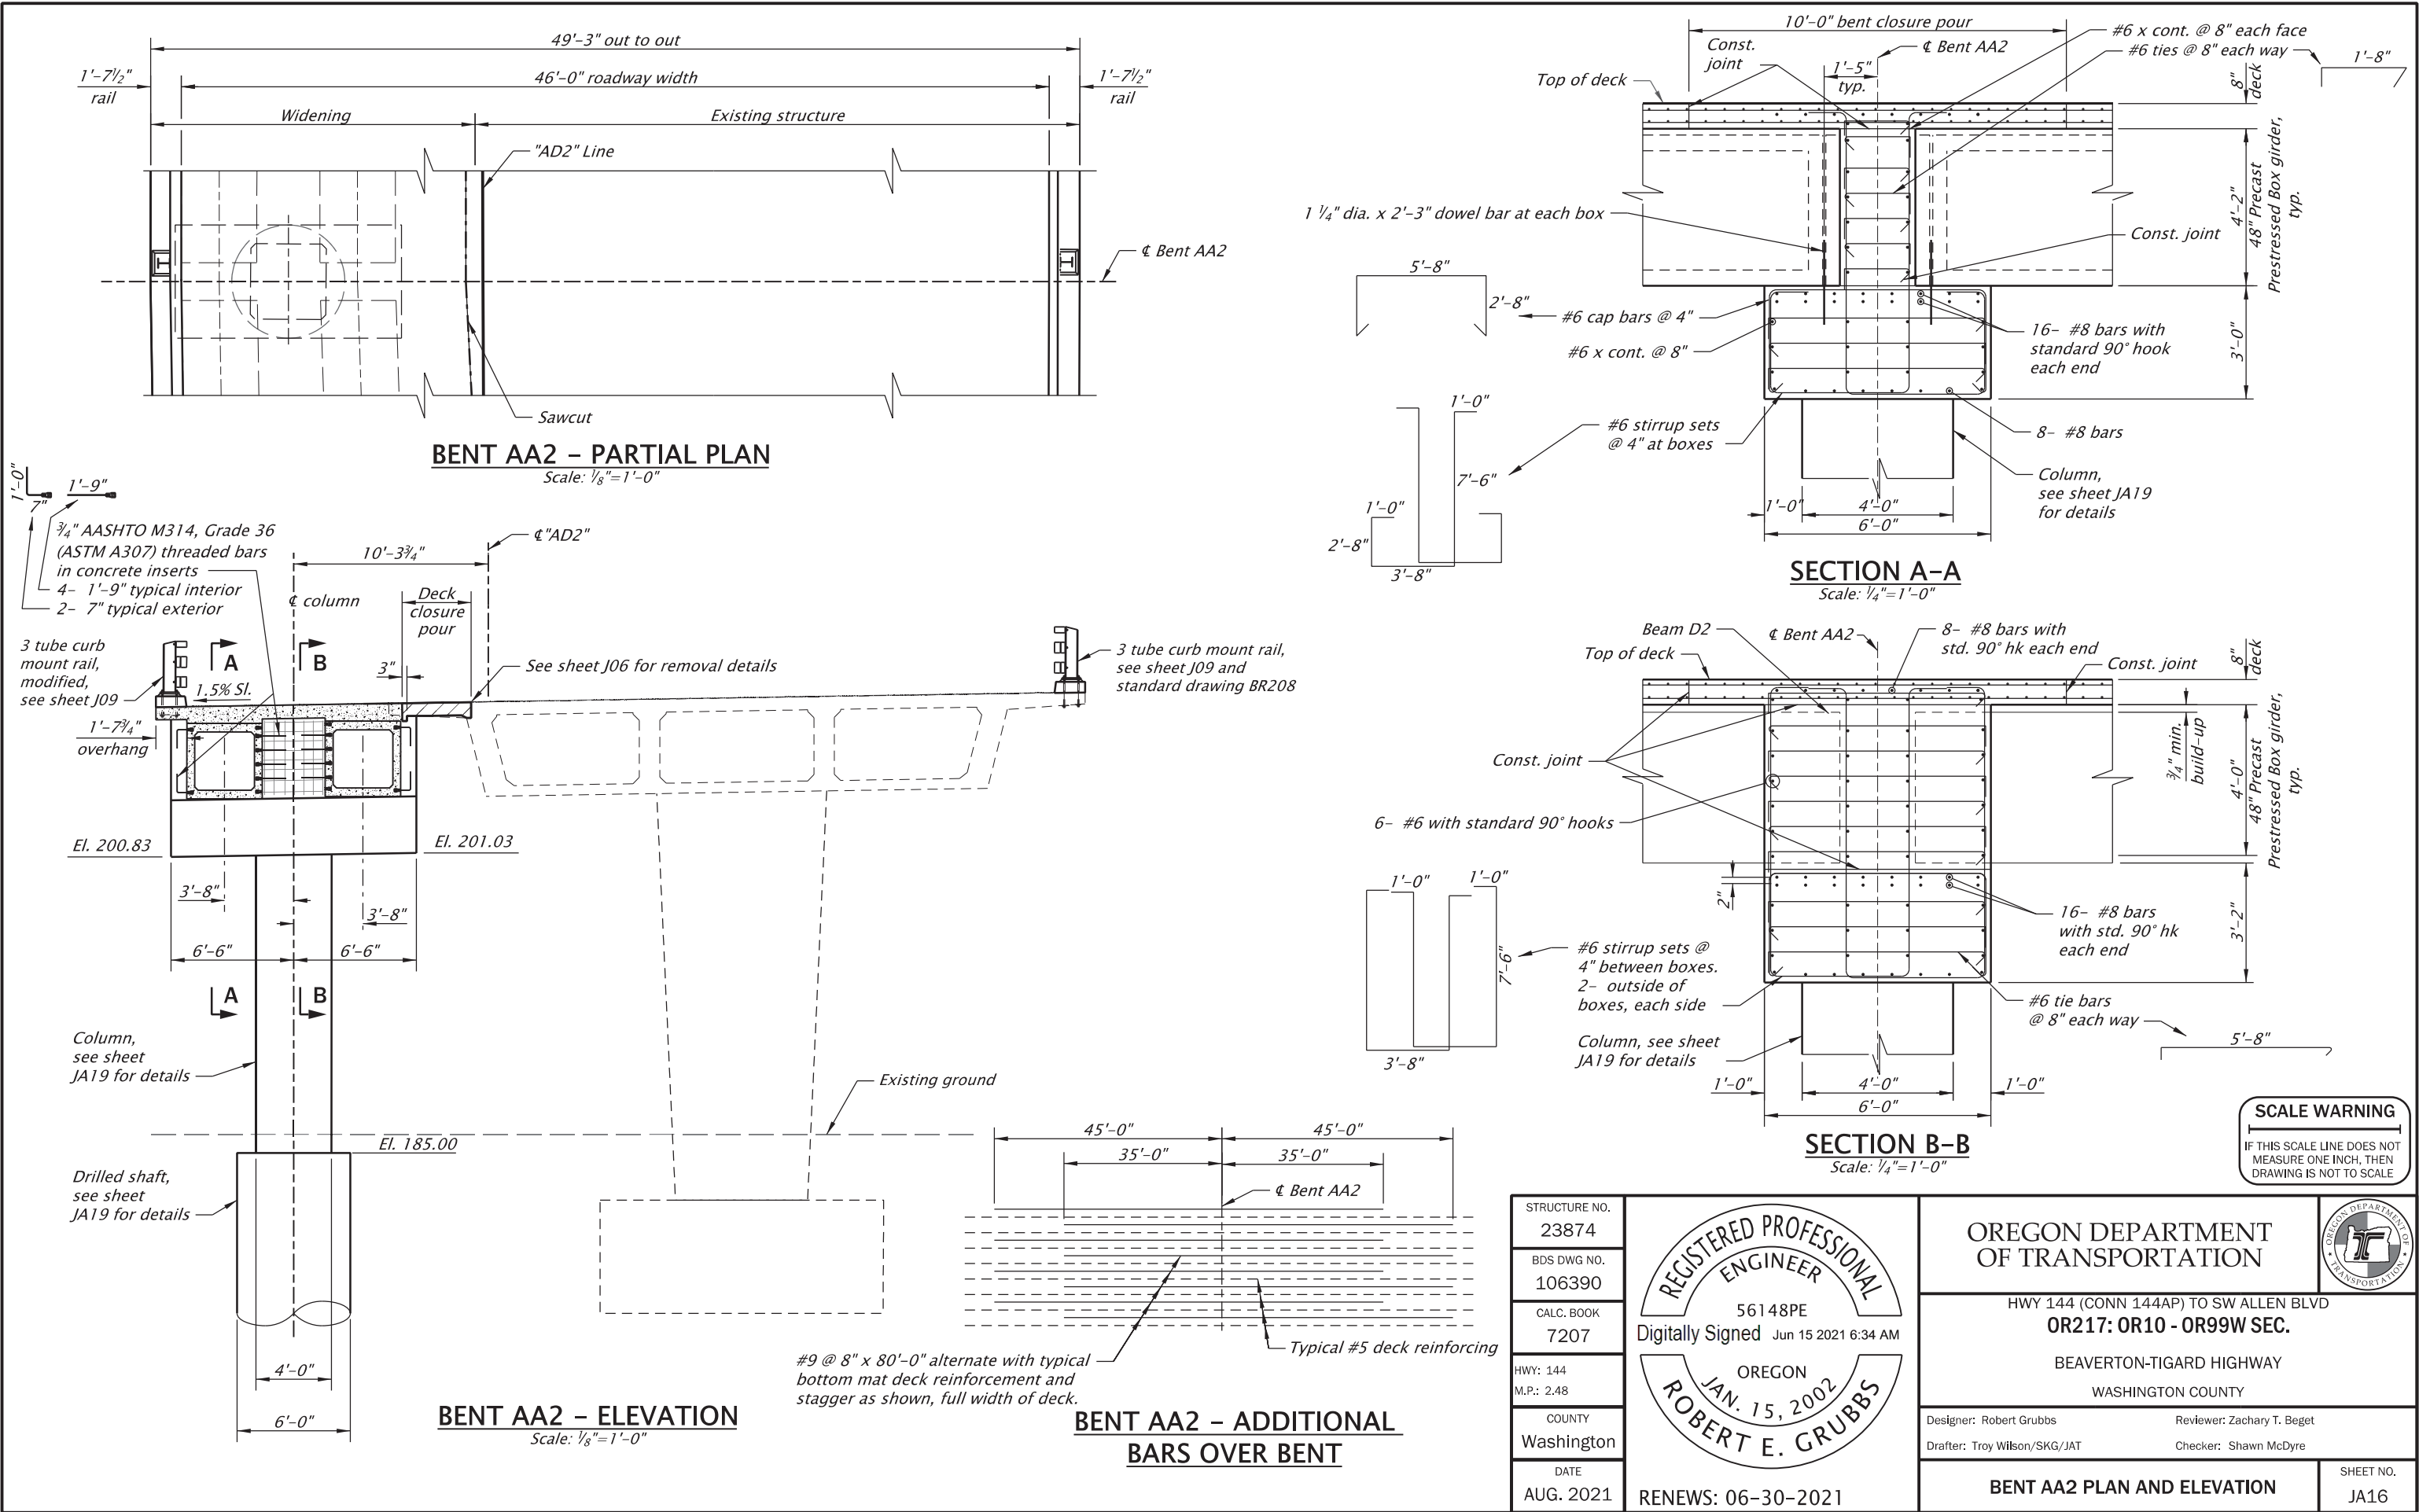

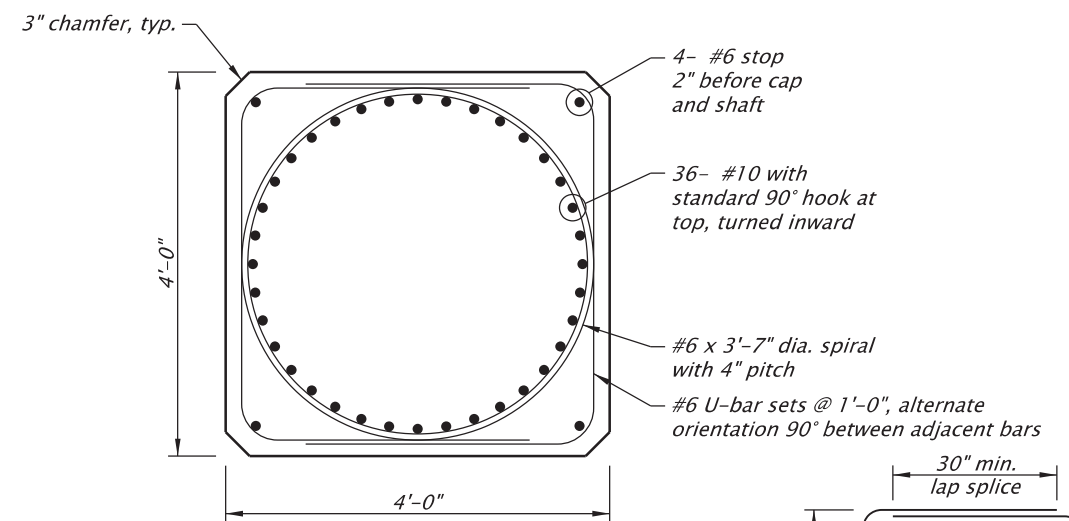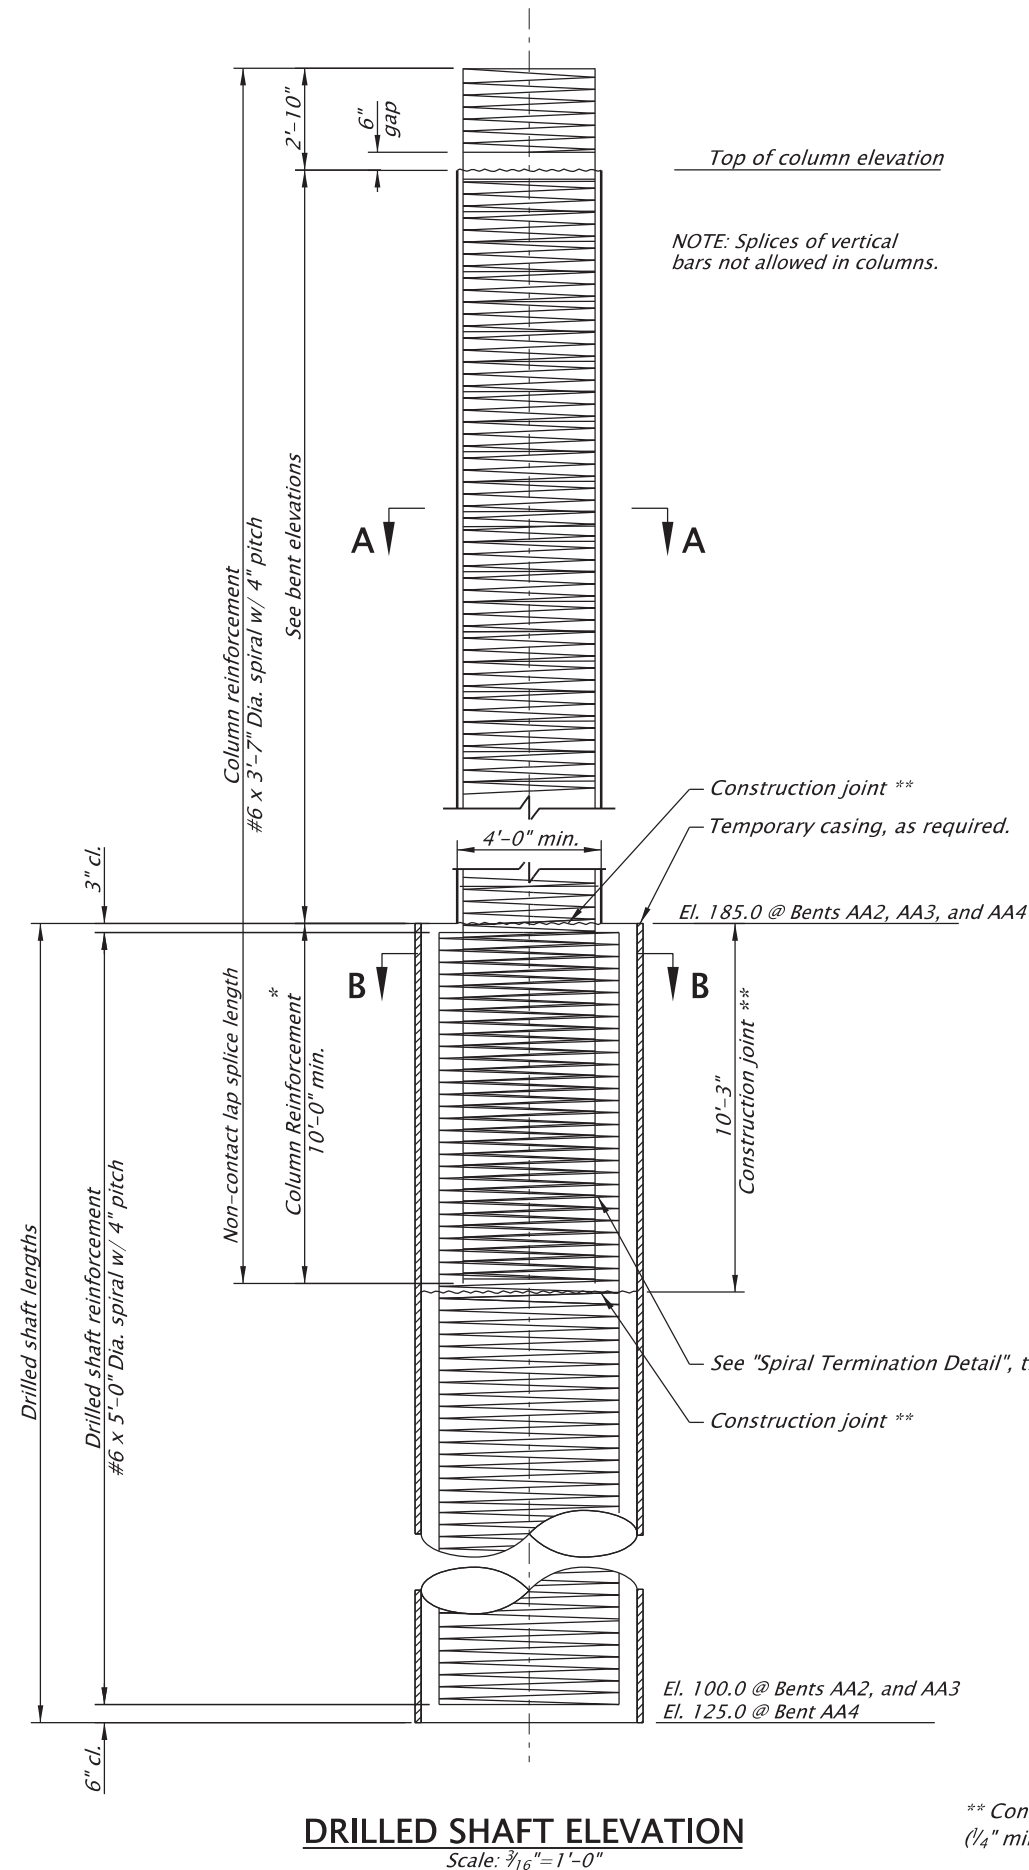


SECTION A-A
Scale: 1/4"=1'-0"

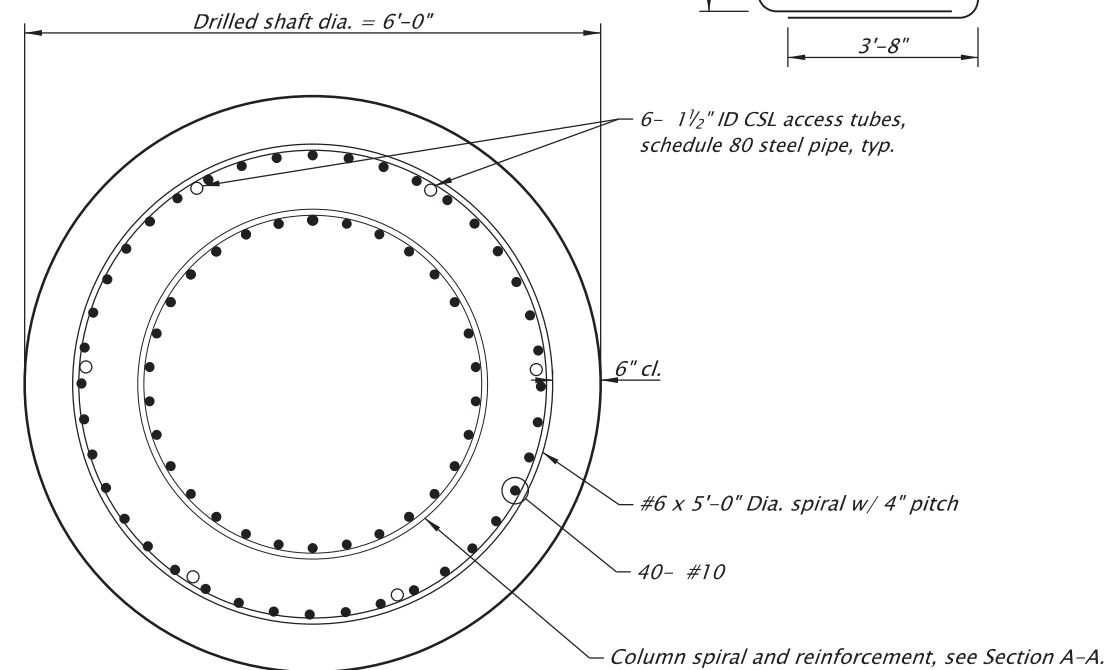


SECTION B-B
Scale: 1/2"=1'-0"

NOTE A
Use ASTM A706 for all welded splices. Anchor spirals at each end or discontinuity with one extra turn and splice to itself as shown. Lapped splice is not allowed within $\frac{1}{2}$ column height or max. column cross sectional dimension or 18" from top of footing or bottom of cap beam.

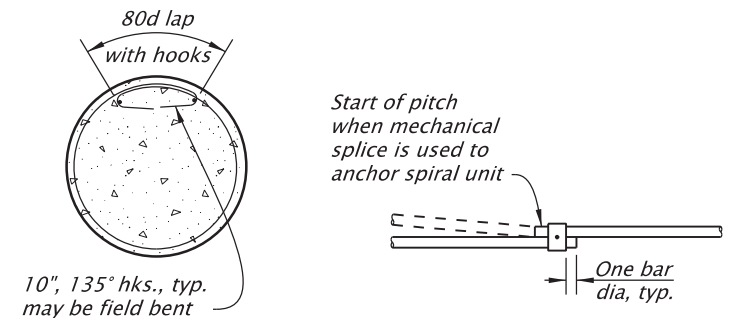


LAPPED SPLICE
See NOTE A

MECHANICAL SPLICE

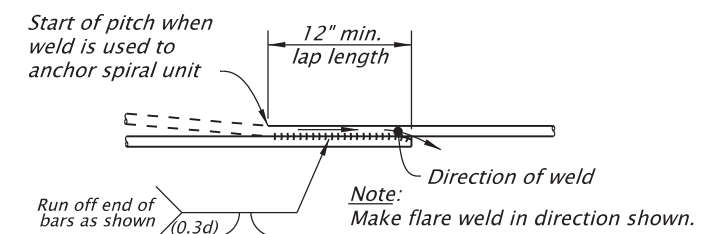

WELDED SPLICE
See NOTE A

SPIRAL SPLICE/TERMINATION DETAIL

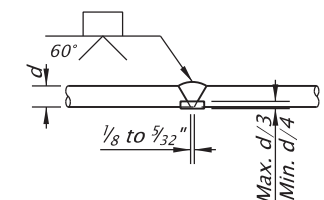


ALTERNATE WELDED SPLICE

Weld reinforcing steel splices in accordance with ANSI/AWS D1.4 "Structural Welding Code Reinforcing Steel"

SCALE WARNING

IF THIS SCALE LINE DOES NOT
MEASURE ONE INCH, THEN
DRAWING IS NOT TO SCALE

STRUCTURE NO.	23874
BDS DWG NO.	106393
CALC. BOOK	7207
HWY: 144	
M.P.: 2.48	
COUNTY	Washington
DATE	AUG. 2021

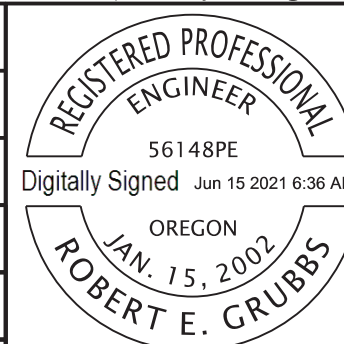

RENEWS: 06-30-2021

OREGON DEPARTMENT
OF TRANSPORTATION

HWY 144 (CONN 144AP) TO SW ALLEN BLVD
OR217: OR10 - OR99W SEC.


BEAVERTON-TIGARD HIGHWAY
WASHINGTON COUNTY

Designer: Robert Grubbs
 Drafter: Troy Wilson/SKG


Reviewer: Zachary T. Beget
Checker: Shawn McDyre

DRILLED SHAFT DETAILS


SHEET NO.
JA19

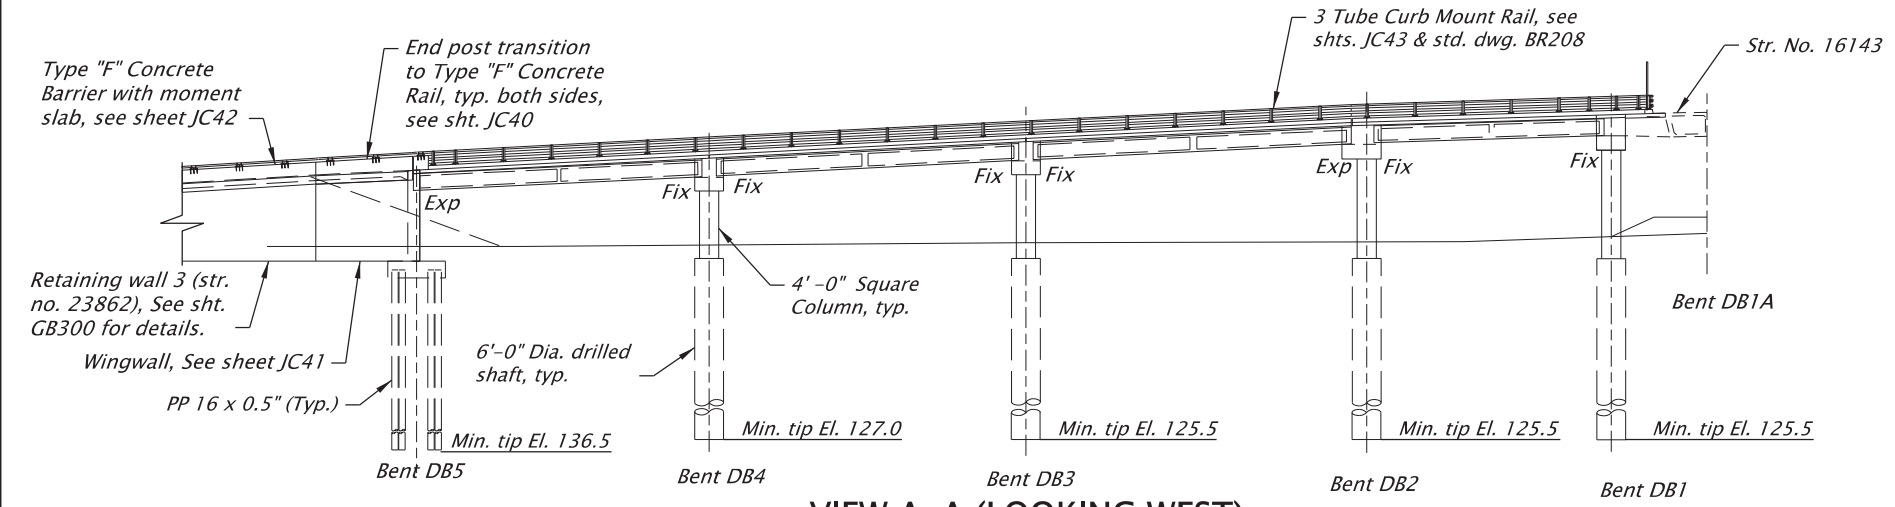

VIEW A-A (LOOKING WEST)
Scale: 1"= 40'-0"

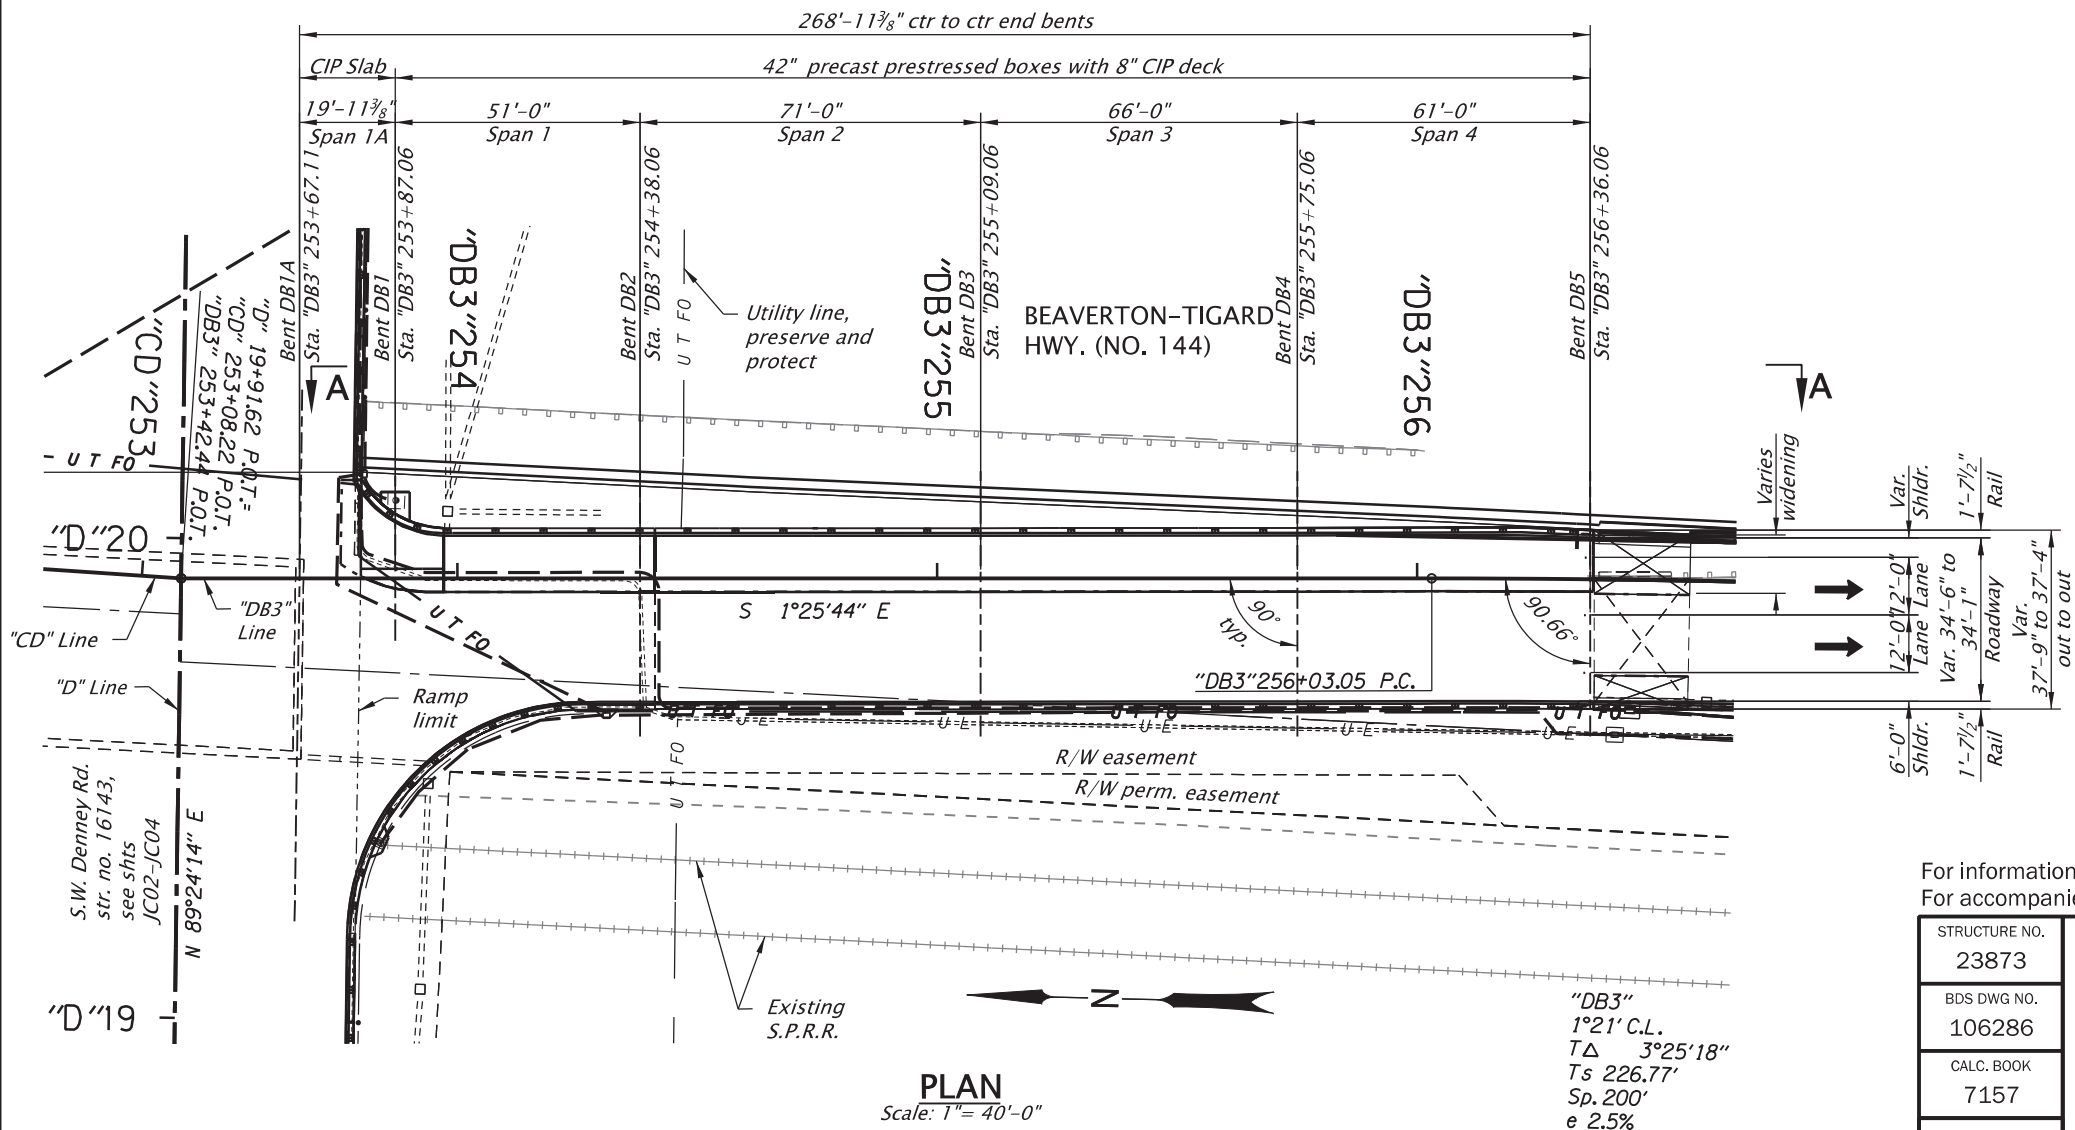

INTERCHANGE DIAGRAM
Scale: None

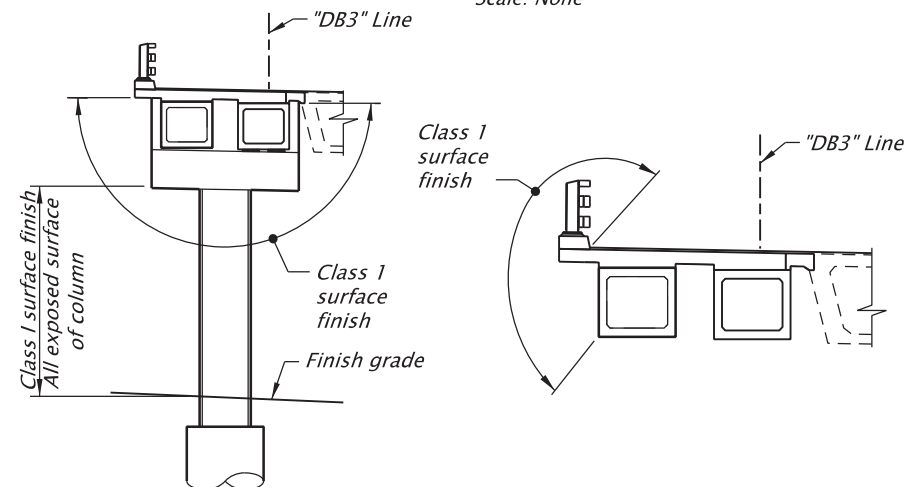

FINISH DIAGRAMS
Scale: None


For informational drawings, see sht. JC01.
For accompanied by drawings, see sht. JC01

STRUCTURE NO.	23873
BDS DWG NO.	106286
CALC. BOOK	7157
HWY: 144	M.P.: 3.02
COUNTY	Washington
DATE	AUG. 2021




RENEW: 06-30-2021

OREGON DEPARTMENT OF TRANSPORTATION	
SW DENNEY RD TO HWY 144SB (CONN 144AY)	
OR217: OR10 - OR99W SEC.	
BEAVERTON-TIGARD HIGHWAY	
WASHINGTON COUNTY	
Designer: Robert Grubbs	Reviewer: Liantao Xu
Drafter: Troy Wilson/Sandra Gish	Checker: Eric E. Bonn (DOWL)
PLAN AND ELEVATION	
SHEET NO. JC24	

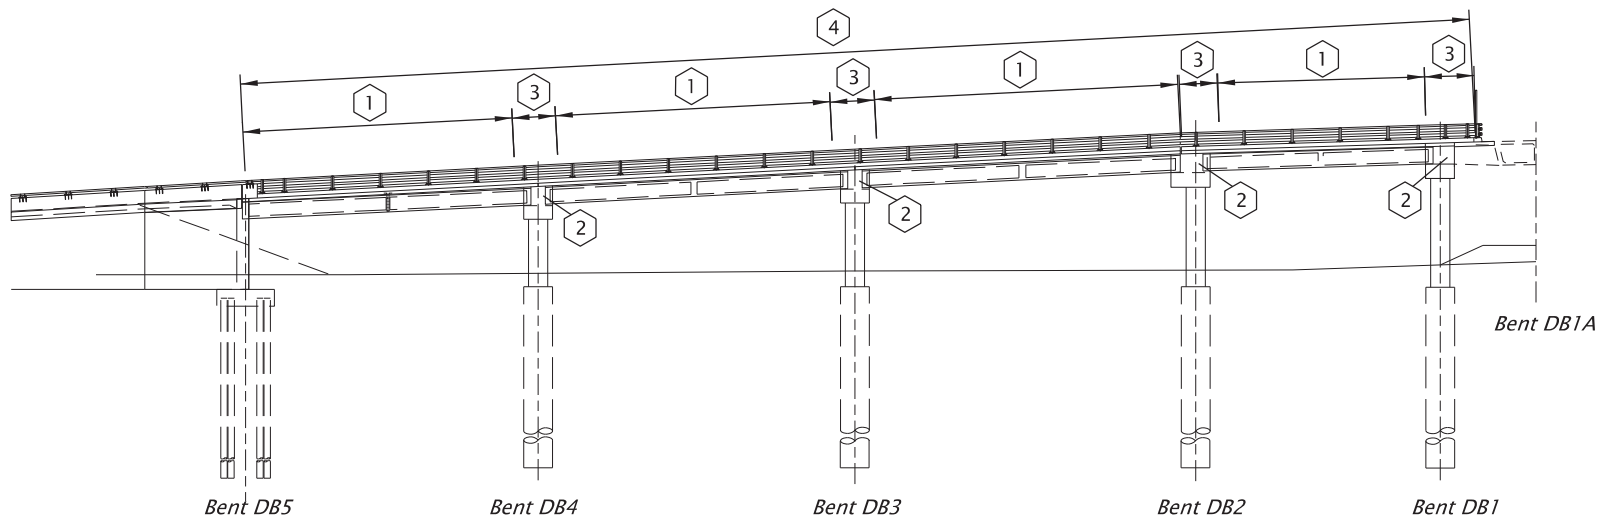

VIEW A-A
Scale: 1"= 40'-0"

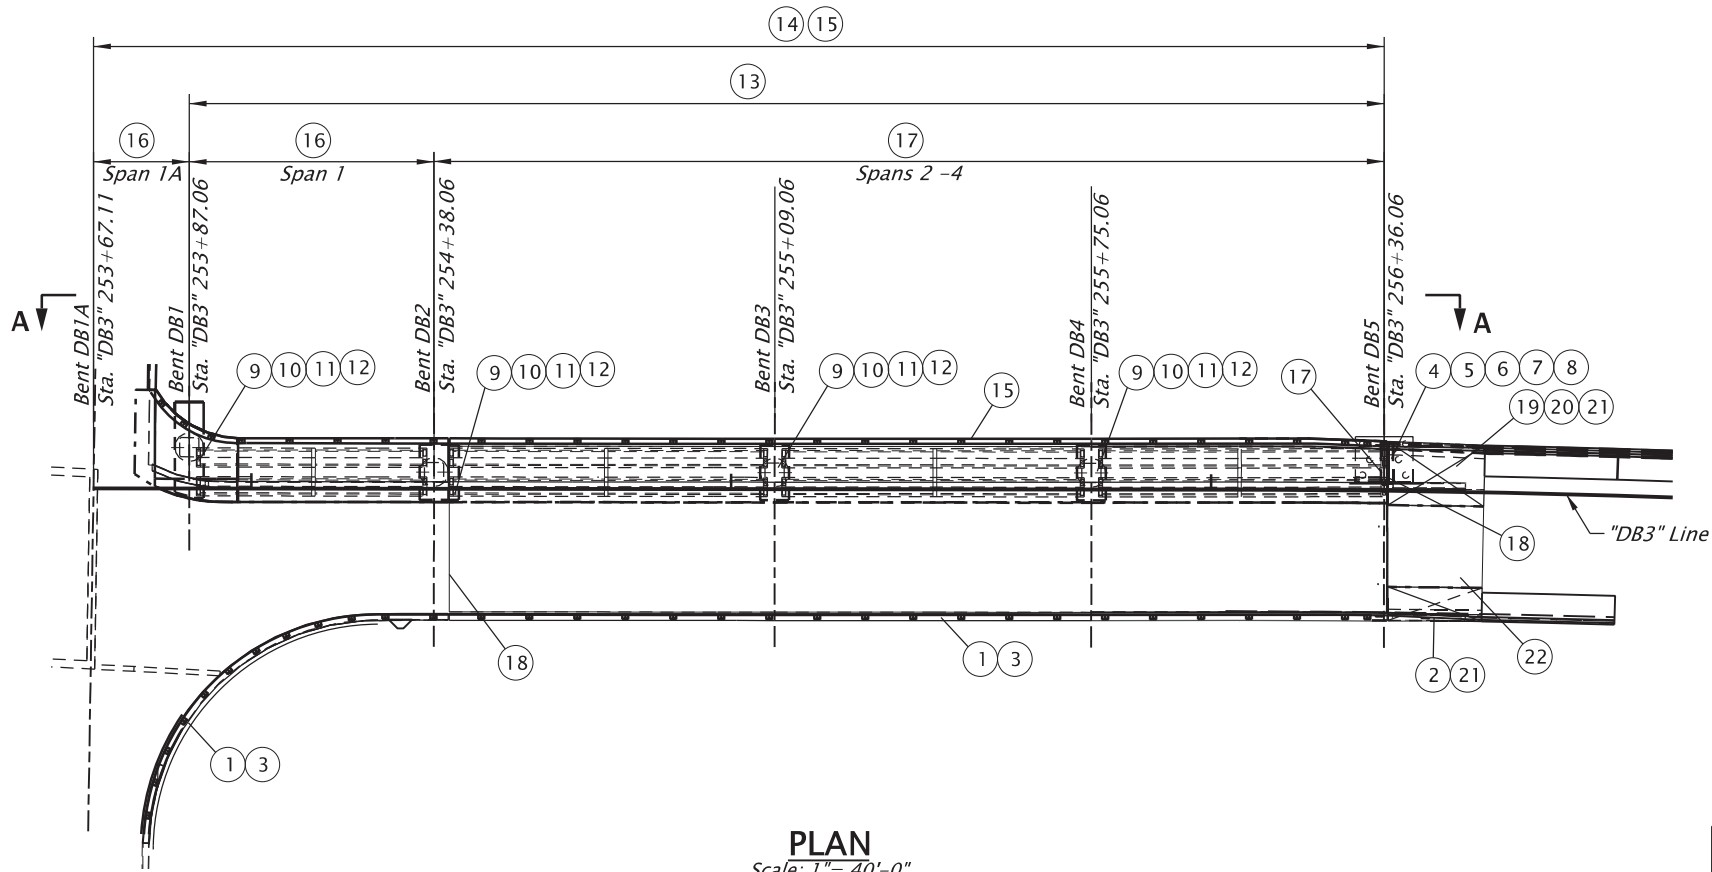

PLAN
Scale: 1"= 40'-0"



SCALE WARNING
IF THIS SCALE LINE DOES NOT
MEASURE ONE INCH, THEN
DRAWING IS NOT TO SCALE

SUPERSTRUCTURE POUR SCHEDULE

- 1 Pour deck between bent closure pours.
- 2 Place upper portion of cross beams.
- 3 Place bent closure pours, to limits shown.
- 4 Place deck closure pours.

CONSTRUCTION SEQUENCE

RAIL RETROFIT CONSTRUCTION

- 1 Remove existing rail and curb.
- 2 Construct end panel widening.
- 3 Inst. 3 Tube Curb Mount Rail, Modified. Const. Type "F" concrete rail with moment slab. Const. End Post transition to Type "F" Concrete Rail.

BENT DB5 CONSTRUCTION

- 4 Construct temporary shoring as required
- 5 Remove portions of bent as shown
- 6 Drive piles
- 7 Construct footing
- 8 Construct stem wall and wingwall and Str. No. 23862

BENT DB1, DB2, DB3 AND DB4 CONSTRUCTION

- 9 Remove existing deck as shown
- 10 Construct drilled shafts
- 11 Construct columns
- 12 Construct bottom portion of crossbeams

PRESTRESSED BOX SUPERSTRUCTURE AND AUXILIARY ITEM CONSTRUCTION


- 13 Place prestressed boxes
- 14 Place deck and complete cross beams as detailed in "Superstructure Pour Schedule"
- 15 Install 3 Tube Curb Mount Rail
- 16 Construct multilayer polymer concrete overlay (MPCO), Spans 1A and 1
- 17 Construct PPC overlay, Spans 2-4
- 18 Install precompressed foam silicone joint seal

END PANEL AND MOMENT SLAB CONSTRUCTION

- 19 Place backfill behind bent and wingwall
- 20 Construct end panel widening.
- 21 Inst. 3 Tube Curb Mount Rail. Const. Type "F" concrete rail with moment slab. Const. End Post transition to Type "F" Concrete Rail.
- 22 Place ACP on end panel

For informational drawings, see sht. JC01.
For accompanied by drawings, see sht. JC01

STRUCTURE NO. 23873	REGISTERED PROFESSIONAL ENGINEER 56148PE Digitally Signed May 28 2021 9:07 AM OREGON JAN. 15, 2002 ROBERT E. GRUBBS	OREGON DEPARTMENT OF TRANSPORTATION	
BDS DWG NO. 106287		SW DENNEY RD TO HWY 144SB (CONN 144AY) OR217: OR10 - OR99W SEC.	
CALC. BOOK 7157		BEAVERTON-TIGARD HIGHWAY WASHINGTON COUNTY	
HWY: 144 M.P.: 3.02		Designer: Robert Grubbs Drafter: Troy Wilson/Sandra Gish	Reviewer: Liantao Xu Checker: Eric E. Bonn (DOWL)
COUNTY Washington	RENEW: 06-30-2021	CONSTRUCTION SEQUENCE AND POUR SCHEDULE	
DATE AUG. 2021		SHEET NO. JC25	

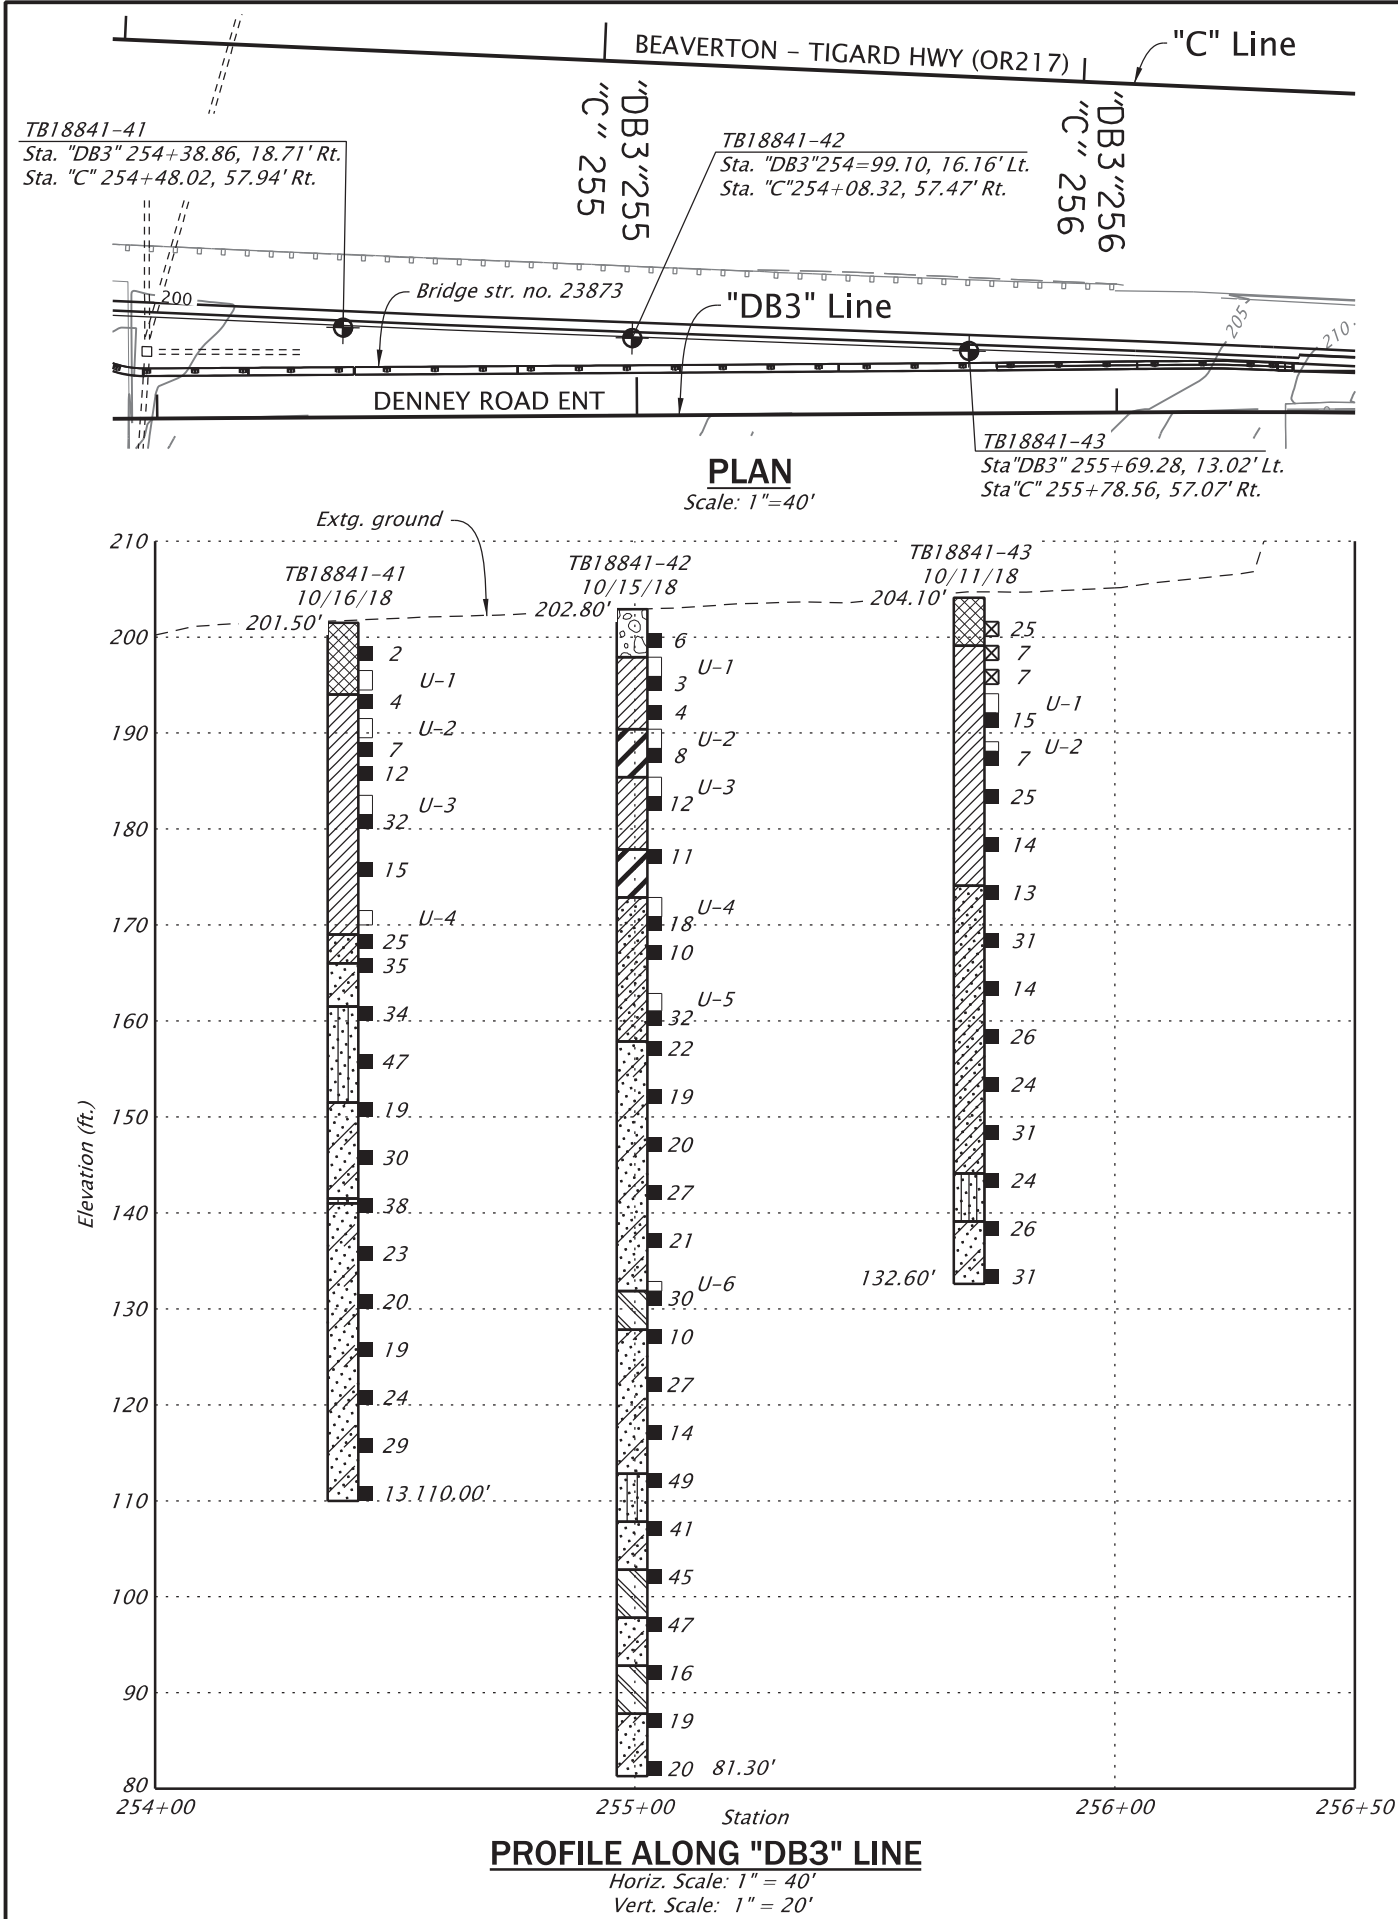

UNIT DESCRIPTIONS

- CLAY with up to trace sand; CL; gray and brown, rust mottled; low plasticity; damp; soft to very stiff; fine to coarse grained sand; noncemented; homogeneous. (Fill)
- CLAY with up to trace sand; CL; gray and brown, rust mottled; low plasticity; damp; soft to very stiff; fine to coarse grained sand; noncemented; homogeneous. (Fill)
- CLAY to CLAY with trace sand; CL; gray, brown with black and rust mottling; low to high plasticity; damp to wet; soft to hard; fine to coarse grained sand; noncemented; lensed. (Alluvium)
- CLAY with up to trace sand; CH; brown, gray and rust mottled; medium to high plasticity; damp; medium stiff to stiff; fine to medium grained sand; noncemented; homogeneous. (Alluvium)
- SILT with trace sand; ML; dark gray-green; low plasticity; moist; very stiff; fine to medium grained sand; noncemented; homogeneous. (Willamette Formation)
- CLAY with trace to some sand; CL; gray, brown, with orange and rust mottling; low to medium plasticity; damp; stiff to hard; fine to coarse grained sand; noncemented; homogeneous. (Willamette Formation)
- CLAY to Sandy CLAY to Clayey SAND with trace gravel; CL to SC; gray, green-gray, brown mottled; low to medium plasticity; damp to moist; stiff to hard/dense; fine gravel and fine to coarse grained sand; noncemented; lensed. (Hillsboro Formation)
- CLAY; CH; dark gray-green, blue-green; medium to high plasticity; damp; very stiff to hard; noncemented; lensed. (Hillsboro Formation)
- SILT to Sandy SILT; ML; gray, brown, orange mottled; low plasticity; damp to moist; hard; fine to coarse grained sand; noncemented; lensed. (Hillsboro Formation)

LEGEND

- 24 = Standard penetration test - N value
- U-1 = Undisturbed sample
- ⊙ = Bore Hole Location
- ▽ = Goundwater measured in the bore hole
- ⊠ = Modified California 3" O.D. split spoon sample
- 00.00' = Elevation
- MM/DD/YY = Date of measurement

GENERAL NOTES

- Elevations are based on North American Vertical Datum (1988).
- Geotechnical data shown on this drawing are a consolidation of information and/or revision in terminology from the drill logs and CPT logs. More detailed subsurface data is available on the drill logs in the geotechnical report, which is available from the Engineer.
- In accordance with ASTM D1586-84, N values are reported for an interval of 1 ft. except as noted.
- 5' Contour interval on plan view.

STRUCTURE NO.	23873
BDS DWG NO.	106288
CALC. BOOK	7157
HWY: 144 M.P.: 3.02	
COUNTY	Washington
DATE	04/2021



EXPIRES: 12-01-2021

FINAL ELECTRONIC DOCUMENT
AVAILABLE UPON REQUEST

OREGON DEPARTMENT
OF TRANSPORTATION



SW DENNEY RD_TO_HWY144SB_(CONN. 144AY)

OR217: OR10 - OR99W SEC.

BEAVERTON-TIGARD HIGHWAY
WASHINGTON COUNTY

Designer: Michael Zimmerman


Reviewer: Michael Tardif

Drafter: Julie Rentz

Checker: N/A

GEOTECHNICAL DATA

SHEET NO.
JC26

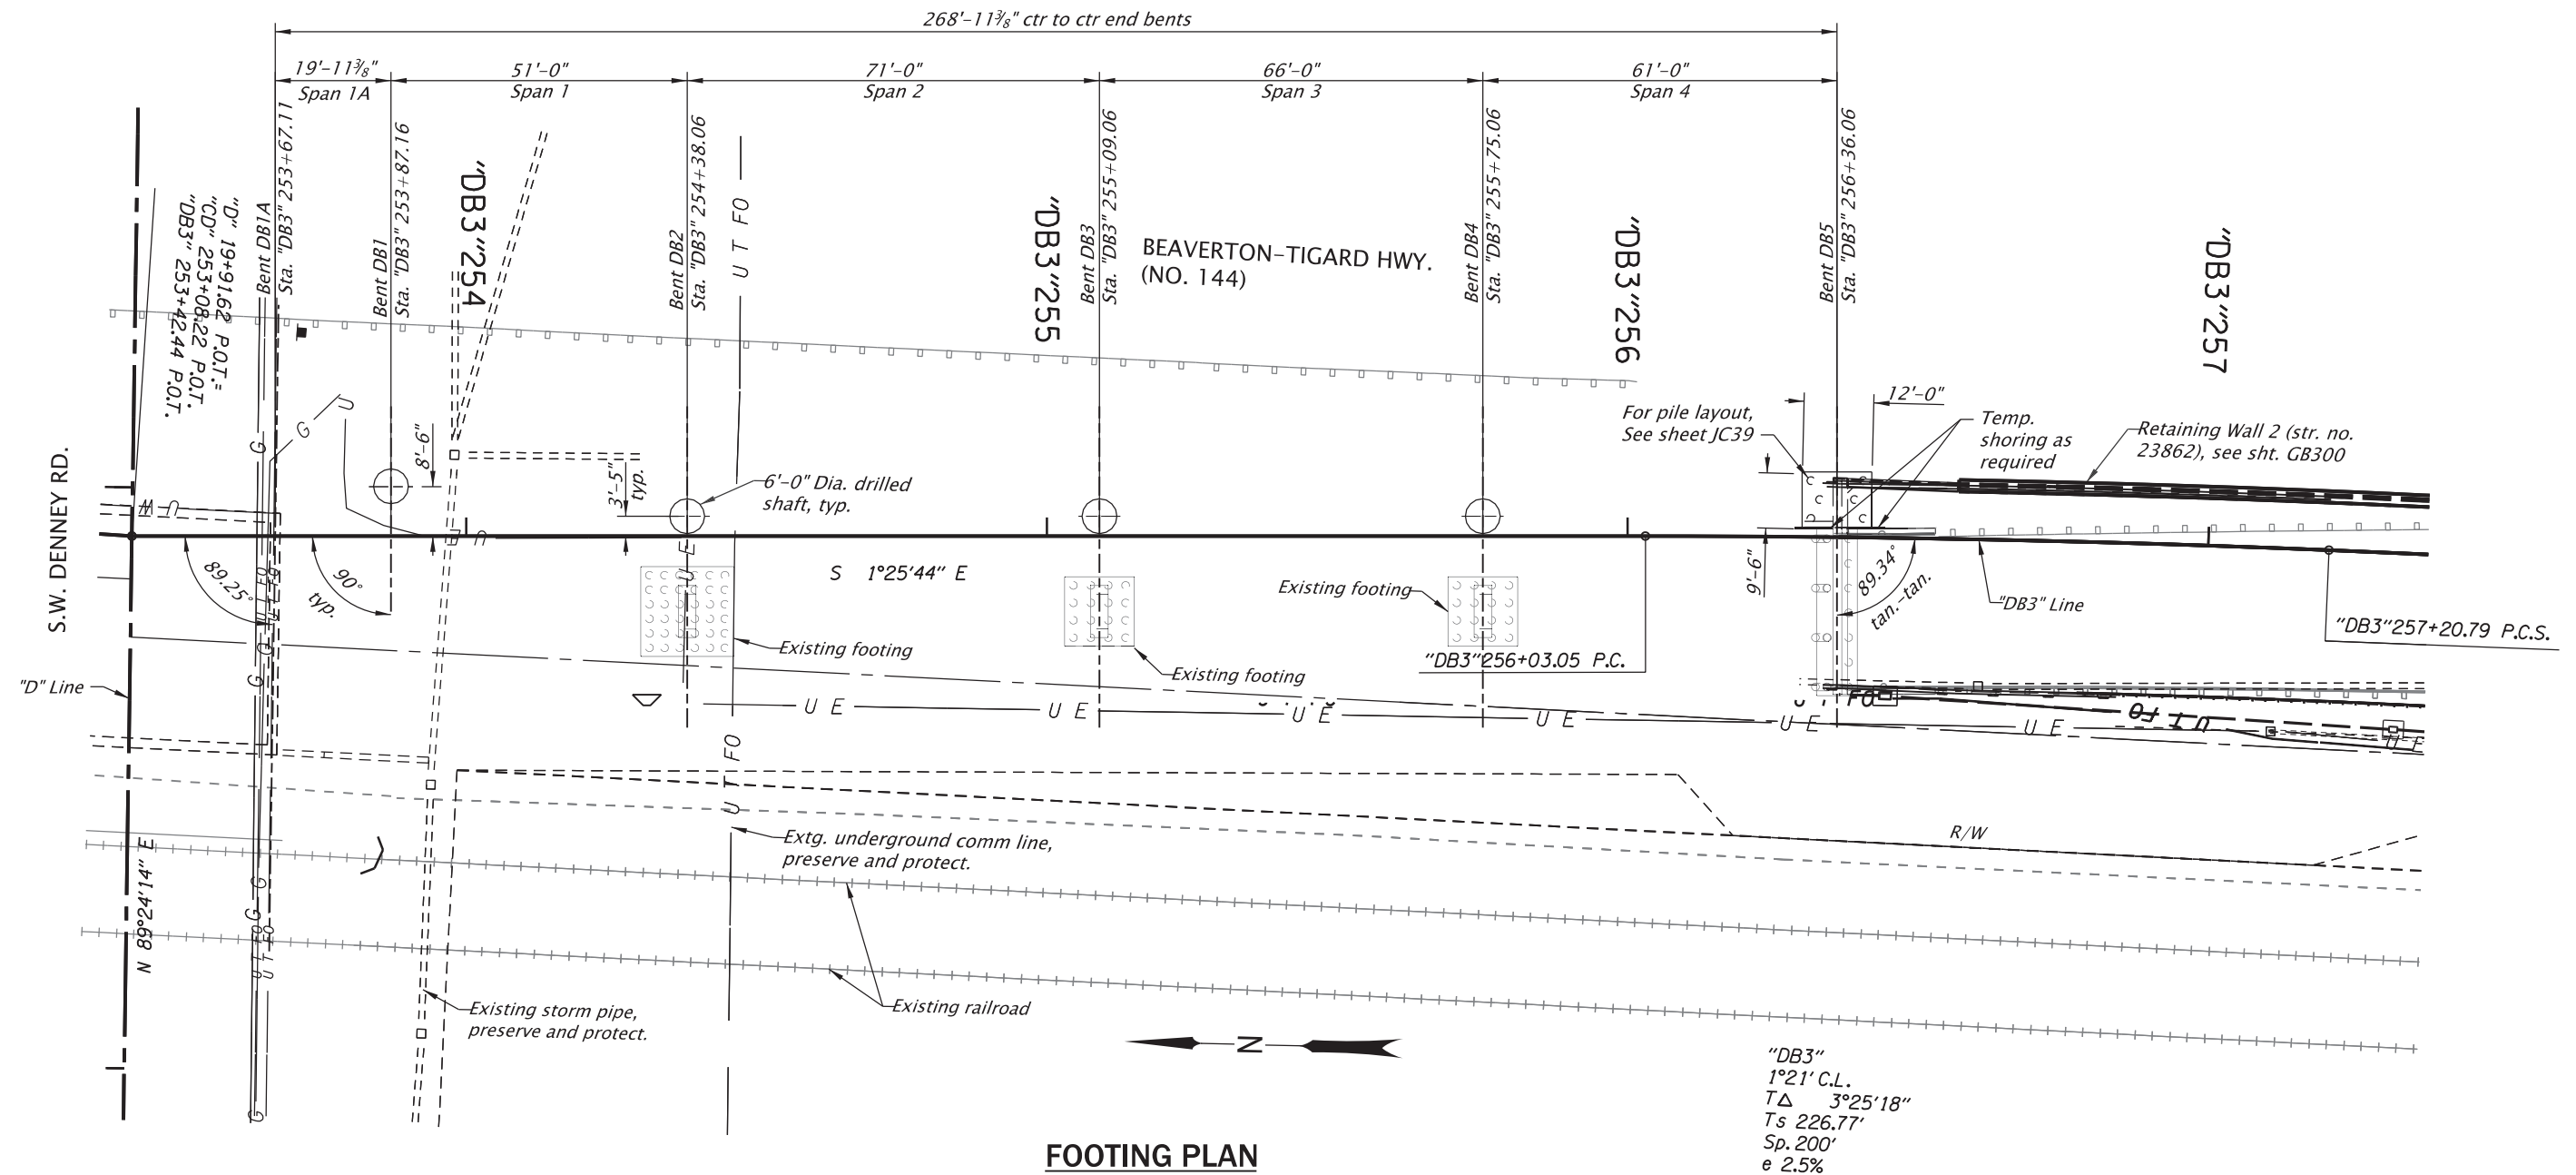

FOOTING PLAN
Scale: 1"=30'-0"


PILE TABLE							
<i>Location</i>	<i>Minimum Tip Elevation</i>	<i>Estimated Tip Elevation</i>	<i>As-Const. Tip Elevation</i>	<i>Cutoff Elevation</i>	<i>Engineer's Est. Length</i>	<i>Nominal Bearing Resistance R_n</i>	<i>Factored Bearing Resistance</i>
	(ft)	(ft)	(ft)	(ft)	(ft)	(kips)	(kips)
<i>Bent DB5</i>	156.0	136.5		197.7	65.0	246.2	160.0

Provide PP 16x0.5" (ASTM A252 Grade 3) driven closed ended to the nominal resistance shown. See sht. J06 for details.

Drive piles to the specified nominal bearing resistance using specified minimum tip elevations. Verify pile resistance using a Pile Driving Analyzer and Capwap Analysis as specified in the Special Provisions.

For informational drawings, see sht. JC01.
For accompanied by drawings, see sht. JC01.

STRUCTURE NO.	23873
BDS DWG NO.	106289
CALC. BOOK	7157
HWY: 144	
M.P.: 3.02	
COUNTY	Washington
DATE	AUG. 2021

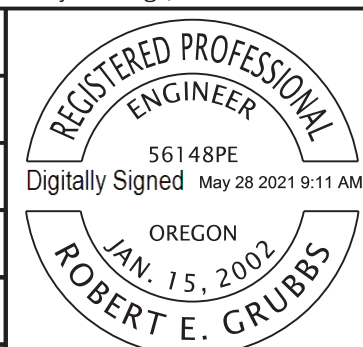

RENEWS: 06-30-2021

OREGON DEPARTMENT
OF TRANSPORTATION

SW DENNEY RD TO HWY 144SB (CONN 144AY)

OR217: OR10 - OR99W SEC.

BEAVERTON-TIGARD HIGHWAY

WASHINGTON COUNTY

Designer: Robert Grubbs

Reviewer: Liantao Xu




Drafter: Troy Wilson/Sandra Gish

Checker: Eric E. Bonn (DOWL)



FOOTING PLAN

SHEET NO.


C27

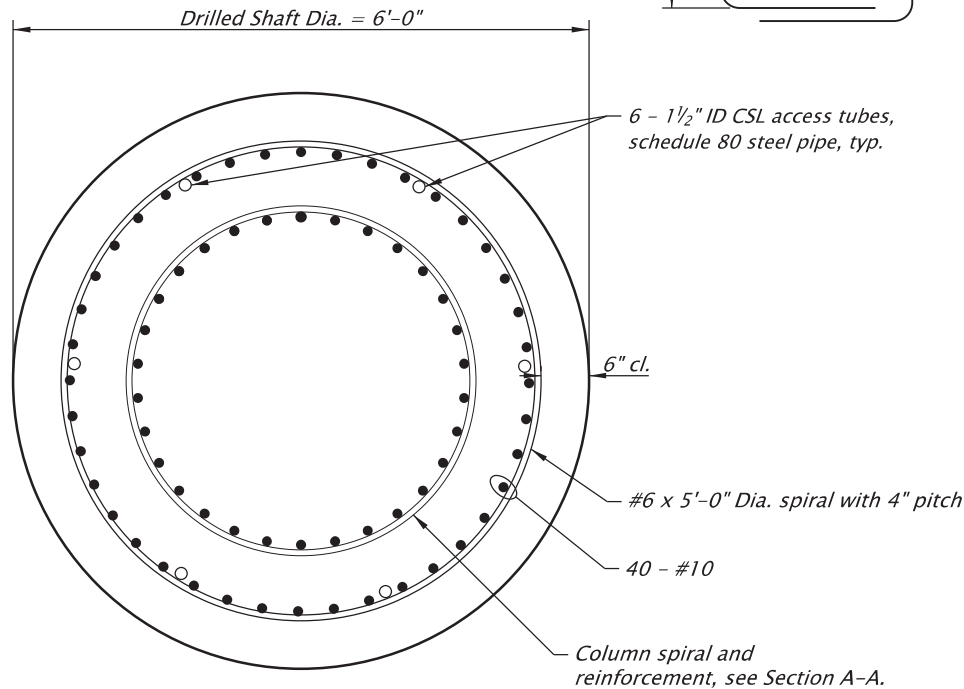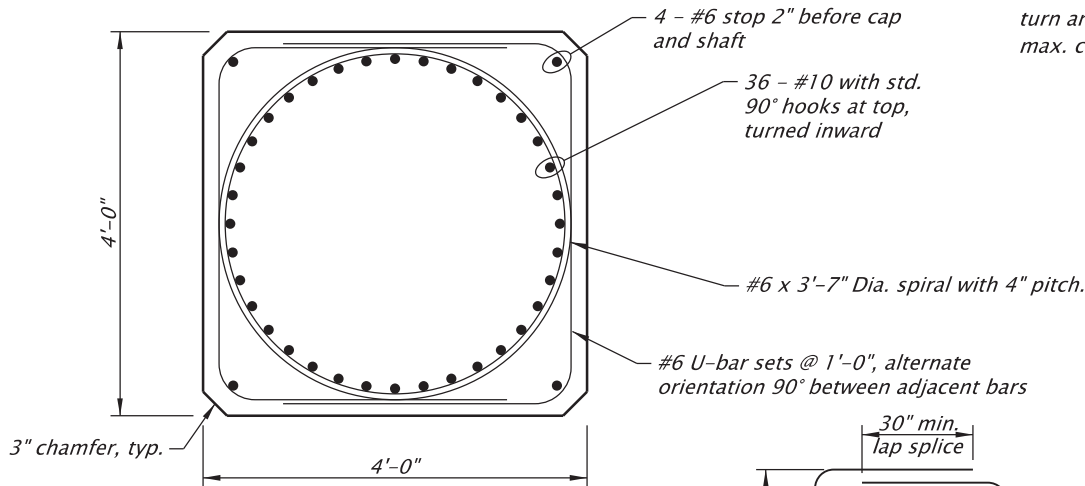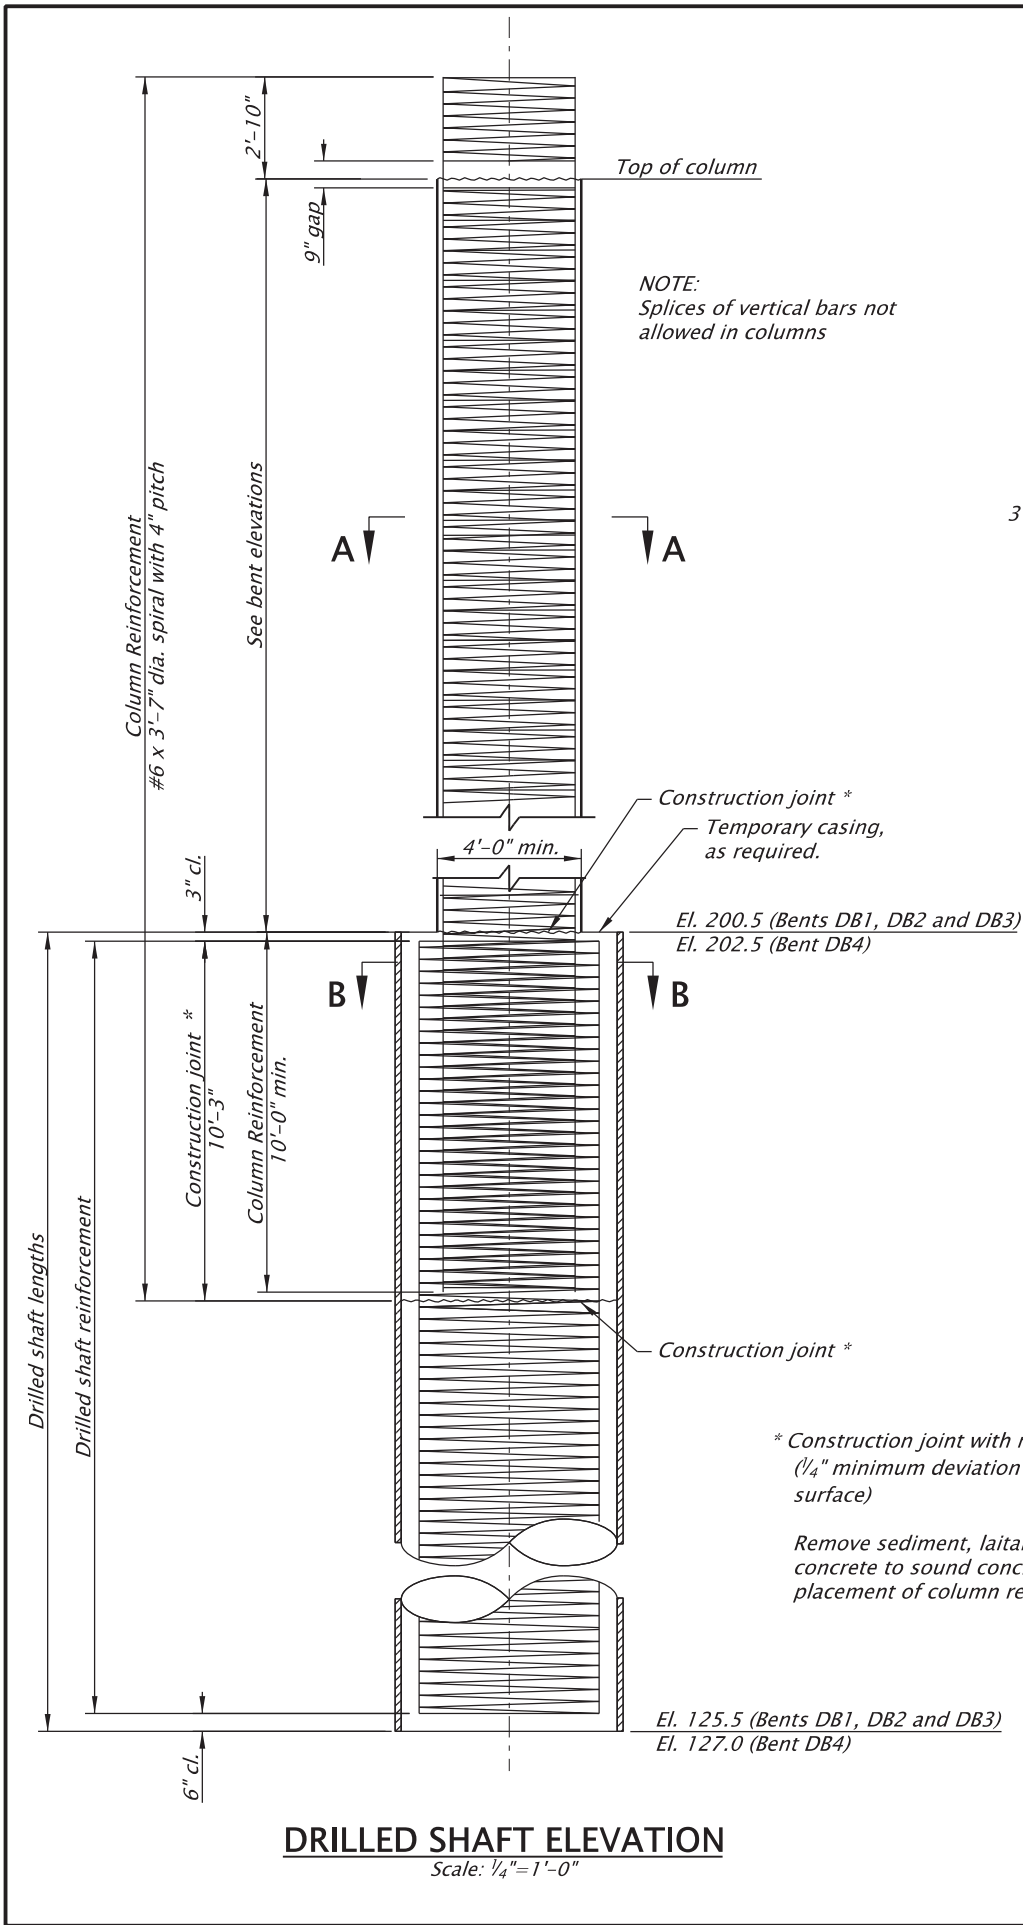

NOTE A:
Use ASTM A706 for all welded splices. Anchor spirals at each end or discontinuity with one extra turn and a splice to itself as shown. Lapped splice is not allowed within 1/6 the column height or max. column cross sectional dimension or 18" from top of footing or bottom of cap beam.

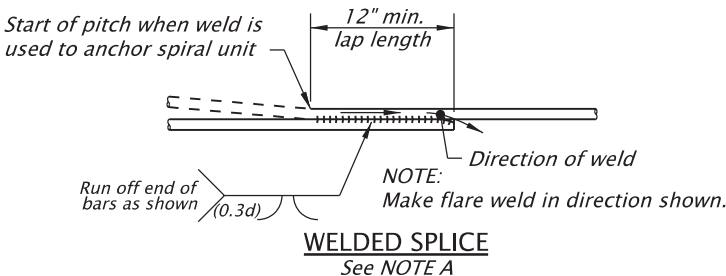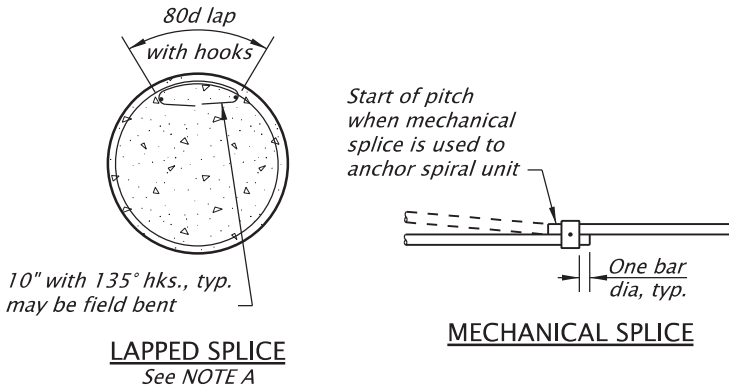

SPIRAL SPICE/TERMINATION DETAIL

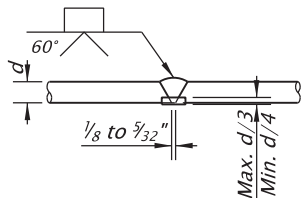

* Construction joint with roughened surface (1/4" minimum deviation from planar surface)

Remove sediment, laitance, and weak concrete to sound concrete prior to placement of column reinforcement.

For informational drawings, see sht. JC01.
For accompanied by drawings, see sht. JC01

STRUCTURE NO.	23873
BDS DWG NO.	106290
CALC. BOOK	7157
HWY: 144 M.P.: 3.02	
COUNTY	Washington
DATE	AUG. 2021



RENEW: 06-30-2021





OREGON DEPARTMENT OF TRANSPORTATION

SW DENNEY RD TO HWY 144SB (CONN 144AY)
OR217: OR10 - OR99W SEC.
BEAVERTON-TIGARD HIGHWAY
WASHINGTON COUNTY

Designer: Robert Grubbs
Reviewer: Liantao Xu
Drafter: Troy Wilson/Sandra Gish
Checker: Eric E. Bonn (DOWL)

DRILLED SHAFT DETAILS

SHEET NO.
JC28

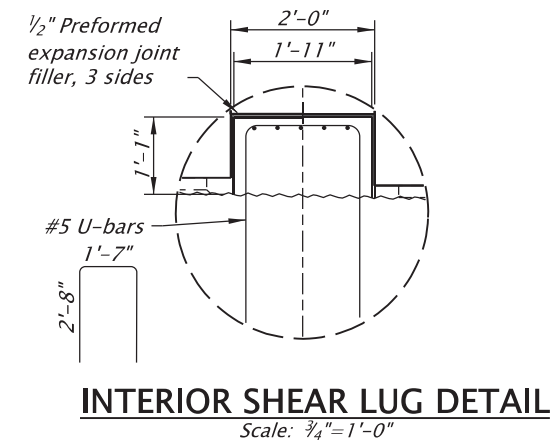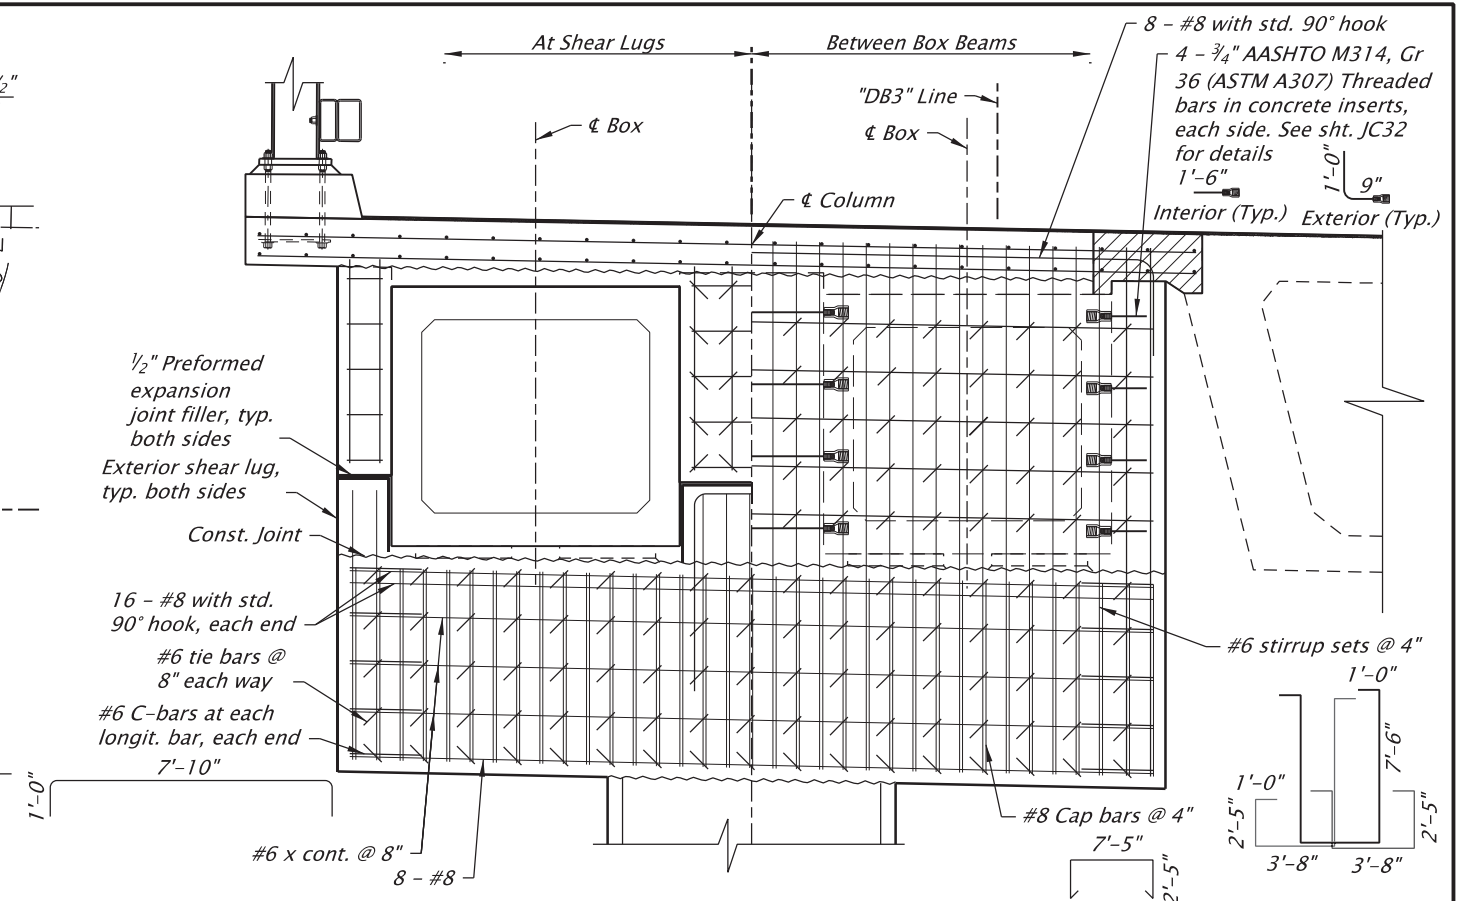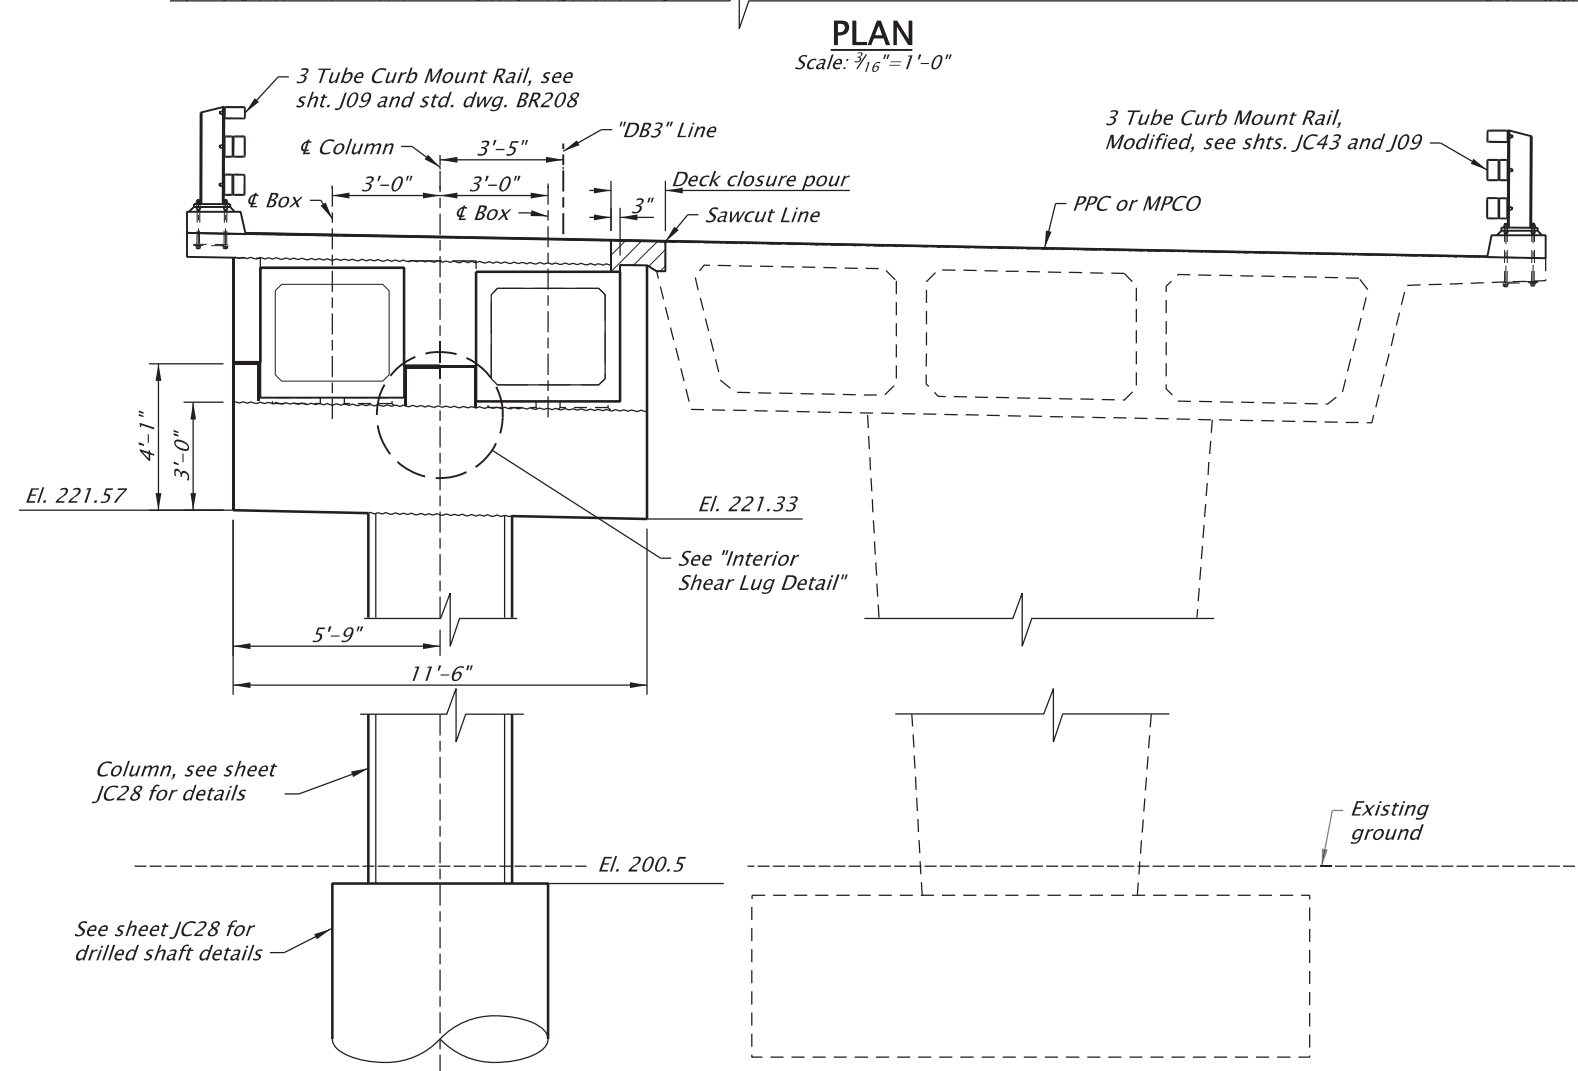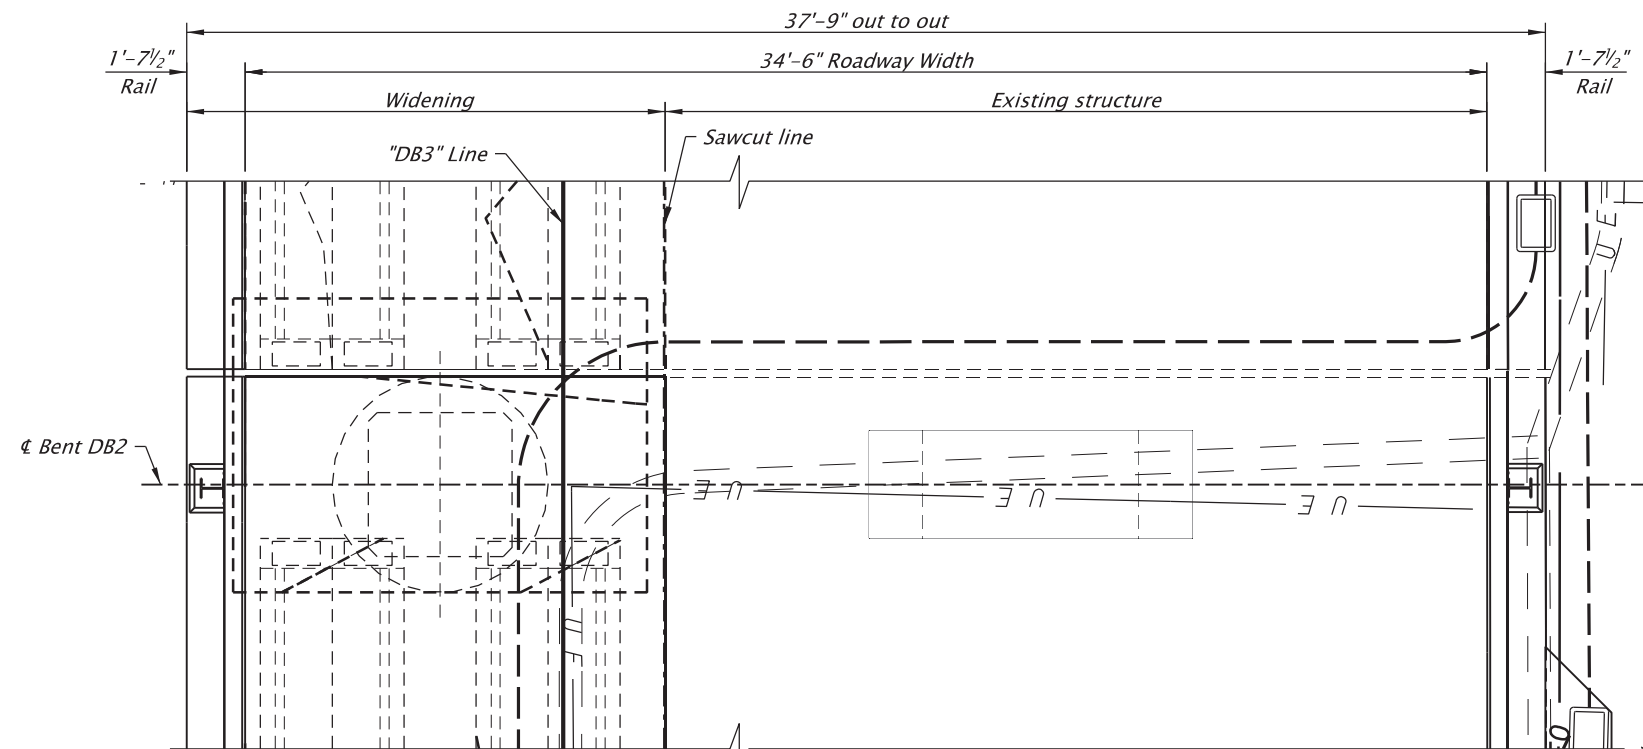




SCALE WARNING

IF THIS SCALE LINE DOES NOT
MEASURE ONE INCH, THEN
DRAWING IS NOT TO SCALE

For informational drawings, see sht. JC01.
For accompanied by drawings, see sht. JC01.

STRUCTURE NO. 23873	 56148PE Digitally Signed May 28 2021 9:25 AM OREGON JAN. 15, 2002 ROBERT E. GRUBBS RENEWS: 06-30-2021	 OREGON DEPARTMENT OF TRANSPORTATION	
BDS DWG NO. 106297		SW DENNEY RD TO HWY 144SB (CONN 144AY) OR217: OR10 - OR99W SEC.	
CALC. BOOK 7157		BEAVERTON-TIGARD HIGHWAY WASHINGTON COUNTY	
HWY: 144 M.P.: 3.02		Designer: Robert Grubbs	Reviewer: Liantao Xu
COUNTY Washington		Drafter: Troy Wilson/Sandra Gish	Checker: Eric E. Bonn (DOWL)
DATE AUG. 2021	BENT DB2 PLAN AND ELEVATION		
		SHEET NO. JC35	

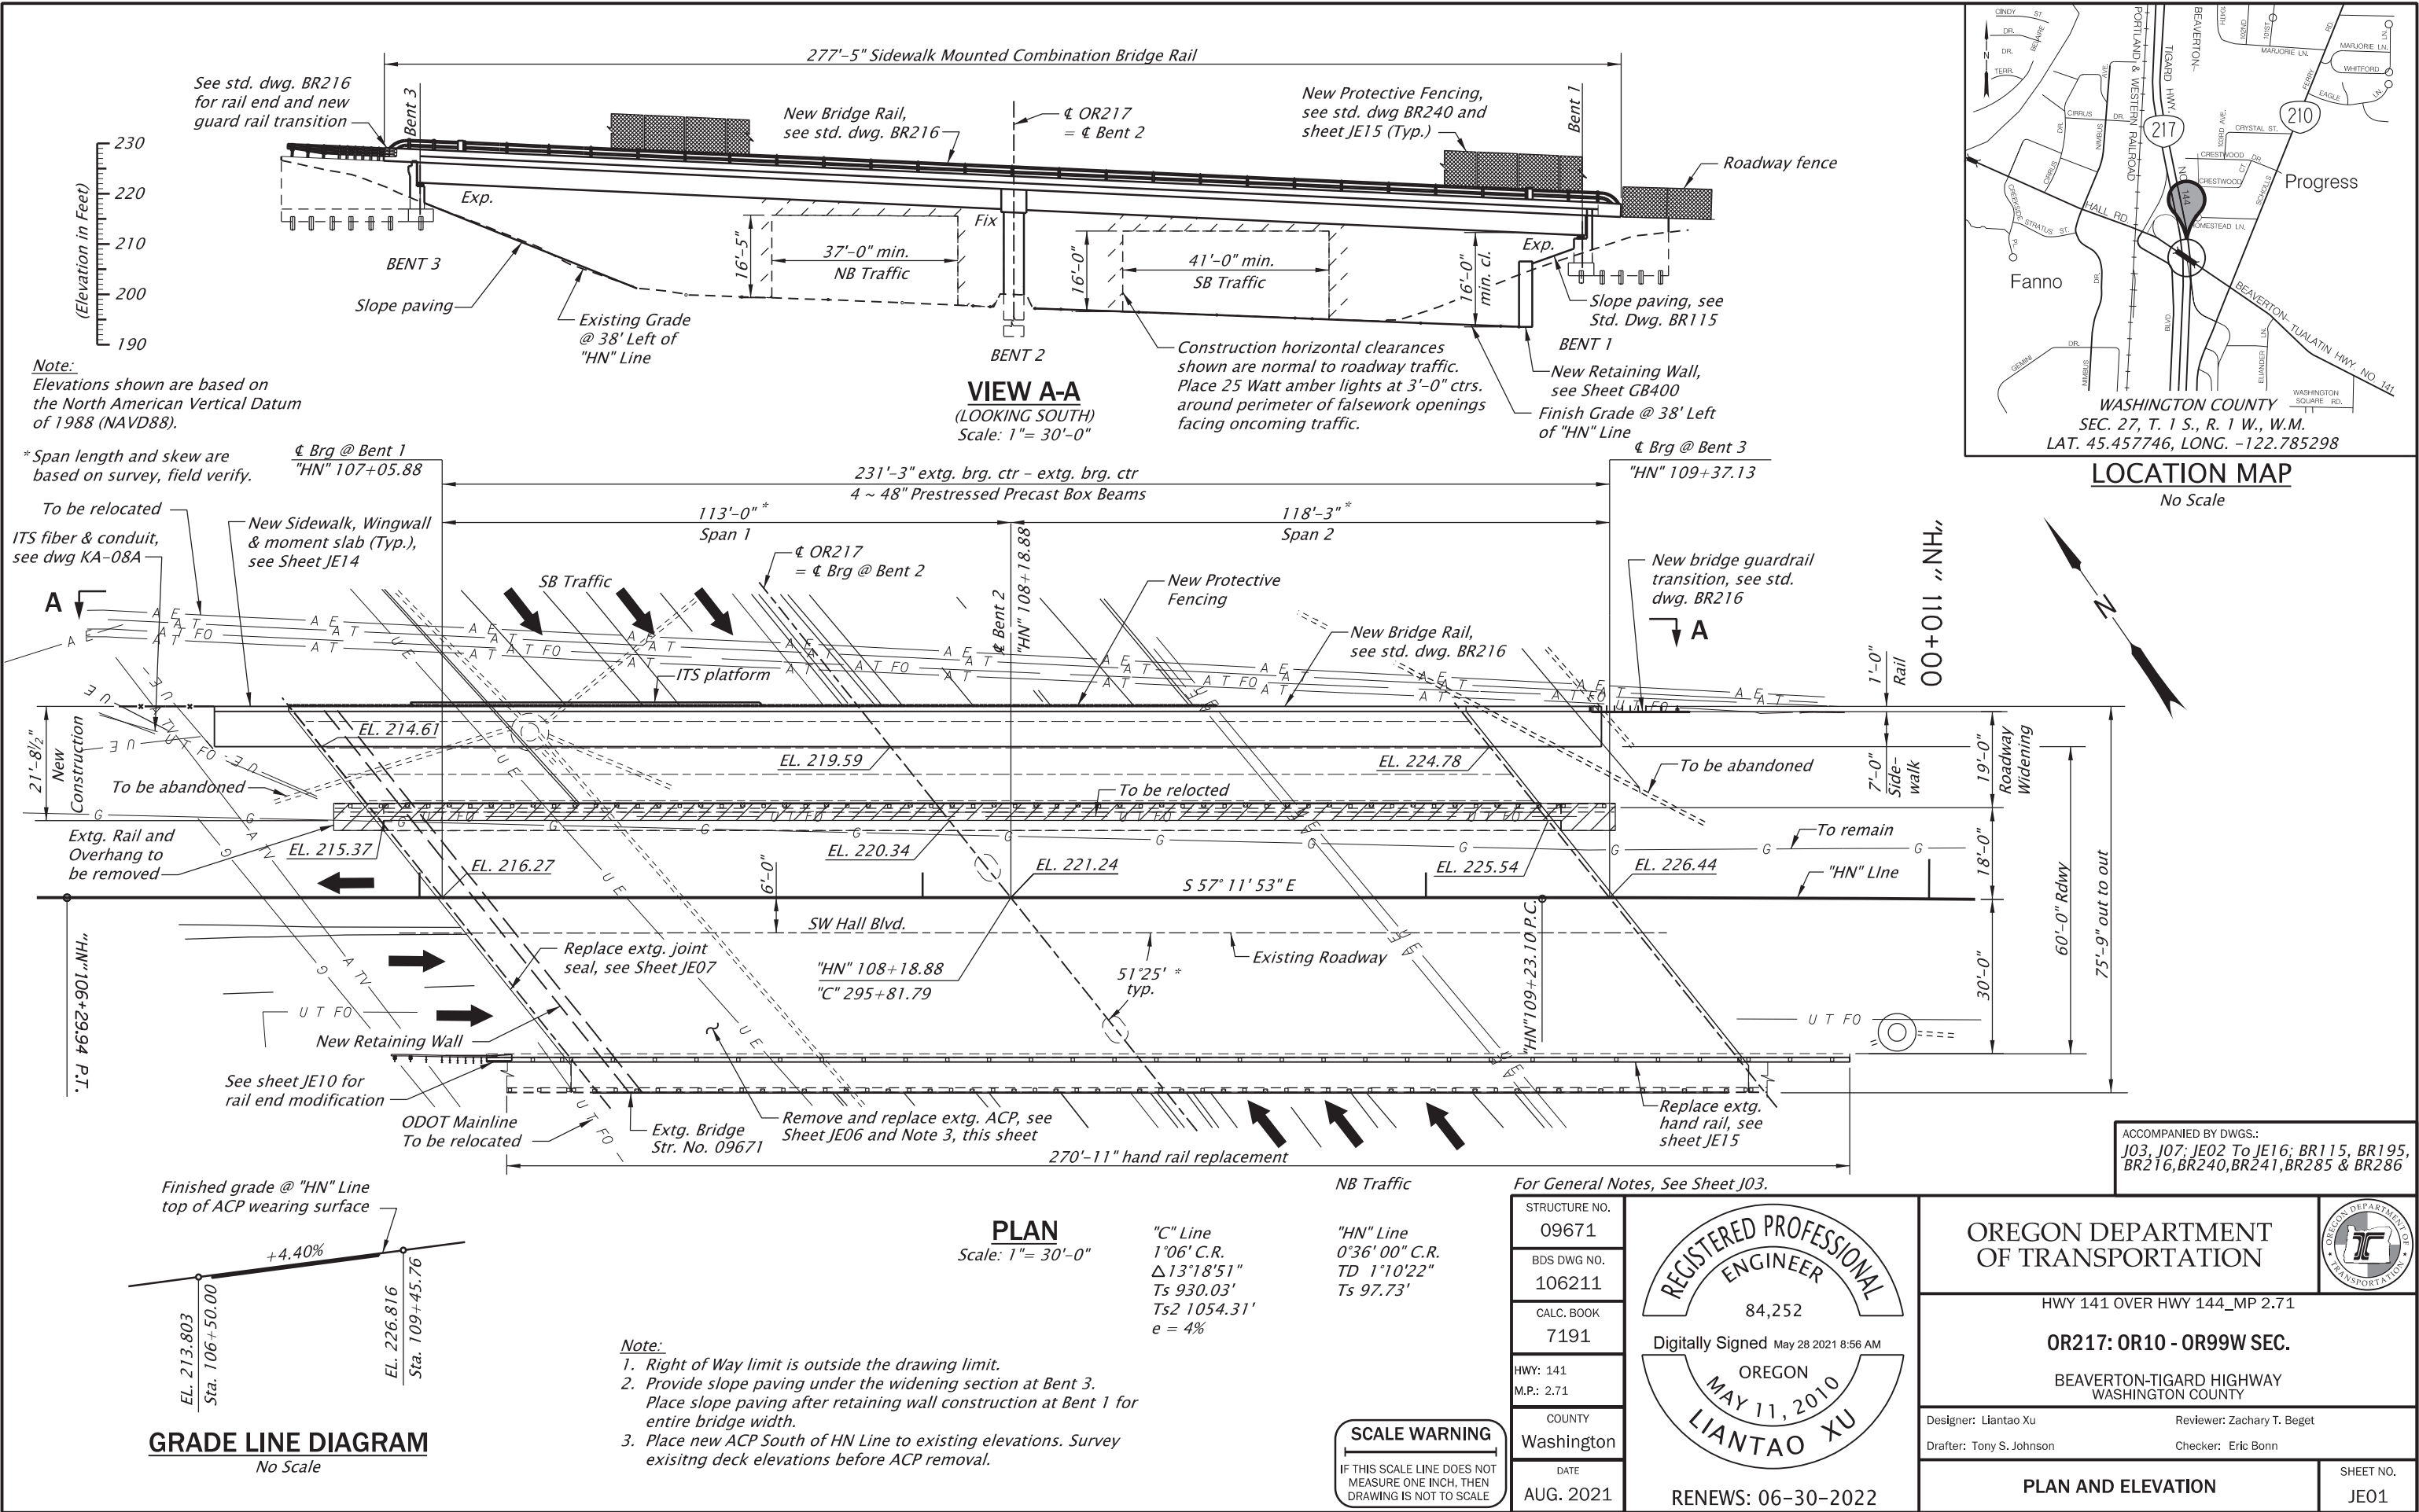

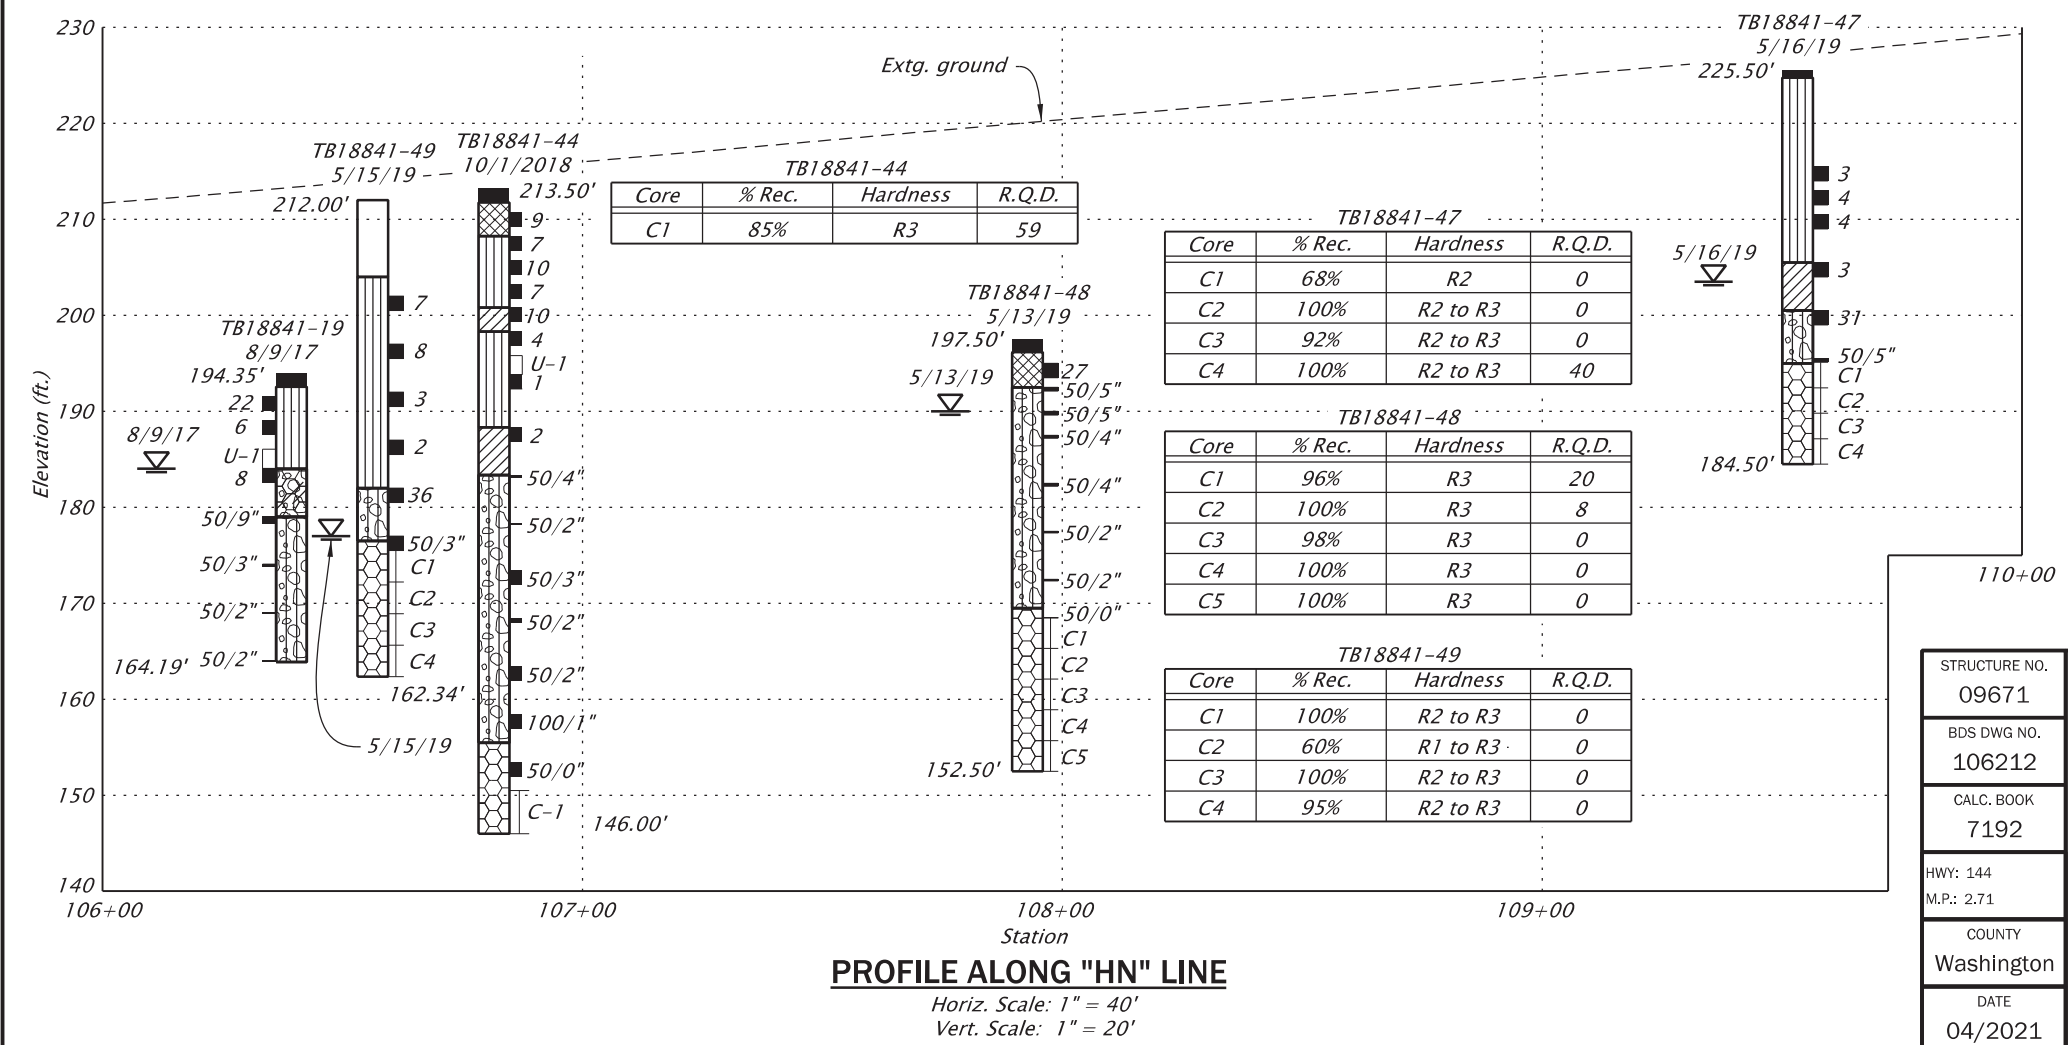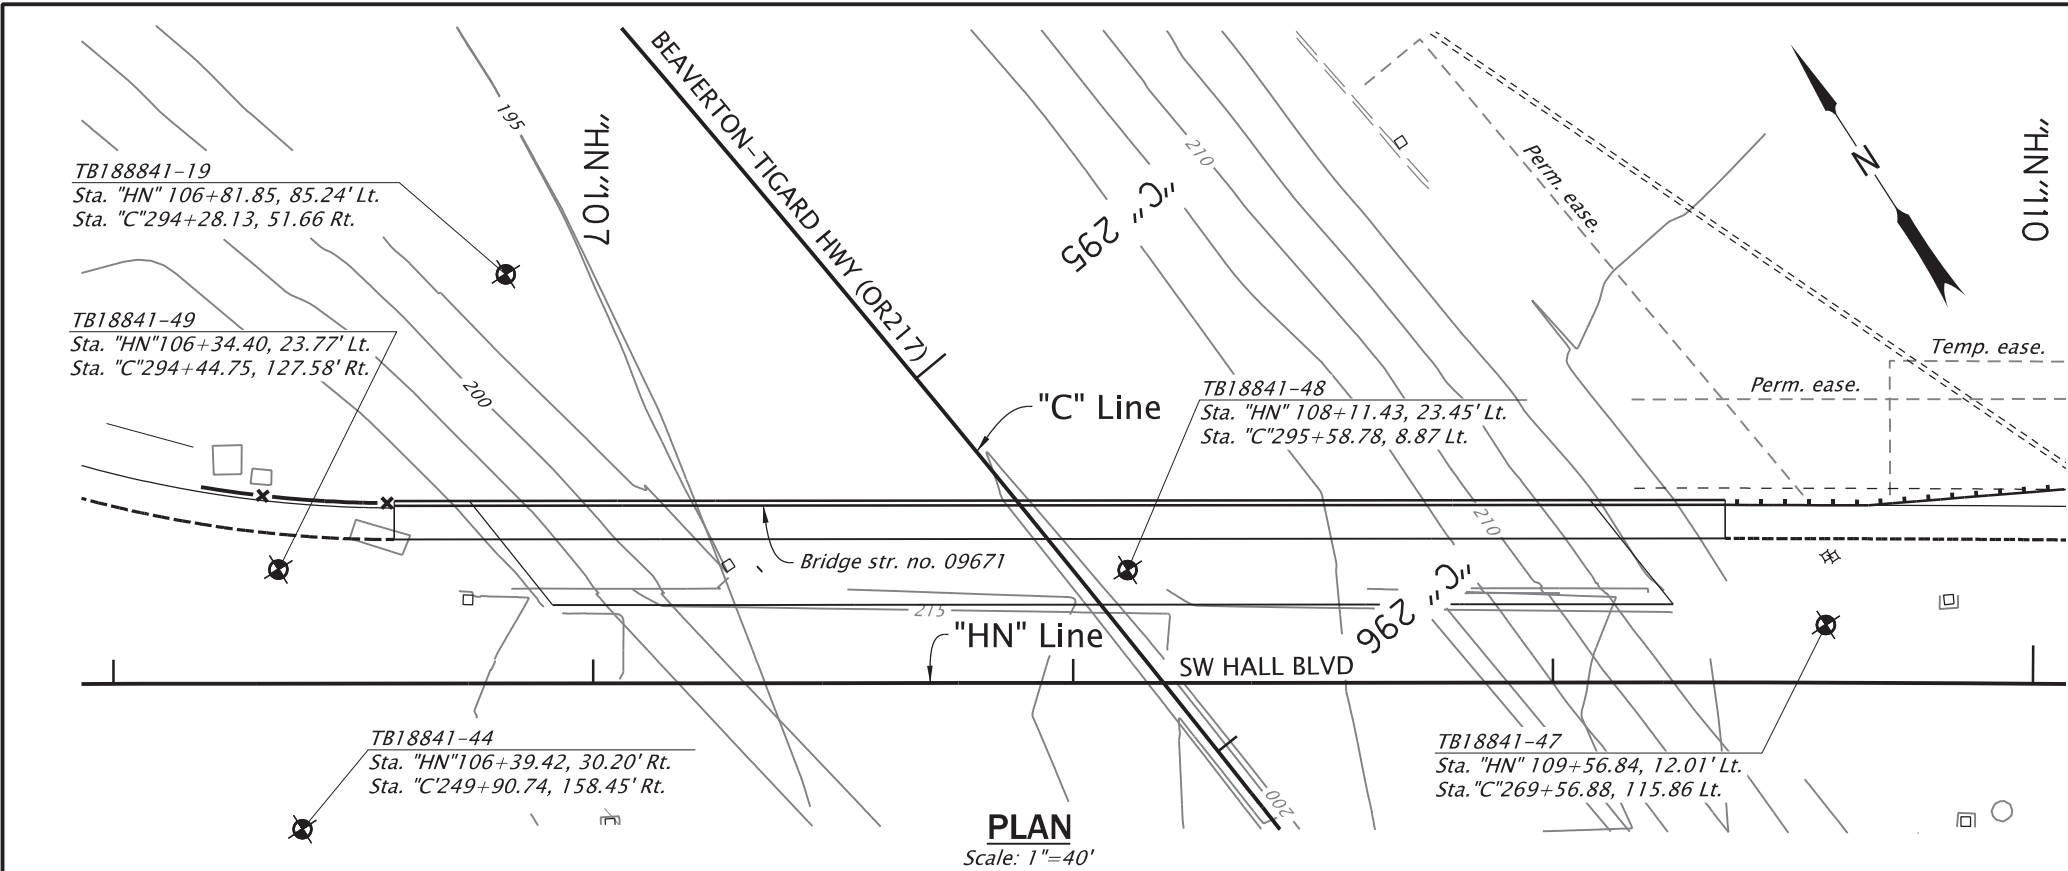

UNIT DESCRIPTIONS

- Asphalt Concrete, base aggregate, shoulder aggregate (Pavement)
- CLAY with some sand to Sandy CLAY with trace gravel; CL; brown to green-gray; low to medium plasticity; damp to moist; very stiff to stiff; fine to coarse grained sand and fine gravel; noncemented; homogeneous. (Fill)
- SILT to Sandy SILT; ML; gray, brown, with orange, black, and rust mottling; nonplastic to low plasticity; damp to wet; very soft to hard/very loose to loose where nonplastic; fine to coarse grained sand; noncemented; lensed. (Willamette Formation)
- CLAY with up to trace sand; CL; gray, brown, rust mottled; low to medium plasticity; damp to wet; very soft to stiff; fine to coarse grained sand; noncemented; homogeneous. (Willamette Formation)
- Decomposed BASALT, remolds to CLAY; CH; gray; high plasticity; moist; medium stiff; noncemented; homogeneous. (Columbia River Basalt)
- Decomposed BASALT, remolds to Silty SAND, silty SAND with some gravel, SAND with some gravel, Sandy GRAVEL; SM, SP, GP; gray with brown, orange, black, and yellow specks (mineral-filled relict vesicles); nonplastic to low plasticity; dry to wet; dense to very dense; fine to coarse gravel, fine to coarse grained sand; weakly cemented; lensed. (Columbia River Basalt)
- BASALT; gray to green-gray with orange veins; slightly to moderately weathered; soft to medium hard (R2 to R3); very close to close spaced joints with mineral or clay/silt/sand infilling and staining on joint faces; some vesicles. (Columbia River Basalt)

LEGEND

- 24 = Standard penetration test - N value
- U-1 = Undisturbed sample
- Bore Hole Location
- Groundwater measured in the bore hole
- 00.00' = Elevation
- MM/DD/YY = Date of measurement

GENERAL NOTES

- Elevations are based on North American Vertical Datum (1988).
- Geotechnical data shown on this drawing are a consolidation of information and/or revision in terminology from the drill logs and CPT logs. More detailed subsurface data is available on the drill logs in the geotechnical report, which is available from the Engineer.
- In accordance with ASTM D1586-84, N values are reported for an interval of 1 ft. except as noted.
- 5' Contour interval on plan view.

STRUCTURE NO.	09671
BDS DWG NO.	106212
CALC. BOOK	7192
HWY: 144	
M.P.: 2.71	
COUNTY	Washington
DATE	04/2021



EXPIRES: 12-01-2021

OREGON DEPARTMENT OF TRANSPORTATION

HWY 141 OVER HWY 144_MP 2.71
OR217: OR10 - OR99W SEC.

BEAVERTON-TIGARD HIGHWAY
WASHINGTON COUNTY

Designer: Michael Zimmerman

Reviewer: Michael Tardif


Drafter: Julie Rentz

Checker: N/A



GEOTECHNICAL DATA

SHEET NO.


JE02

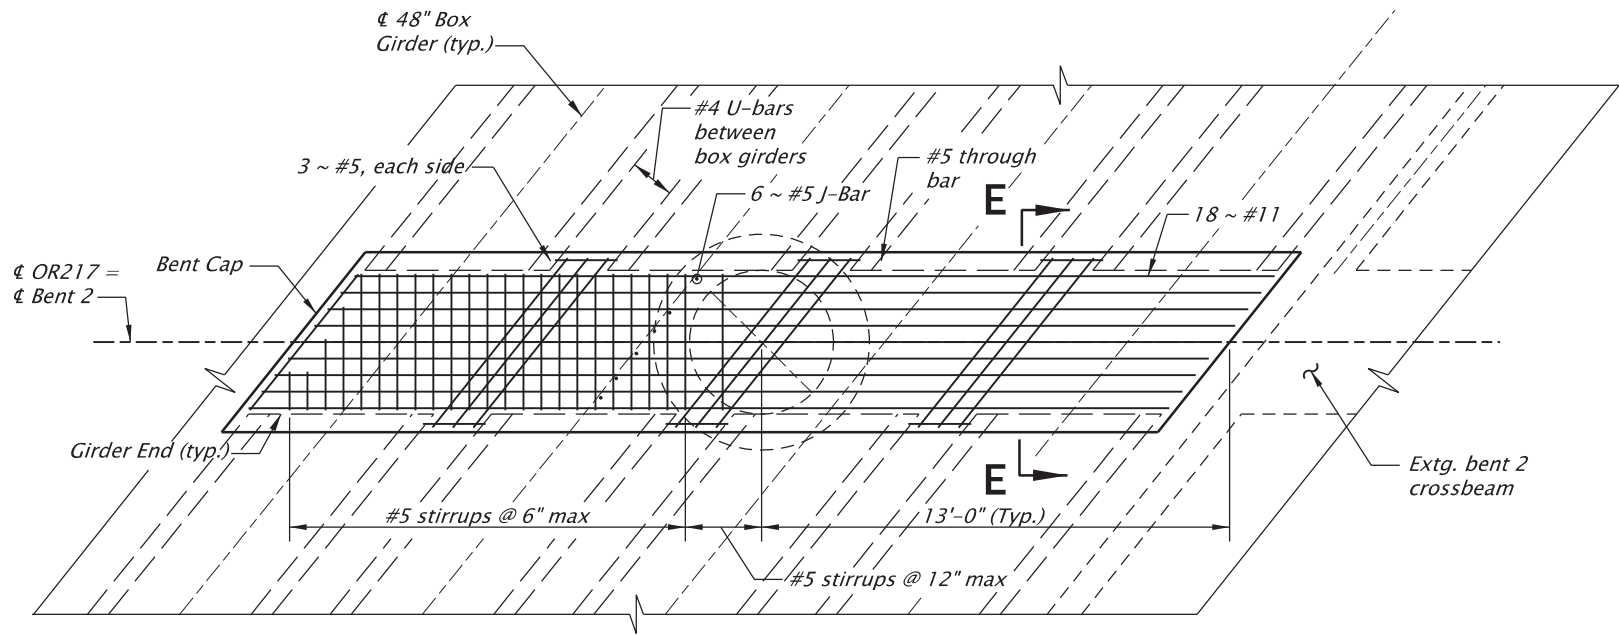

BENT CAP REINFORCEMENT - PLAN VIEW
Scale: 1/8"=1'-0"

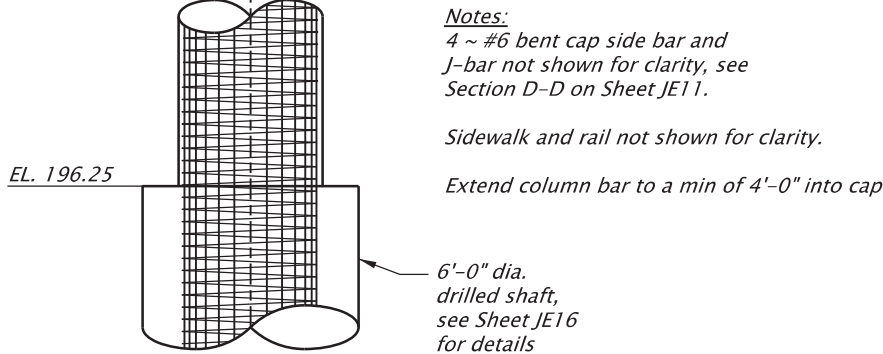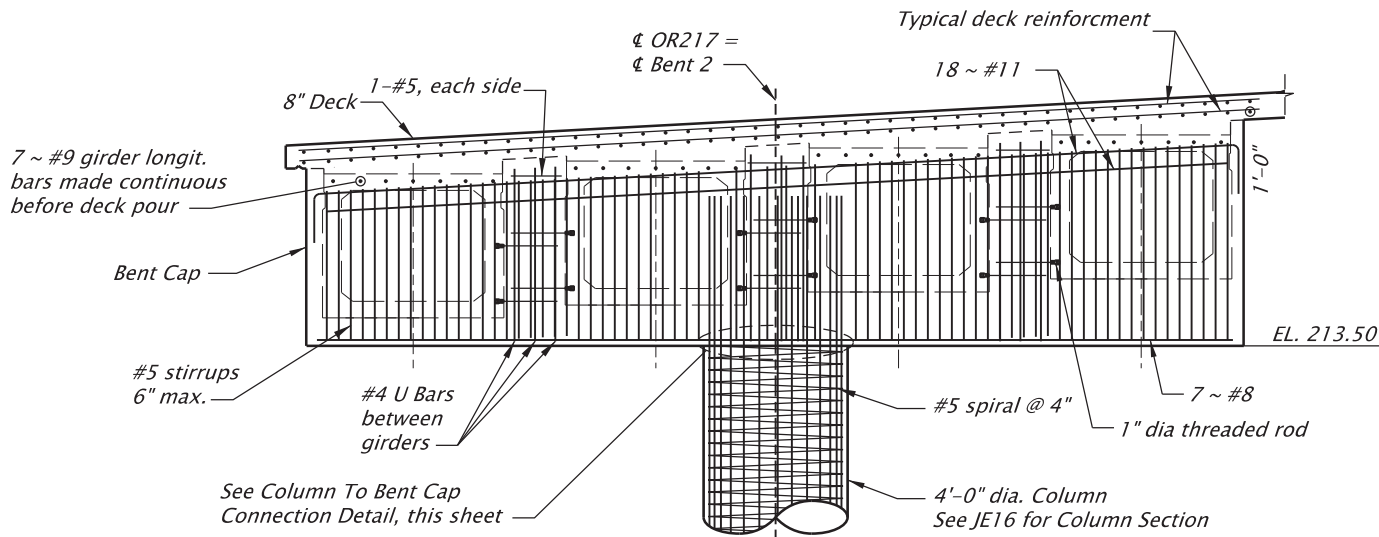

BENT 2 REINFORCEMENT - ELEVATION VIEW
Scale: 1/8"=1'-0"

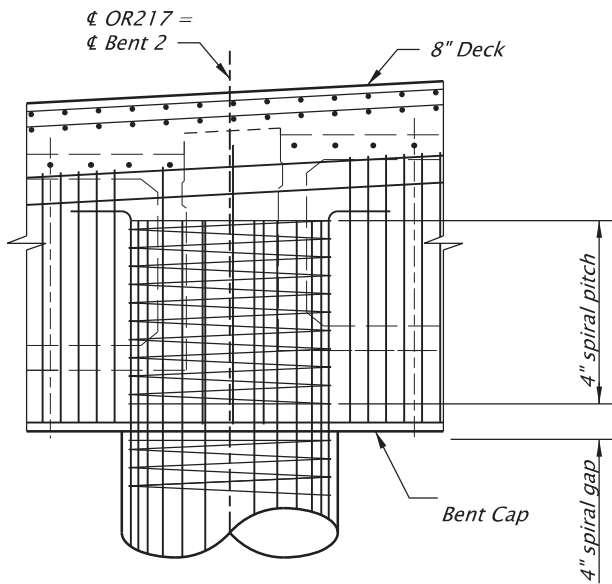

COLUMN TO BENT CAP CONNECTION
Scale: None


For informational drawings, see sht. JE01.
For accompanied by drawings, see sht. JE01

STRUCTURE NO.	09671
BDS DWG NO.	00000
CALC. BOOK	7191
HWY: 141	M.P.: 2.71
COUNTY	Washington
DATE	AUG. 2021

REGISTERED PROFESSIONAL
ENGINEER
84,252
Digitally Signed May 28 2021 9:18 AM
OREGON
MAY 11, 2010
LIANTAO XU
RENEWES: 06-30-2022


OREGON DEPARTMENT OF TRANSPORTATION	
HWY 141 OVER_ HWY 144_MP 2.71	
OR217: OR10 - OR99W SEC.	
BEAVERTON-TIGARD HIGHWAY WASHINGTON COUNTY	
Designer: Liantao Xu	Reviewer: Zachery Beget
Drafter: Tony S. Johnson	Checker: Eric Bonn
BENT 2 - DETAILS	
SHEET NO. JE12	

SCALE WARNING
IF THIS SCALE LINE DOES NOT MEASURE ONE INCH, THEN DRAWING IS NOT TO SCALE

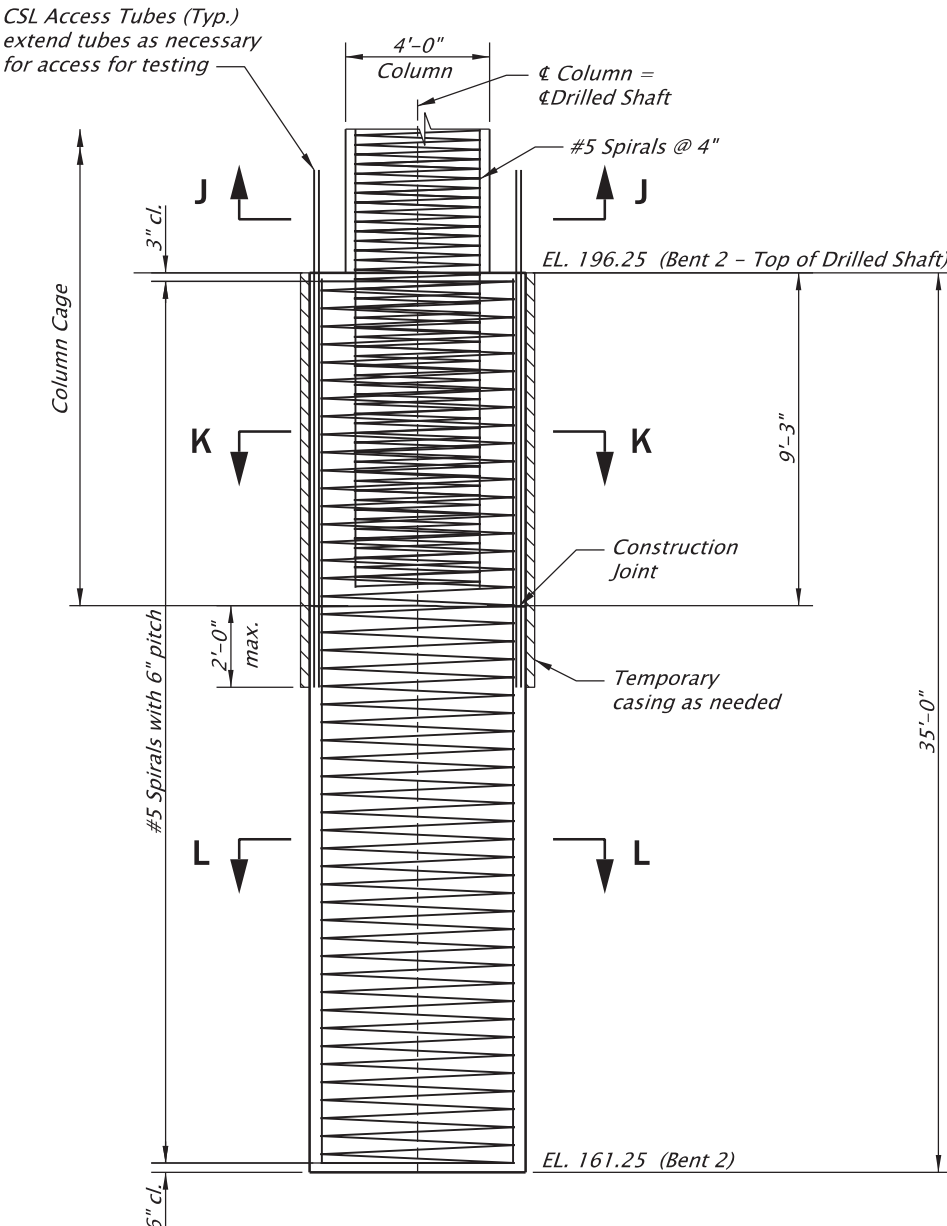


Note:
Construction joint shall have roughened surface
(1/4" min. deviation from planer surface).


COLUMN AND DRILLED SHAFT TYPICAL SECTION
Scale: 3/16"=1'-0"

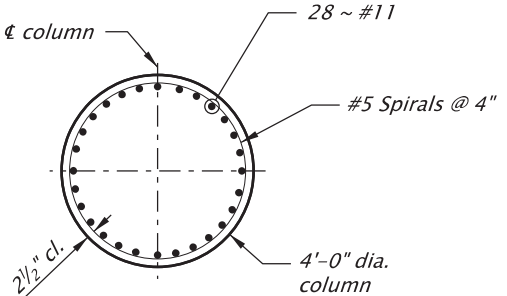

SECTION J-J
Scale: None

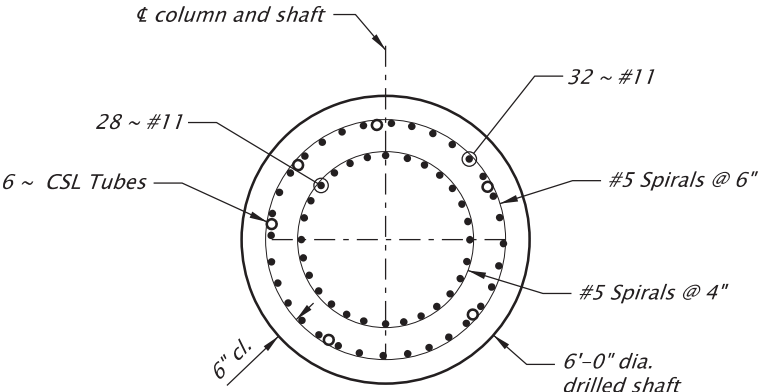



SECTION K-K
Scale: None

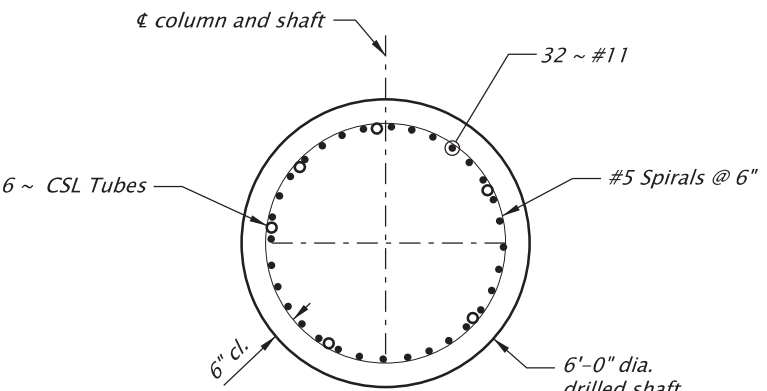


SECTION L-L
Scale: None

NOTE A
Use ASTM A706 for all welded splices. Anchor spirals at each end or discontinuity with one extra turn and a splice to itself as shown. Where permitted on plans, provide closed hoops conforming to the requirements of this detail. Lapped splice is not allowed within 1/6 the column height or max. column cross sectional dimension or 18" from top of footing or bottom of cap beam, or in columns with spirals less than 3'-0" in diameter.


Note:
Make flare weld in direction shown.

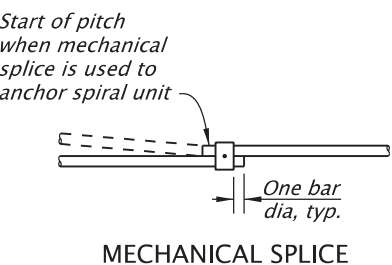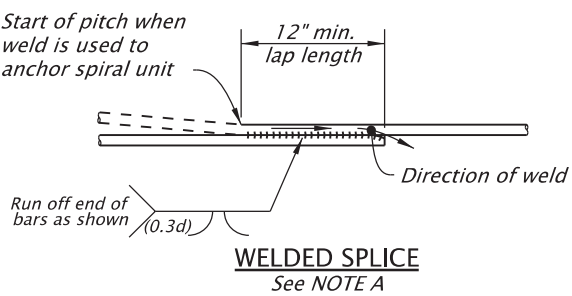

SPIRAL SPIECE/TERMINATION DETAIL

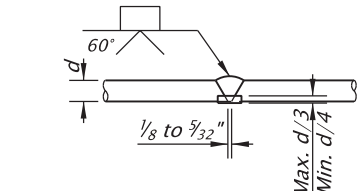

ALTERNATE WELDED SPIECE (EXCEPT ASTM A1064)
Weld reinforcing steel splices in accordance with ANSI/AWS D1.4 "Structural Welding Code Reinforcing Steel"

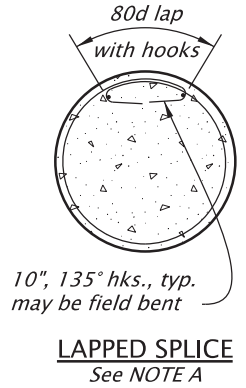

SCALE WARNING
IF THIS SCALE LINE DOES NOT MEASURE ONE INCH, THEN DRAWING IS NOT TO SCALE

For informational drawings, see sht. JE01.
For accompanied by drawings, see sht. JE01


STRUCTURE NO.	09671
BDS DWG NO.	106226
CALC. BOOK	7191
HWY: 141	
M.P.: 2.71	
COUNTY	Washington
DATE	AUG. 2021



RENEWS: 06-30-2022

OREGON DEPARTMENT OF TRANSPORTATION	
HWY 141 OVER HWY 144_MP 2.71	
OR217: OR10 - OR99W SEC.	
BEAVERTON-TIGARD HIGHWAY WASHINGTON COUNTY	
Designer: Liantao Xu	Reviewer: Zachery Beget
Drafter: Tony S. Johnson	Checker: Eric Bonn
COLUMN AND DRILLED SHAFT DETAILS	
SHEET NO. JE16	


Shop Drawings

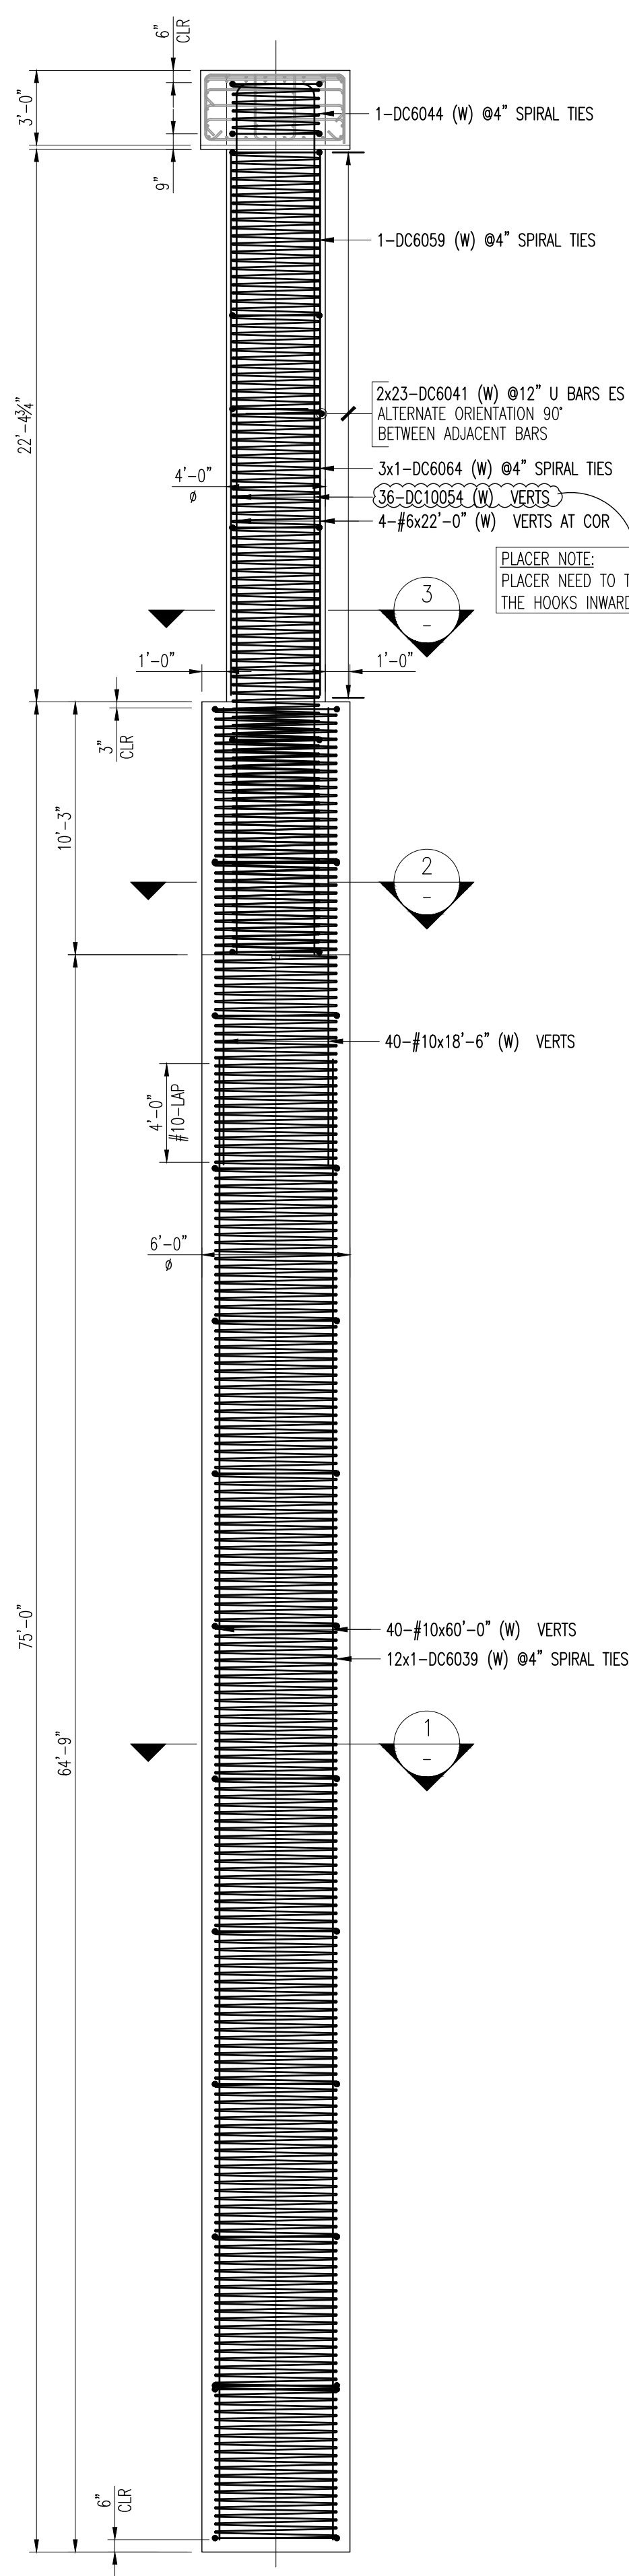

DRILLED SHAFT AT BENT DB1
A ELEVATION

REF:JC01, JC28, JC33, JC35, JC36 (DT:AUG.2021)


TOTAL CAGE WEIGHT=27586.12 LBS

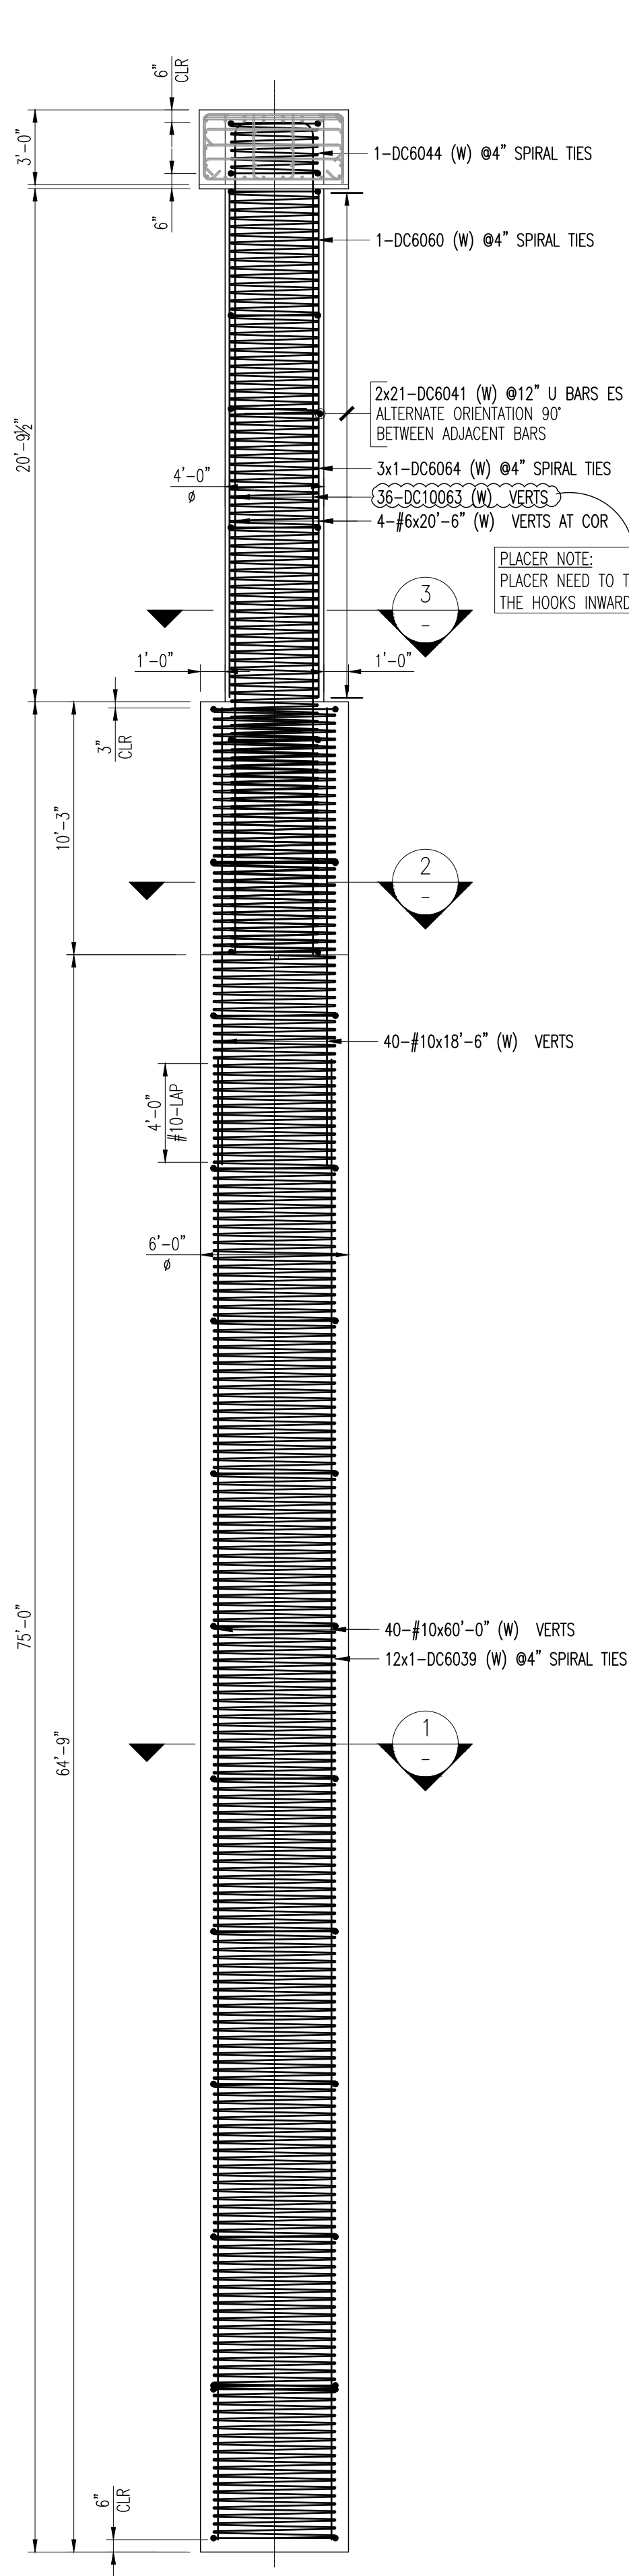

DRILLED SHAFT AT BENT DB2
B ELEVATION

REF:JC01, JC28, JC33, JC35, JC36 (DT:AUG.2021)


TOTAL CAGE WEIGHT=27188.19 LBS

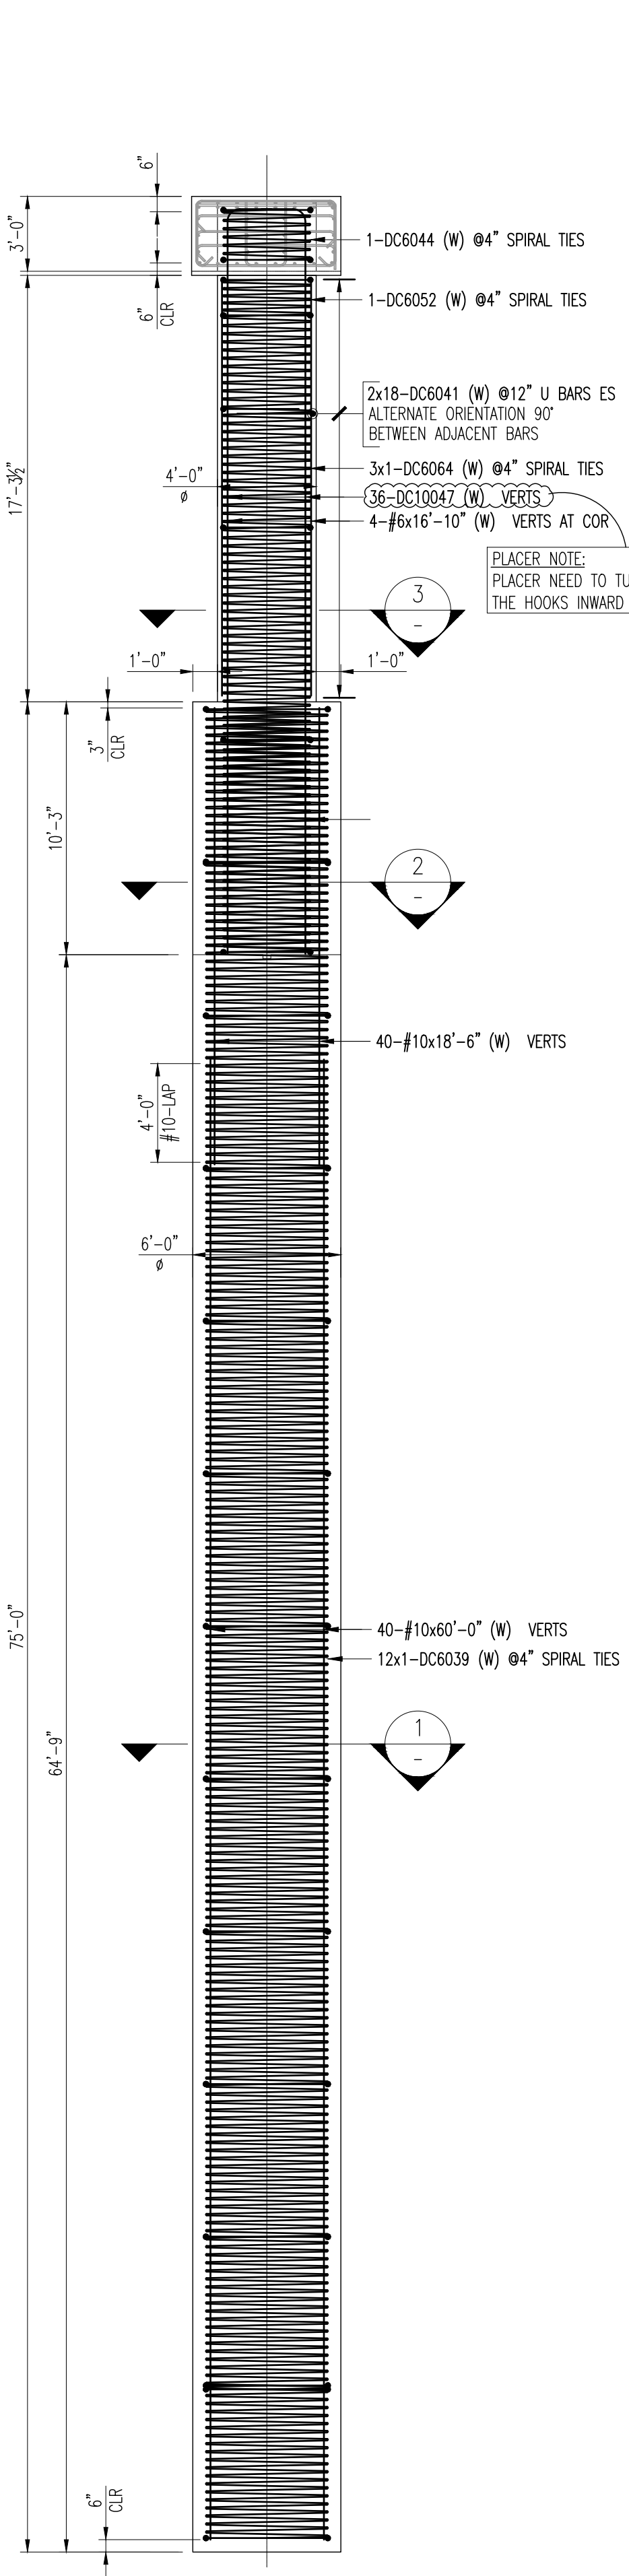

DRILLED SHAFT AT BENT DB3
C ELEVATION

REF:JC01, JC28, JC33, JC35, JC36 (DT:AUG.2021)


TOTAL CAGE WEIGHT=26386.56 LBS

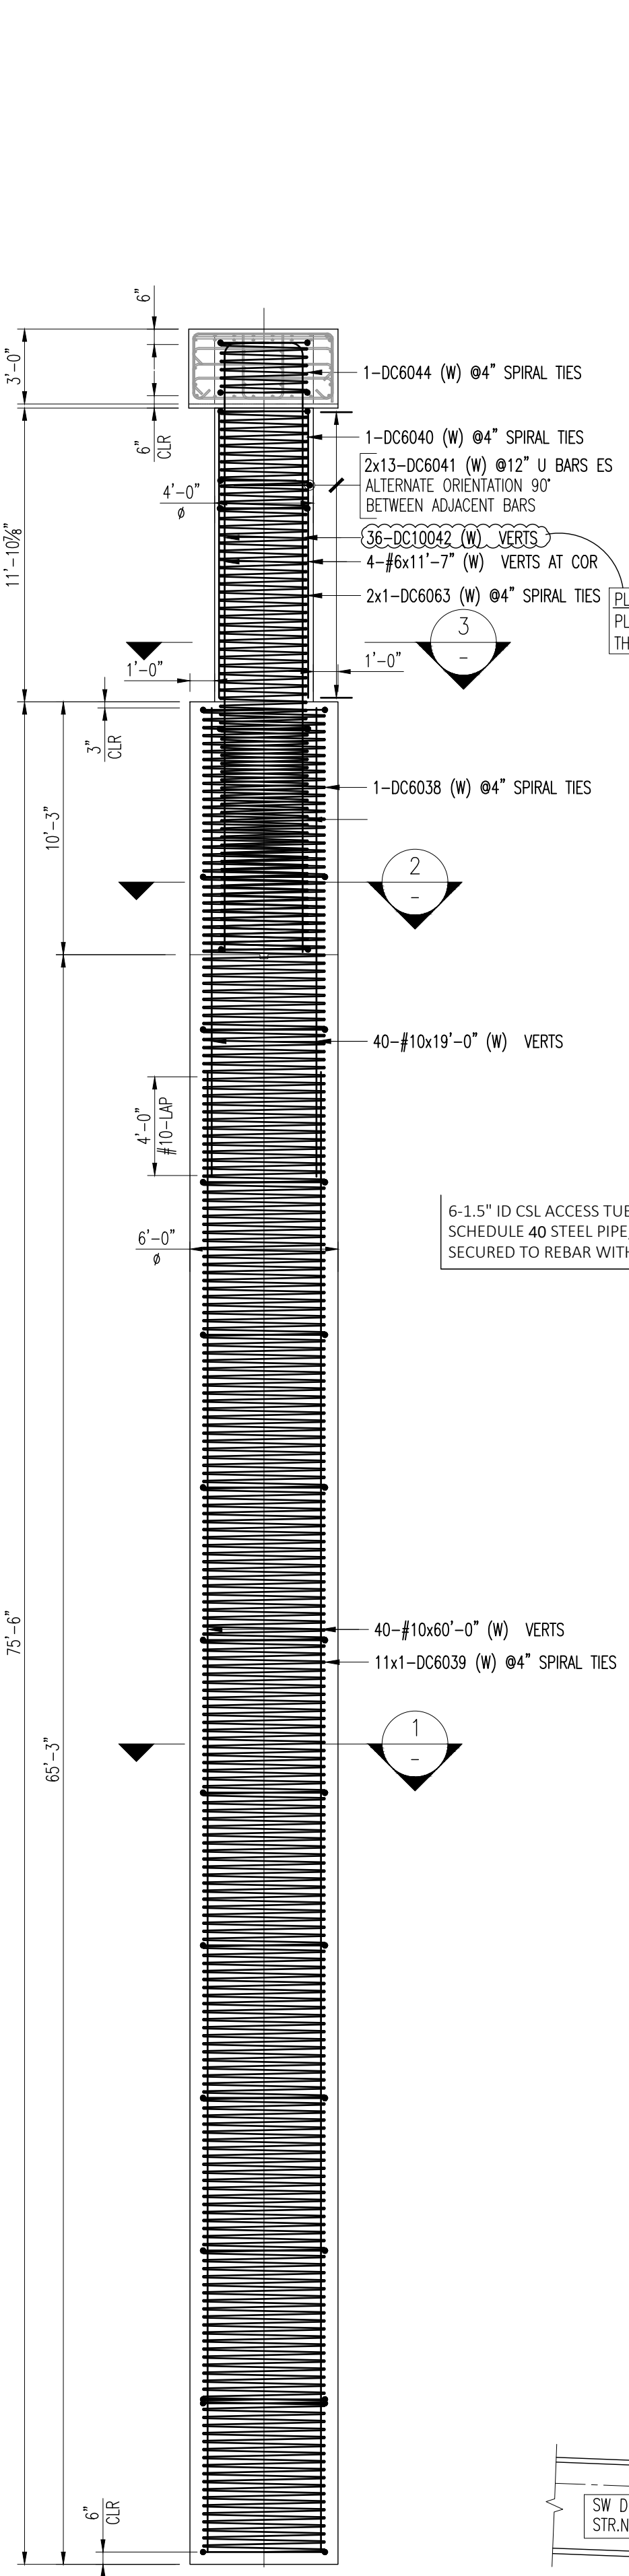


DRILLED SHAFT AT BENT DB4
D ELEVATION

REF:JC01, JC28, JC33, JC35, JC36 (DT:AUG.2021)


TOTAL CAGE WEIGHT=25163.33 LBS

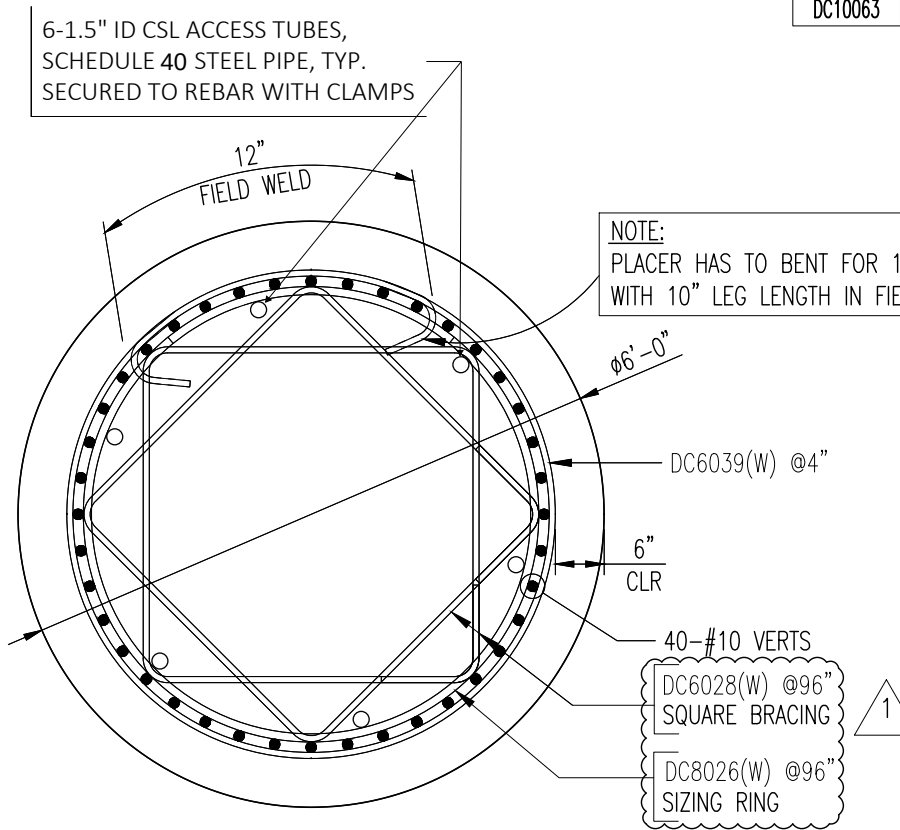


1 SECTION
REF: SECTION B-B/JA19 (DT:AUG.2021)

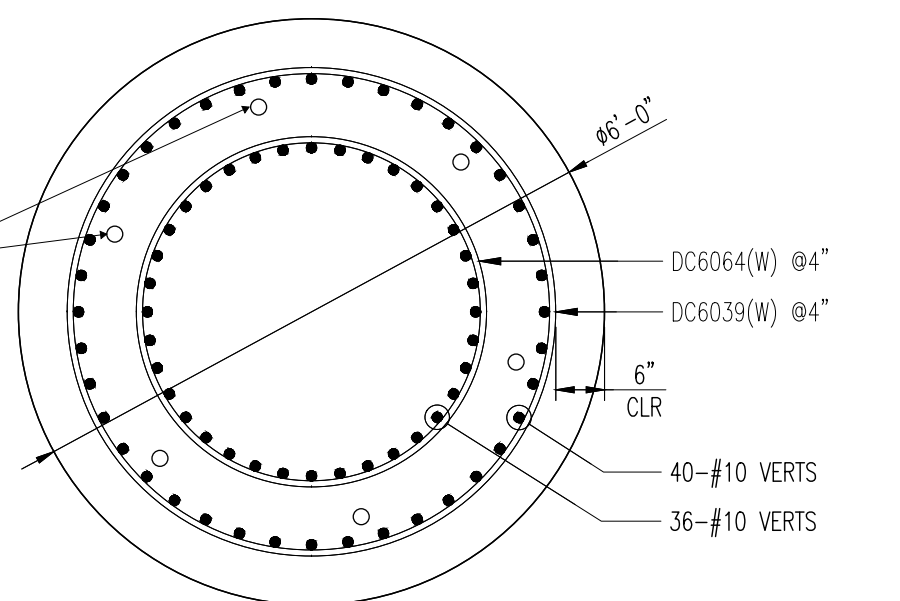

2 SECTION
REF: SECTION B-B/JA19 (DT:AUG.2021)


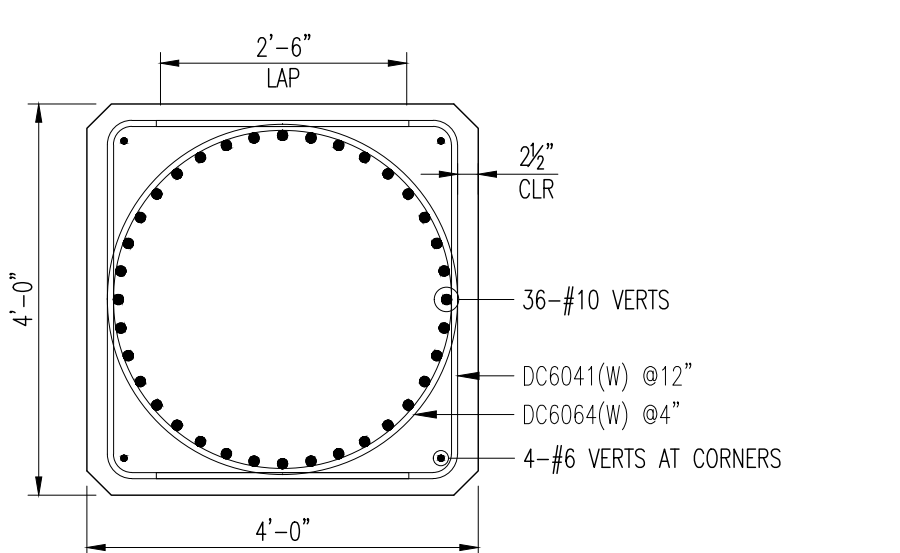


3 SECTION
REF: SECTION A-A/JA19 (DT:AUG.2021)

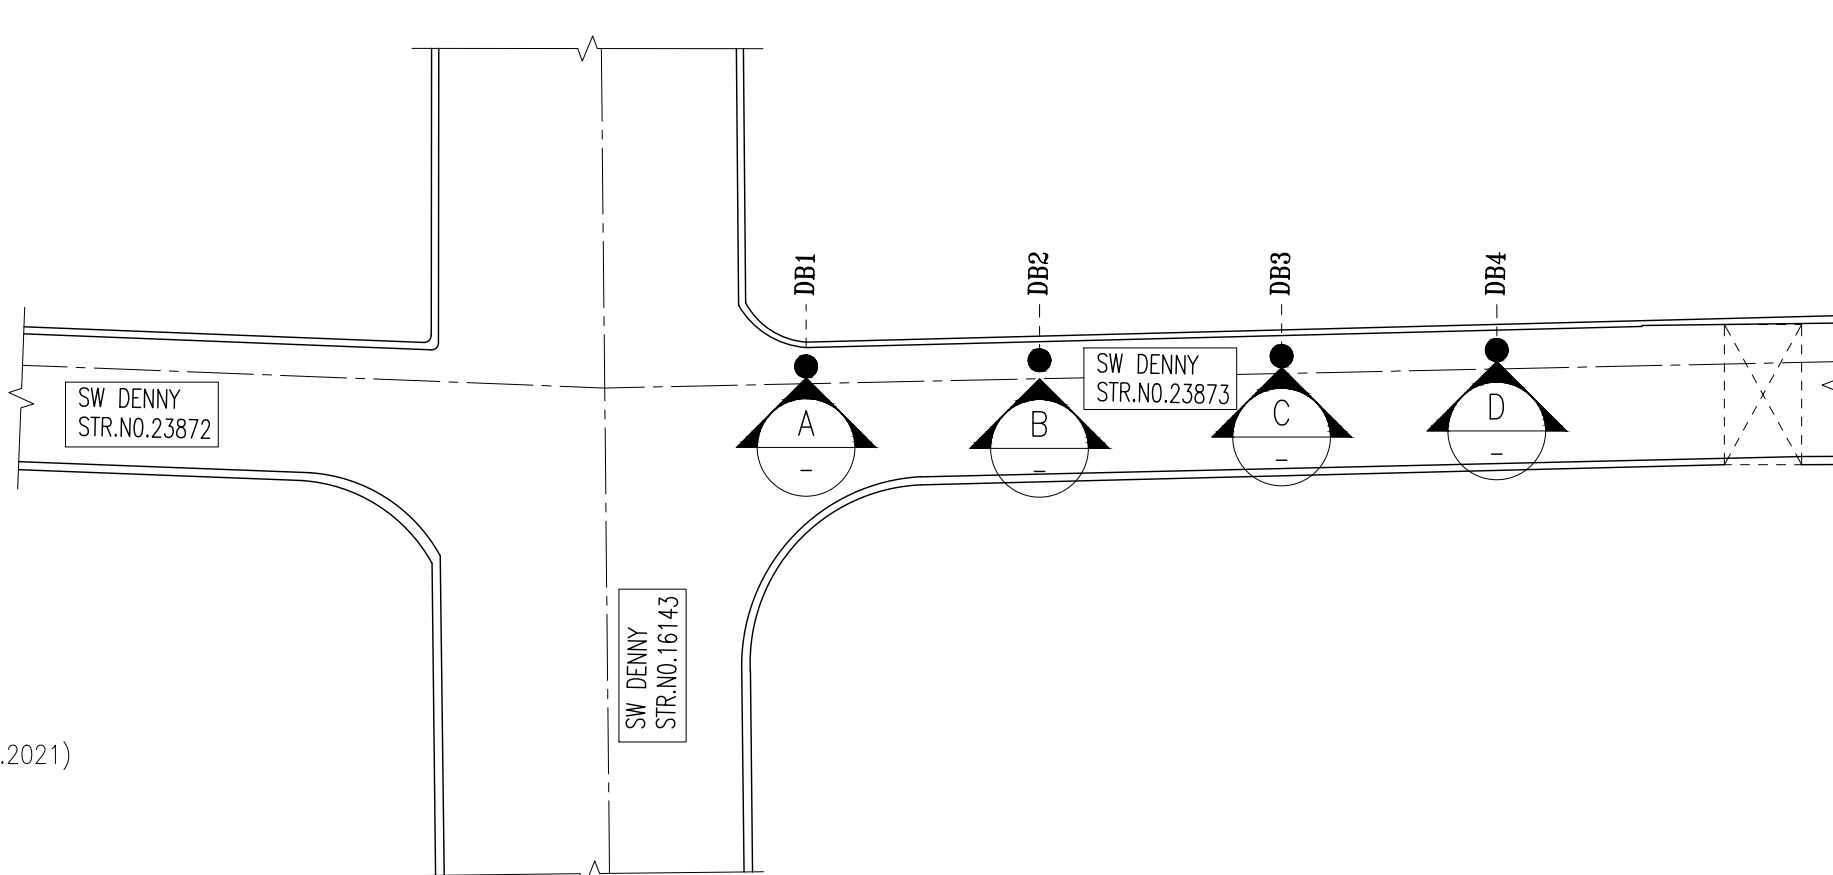

KEY PLAN

Release#	Qty	Size	Total Length	Type	A'	B'	C'	D'	E'	F'	G'	H'	I'	J'	K'	L'	M'
DC6038	1	#6	345'-7"	X							4"	6'-10"	21.0	1.0	5'-0"		
DC6039	47	#6	314'-2"	X							4"	6'-3"	19.0	1.0	5'-0"		
DC6040	1	#6	146'-4"	X							4"	4'-0"	12.0	1.0	3'-7"		
DC6041	150	#6	9'-10"	17		3'-1"	3'-8"	3'-1"									
DC6044	4	#6	78'-9"	X							4"	2'-1"	6.0	1.0	3'-7"		
DC6052	1	#6	67'-6"	X							4"	1'-6"	5.0	1.0	3'-7"		
DC6059	1	#6	238'-5"	X							4"	6'-8"	20.0	1.0	3'-7"		
DC6060	1	#6	180'-1"	X							4"	5'-1"	15.0	1.0	3'-7"		
DC6063	2	#6	315'-2"	X							4"	9'-0"	27.0	1.0	3'-7"		
DC6064	9	#6	303'-11"	X							4"	8'-8"	26.0	1.0	3'-7"		
DC10042	36	#10	26'-7"	2	1'-10"		24'-9"										
DC10047	36	#10	32'-1"	2	1'-10"		30'-3"										
DC10054	36	#10	37'-2"	2	1'-10"		35'-4"										
DC10063	36	#10	35'-7"	2	1'-10"		33'-9"										

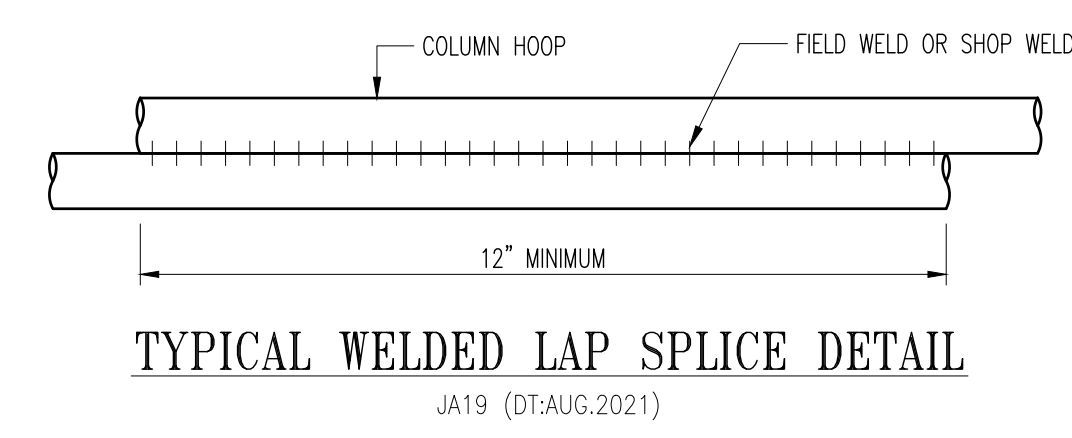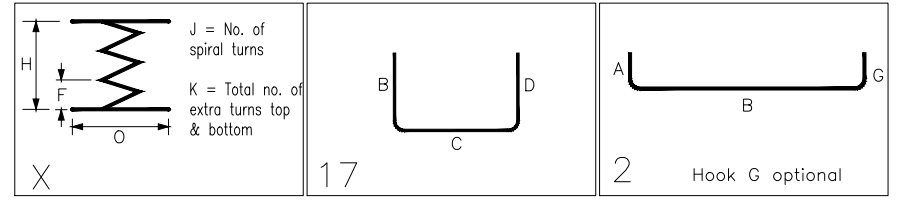



NOTES:
1. TYPICAL CLEARANCE ARE AS FOLLOWS:
FOR SHAFT:
ALL SIDES = 6"
FOR COLUMN:
SIDES = 2 1/2"
2. BARS TO BE PLACED AT EQUAL SPACING U.O.N
LAP SCHEDULE:
REF: J03 (DT:AUG.2021)

BAR	VERTS
#4	1'-7"
#5	2'-0"
#6	2'-5"
#7	2'-9"
#8	3'-2"
#9	3'-7"
#10	4'-0"
#11	4'-5"

ALL MATERIAL ON THIS DRAWING
SHALL BE ASTM A706 GRADE 60
U.N.O.


1	FOR RE-APPROVAL? (SECTION 1 UPDATED)	05/17/2022	NBI
0	FOR APPROVAL	05/13/2022	NBI
No.	Description	Date	By
Revisions and Issue Record			
The full intent and purpose of this drawing is the placing of reinforcing steel bars ONLY. It is NOT to be used as a means of communication between the Architect, Engineer, Contractor or any other Sub-trades.			
THIS DRAWING IS NOT TO BE SCALED.			
Project: OR217 BEAVERTON-TIGARD HIGHWAY		Harris Rebar Portland	
Drawing: SW DENNY AT STR NO.23873		2727 NW 35TH AVENUE PORTLAND-OR-97210 TEL: (503)-232-1815 FAX: (503)-274-0759	
Drilled Shaft Reinforcement (SH 1 OF 2)		Customer: CASCADE BRIDGE LLC	
Contractor:		Refer to Release:	
Date	Drawn	Chkd.	JOB No.
05/13/2022	NBI	SBM	12405846
Dwg. No.		DS-13	

Released: DS014A				Release Description: DRILLED SHAFT REINF BR.23873																										
Bar Mark	Qty	Size	Total Length	Type	A'	B'	C'	D'	E'	F'	G'	H'	I'	J'	K'	L'	M'	N'	O'	P'	Q'	R'	S'	T'	U'	V'	W'	X'	Y'	Z'
DC6028	80	#6	15'-9"	T2	1'-0"	3'-5 1/4"	3'-5 1/4"	3'-5 1/4"	3'-5 1/4"	3'-5 1/4"	1'-0"																			
DC6029	160	#6	10'-5"	E3		1'-0"	8'-5"	1'-0"							1'-4"			3 3/4"												
DC8026	40	#8	17'-9 1/4"	T3			14'-7 1/4"											3'-2"										4'-8"		

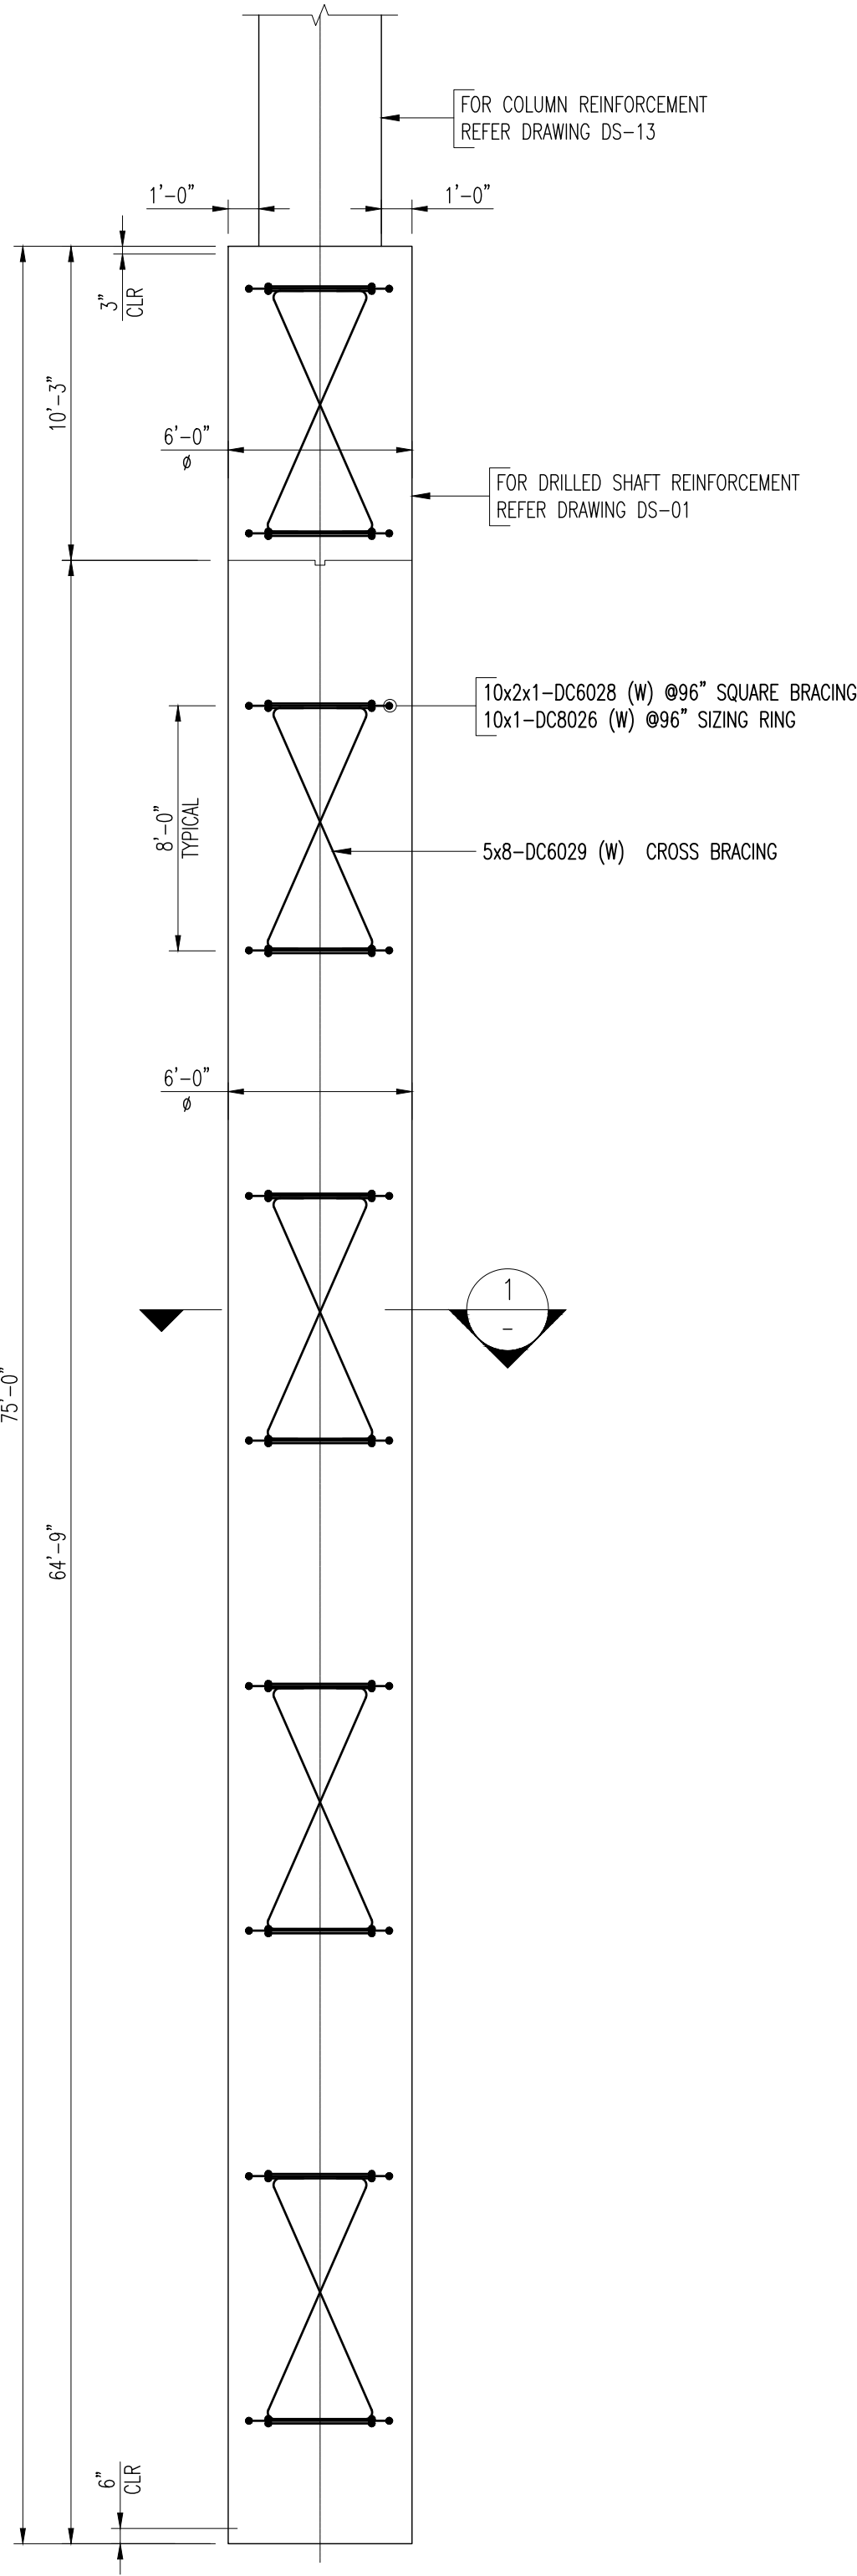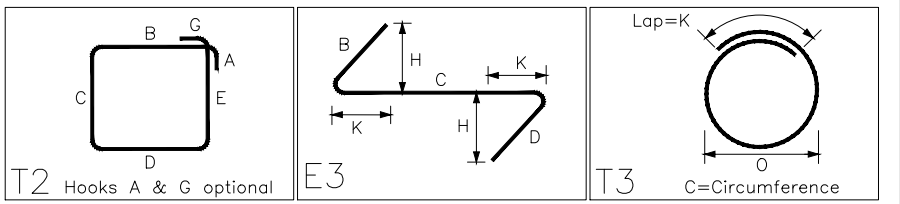


DRILLED SHAFT AT BENT DB1 (BRACING)

A
ELEVATION
REF:JC01, JC28, JC33, JC35, JC36 (DT:AUG.2021)

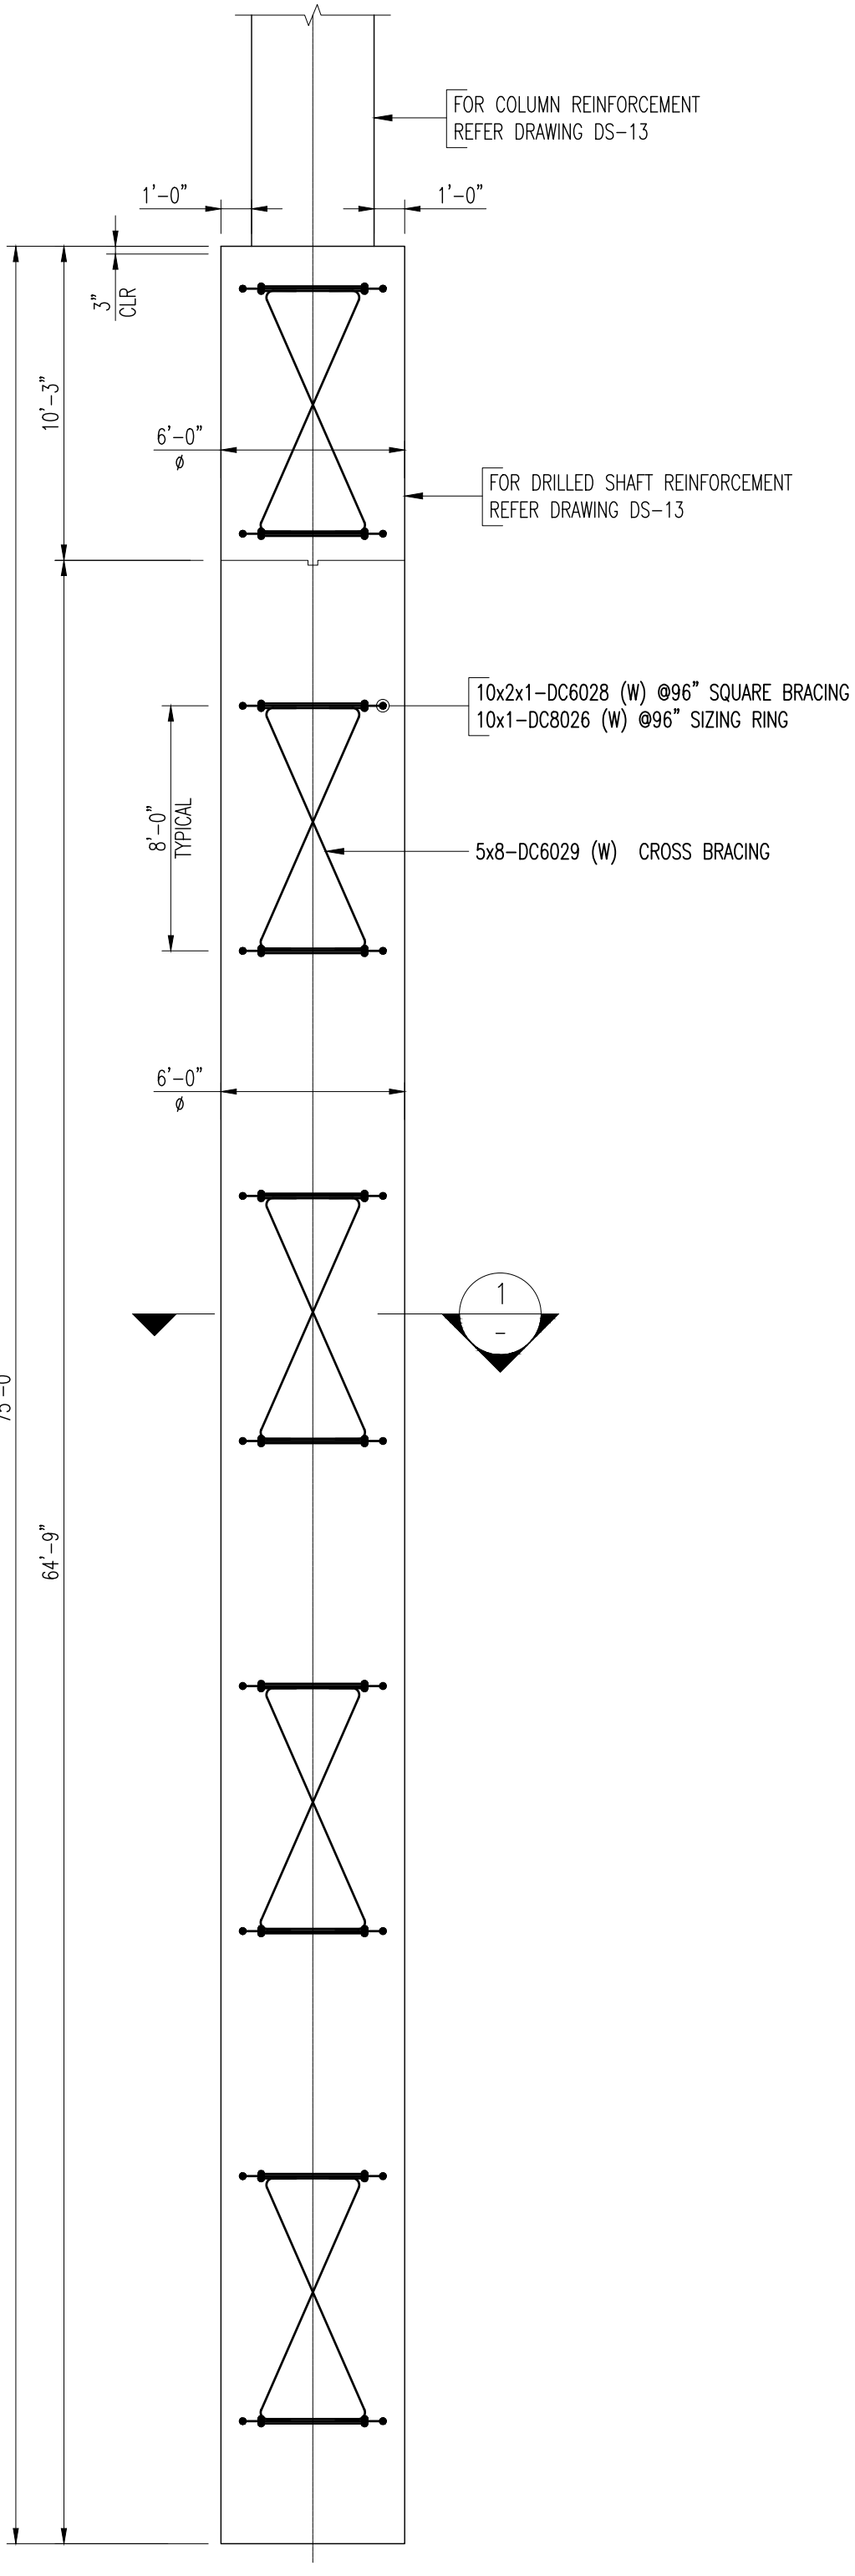


DRILLED SHAFT AT BENT DB2 (BRACING)

B
ELEVATION
REF:JC01, JC28, JC33, JC35, JC36 (DT:AUG.2021)

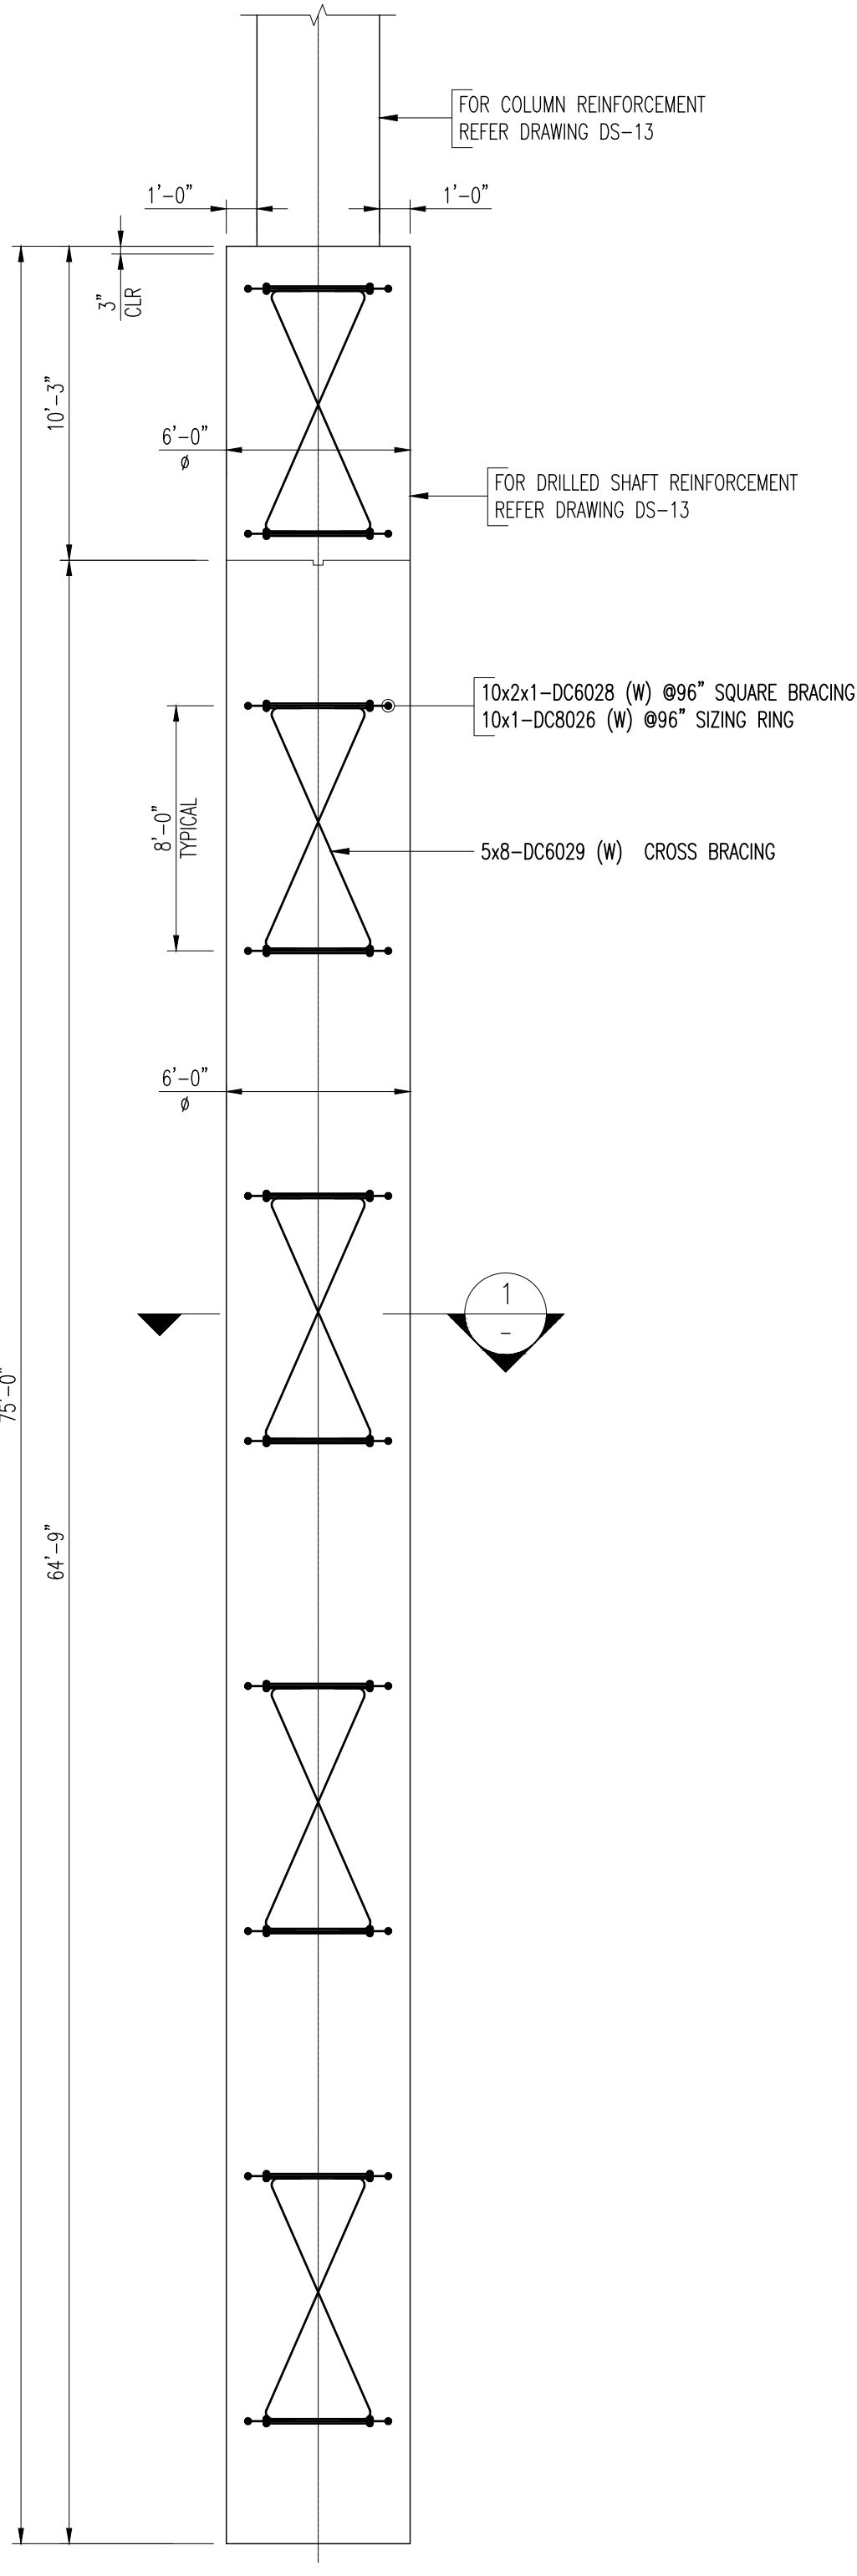


DRILLED SHAFT AT BENT DB3 (BRACING)

C
ELEVATION
REF:JC01, JC28, JC33, JC35, JC36 (DT:AUG.2021)

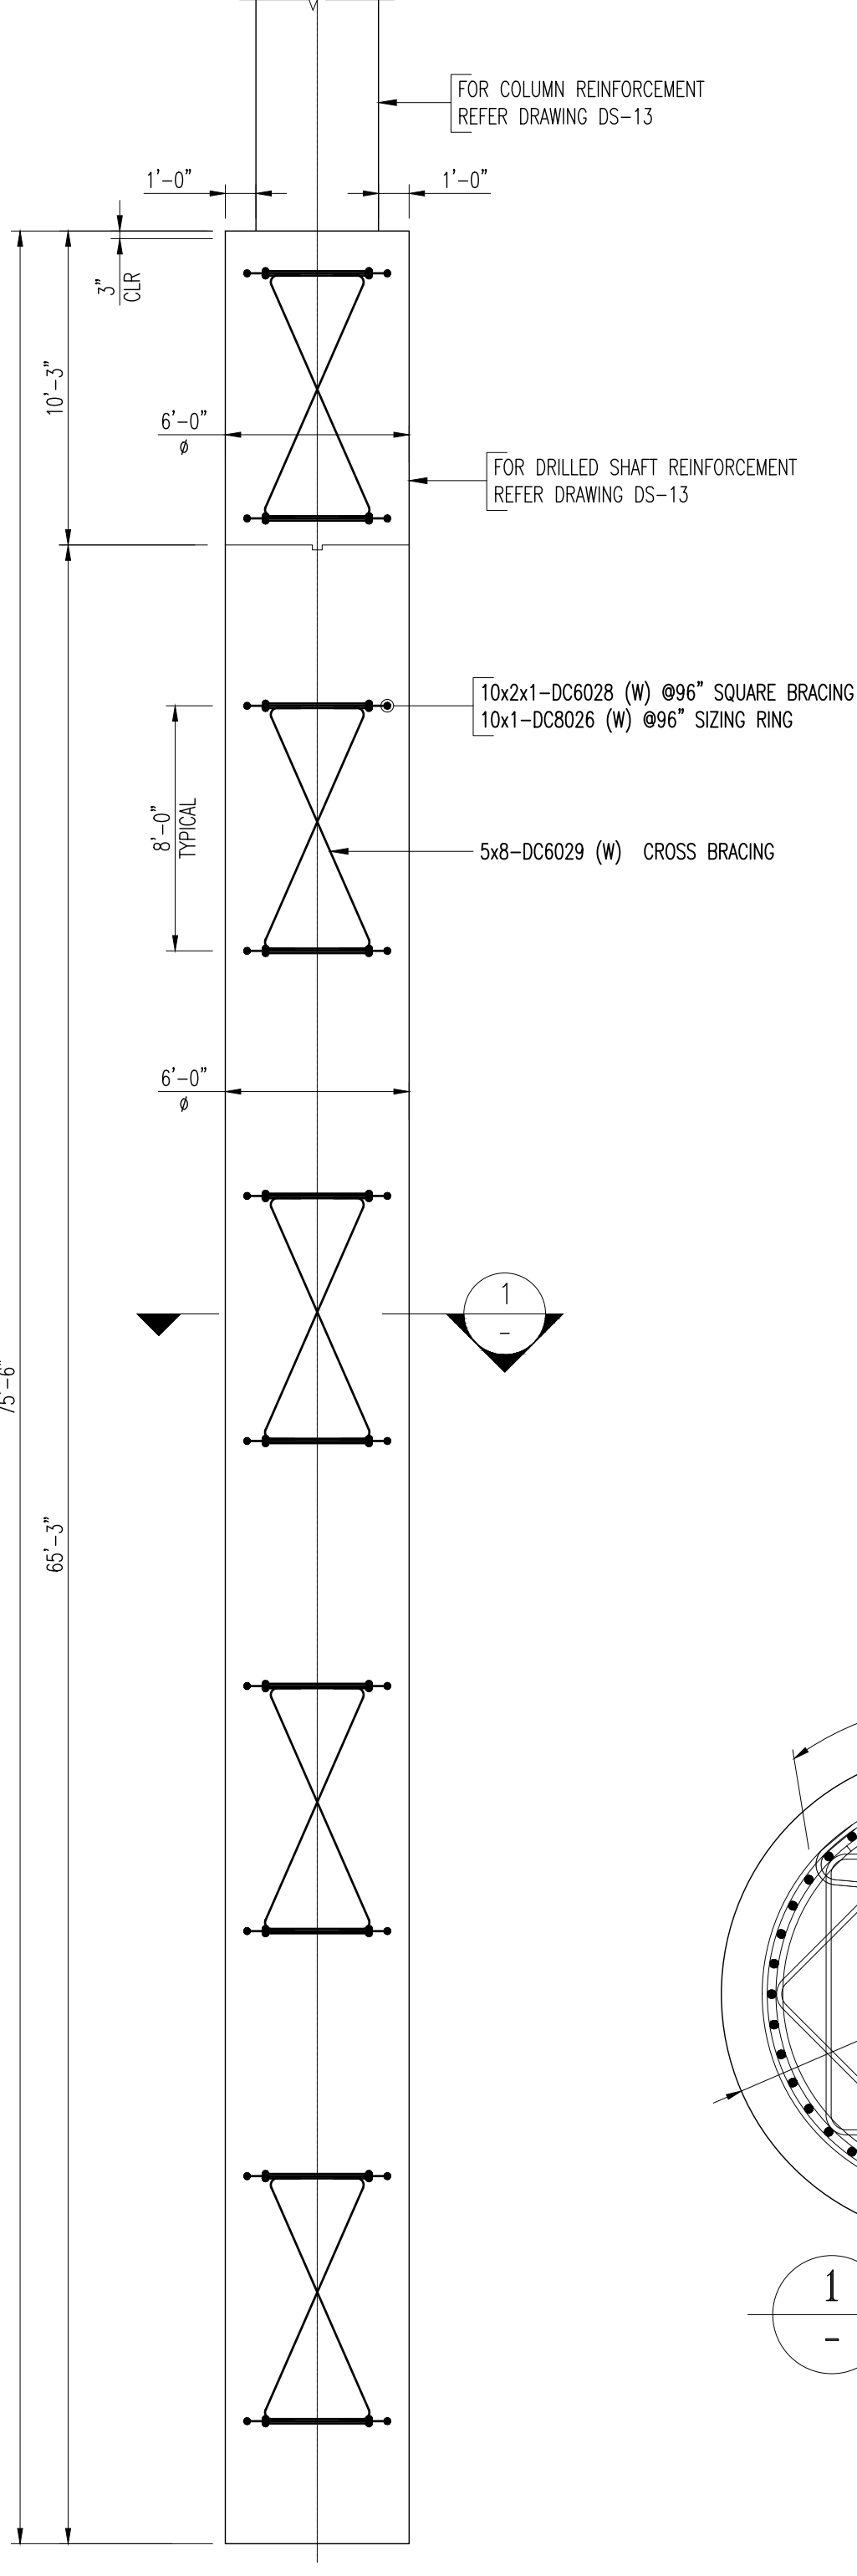

DRILLED SHAFT AT BENT DB4 (BRACING)

D
ELEVATION
REF:JC01, JC28, JC33, JC35, JC36 (DT:AUG.2021)

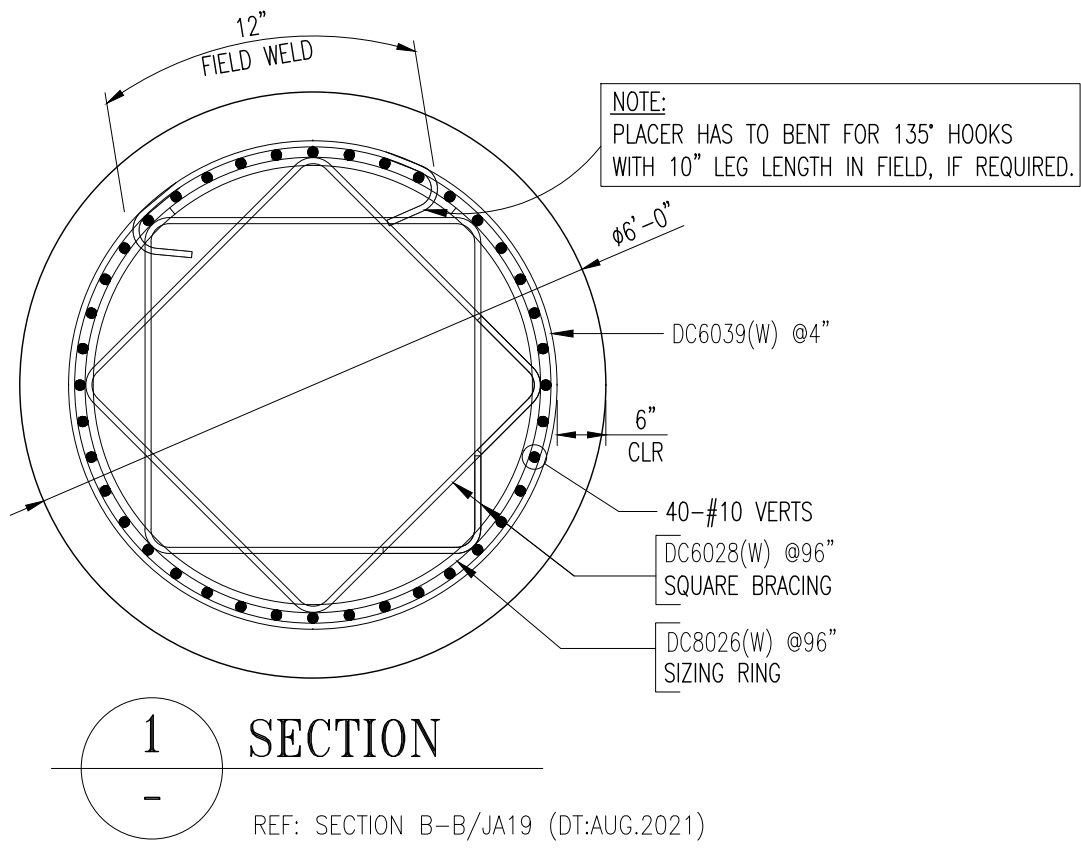

REF: SECTION B-B/JA19 (DT:AUG.2021)

NOTES:


1. TYPICAL CLEARANCE ARE AS FOLLOWS:
FOR SHAFT:
ALL SIDES = 6"
FOR COLUMN:
SIDES = 2 1/2"
2. BARS TO BE PLACED AT EQUAL SPACING U.O.N

LAP SCHEDULE:

REF: J03 (DT:AUG.2021)


BAR	VERTS
#4	1'-7"
#5	2'-0"
#6	2'-5"
#7	2'-9"
#8	3'-2"
#9	3'-7"
#10	4'-0"
#11	4'-5"

ALL MATERIAL ON THIS DRAWING
SHALL BE ASTM A706 GRADE 60
U.N.O.

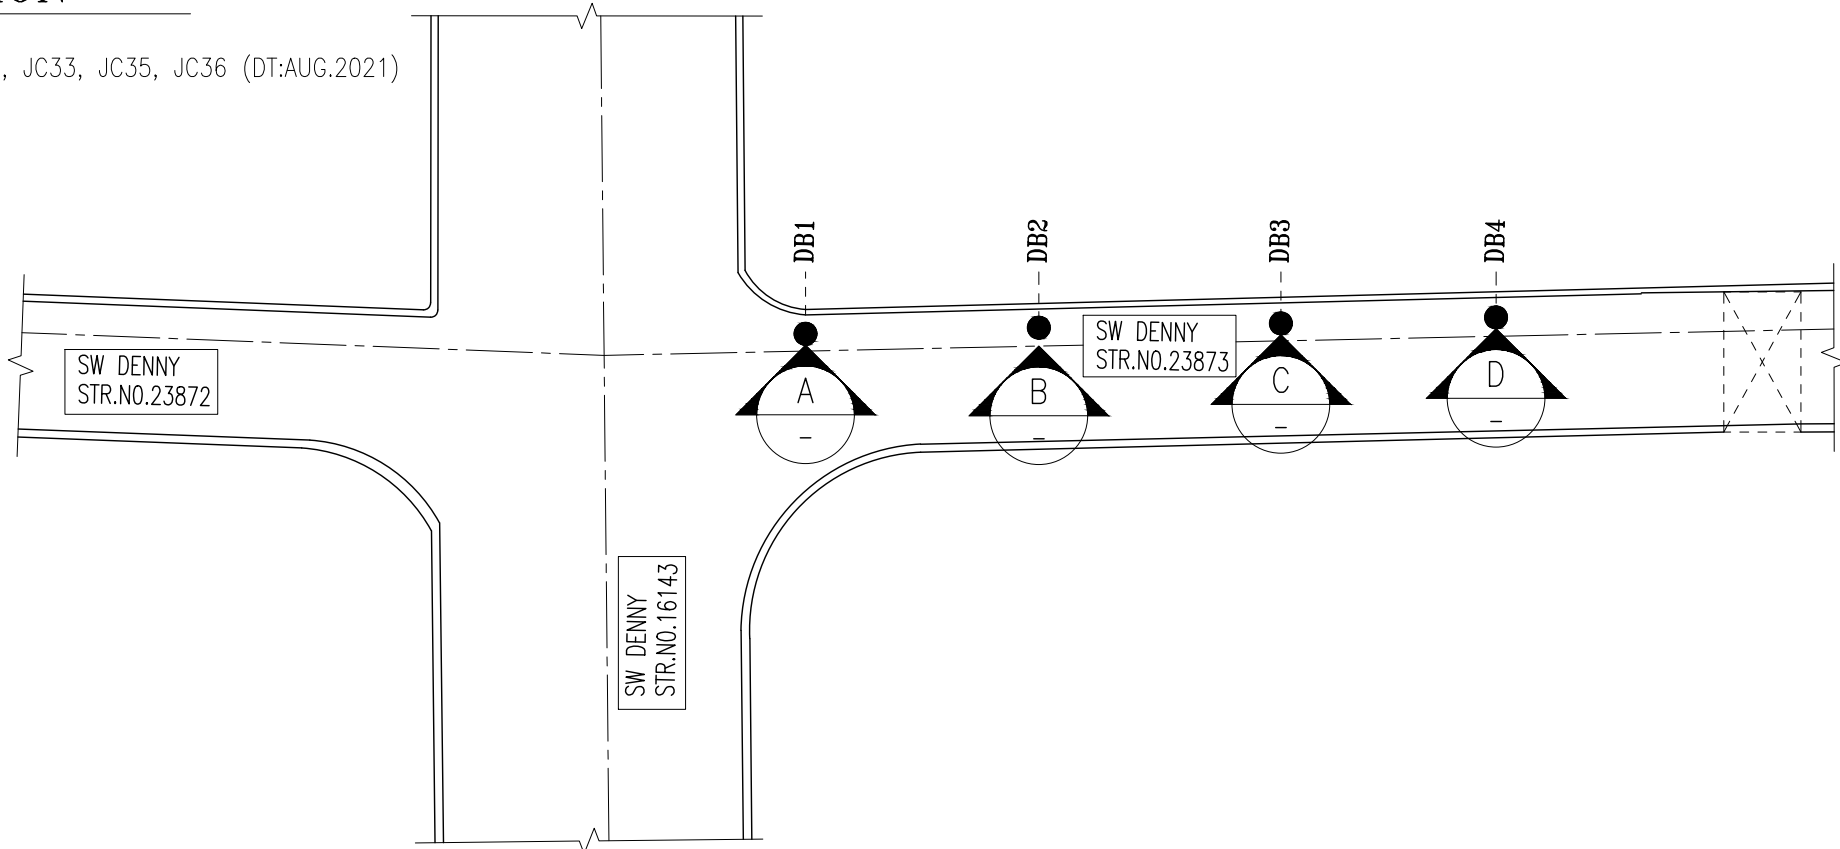

KEY PLAN

0	FOR APPROVAL		05/13/2022	NBI	
No.	Description		Date	By	
Revisions and Issue Record					
The full intent and purpose of this drawing is the placing of reinforcing steel bars ONLY. It is NOT to be used as a means of communication between the Architect, Engineer, Contractor or any other Sub-Trades.					
THIS DRAWING IS NOT TO BE SCALED.					
		Harris Rebar Portland A Division of Harris Rebar America, Inc. 2727 NW 35TH AVENUE PORTLAND-OR-97210 TEL. (503)-222-1815 FAX. (503)-274-0759			
Project: OR217 BEAVERTON-TIGARD HIGHWAY					
Drawing: SW DENNY AT STR NO.23873 DRILLED SHAFT REINFORCEMENT (SH 2 OF 2)					
Customer: CASCADE BRIDGE LLC					
Contractor:					
Refer to Release:					
Date	Drawn	Chkd.	JOB No.	Dwg. No.	
05/13/2022	NBI	SBM	12405846	DS-14	

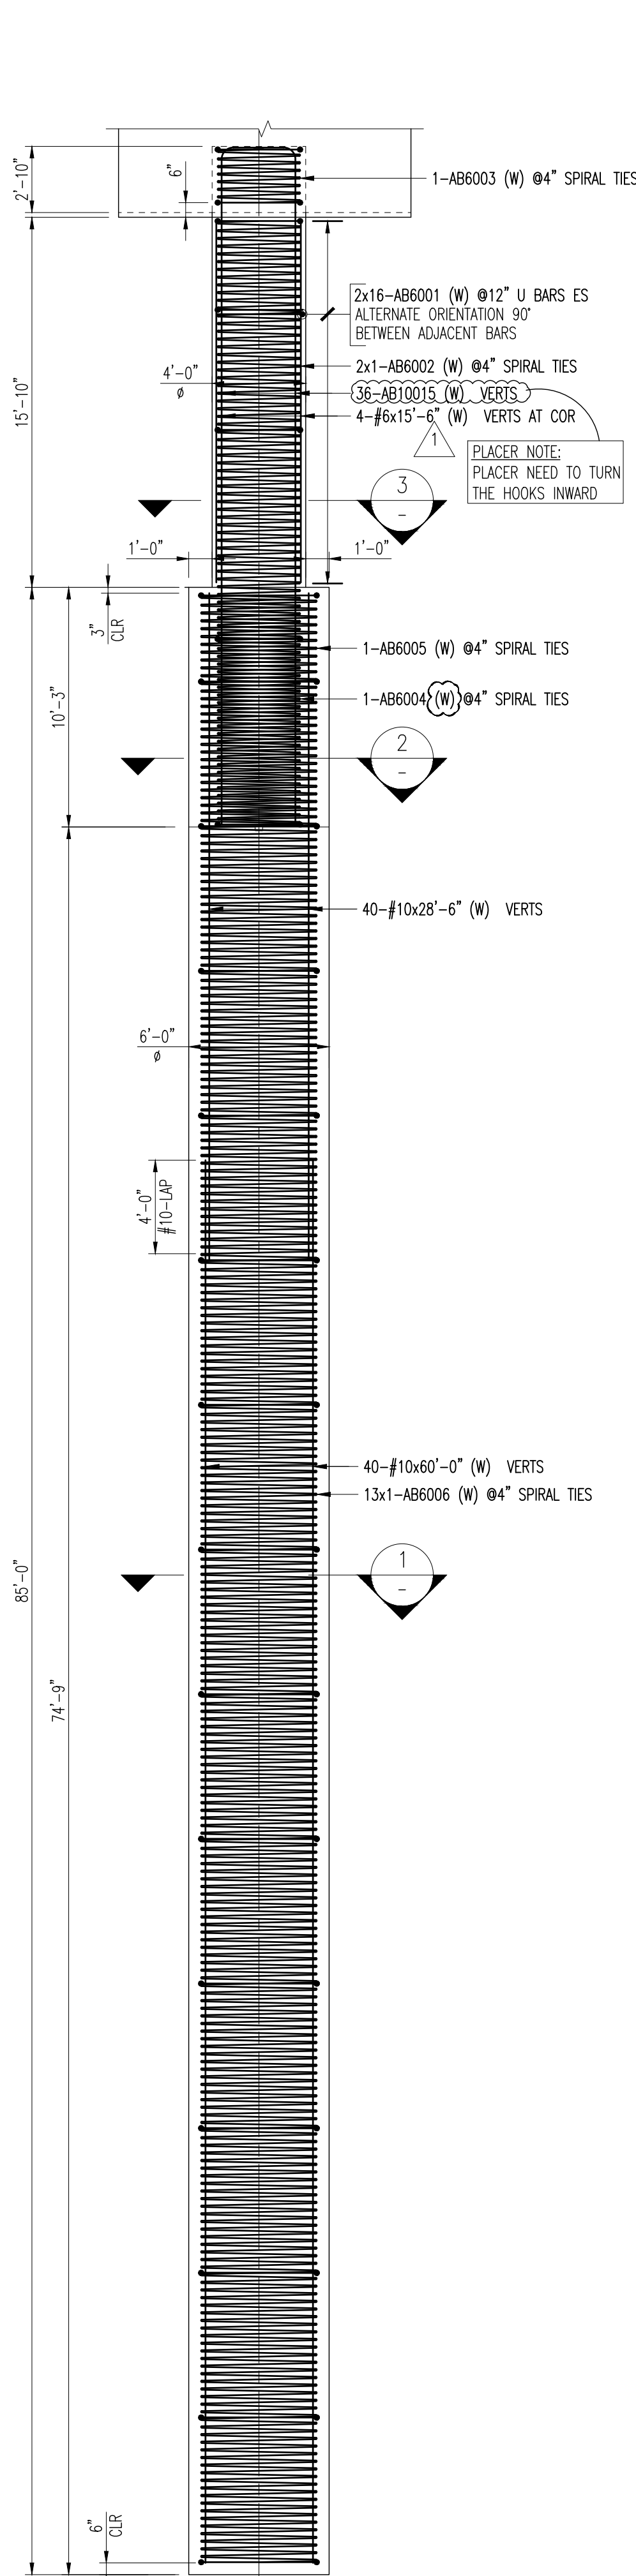


DRILLED SHAFT AT BENT AA2

A ELEVATION

REF: J01, J03, JA06, JA16, JA19 (DT:AUG.2021)

TOTAL CAGE WEIGHT=28253.12 LBS

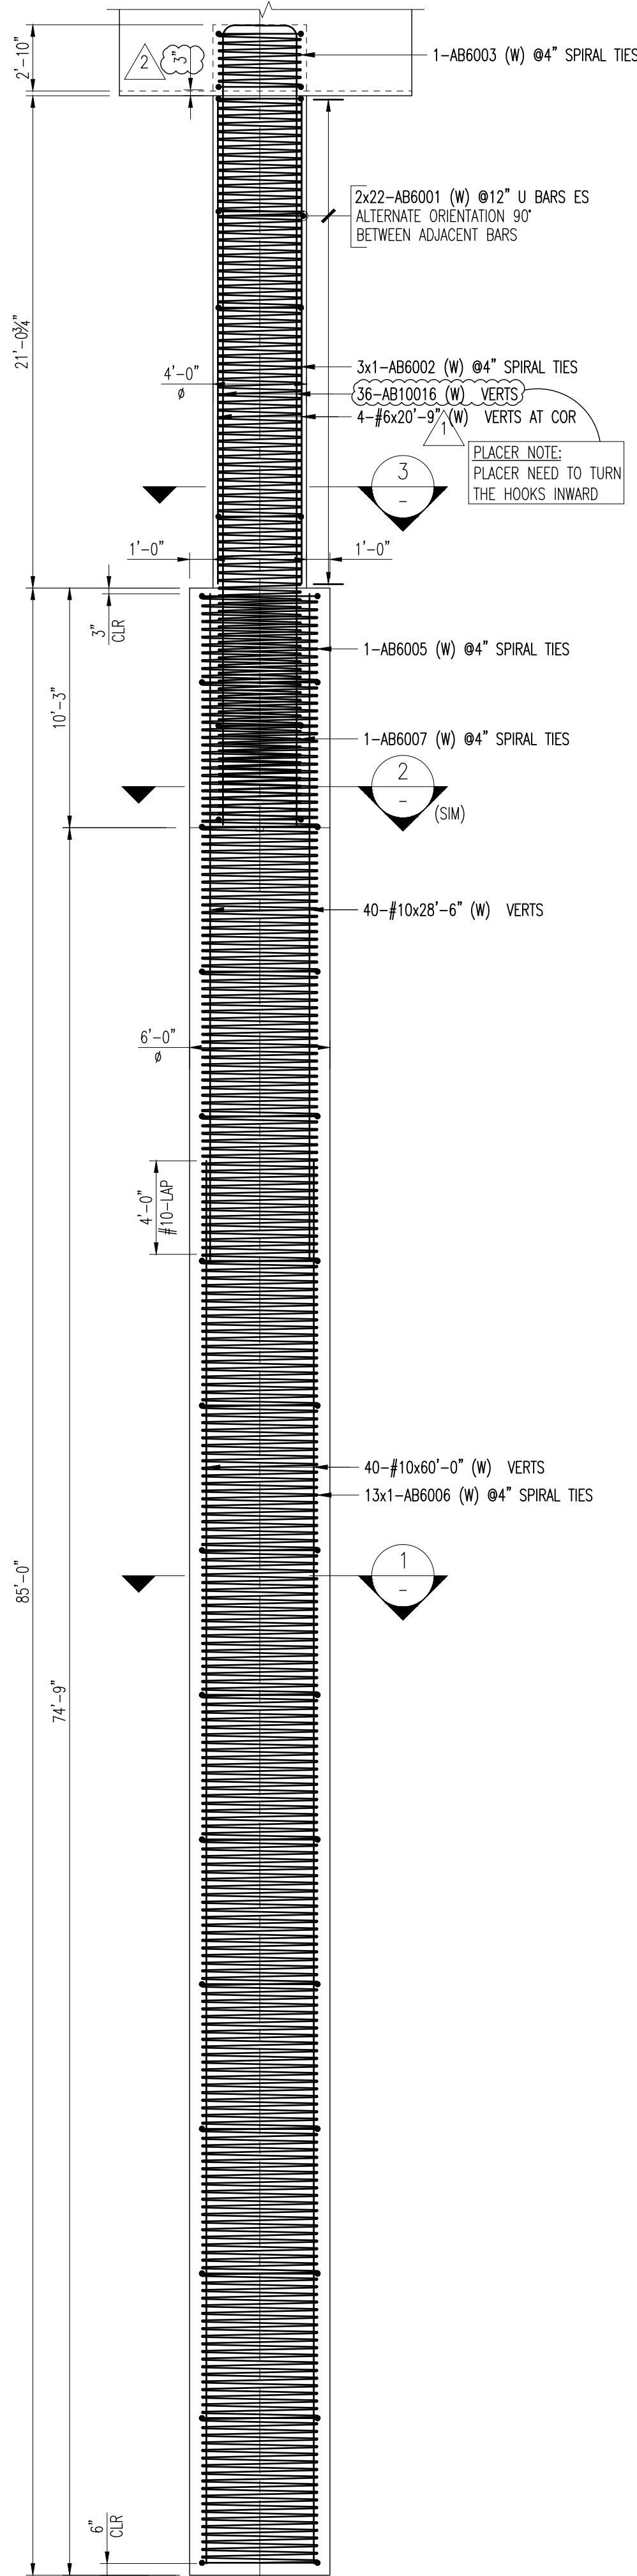


DRILLED SHAFT AT BENT AA3

B ELEVATION

REF: J01, J03, JA06, JA16, JA19 (DT:AUG.2021)

TOTAL CAGE WEIGHT=29560.73 LBS

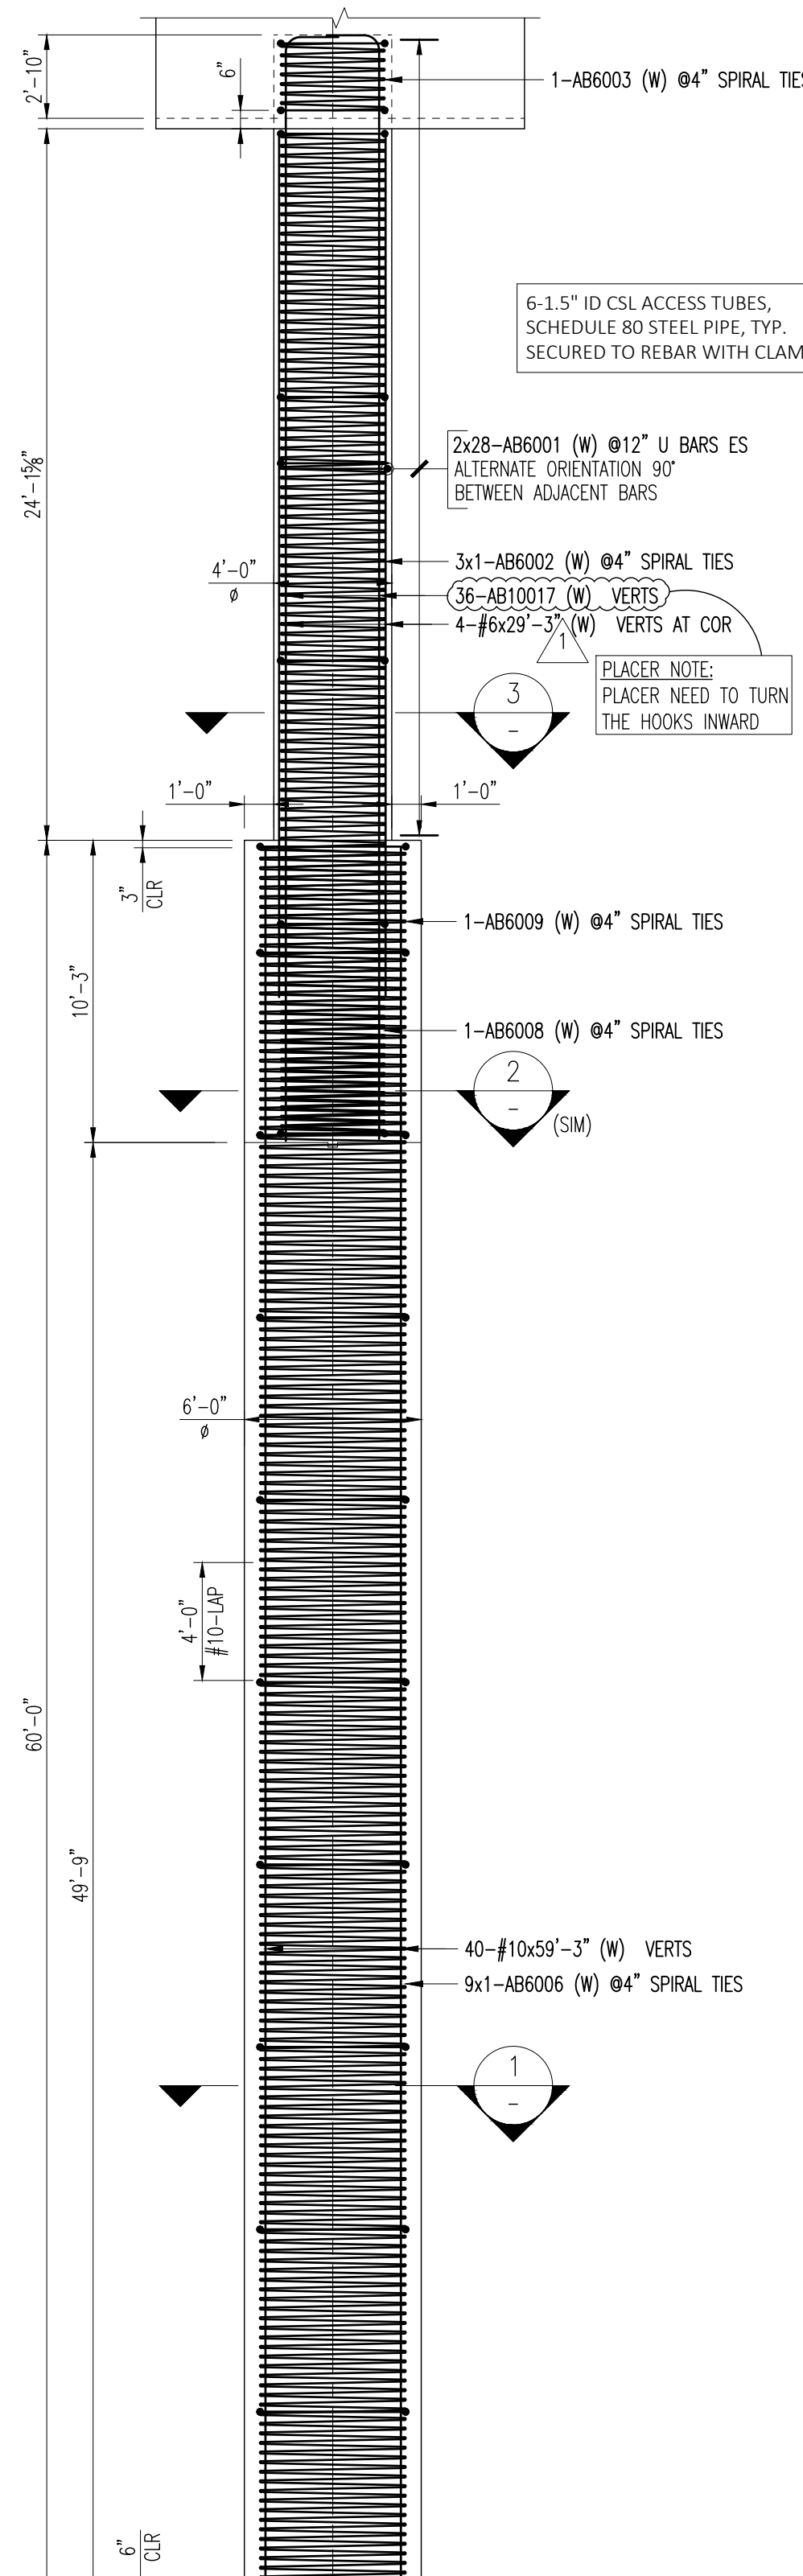


DRILLED SHAFT AT BENT AA4

C ELEVATION

REF: J01, J03, JA06, JA16, JA19 (DT:AUG.2021)


TOTAL CAGE WEIGHT=23544.58 LBS

6-1.5" ID CSL ACCESS TUBES,
SCHEDULE 80 STEEL PIPE, TYP.
SECURED TO REBAR WITH CLAMPS

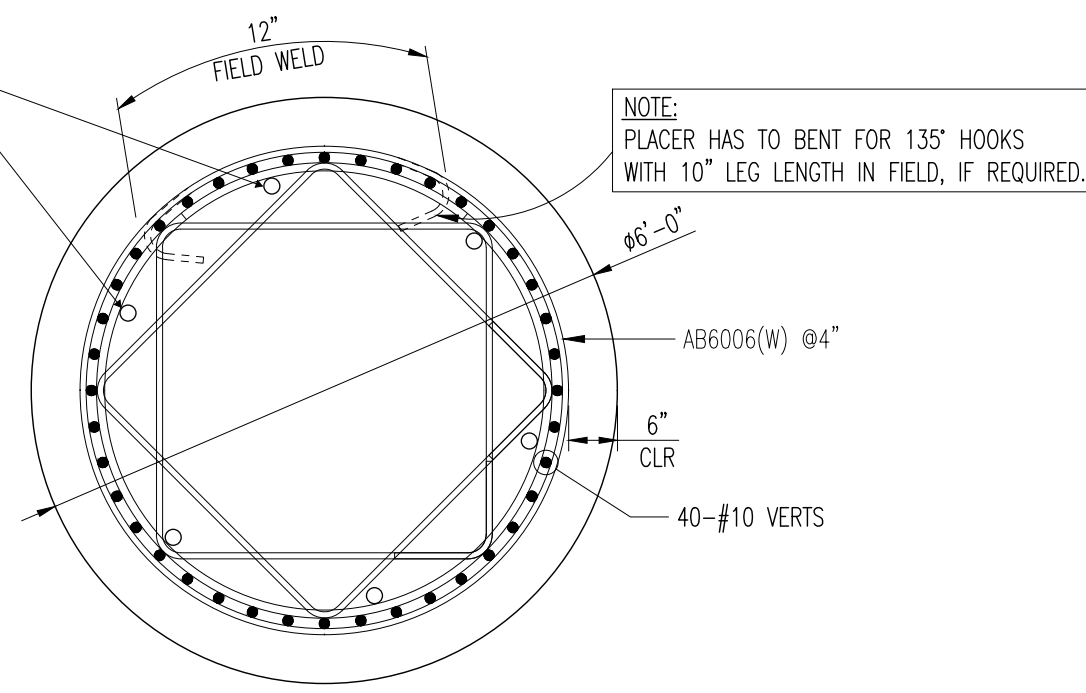


1 SECTION

REF: SECTION B-B/JA19 (DT:AUG.2021)

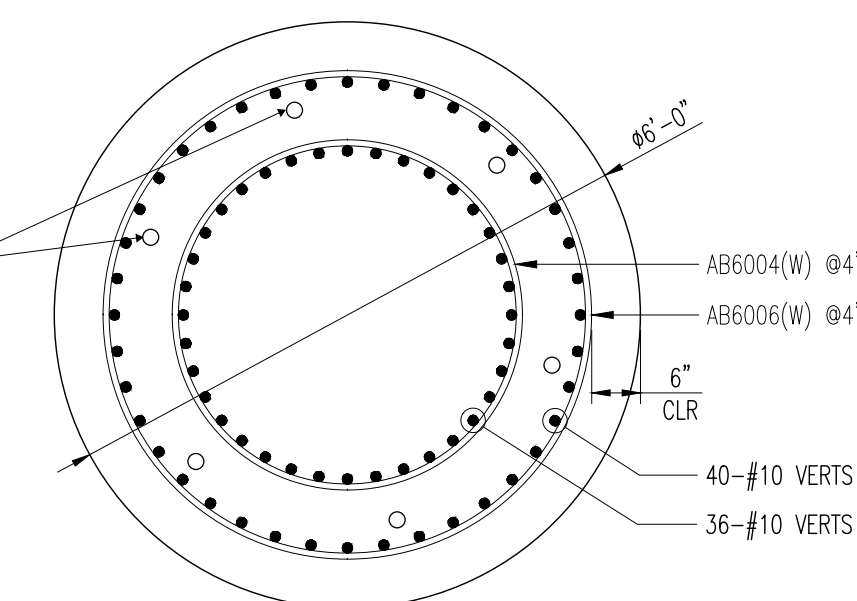


2 SECTION

REF: SECTION B-B/JA19 (DT:AUG.2021)

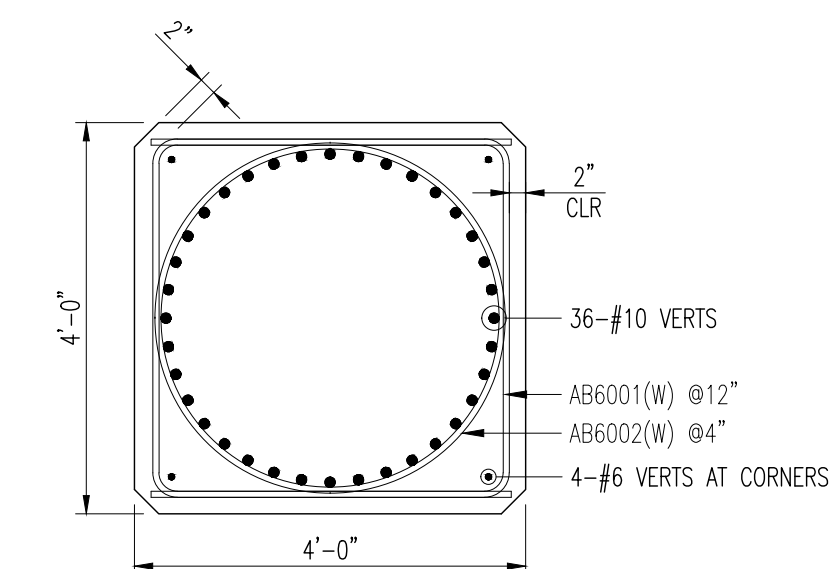


3 SECTION

REF: SECTION A-A/JA19 (DT:AUG.2021)

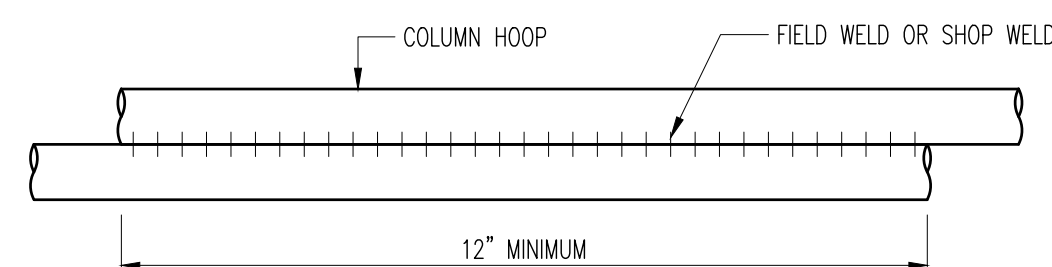

TYPICAL WELDED LAP SPLICE DETAIL

JA19 (DT:AUG.2021)

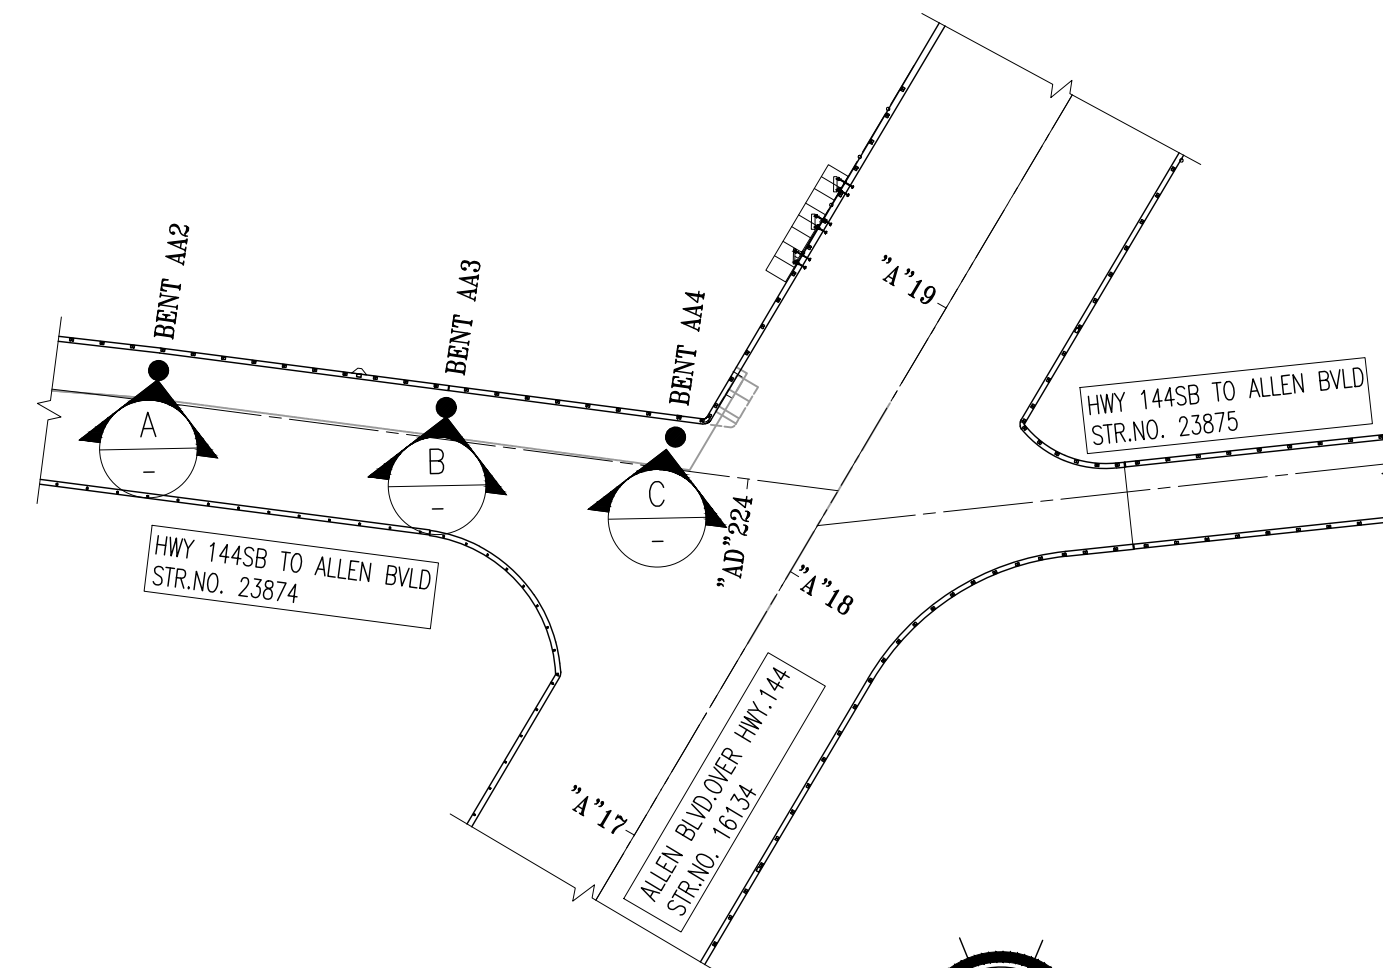


KEY PLAN

REF: J25 (DT:AUG.2021)

Release#		Release Description: 3950 D.SHAFT SPIRALS BR.23874															
Bar Mark	Qty	Size	Total Length	Type	A'	B'	C'	D'	E'	F'	G'	H'	I'	J'	K'	L'	M'
AB6005	2	#6	188'-6"	X							4"	3'-9"	11.0	1.0	5'-0"		
AB6006	35	#6	314'-2"	X							4"	6'-5"	19.0	1.0	5'-0"		
AB6009	1	#6	188'-6"	X							4"	3'-8"	11.0	1.0	5'-0"		

Release#		Release Description: 4040 COLUMN VERTS BR.23874															
Bar Mark	Qty	Size	Total Length	Type	A'	B'	C'	D'	E'	F'	G'	H'	I'	J'	K'	L'	M'
AB10017	36	#10	39'-4"	2	1'-10"	37'-6"											
AB10016	36	#10	36'-1"	2	1'-10"	34'-3"											
AB10015	36	#10	30'-10"	2	1'-10"	29'-0"											
AB6001	132	#6	11'-0"	17			3'-8"	3'-8"	3'-8"								

Release#		Release Description: 4040 COLUMN SPIRAL BR.23874															
Bar Mark	Qty	Size	Total Length	Type	A'	B'	C'	D'	E'	F'	G'	H'	I'	J'	K'	L'	M'
AB6003	3	#6	90'-6"	X							4"	2'-4"	7.0	1.0	5'-7"		
AB6002	8	#6	315'-2"	X							4"	9'-0"	27.0	1.0	5'-7"		
AB6004	1	#6	281'-5"	X							4"	8'-0"	24.0	1.0	5'-7"		
AB6007	1	#6	146'-4"	X							4"	4'-1"	12.0	1.0	5'-7"		
AB6008	1	#6	258'-11"	X							4"	7'-2"	22.0	1.0	5'-7"		

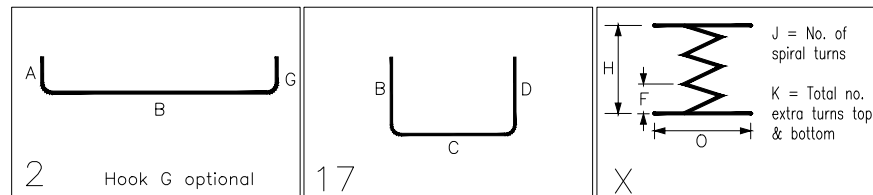

NOTES:

- TYPICAL CLEARANCE ARE AS FOLLOWS:
FOR SHAFT:
ALL SIDES = 6"
FOR COLUMN:
SIDES = 2"
- BAR TO BE PLACED AT EQUAL SPACING U.O.N

LAP SCHEDULE:

REF: J03 (DT:AUG.2021)

4000 PSI (FOR SHAFT)	
BAR	VERTS
#4	1'-7"
#5	2'-0"
#6	2'-5"
#7	2'-9"
#8	3'-2"
#9	3'-7"
#10	4'-0"
#11	4'-5"

ALL MATERIAL ON THIS DRAWING
SHALL BE ASTM A706 GRADE 60
U.N.O.

USDD JOB NO: SE22-006

No.	Description	Date	By
2	3" GAP UPDATED AT BEND AA3 PER GC COMMENT	04/27/2022	NBI
1	FOR RE-APPROVAL (DT:04/06/2022)	04/26/2022	NBI
0	FOR APPROVAL	02/01/2022	NBI

Revisions and Issue Record

The full intent and purpose of this drawing is the placing of reinforcing steel bars ONLY. It is NOT to be used as a means of communication between the Architect, Engineer, Contractor or any other Sub-Trades.

THIS DRAWING IS NOT TO BE SCALED.

NUCOR
HARRIS REBAR

Harris Rebar Portland
2727 NW 35TH AVENUE
PORTLAND-OR-97210
TEL: (503)-252-1815
FAX: (503)-274-0759

Project: OR217 BEAVERTON-TIGARD HIGHWAY

Drawing: ALLEN BOULEVARD AREA
DRILLED SHAFT REINFORCEMENT (SH 1 OF 2)



Customer: CASCADE BRIDGE LLC

Contractor:

Refer to Release: DS01A & DS01B

Date	Drawn	Chkd.	JOB No.	Dwg. No.
01/27/2022	NBI	SBM	12405846	DS-01


Release# DS02A				Release Description: 3950 D.SHAFT BRACING BR.23874													
Bar Mark	Qty	Size	Total Length	Type	A'	B'	C'	D'	E'	F'	G'	H'	I'	J'	K'	L'	M'
AB6013	56	#6	15'-9"	T2	1'-0"	3'-5 1/4"	3'-5 1/4"	3'-5 1/4"	3'-5 1/4"		1'-0"						
AB6014	112	#6	10'-5"	E3		1'-0"	8'-5"	1'-0"				1'-4"			3 1/4"		
AB8010	30	#8	17'-9 1/4"	T3			14'-7 1/4"								3'-2"	4'-8"	

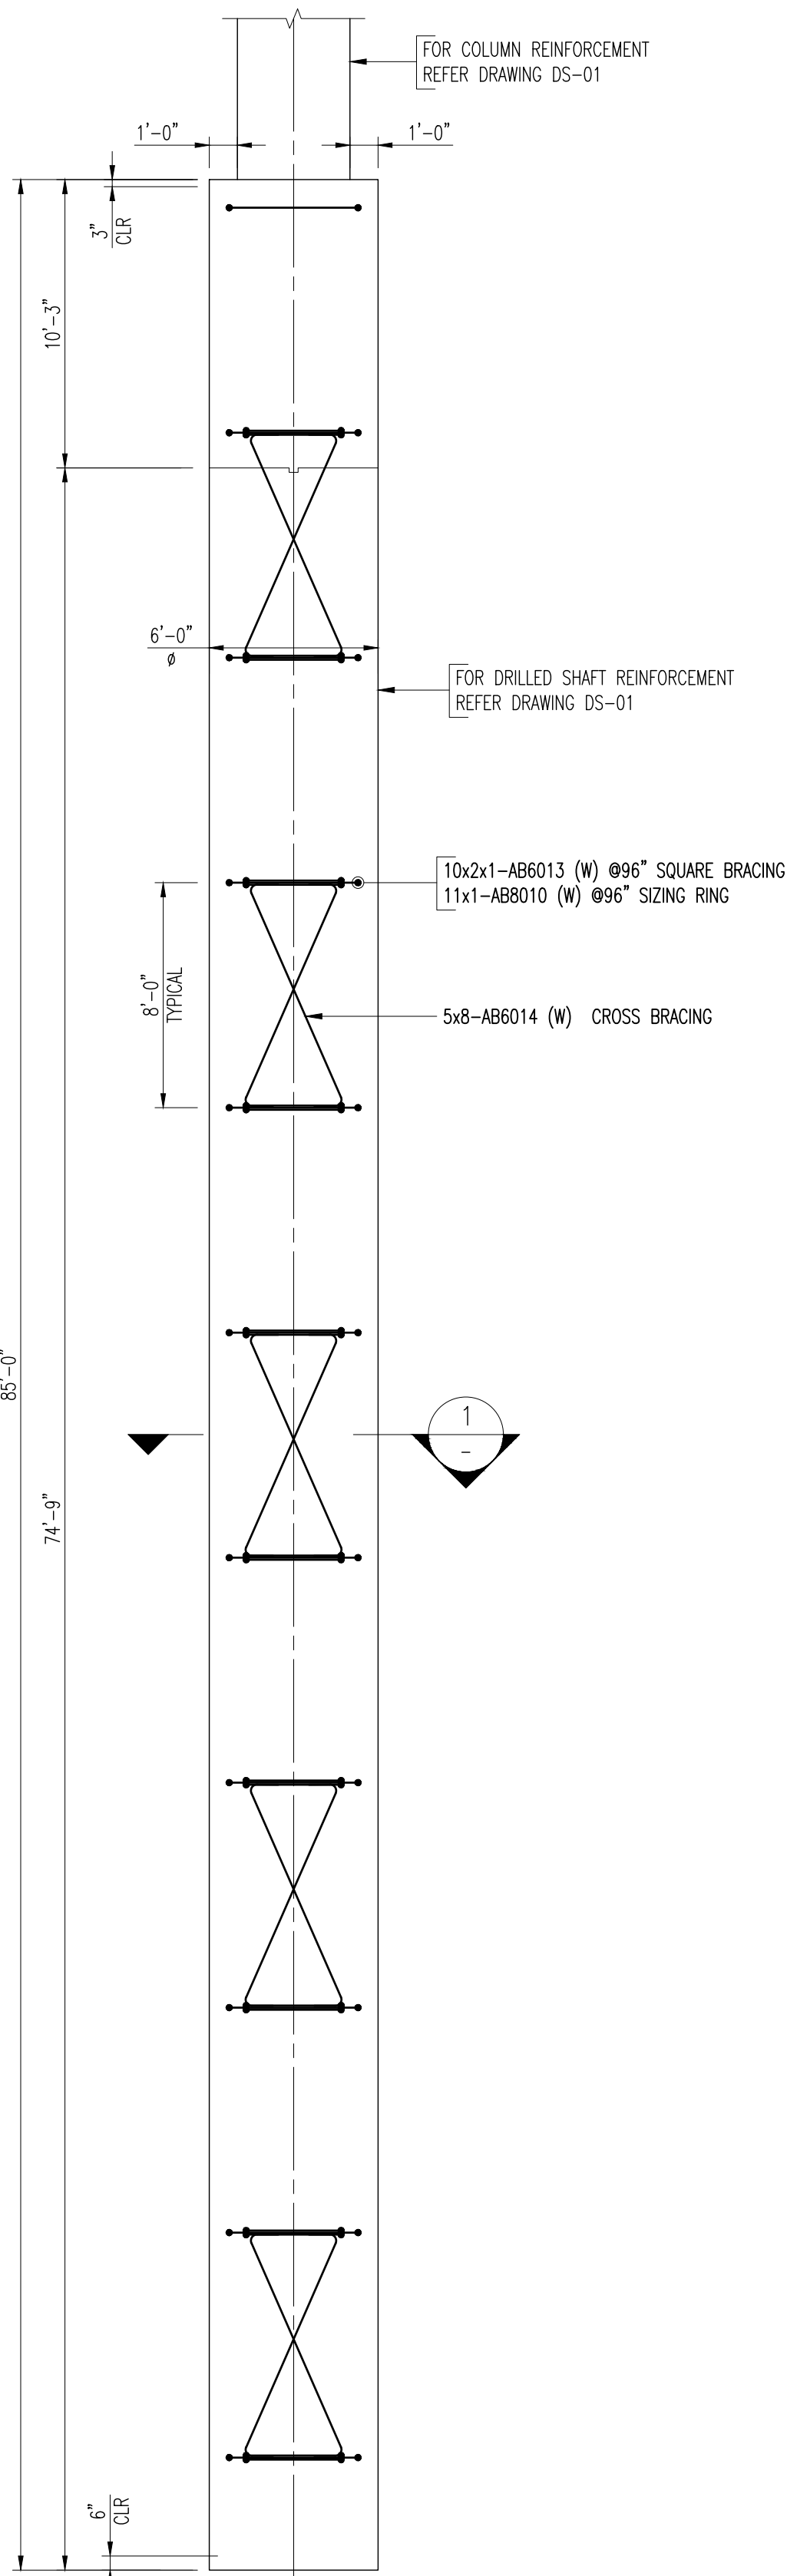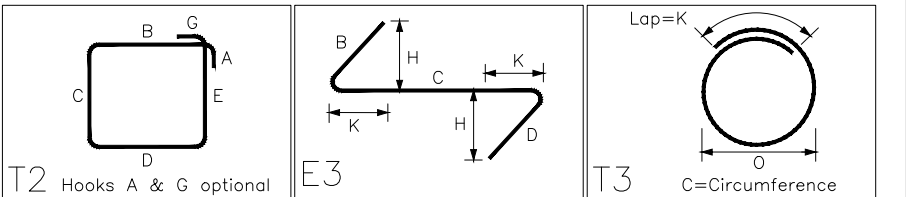

DRILLED SHAFT AT BENT AA2 (BRACING)

A ELEVATION


REF: J01, J03, JA06, JA16, JA19 (DT:AUG.2021)

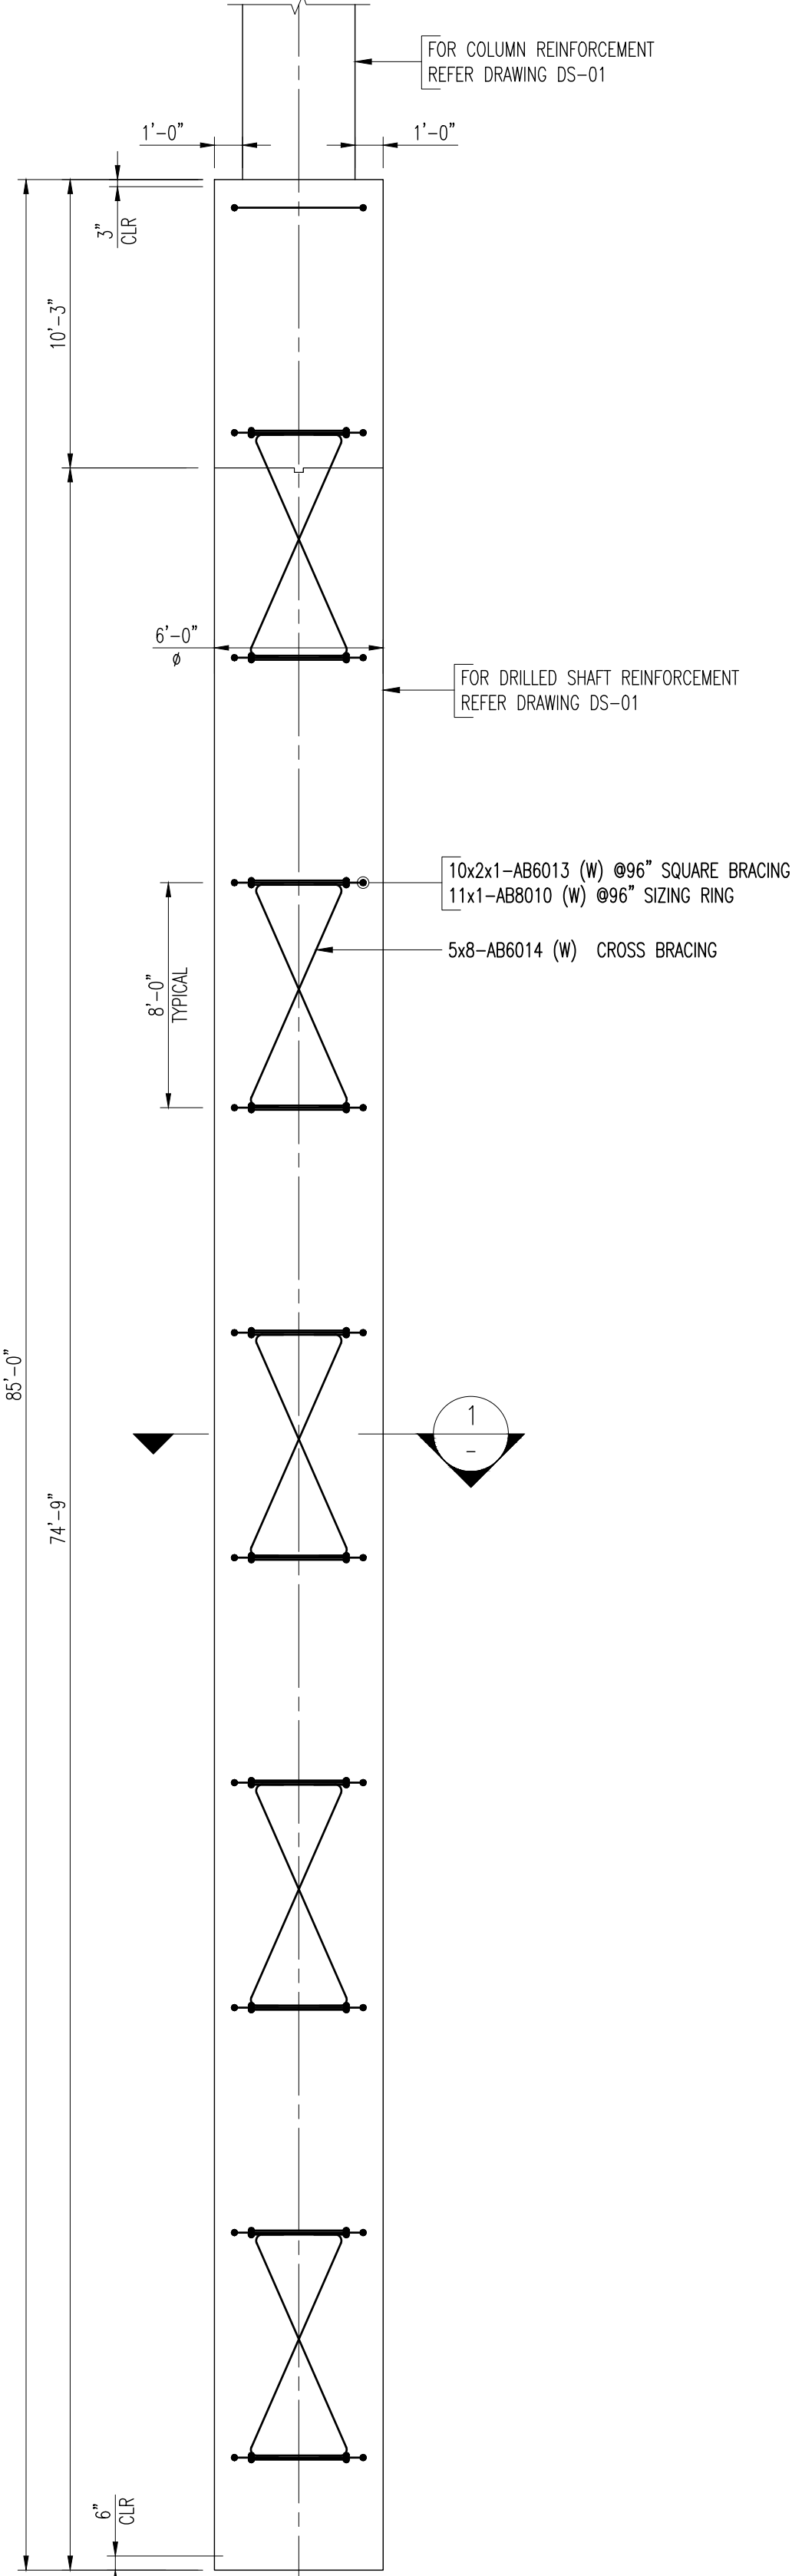

DRILLED SHAFT AT BENT AA3 (BRACING)

B ELEVATION


REF: J01, J03, JA06, JA16, JA19 (DT:AUG.2021)

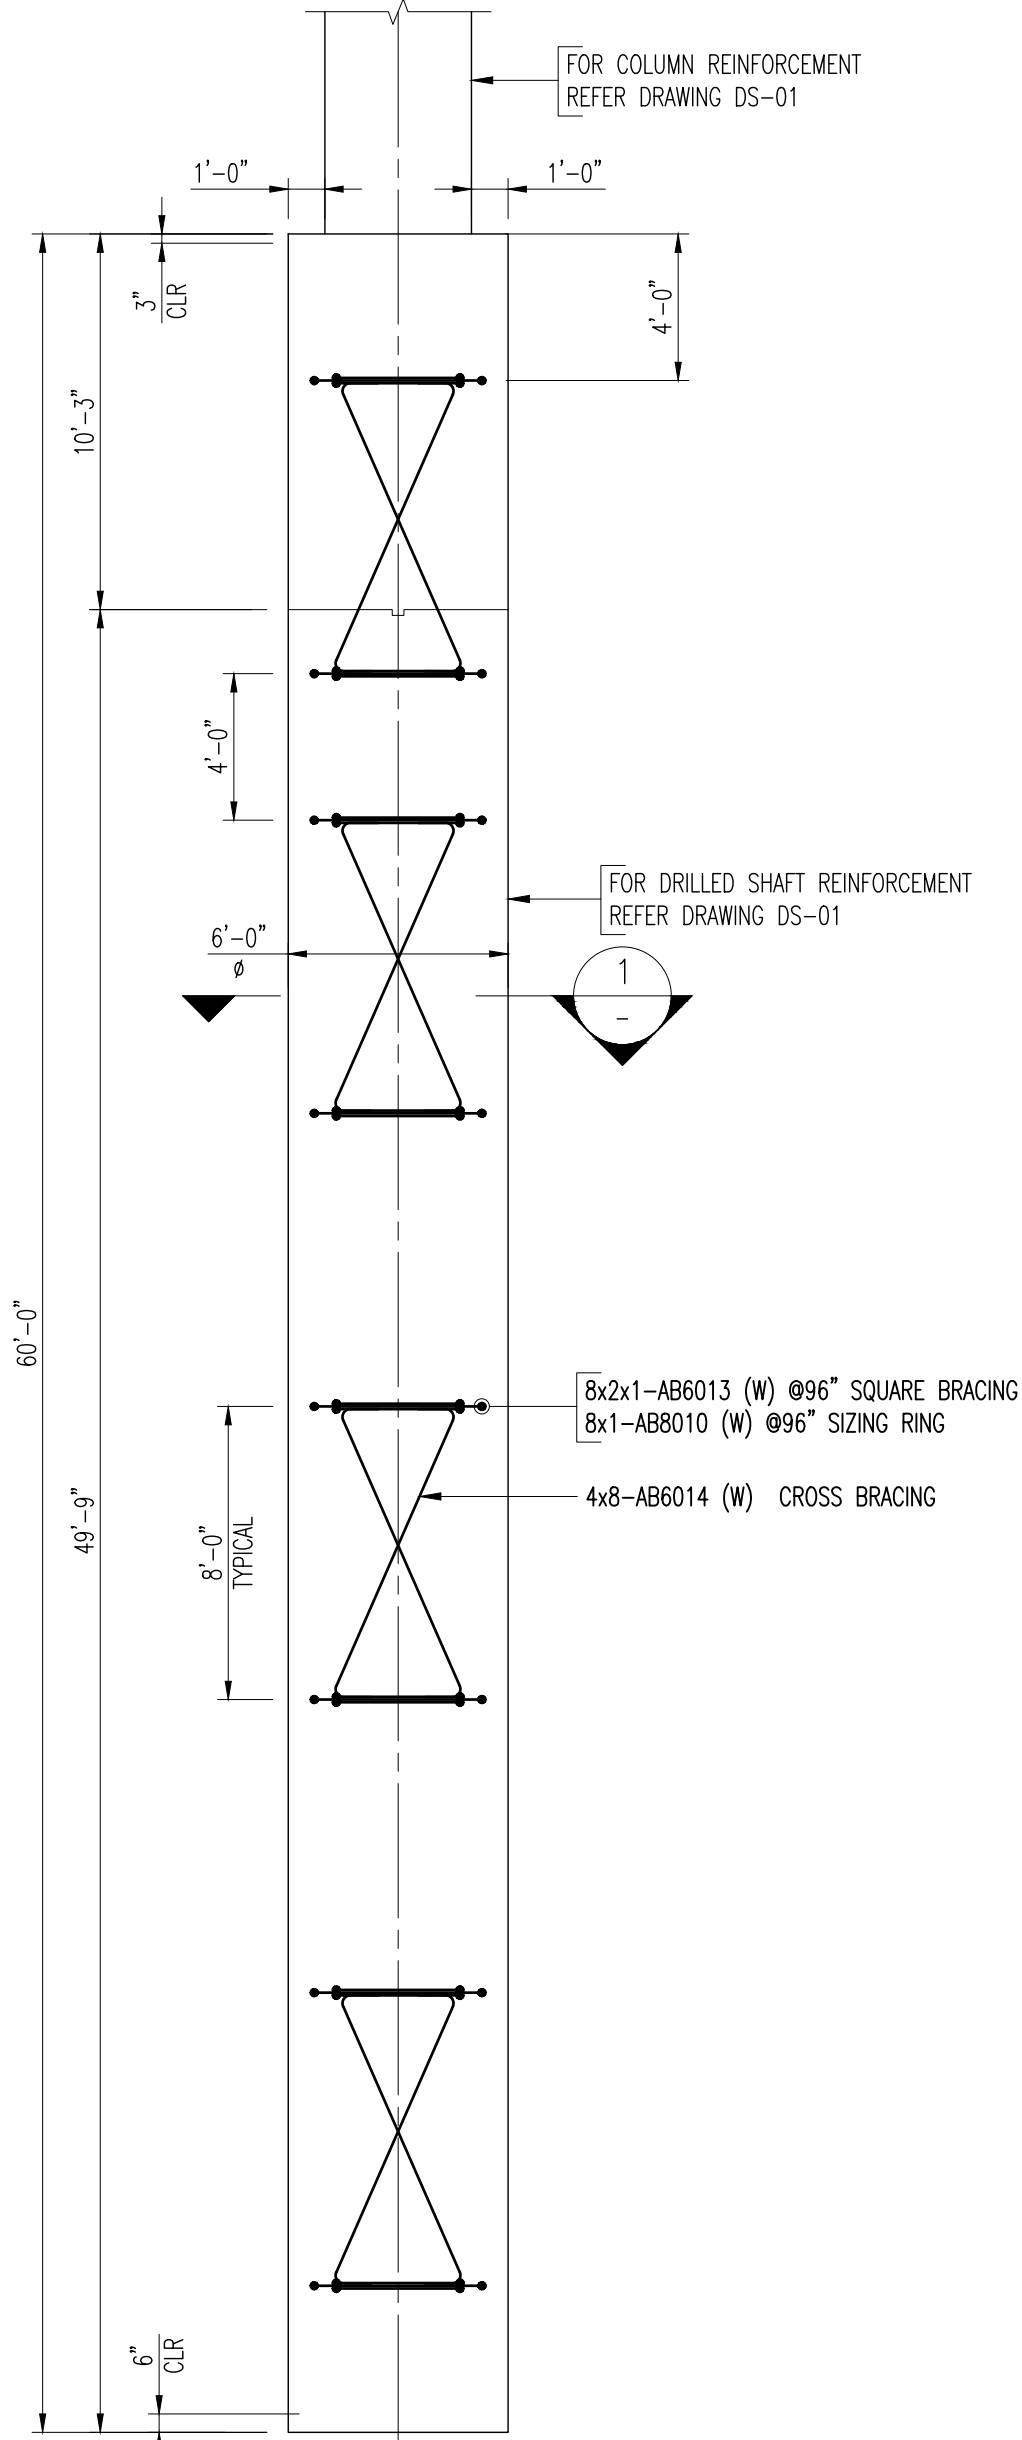

DRILLED SHAFT AT BENT AA4 (BRACING)

C ELEVATION


REF: J01, J03, JA06, JA16, JA19 (DT:AUG.2021)

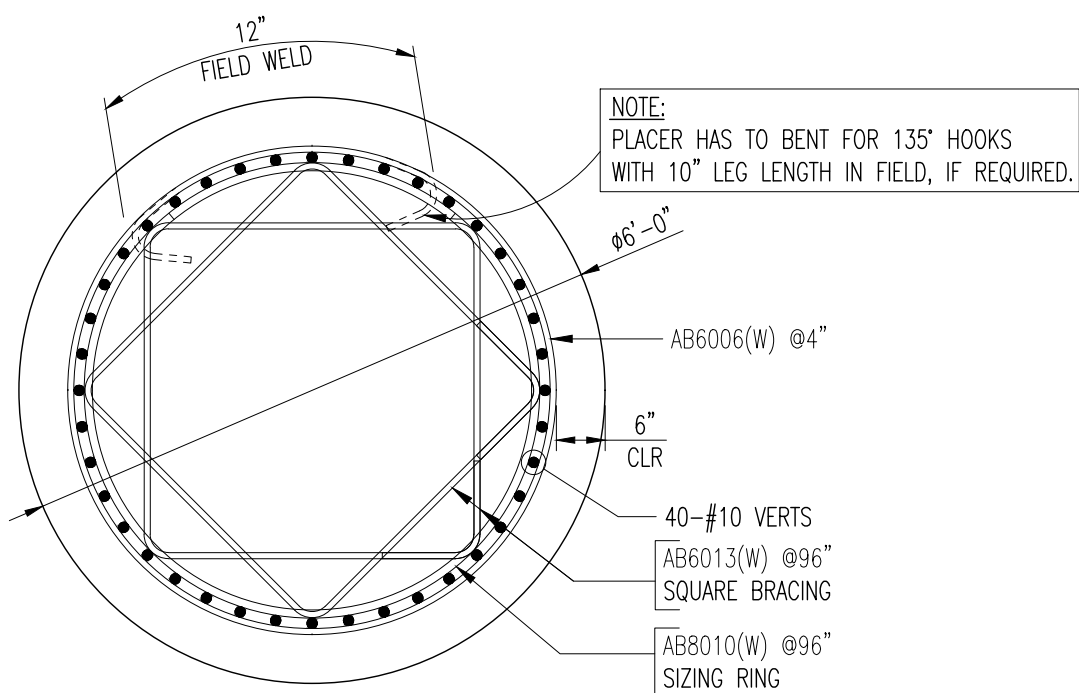

1 SECTION

REF: SECTION B-B/JA19 (DT:AUG.2021)

CSL access tubes not shown for clarity

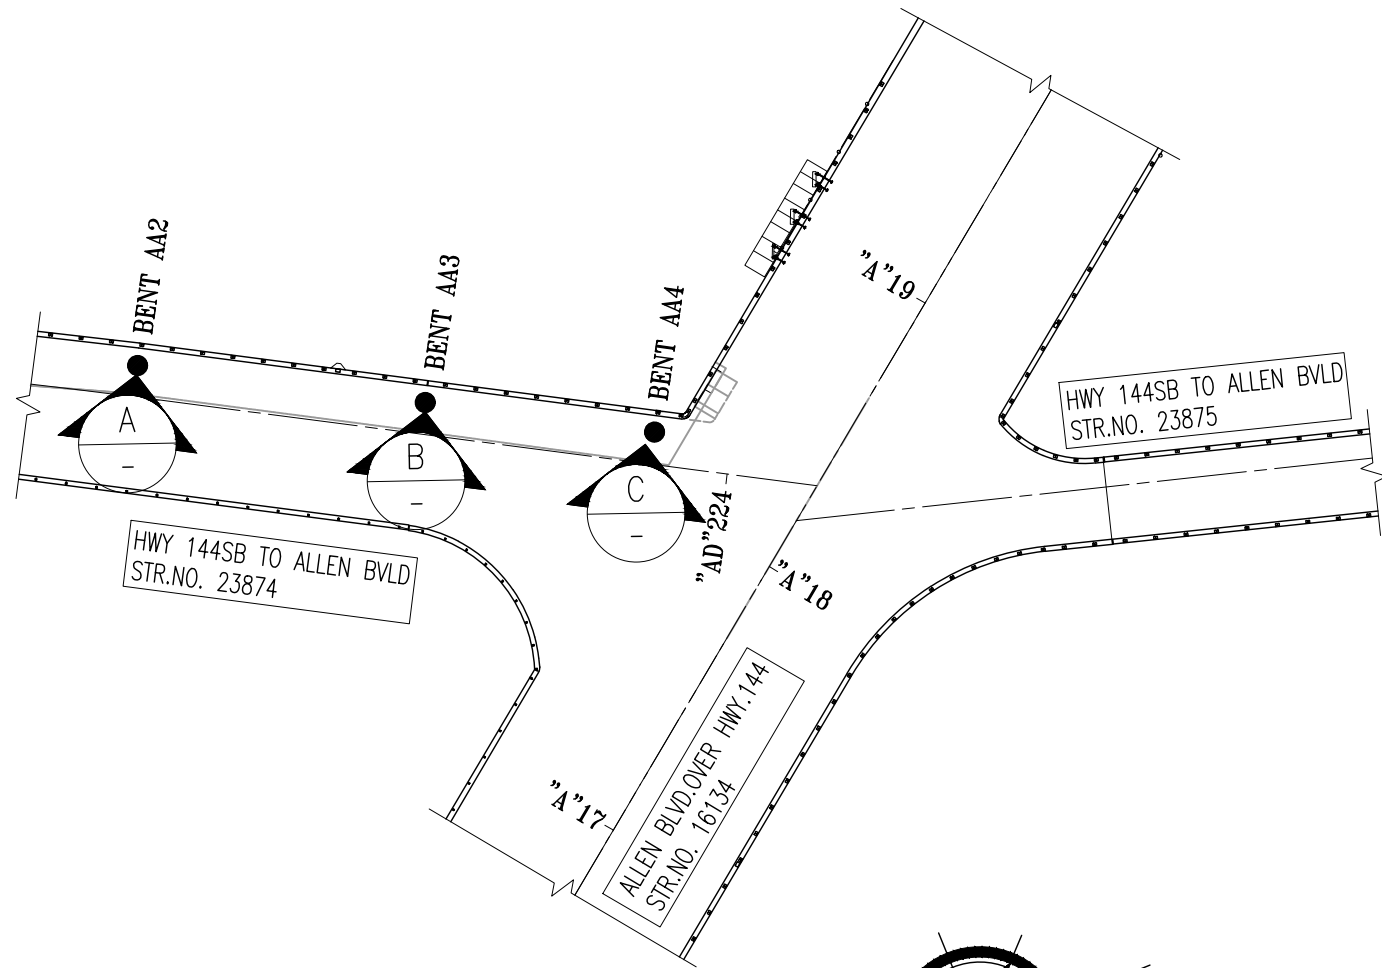

KEY PLAN


REF: J25 (DT:AUG.2021)

ALL MATERIAL ON THIS DRAWING SHALL BE ASTM A706 GRADE 60 U.N.O.

USDD JOB NO: SE22-006

No.	Description	Date	By
1	FOR RE-APPROVAL (DT:04/06/2022)	04/26/2022	NBI
0	FOR APPROVAL	04/05/2022	NBI
Revisions and Issue Record			
The full intent and purpose of this drawing is the placing of reinforcing steel bars ONLY. It is NOT to be used as a means of communication between the Architect, Engineer, Contractor or any other Sub-Trades.			
THIS DRAWING IS NOT TO BE SCALED.			
NUCOR Harris Rebar Portland			
2727 NW 35TH AVENUE PORTLAND-OR-97210 TEL: (503)-252-1815 FAX: (503)-274-0759			
Project: OR217 BEAVERTON-TIGARD HIGHWAY			
Drawing: ALLEN BOULEVARD AREA DRILLED SHAFT REINFORCEMENT (SH 2 OF 2)			
Customer: CASCADE BRIDGE LLC			
Contractor:			
Refer to Release: DS02A			
Date	Drawn	Chkd.	JOB No.
04/05/2022	NBI	SBM	12405846
			Dwg. No.
			DS-02

GDR Site Plan

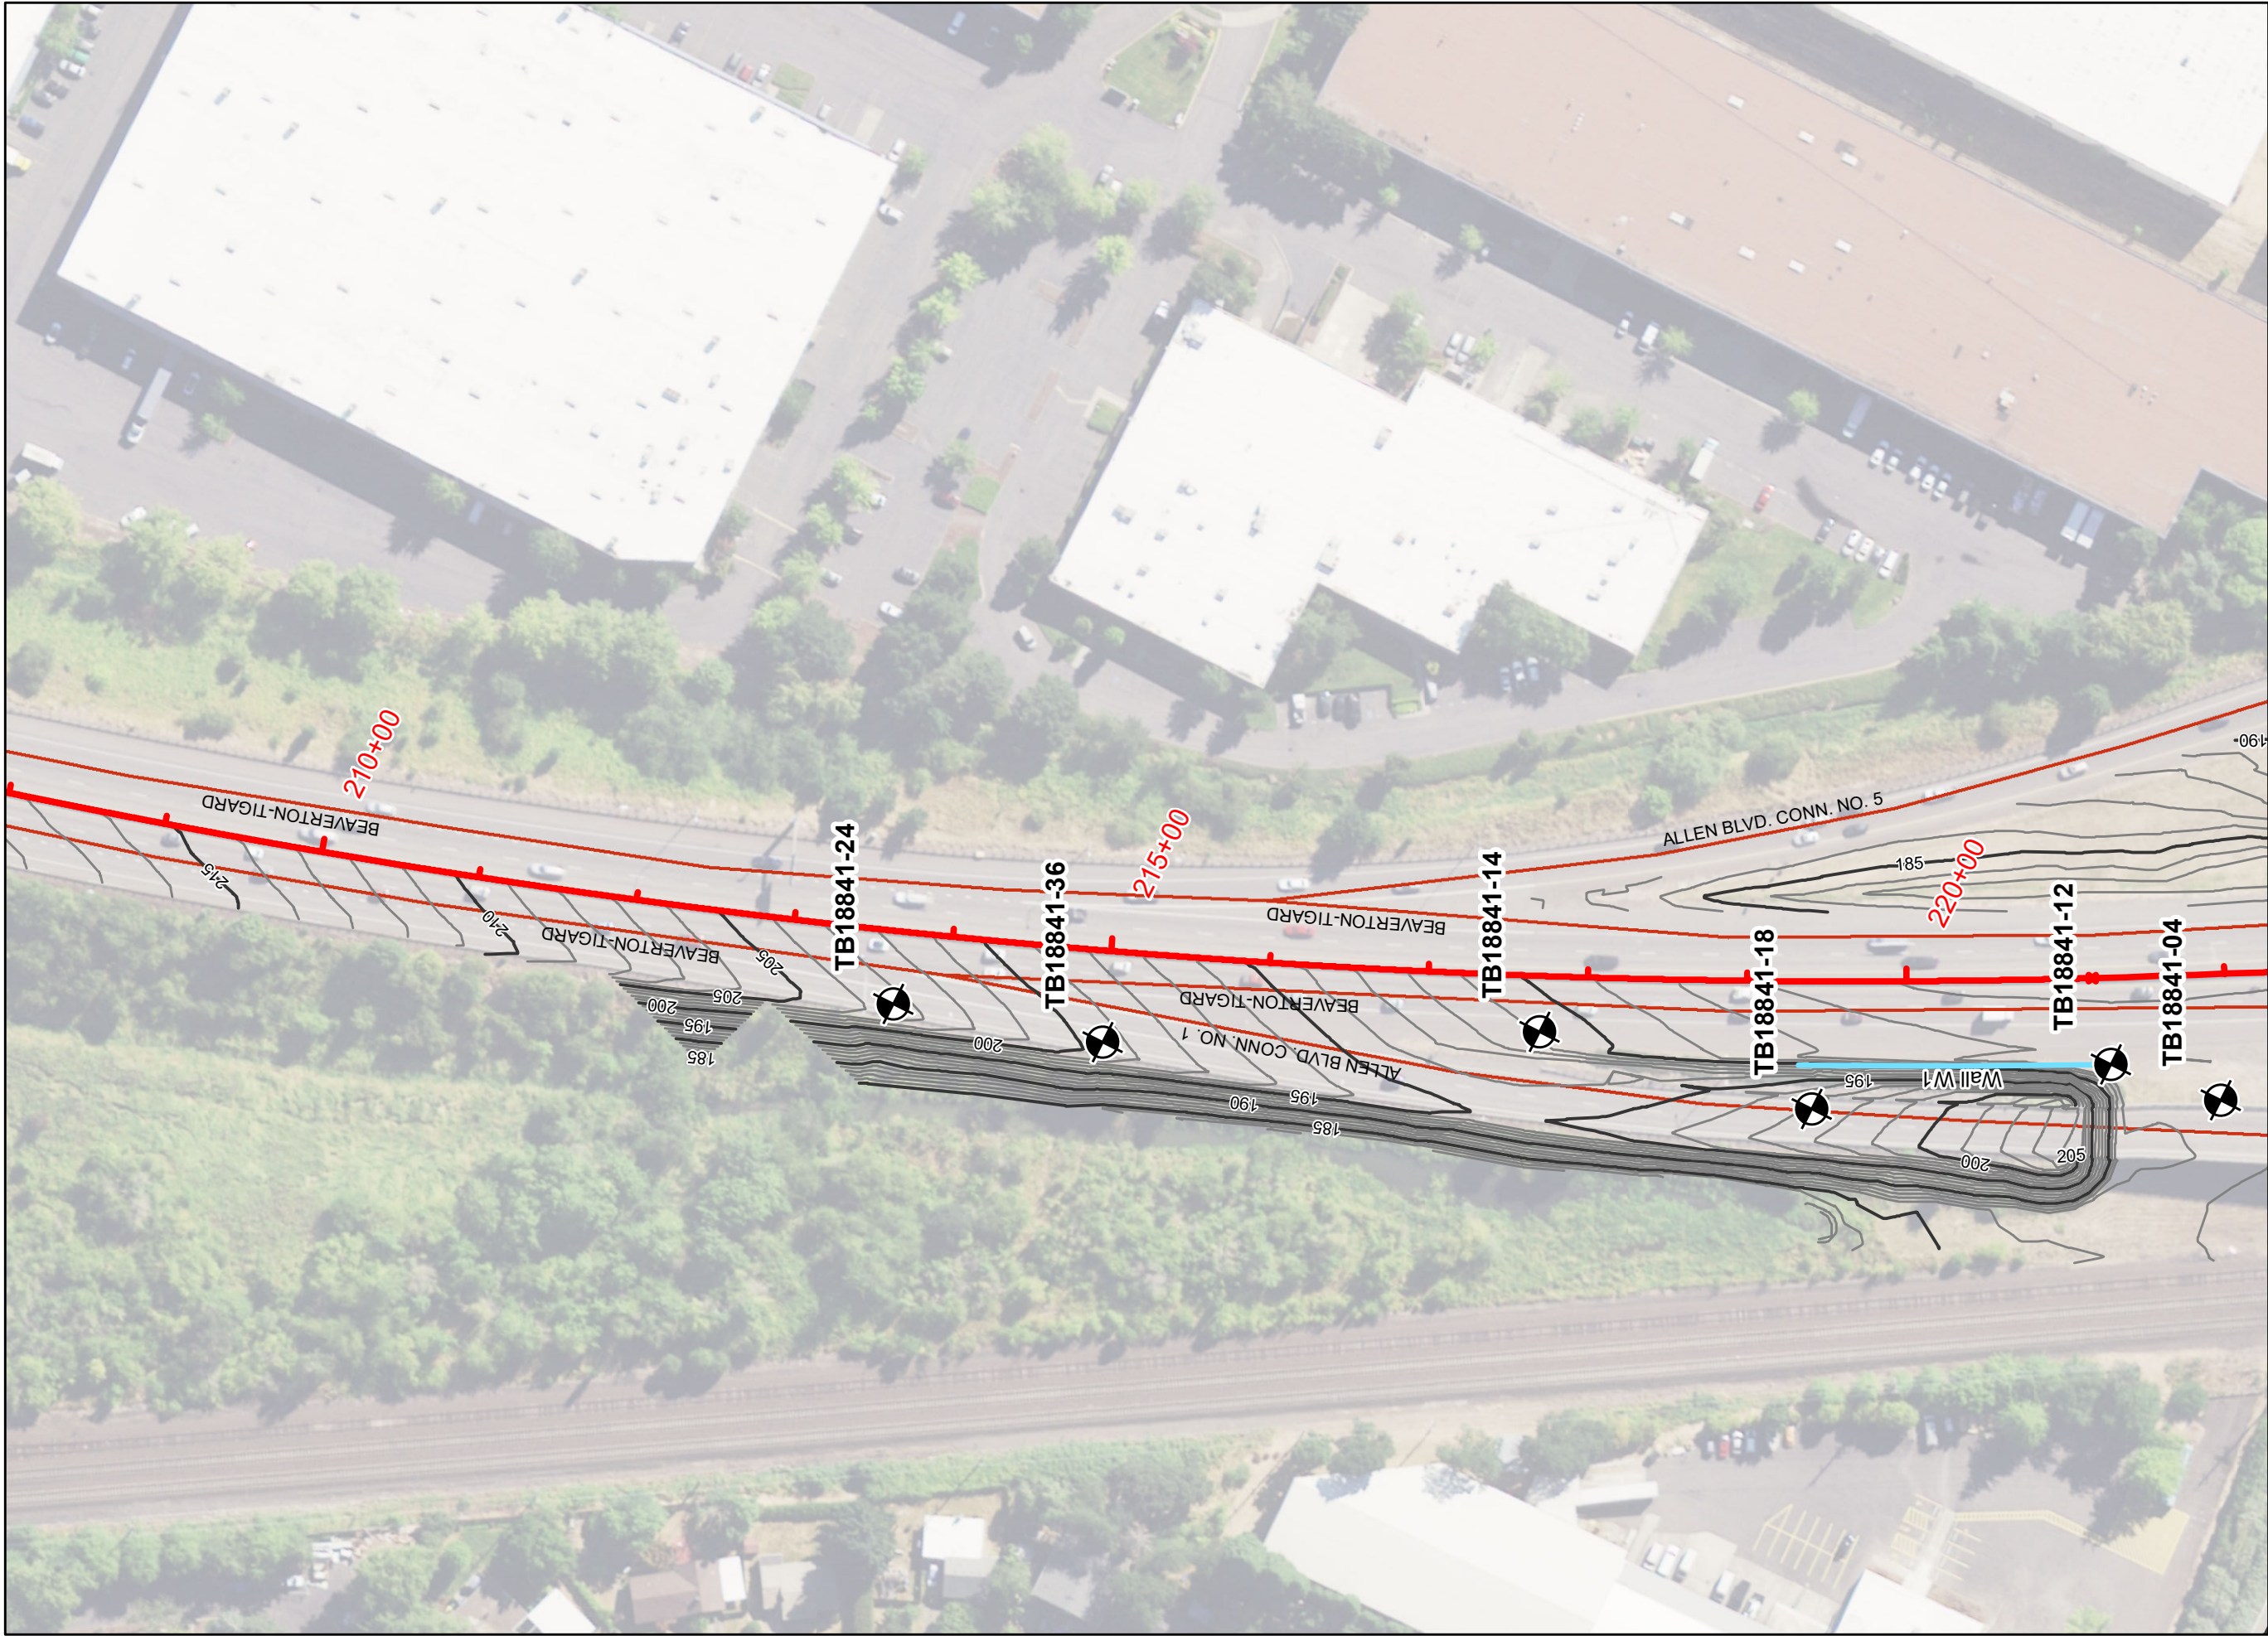

Service Layer Oregon Statewide Imagery Program (OSIP) - Oregon Imagery



Legend

-  Boring
-  Proposed Retaining Wall




OREGON DEPARTMENT OF TRANSPORTATION

REGION 1 GEO-HYDRO-HAZMAT

OR217: OR10 – OR99W Sec.
Multnomah/Washington County
Key 18841

FIGURE 2: SITE PLAN, STA. 208+00 to 222+00

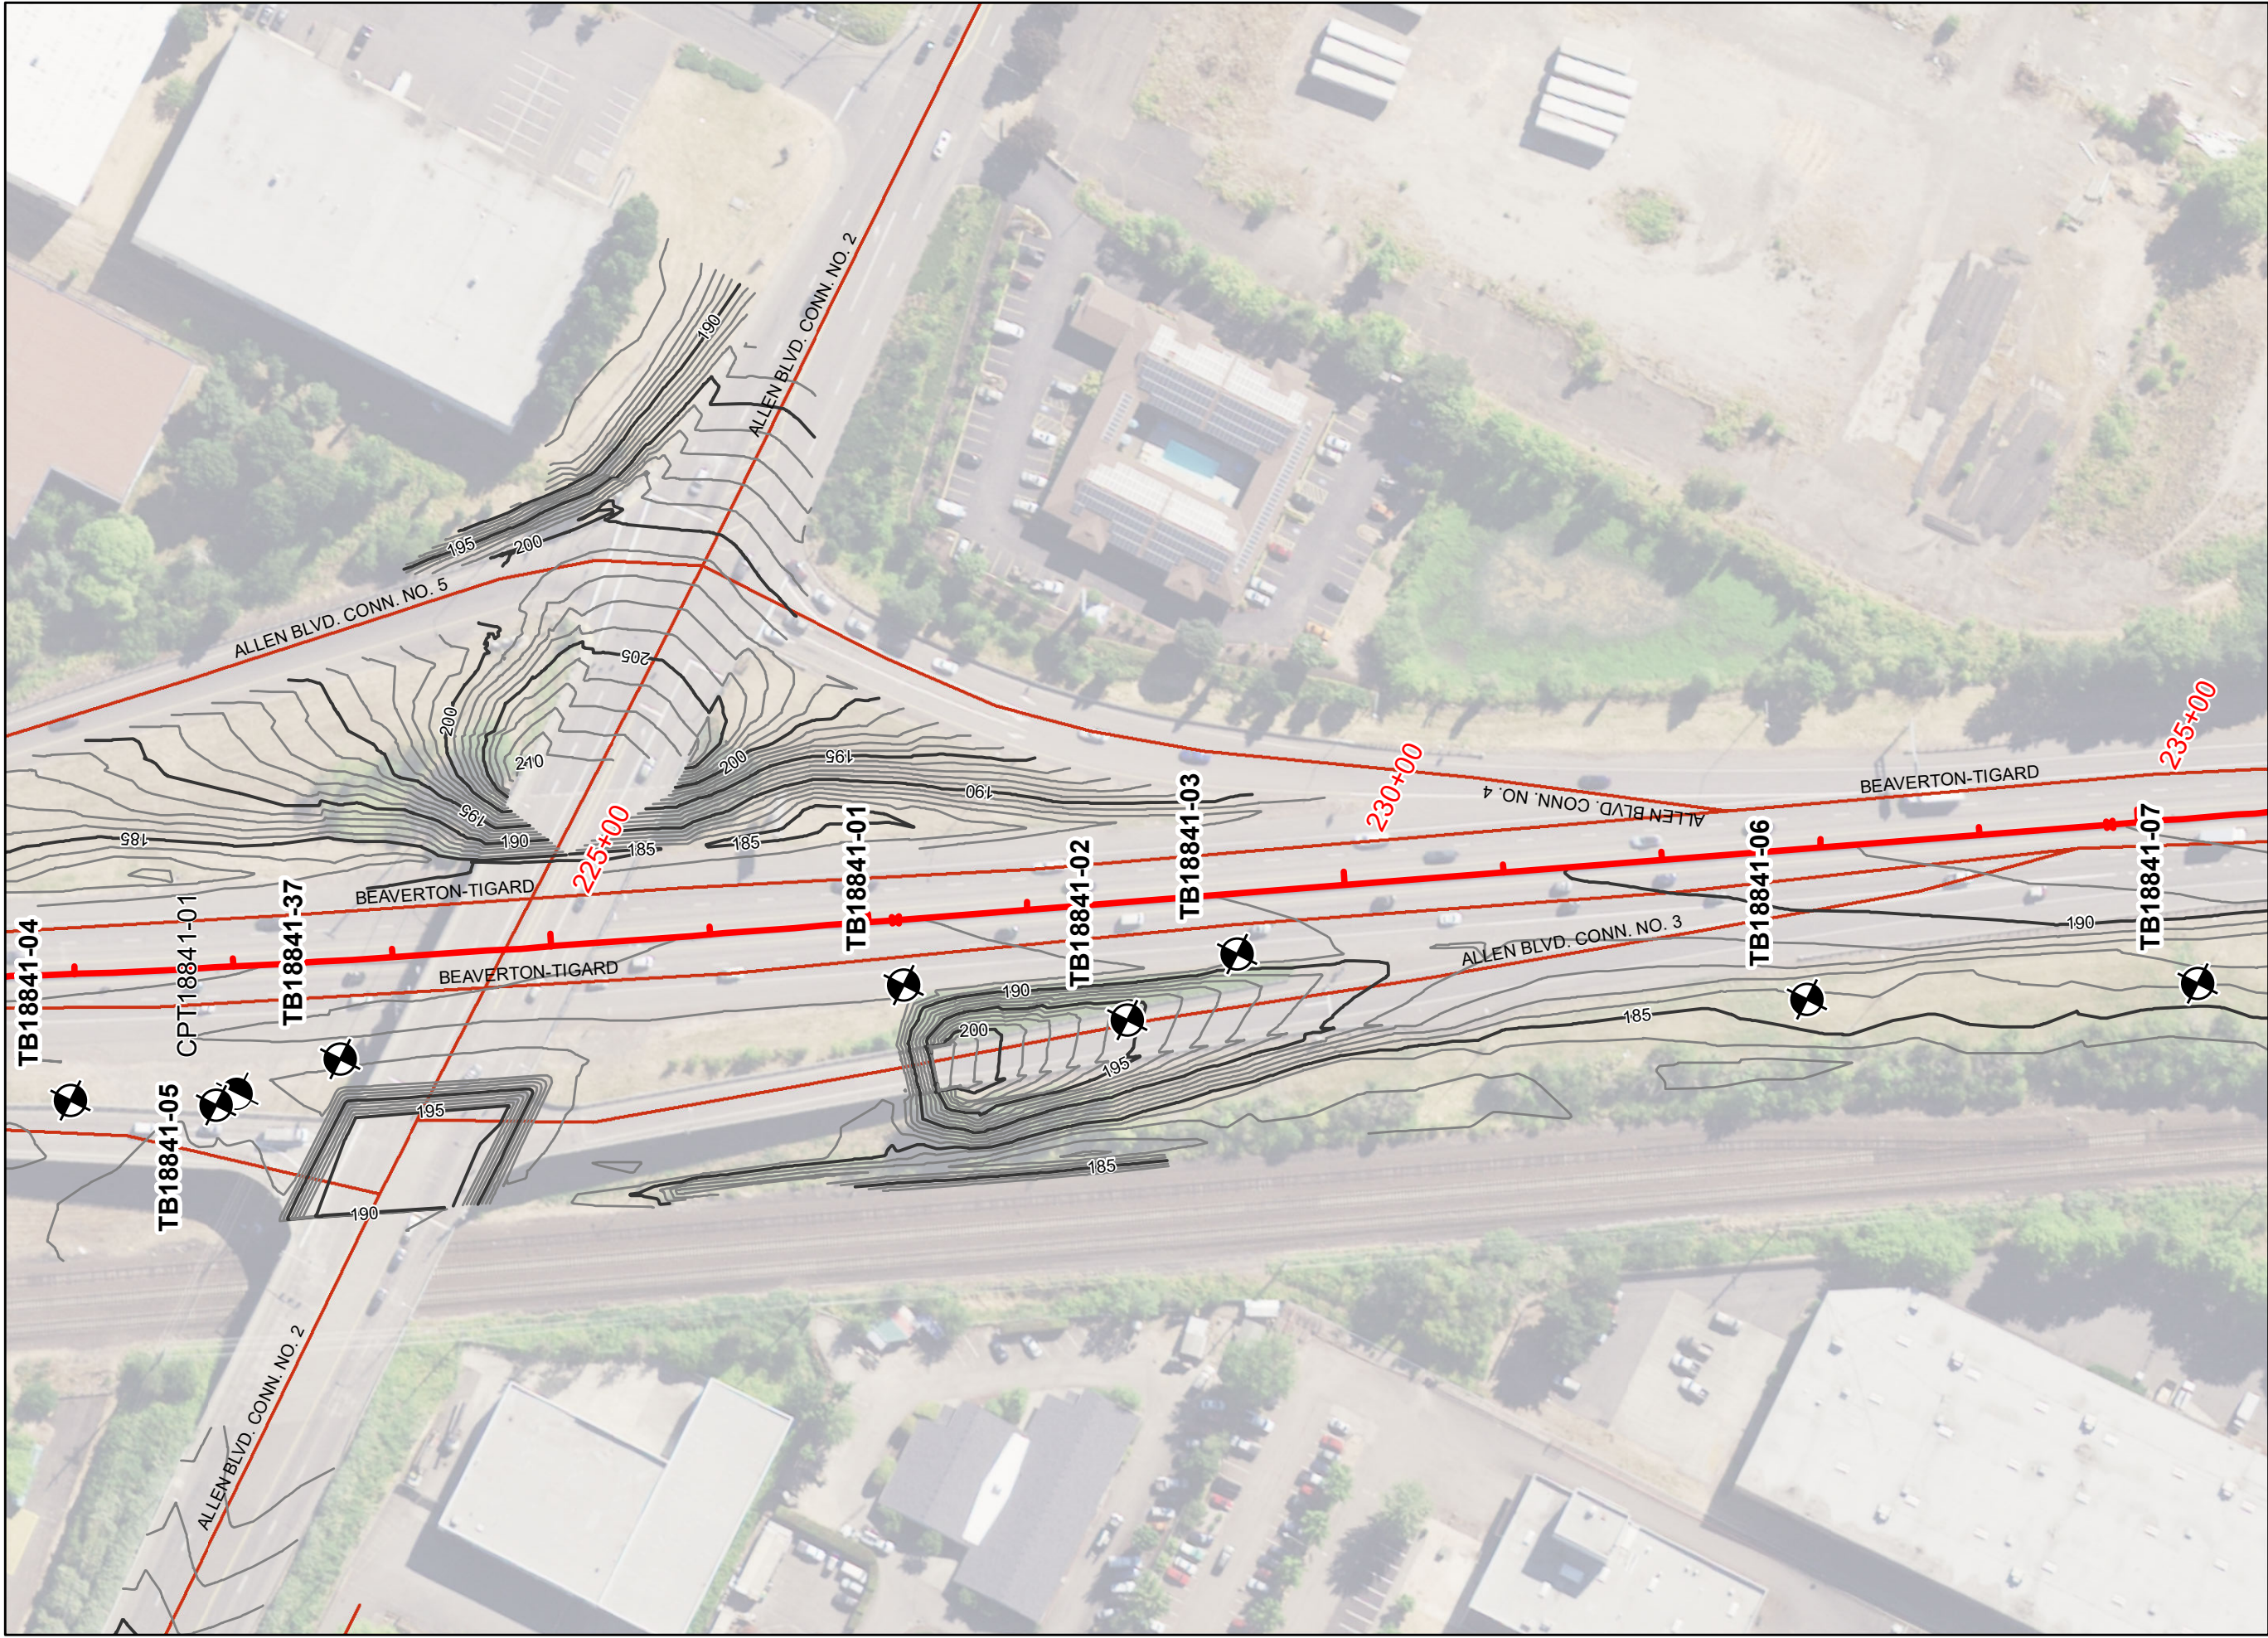

Service Layer Oregon Statewide Imagery Program (OSIP) - Oregon Imagery



Legend

- Boring
- CPT




OREGON DEPARTMENT OF TRANSPORTATION

REGION 1 GEO-HYDRO-HAZMAT

OR217: OR10 – OR99W Sec.
Multnomah/Washington County
Key 18841

FIGURE 3: SITE PLAN, STA. 222+00 to 236+00

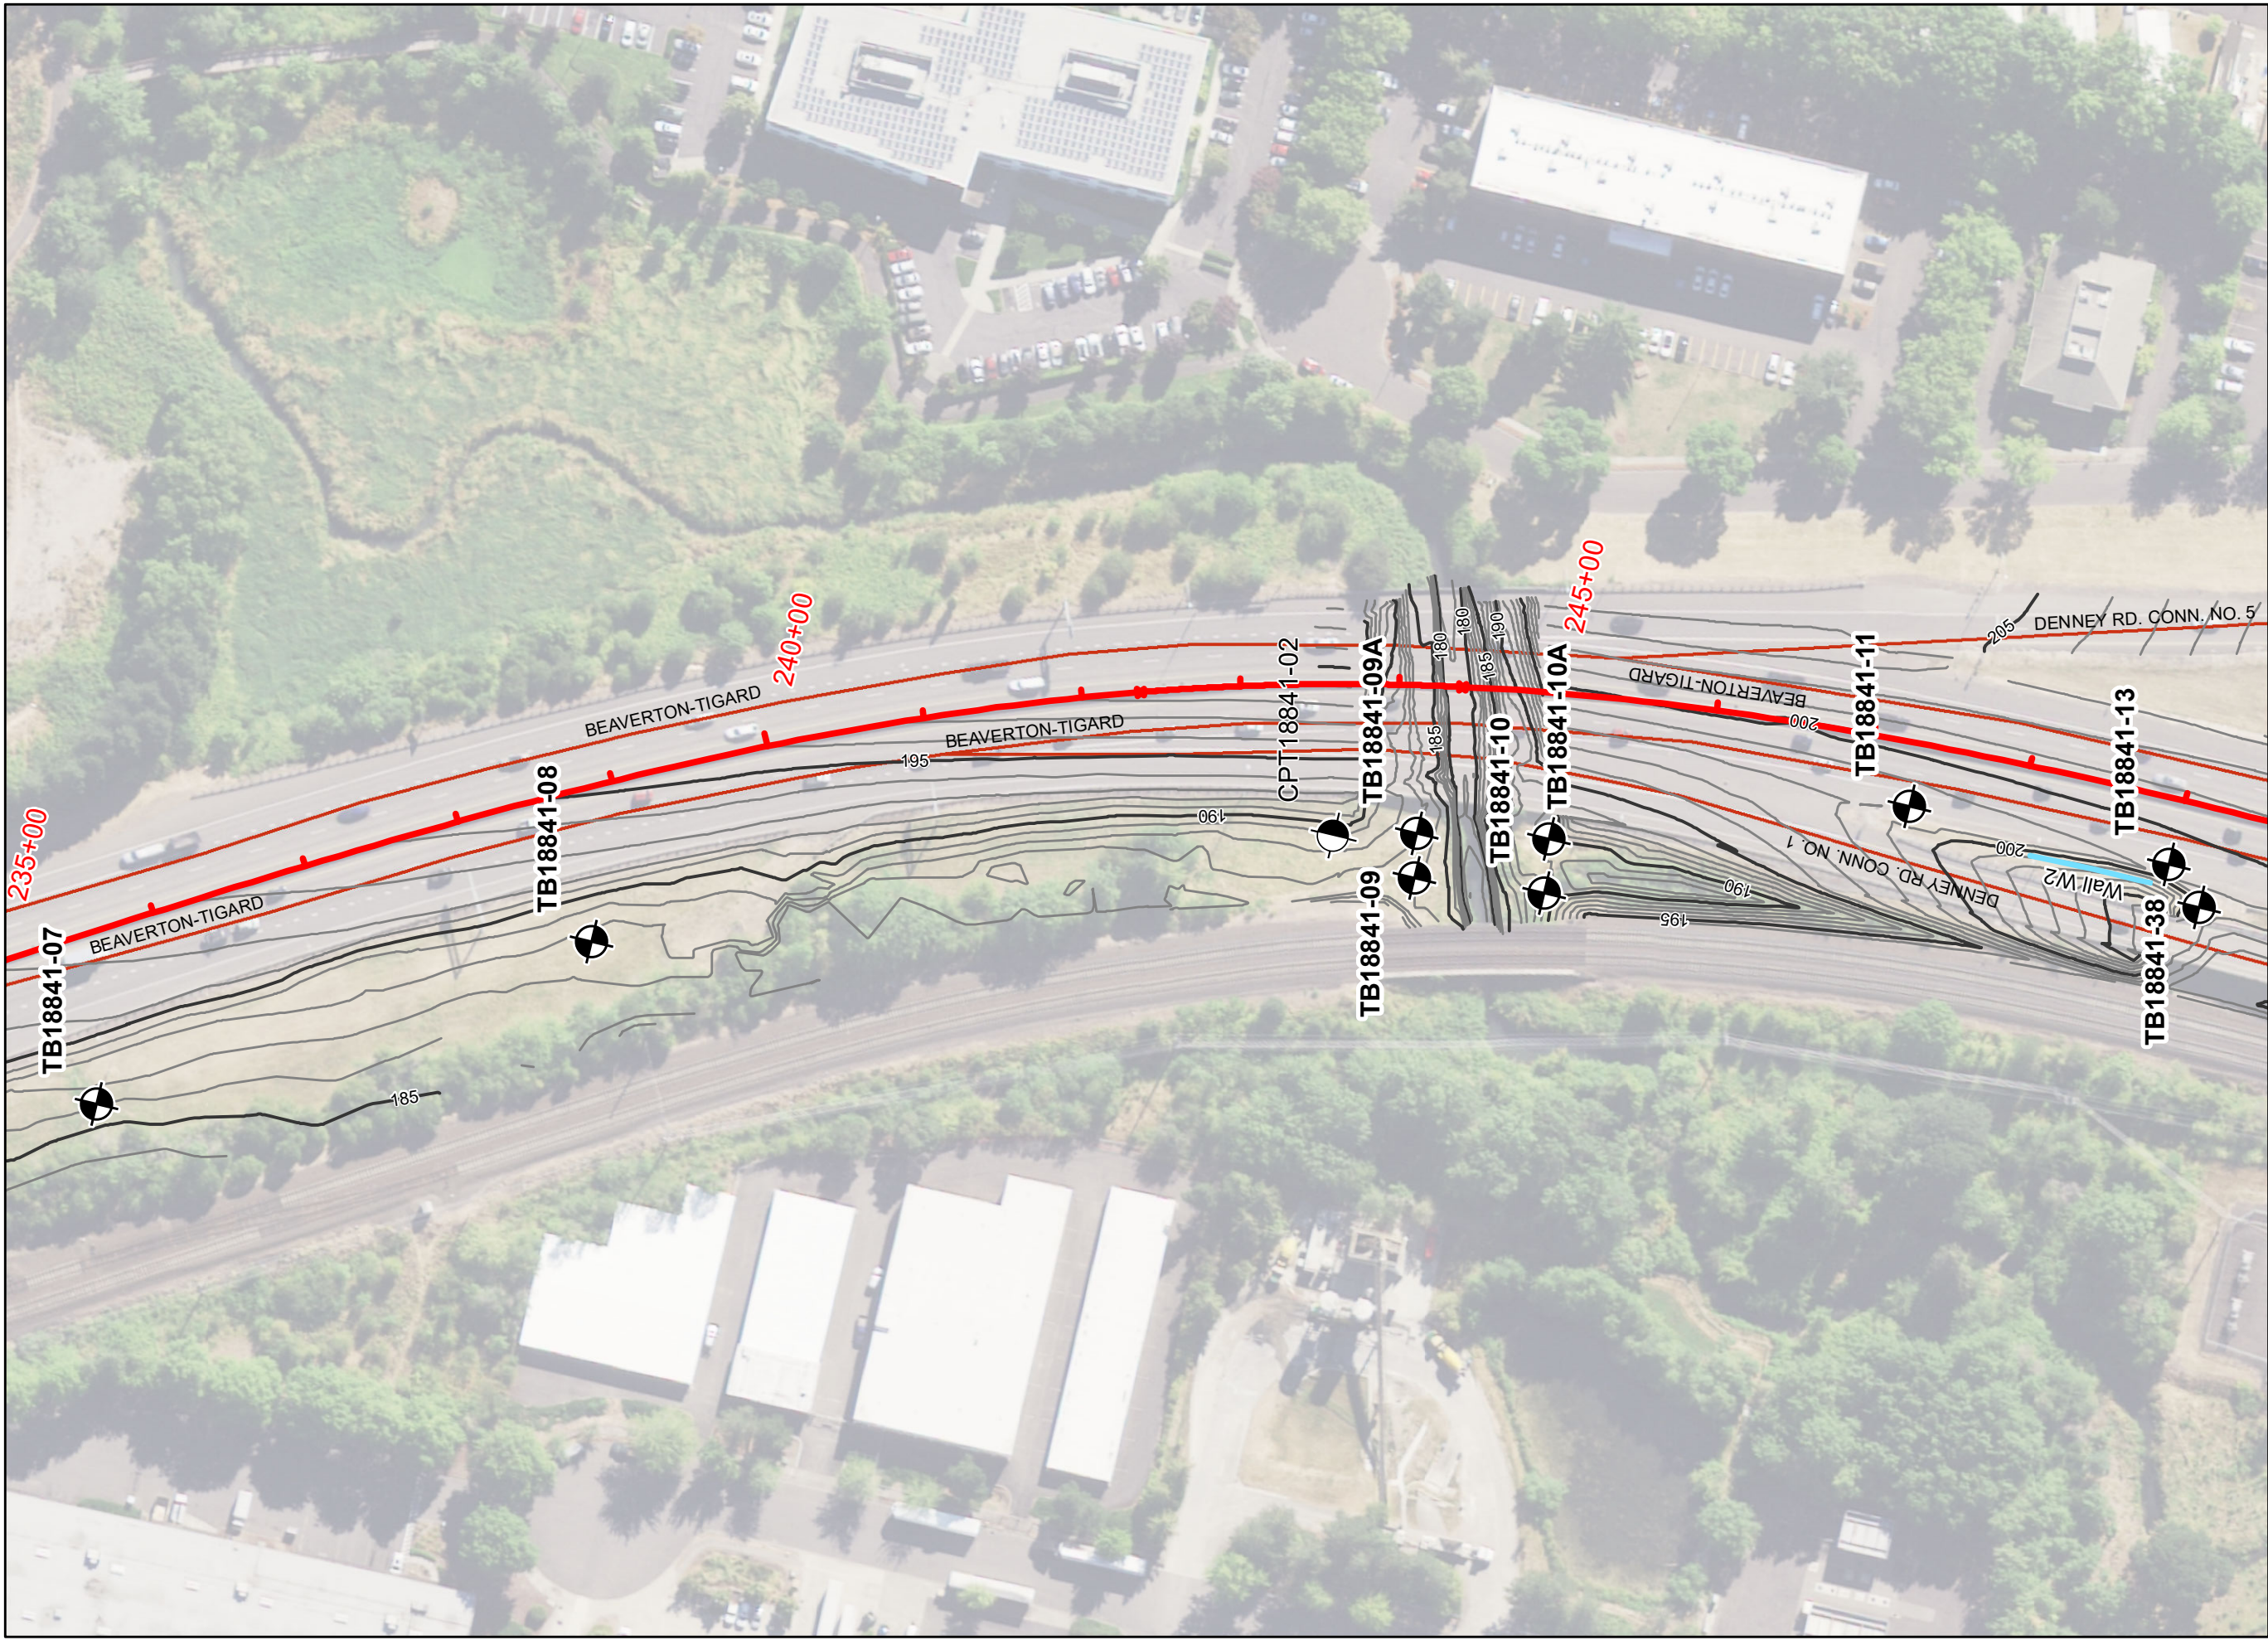

Service Layer Oregon Statewide Imagery Program (OSIP) - Oregon Imagery



Legend

- Boring
- CPT



Proposed Retaining Wall




OREGON DEPARTMENT OF TRANSPORTATION

REGION 1 GEO-HYDRO-HAZMAT

OR217: OR10 – OR99W Sec.
Multnomah/Washington County
Key 18841

FIGURE 4: SITE PLAN, STA. 236+00 to 249+00

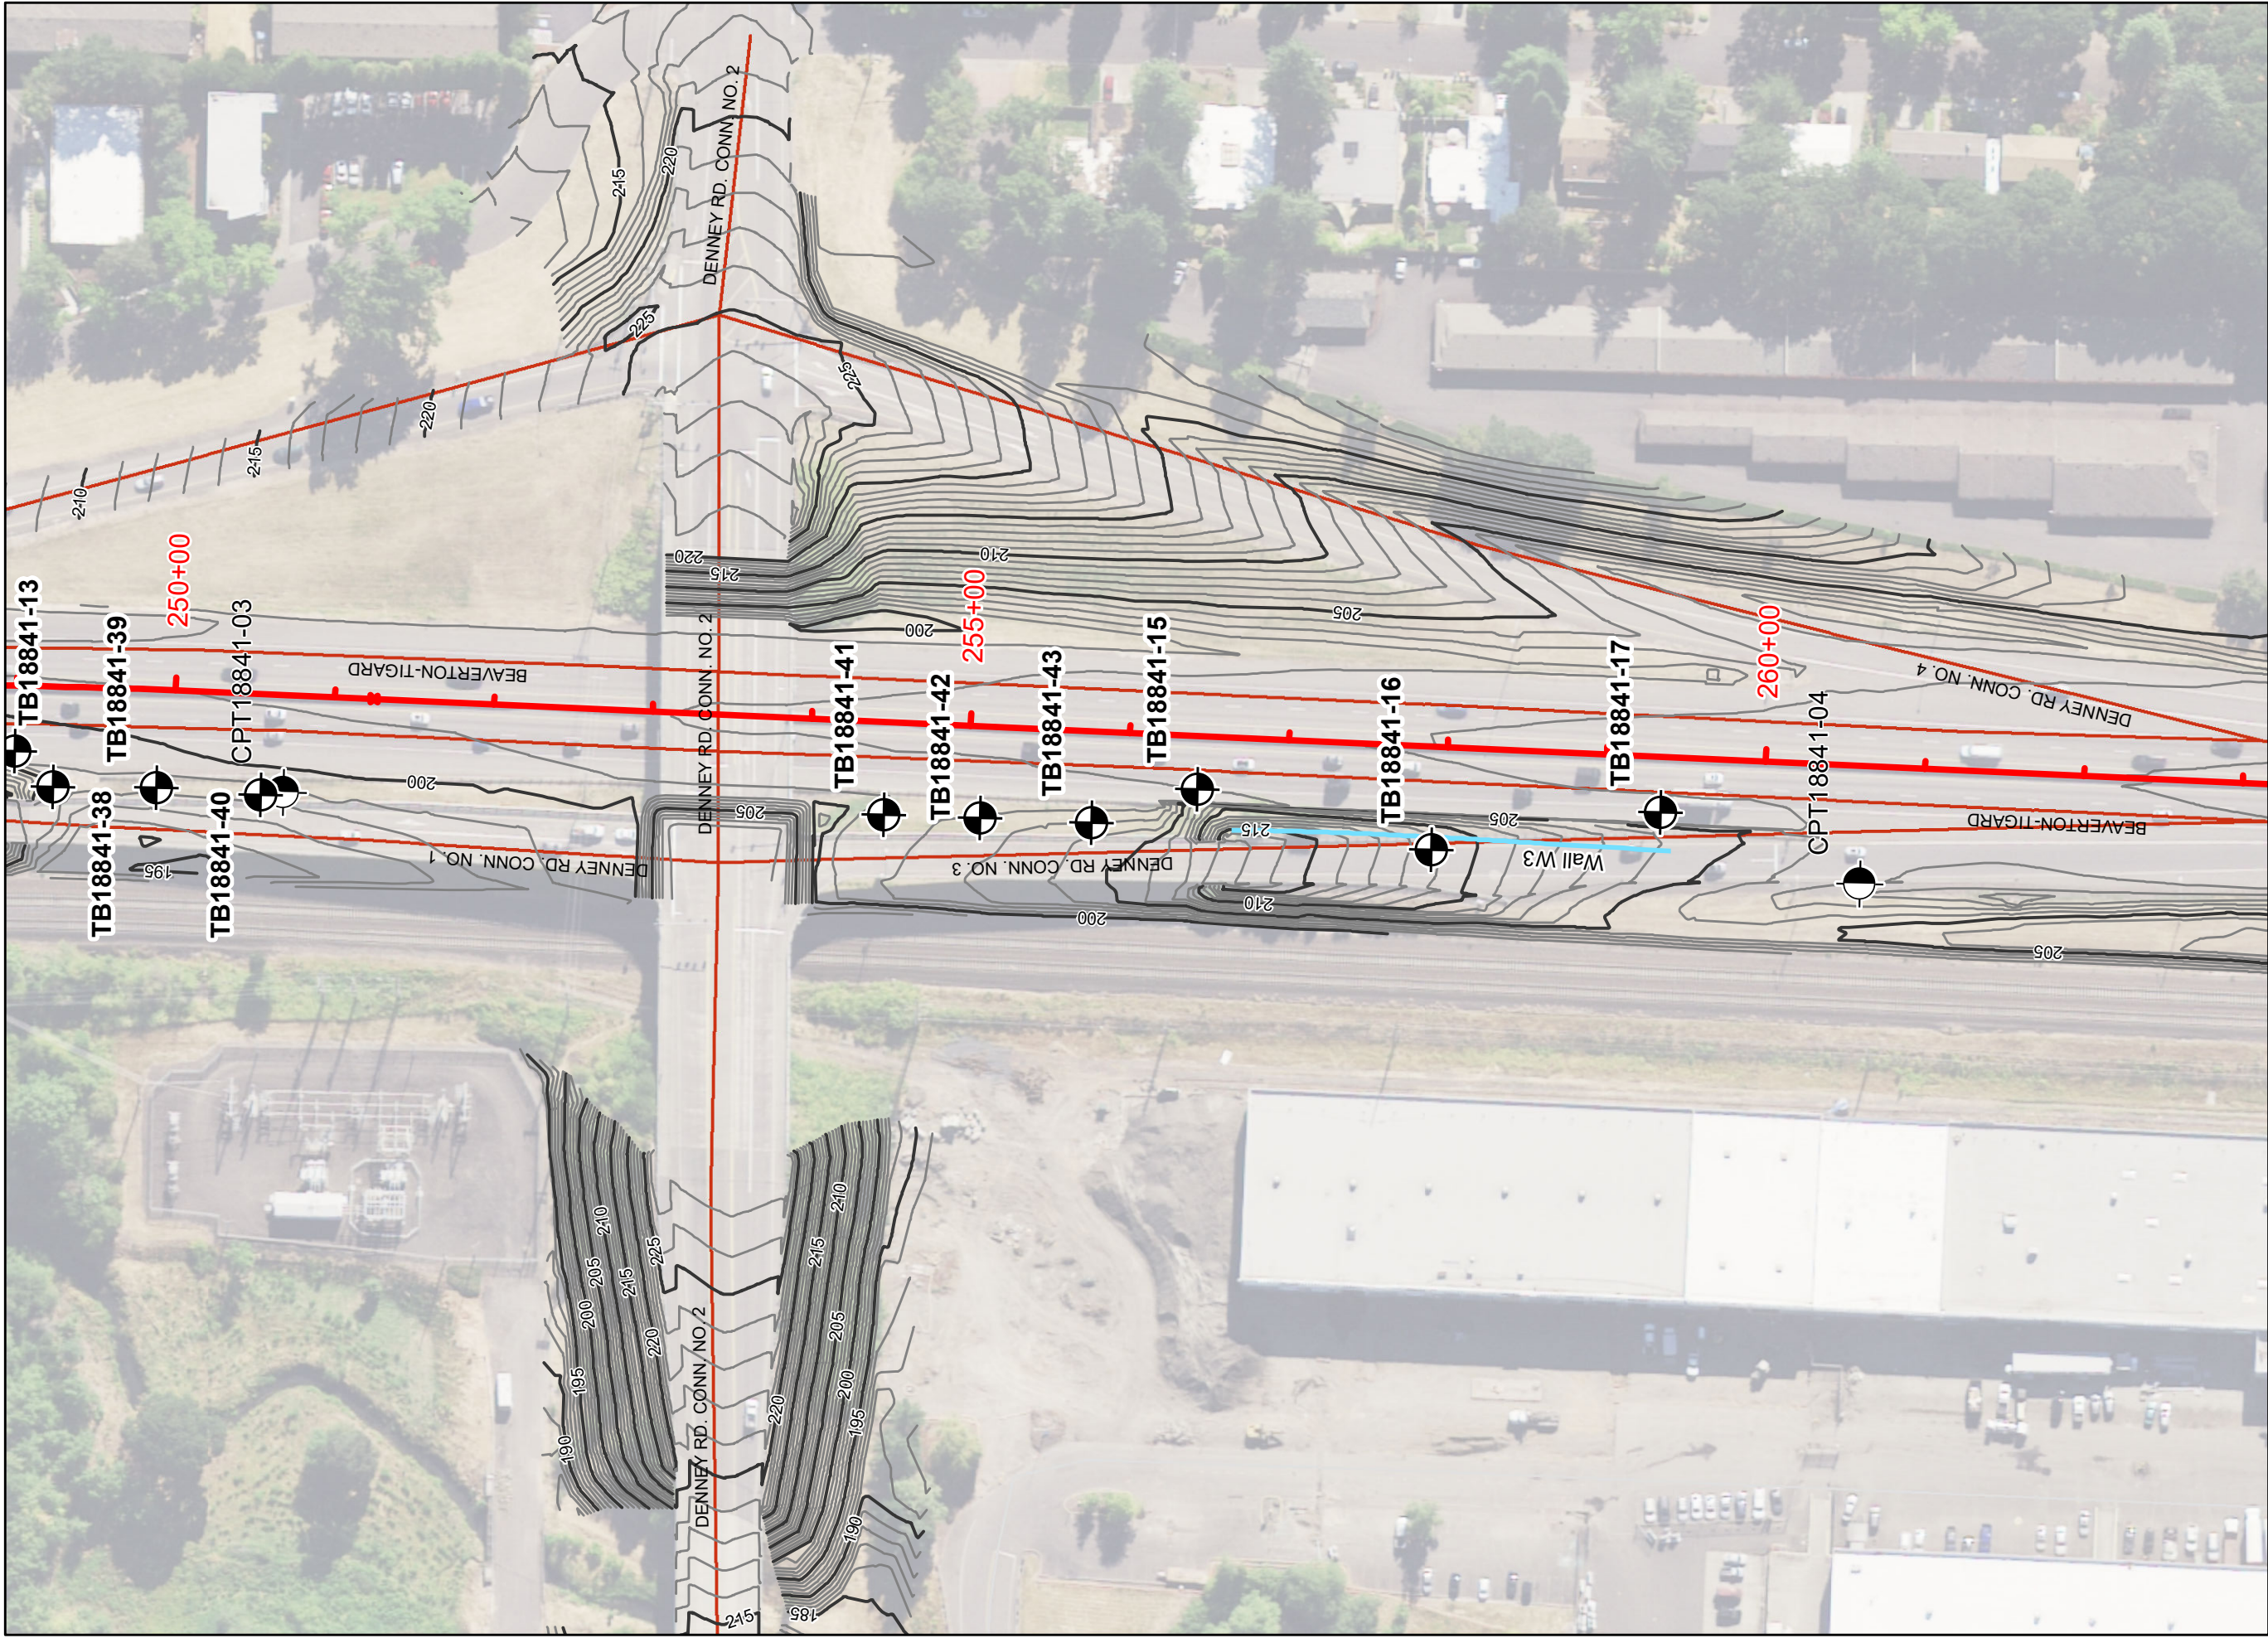

Service Layer Oregon Statewide Imagery Program (OSIP) - Oregon Imagery



Legend

- Boring
- CPT



Proposed Retaining Wall




OREGON DEPARTMENT OF TRANSPORTATION

REGION 1 GEO-HYDRO-HAZMAT

OR217: OR10 – OR99W Sec.
Multnomah/Washington County
Key 18841

FIGURE 5: SITE PLAN, STA. 249+00 to 263+00

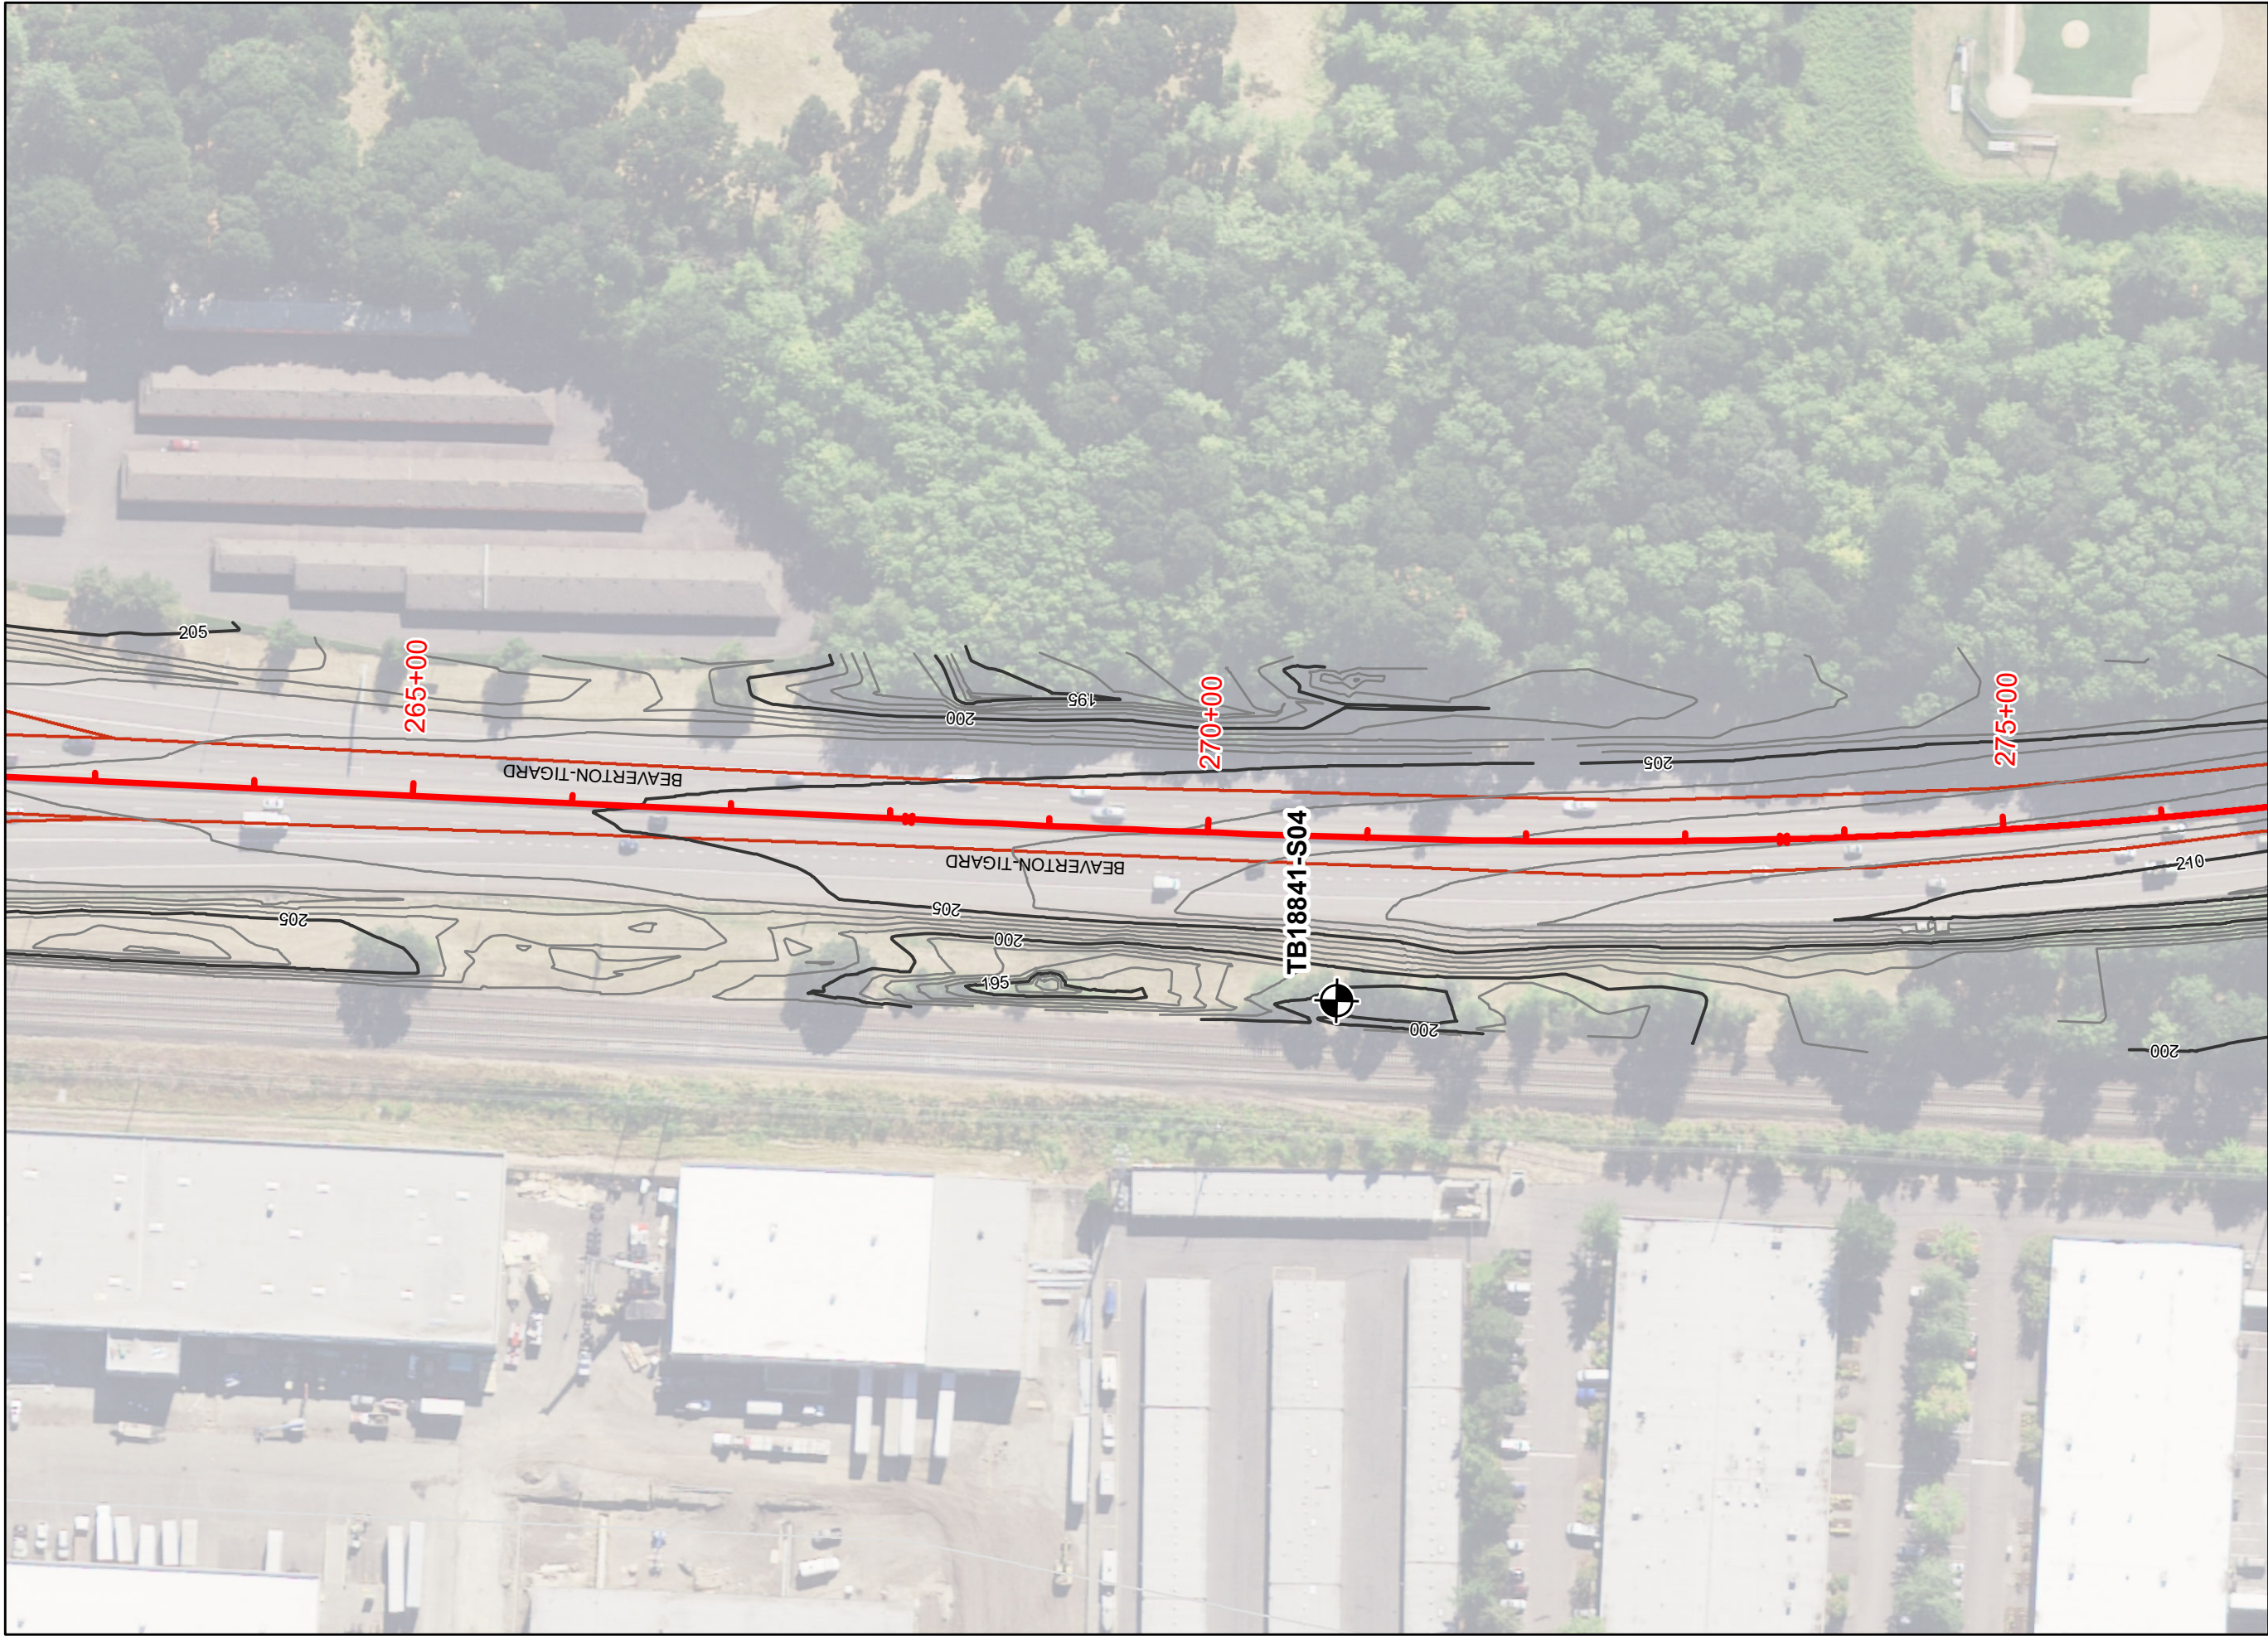

Service Layer Oregon Statewide Imagery Program (OSIP) - Oregon Imagery



Legend



Boring



OREGON DEPARTMENT OF TRANSPORTATION

REGION 1 GEO-HYDRO-HAZMAT


OR217: OR10 – OR99W Sec.

Multnomah/Washington County

Key 18841

FIGURE 6: SITE PLAN, STA. 263+00 to 276+00




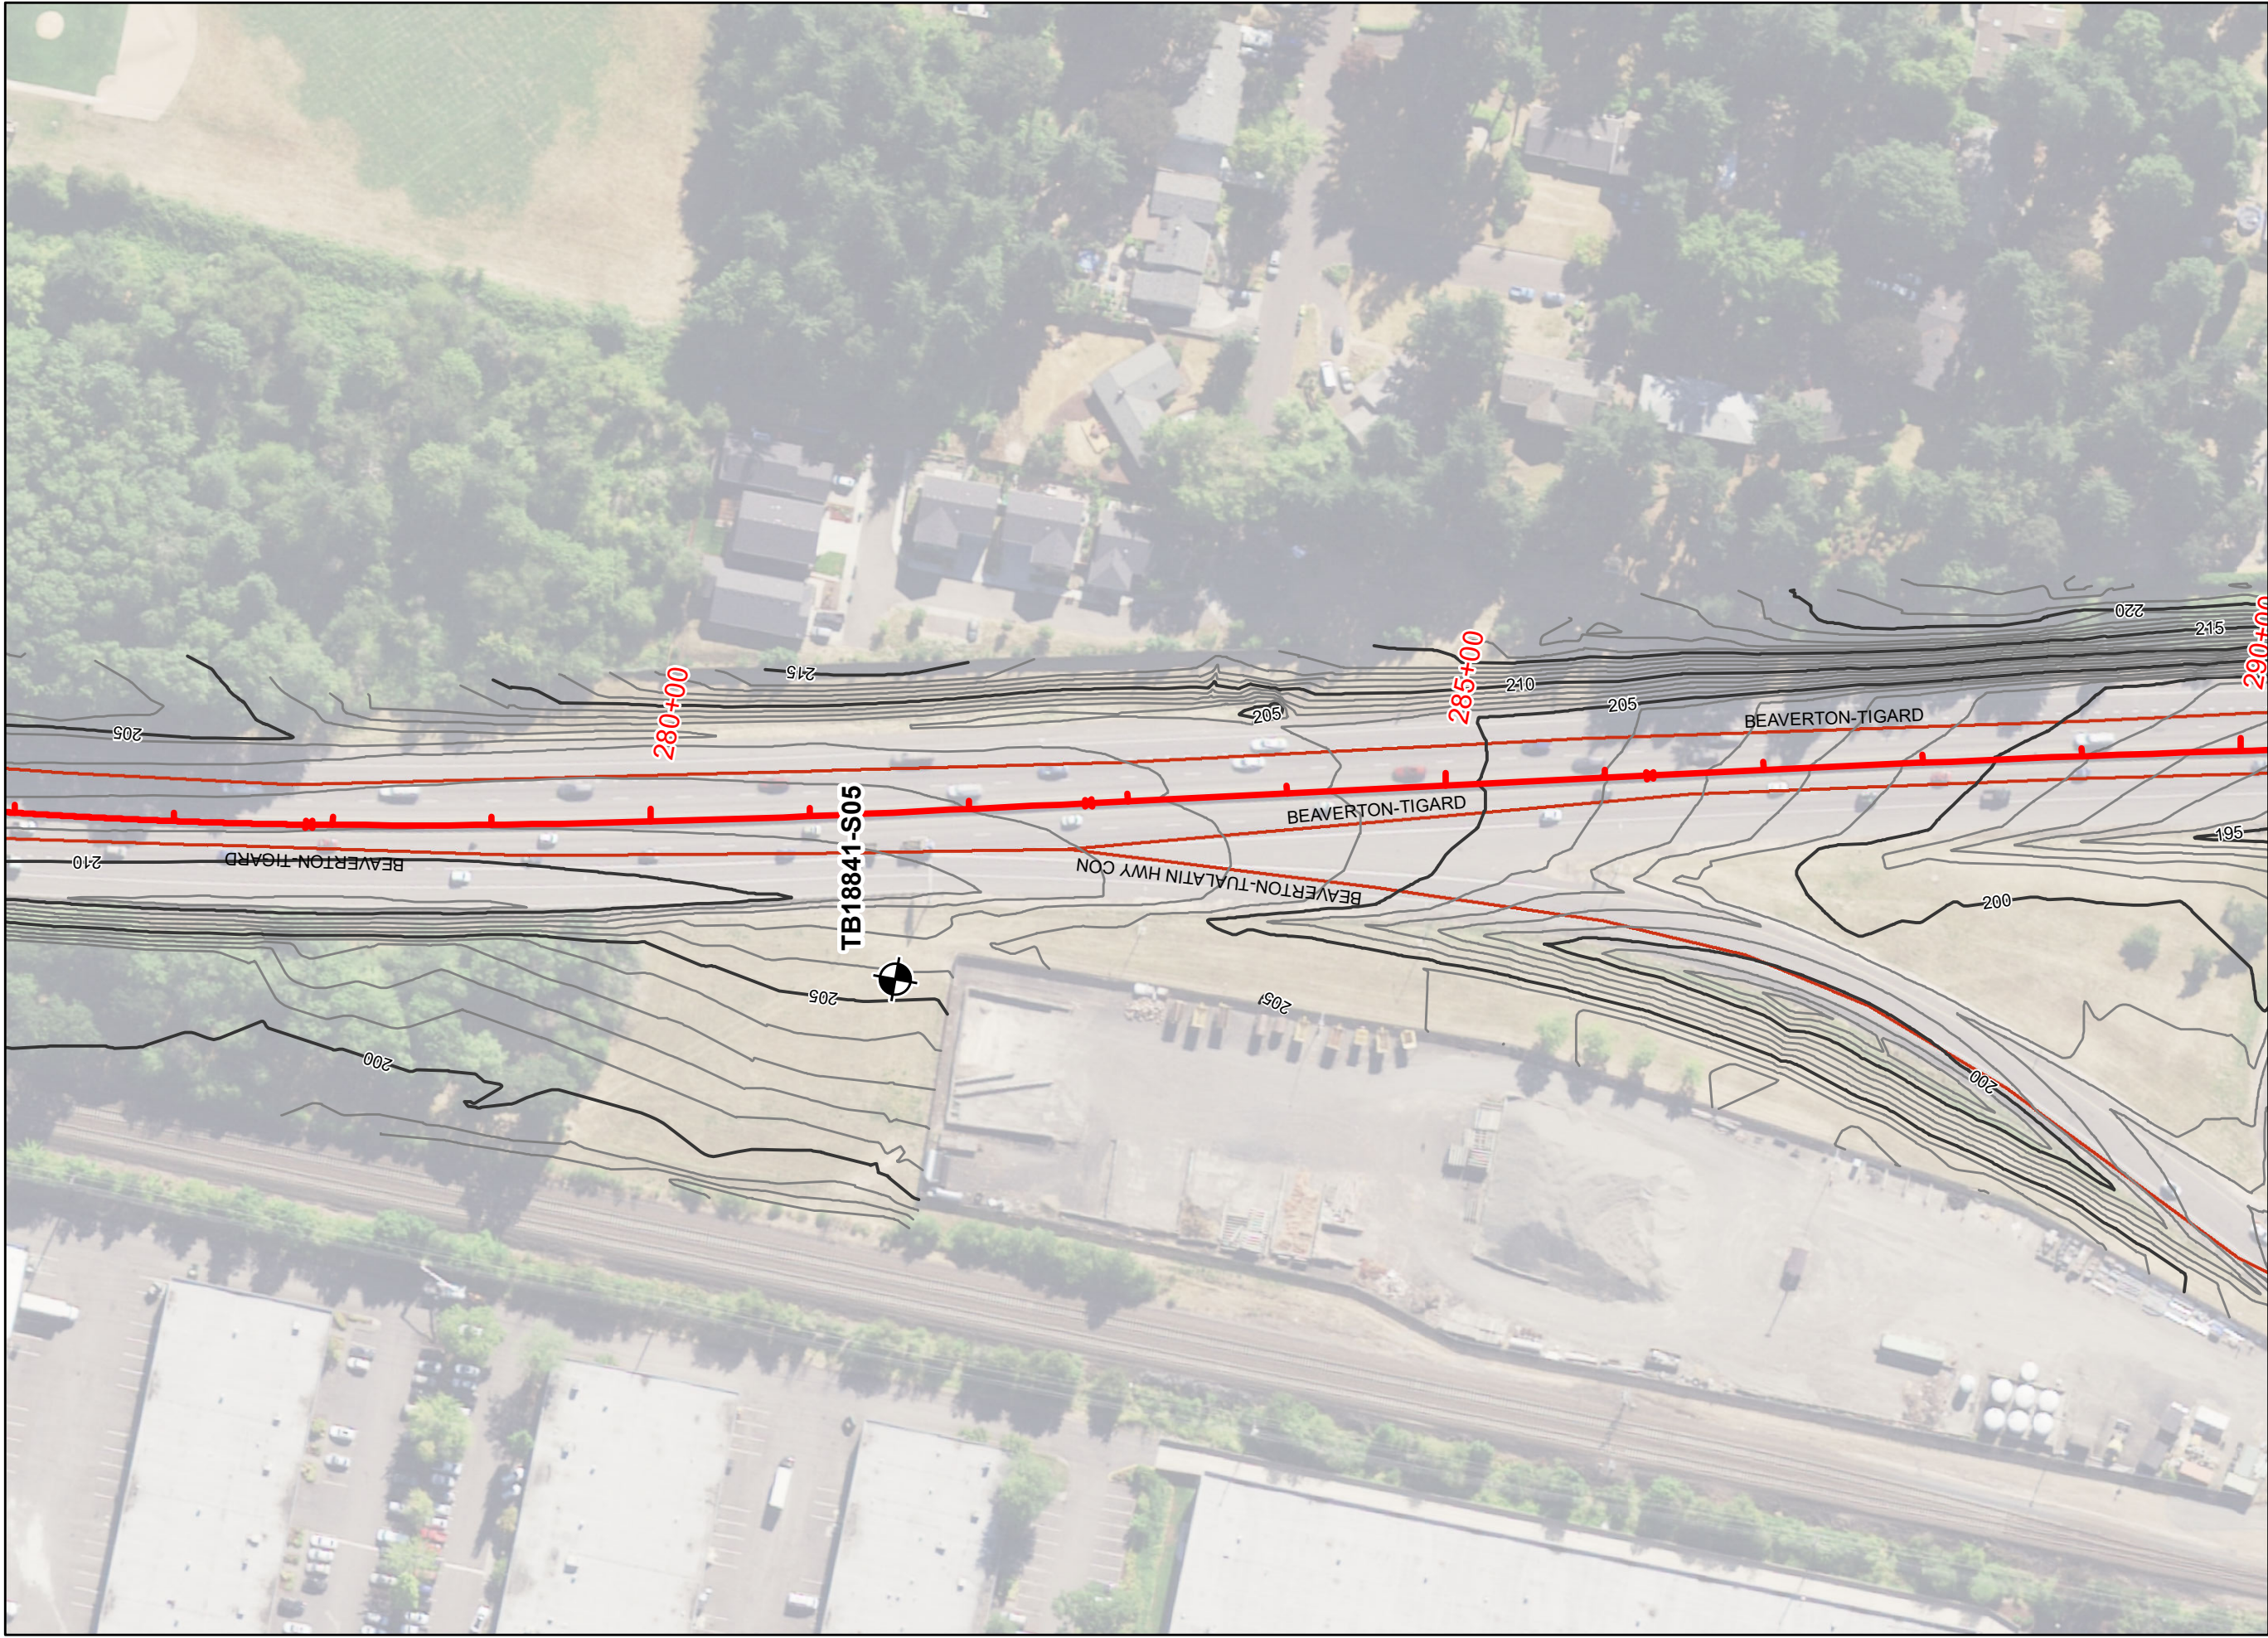

Service Layer Oregon Statewide Imagery Program (OSIP) - Oregon Imagery



Legend

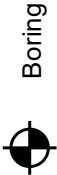

Boring




OREGON DEPARTMENT OF TRANSPORTATION

REGION 1 GEO-HYDRO-HAZMAT

OR217: OR10 – OR99W Sec.
Multnomah/Washington County
Key 18841

FIGURE 7 : SITE PLAN, STA. 276+00 to 290+00

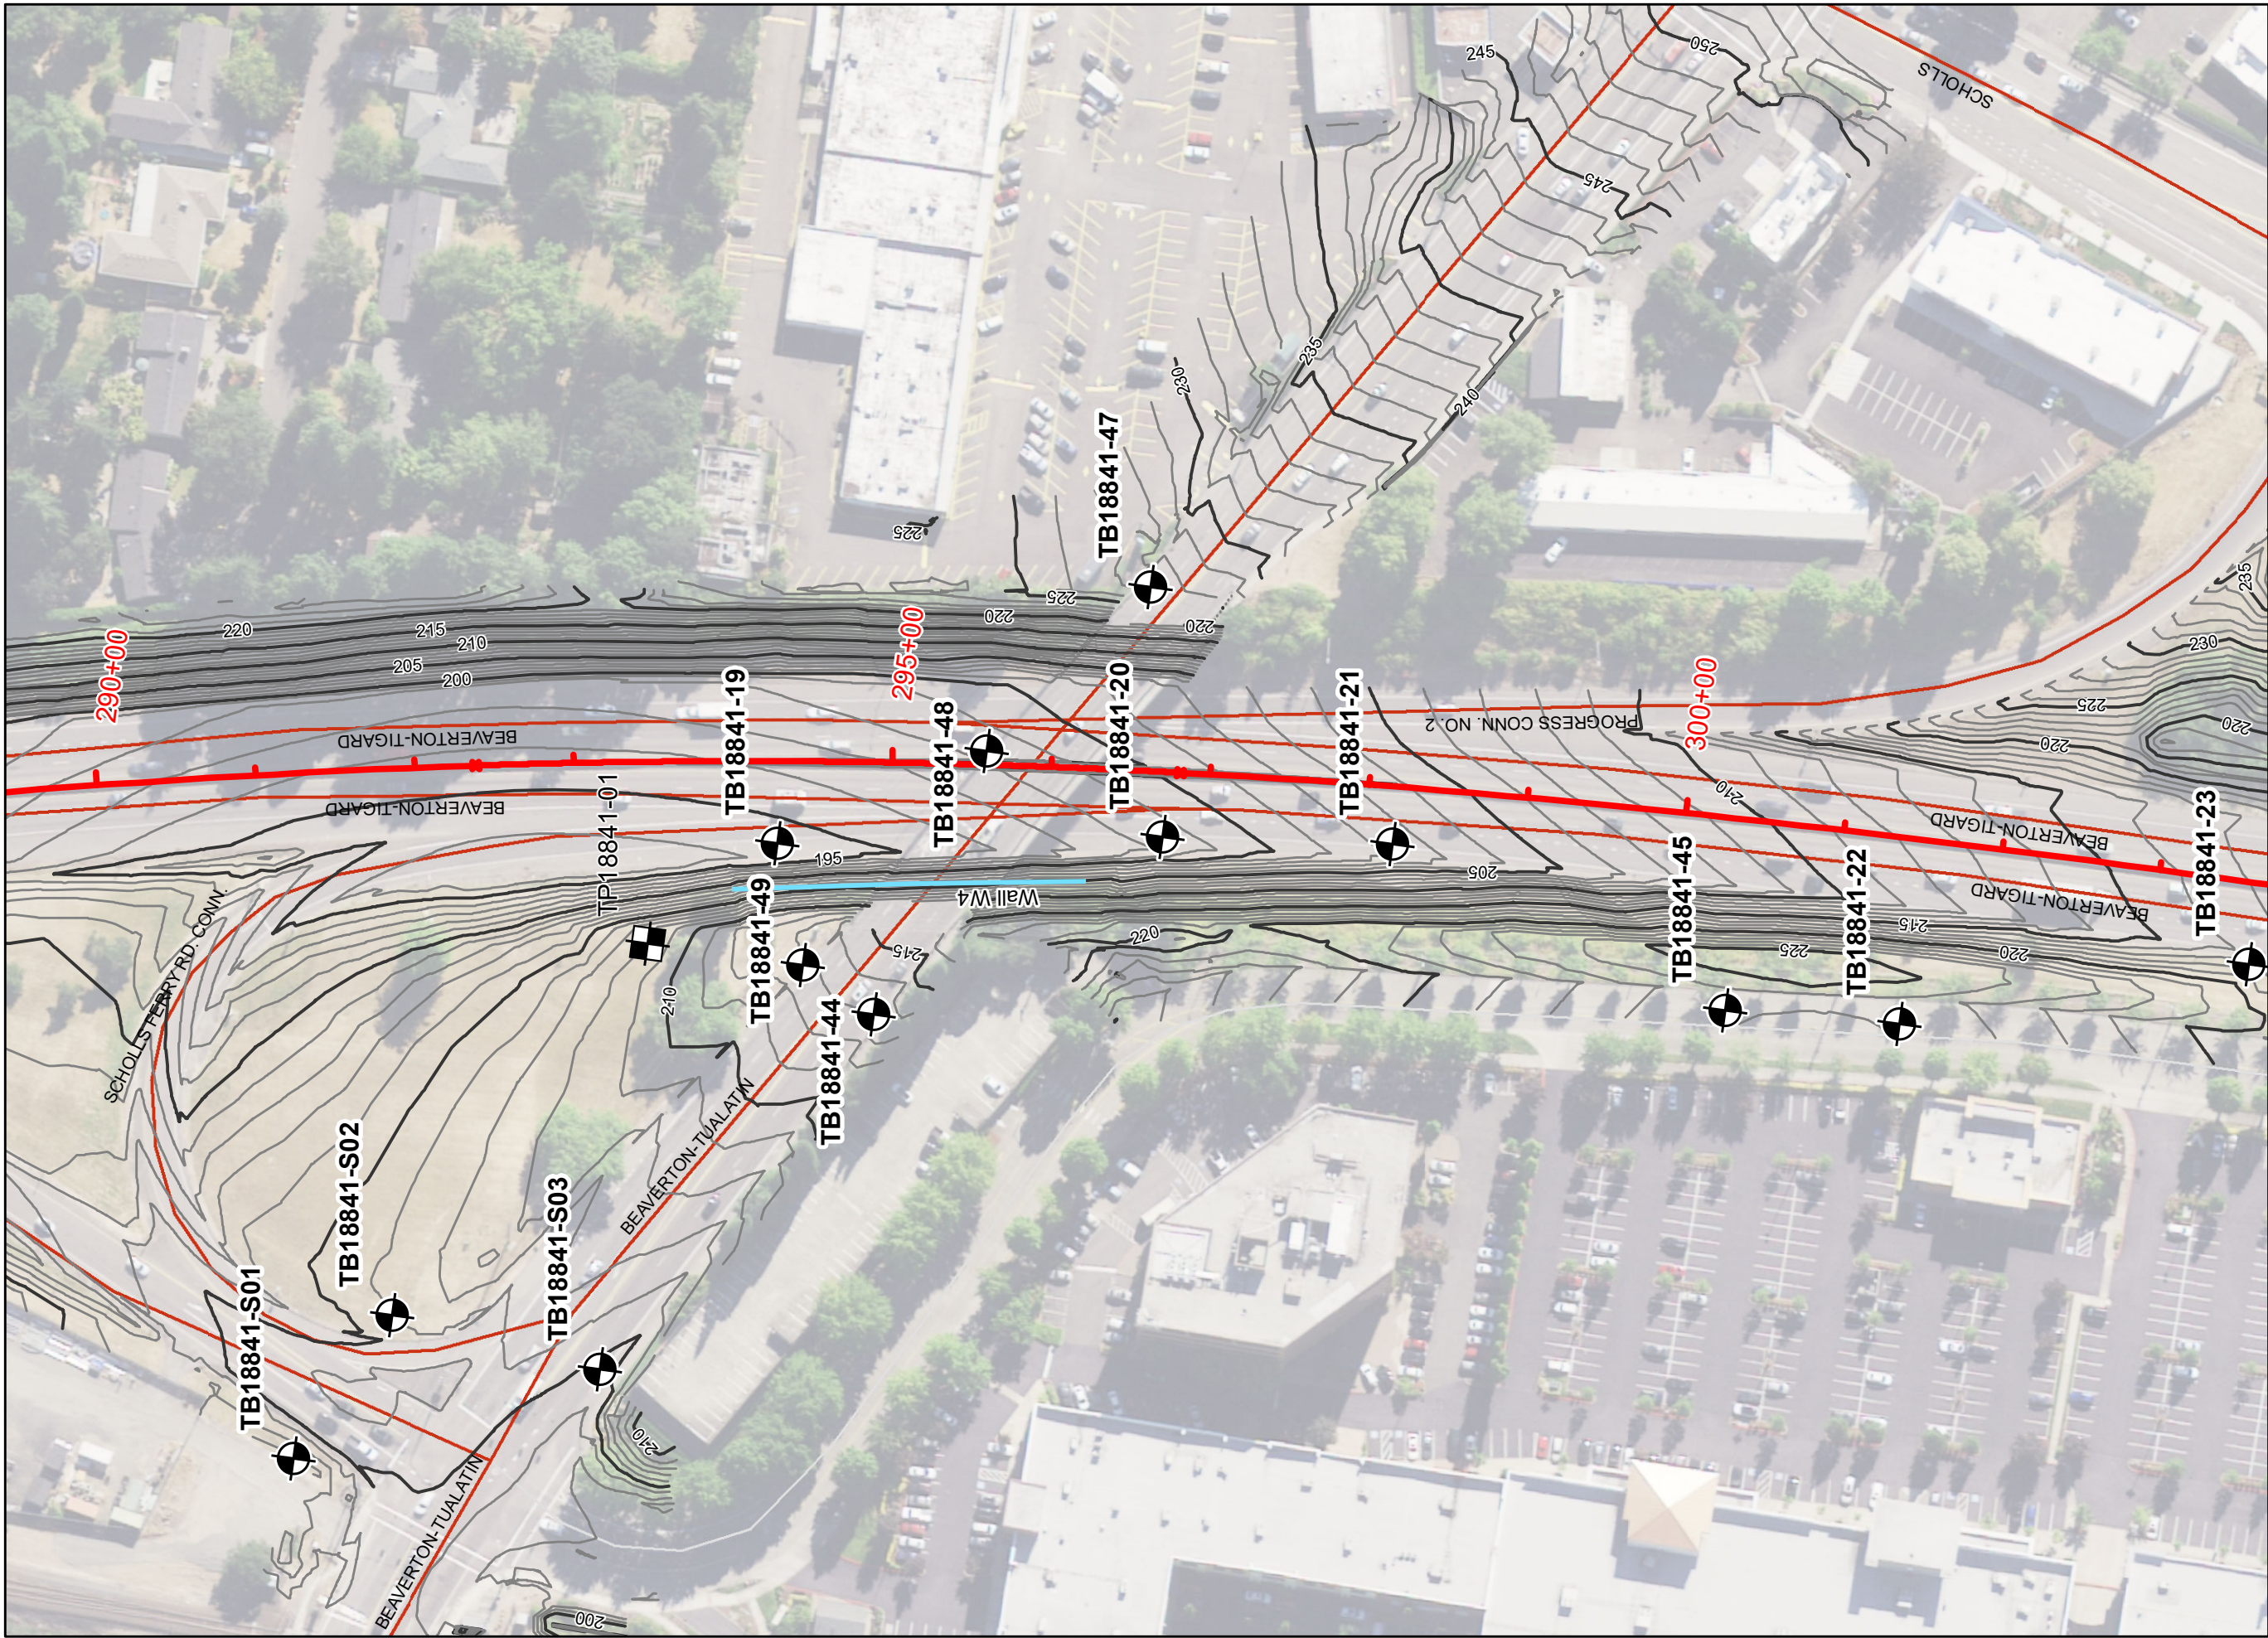

Service Layer Oregon Statewide Imagery Program (OSIP) - Oregon Imagery



Legend

- Boring
- Test Pit
- Proposed Retaining Wall




OREGON DEPARTMENT OF TRANSPORTATION

REGION 1 GEO-HYDRO-HAZMAT

OR217: OR10 – OR99W Sec.
Multnomah/Washington County
Key 18841

FIGURE 8: SITE PLAN, STA. 290+00 to 303+00

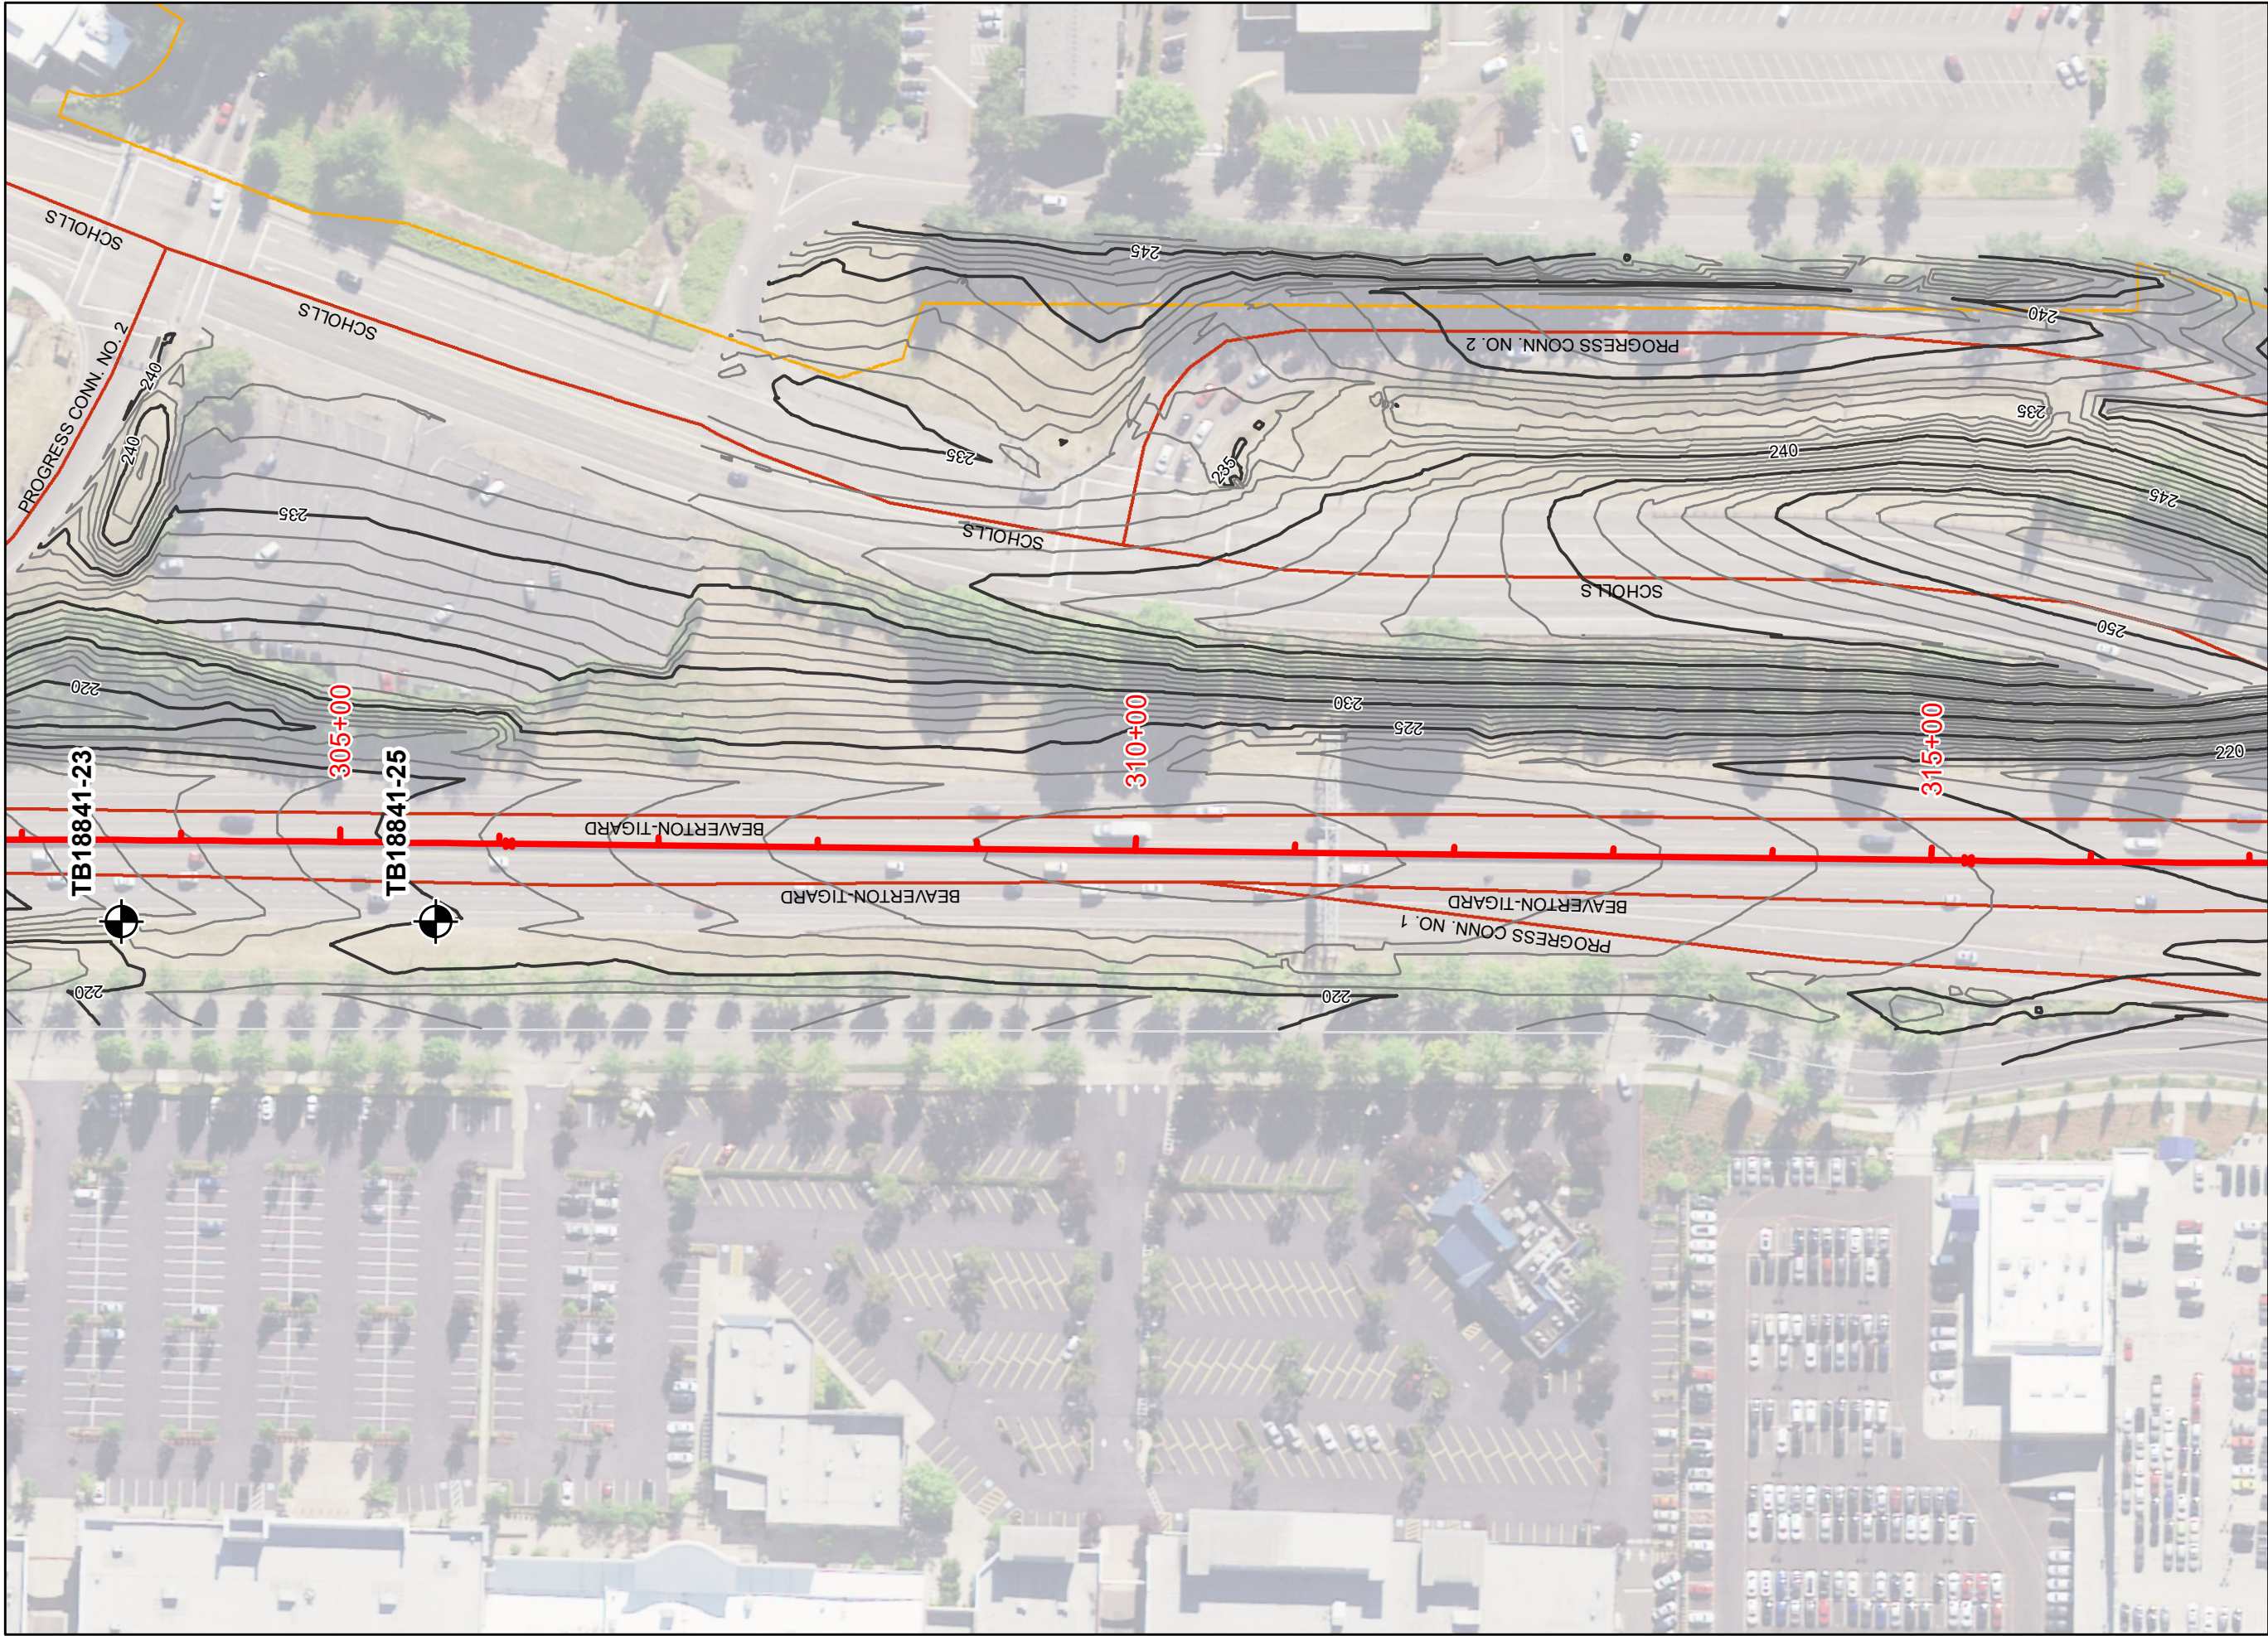

Service Layer Oregon Statewide Imagery Program (OSIP) - Oregon Imagery



Legend



Boring



OREGON DEPARTMENT OF TRANSPORTATION


REGION 1 GEO-HYDRO-HAZMAT

OR217: OR10 – OR99W Sec.

Multnomah/Washington County

Key 18841


FIGURE 9: SITE PLAN, STA. 303+00 to 317+00

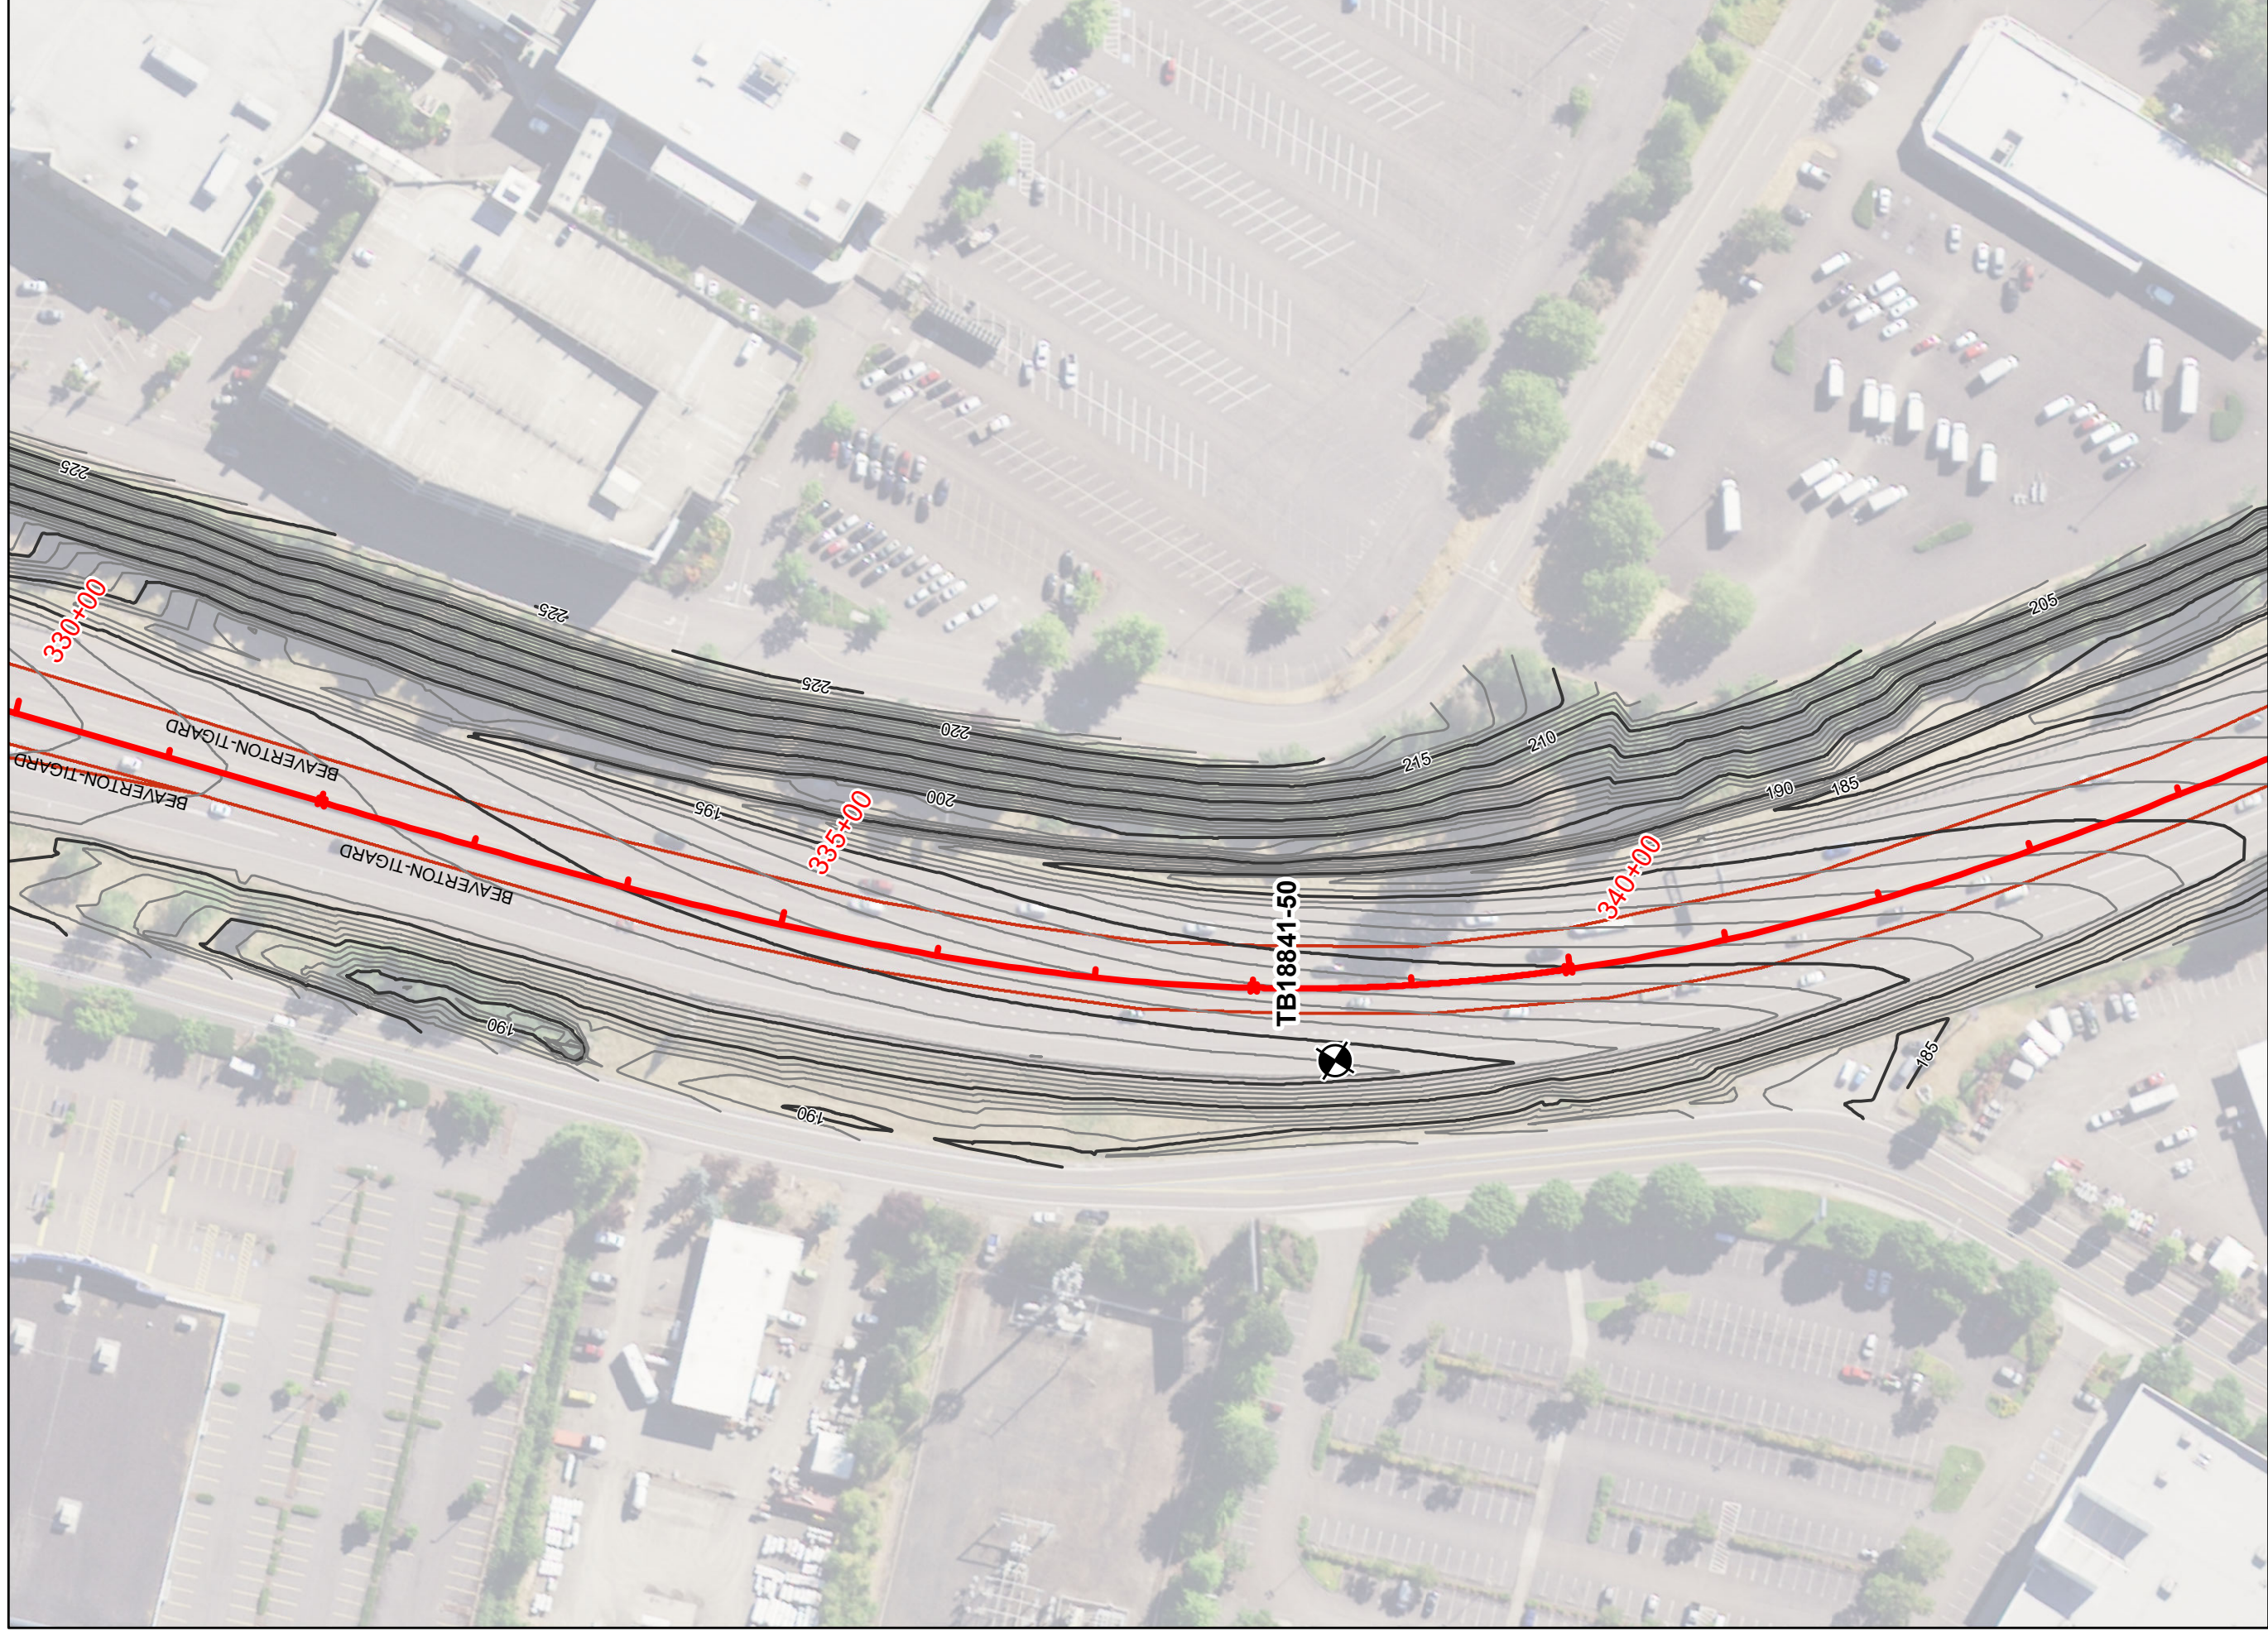

Service Layer Oregon Statewide Imagery Program (OSIP) - Oregon Imagery



Legend

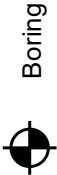

Boring




OREGON DEPARTMENT OF TRANSPORTATION

REGION 1 GEO-HYDRO-HAZMAT

OR217: OR10 – OR99W Sec.
Multnomah/Washington County
Key 18841



FIGURE 10: SITE PLAN, STA. 330+00 to 344+00

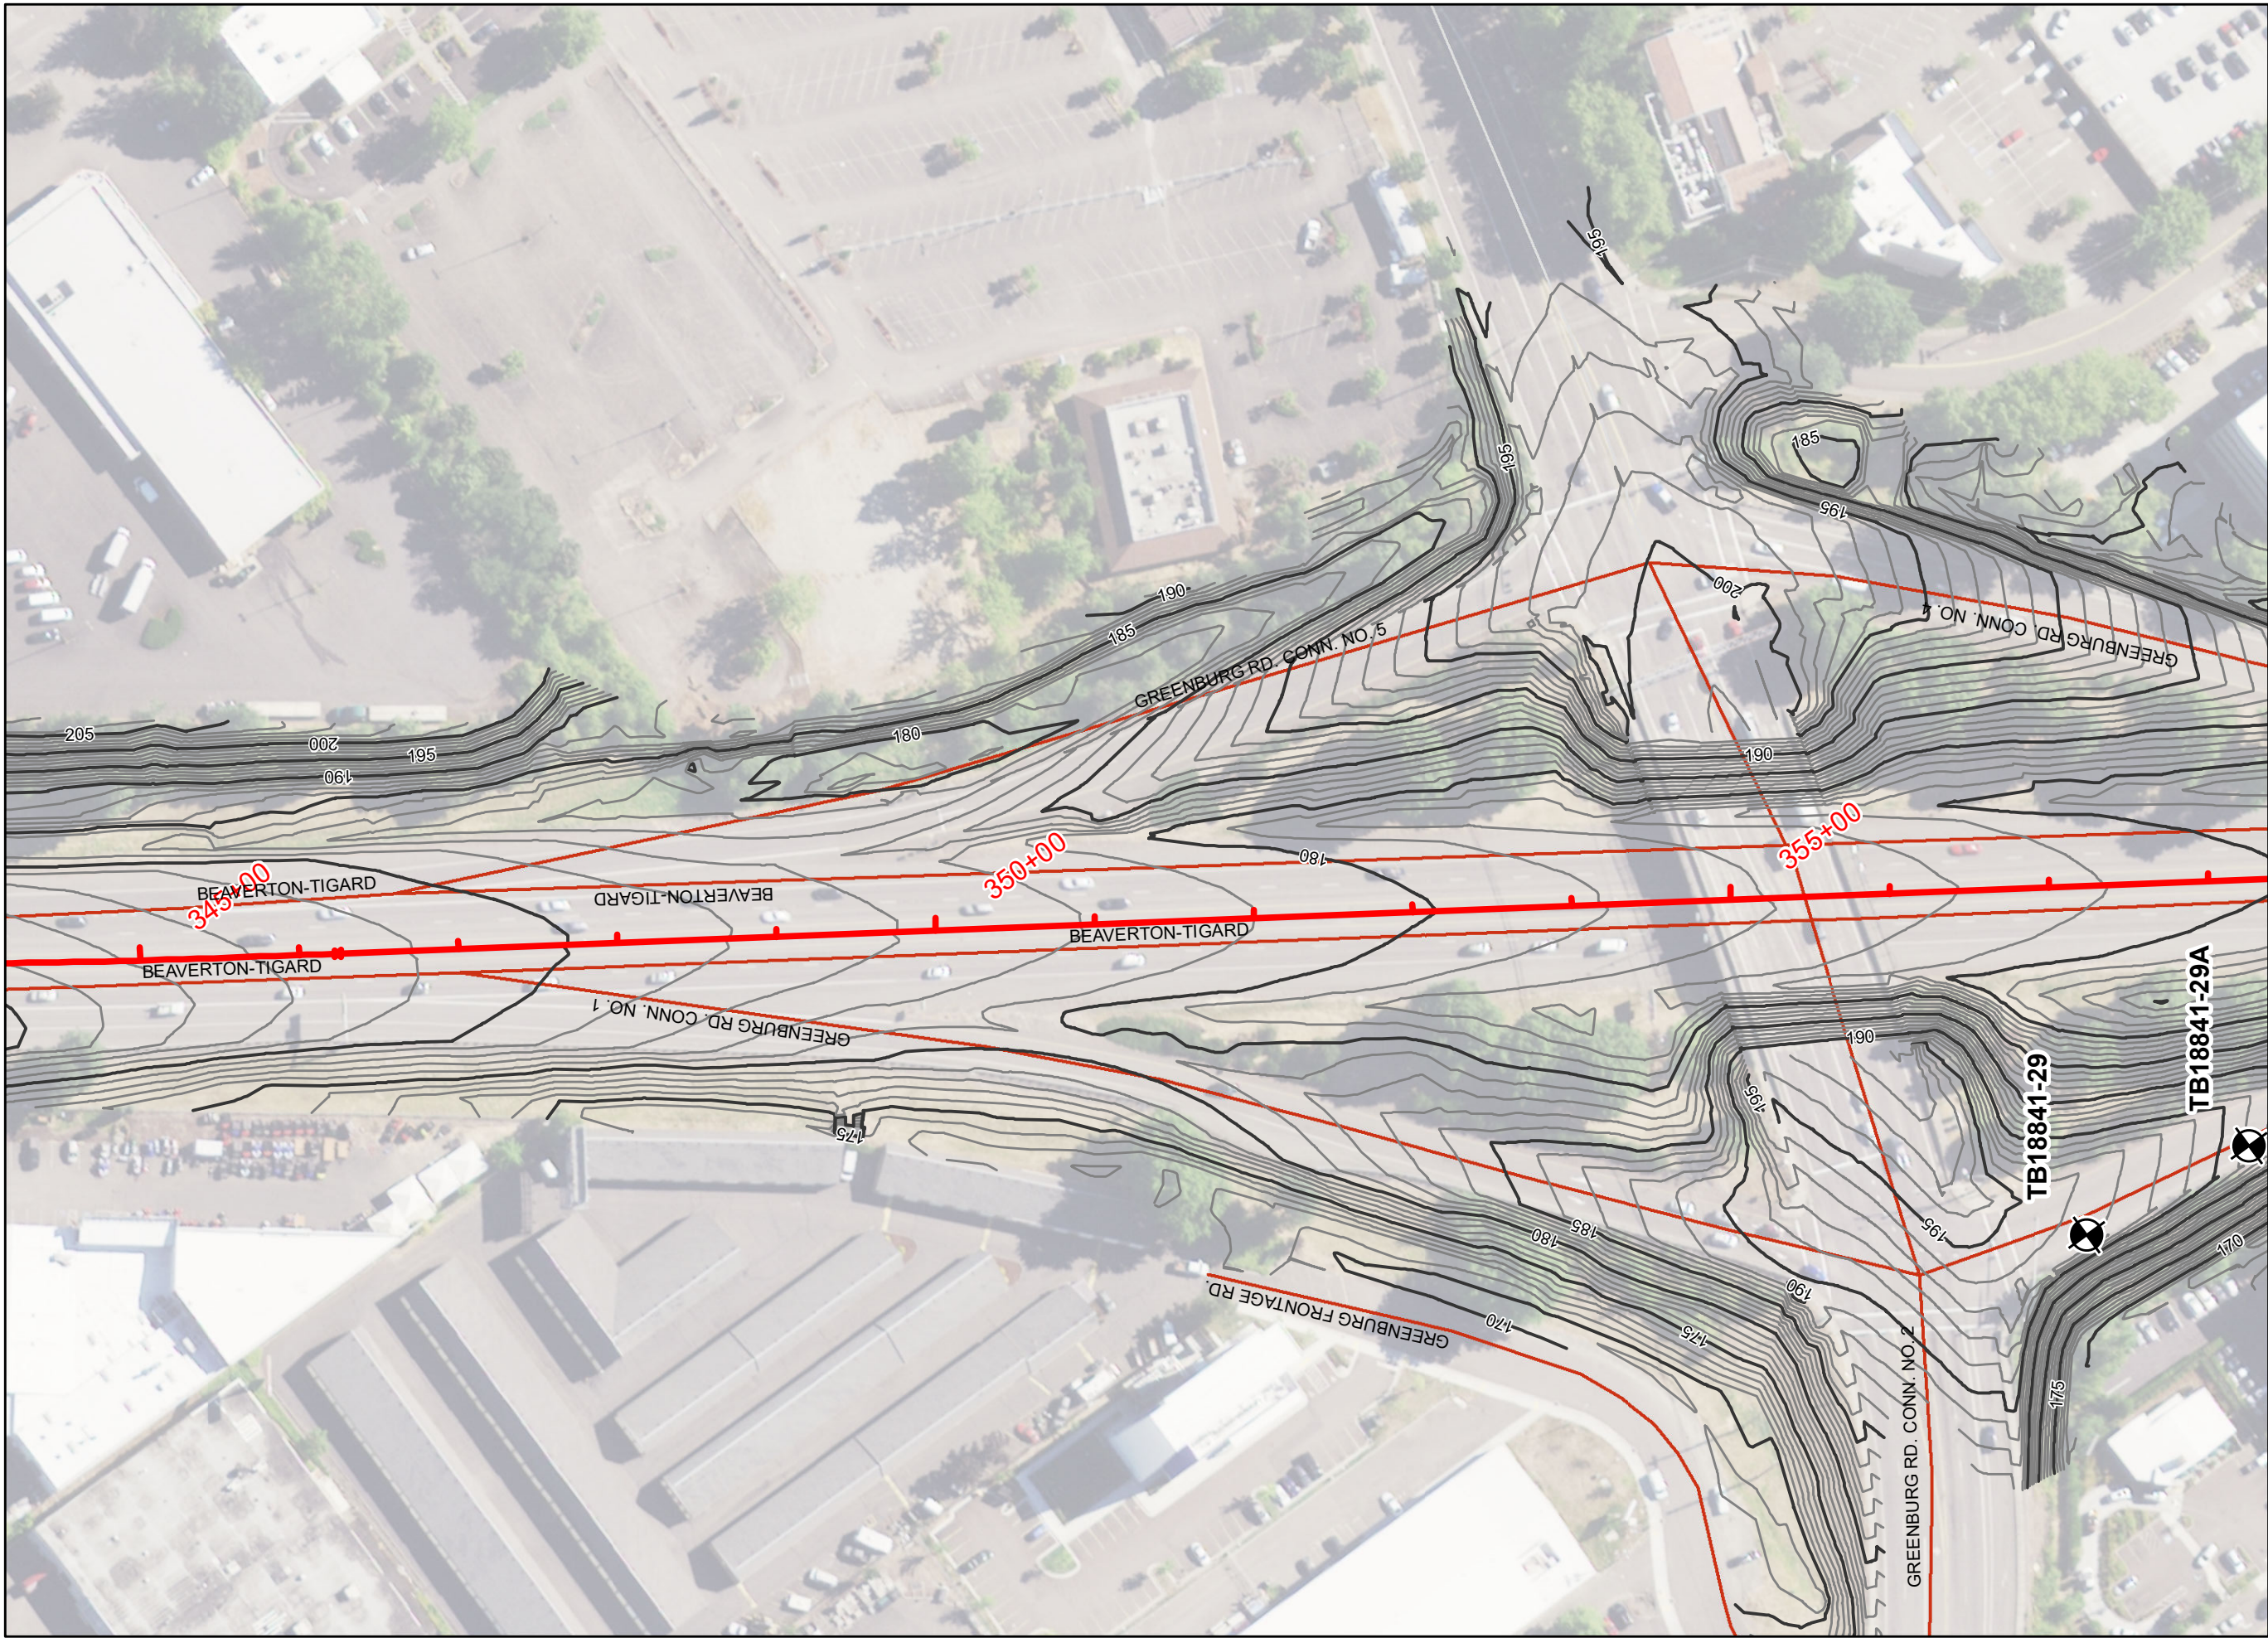

Service Layer Oregon Statewide Imagery Program (OSIP) - Oregon Imagery



Legend



Boring




OREGON DEPARTMENT OF TRANSPORTATION

REGION 1 GEO-HYDRO-HAZMAT

OR217: OR10 – OR99W Sec.
Multnomah/Washington County
Key 18841

FIGURE 11: SITE PLAN, STA. 344+00 to 358+00




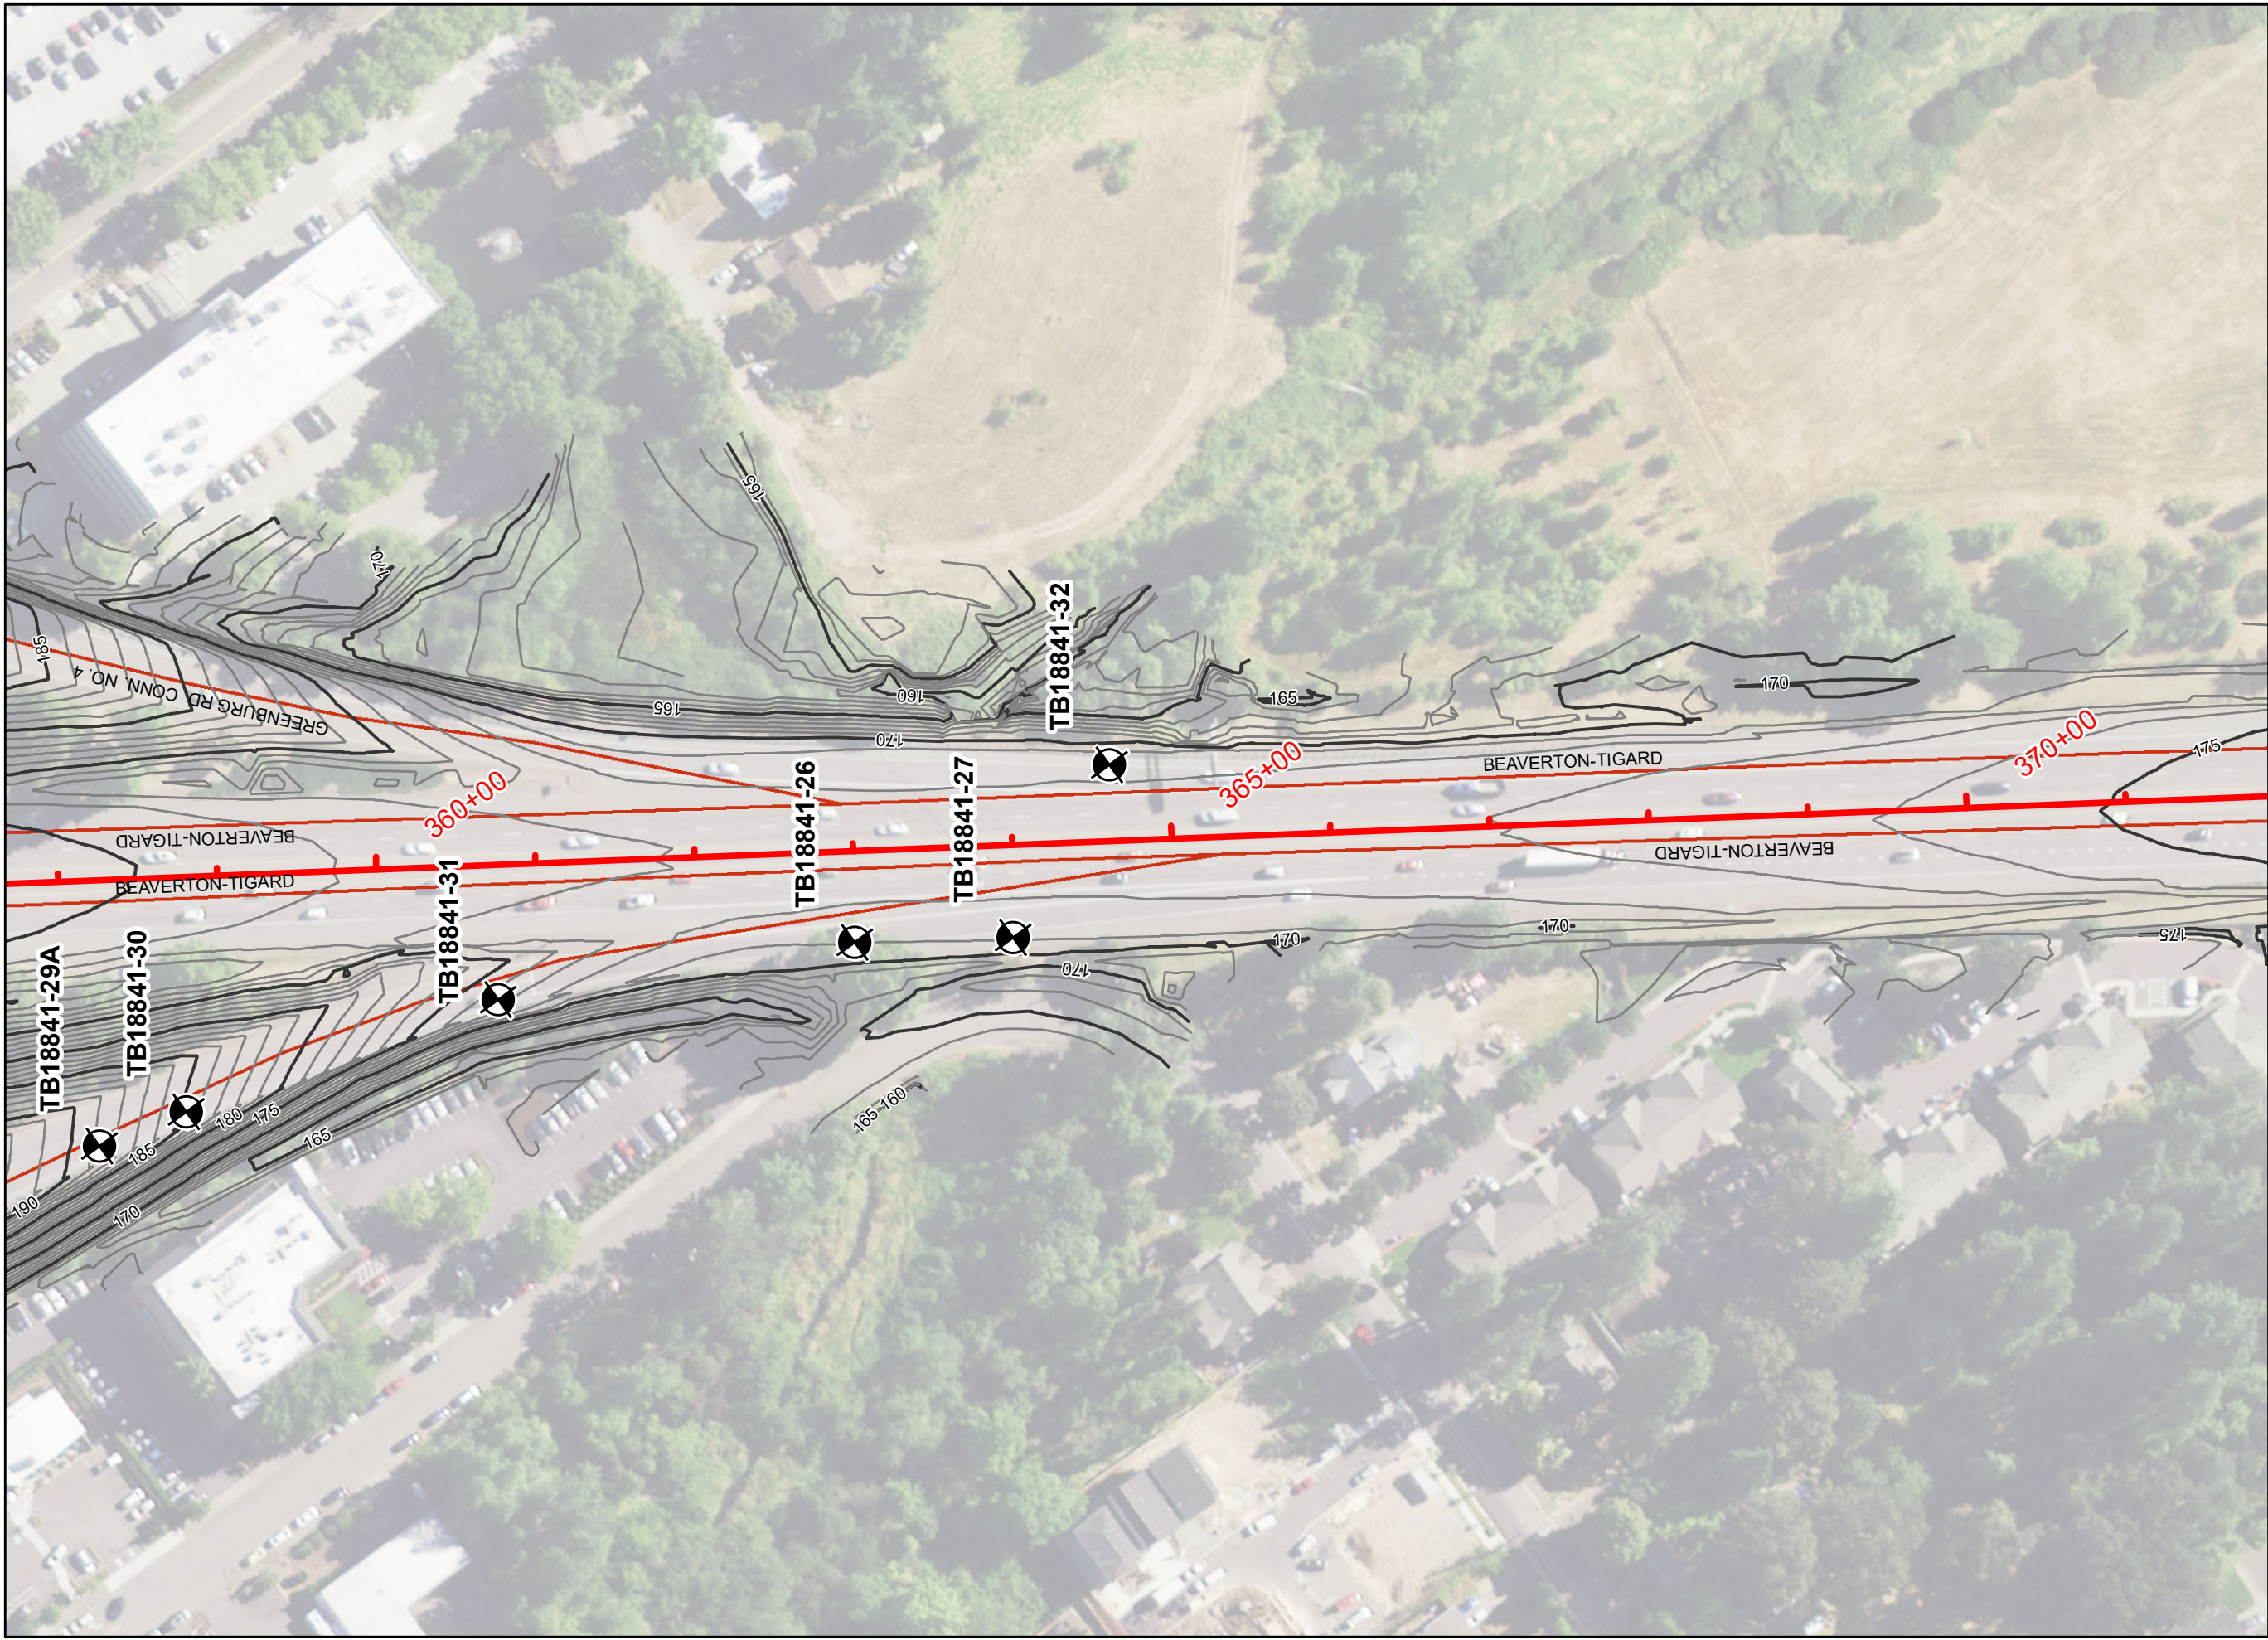

Service Layer Oregon Statewide Imagery Program (OSIP) - Oregon Imagery



Legend

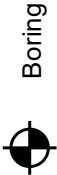

Boring



OREGON DEPARTMENT OF TRANSPORTATION

REGION 1 GEO-HYDRO-HAZMAT


OR217: OR10 – OR99W Sec.

Multnomah/Washington County

Key 18841

FIGURE 12: SITE PLAN, STA. 358+00 to 372+00




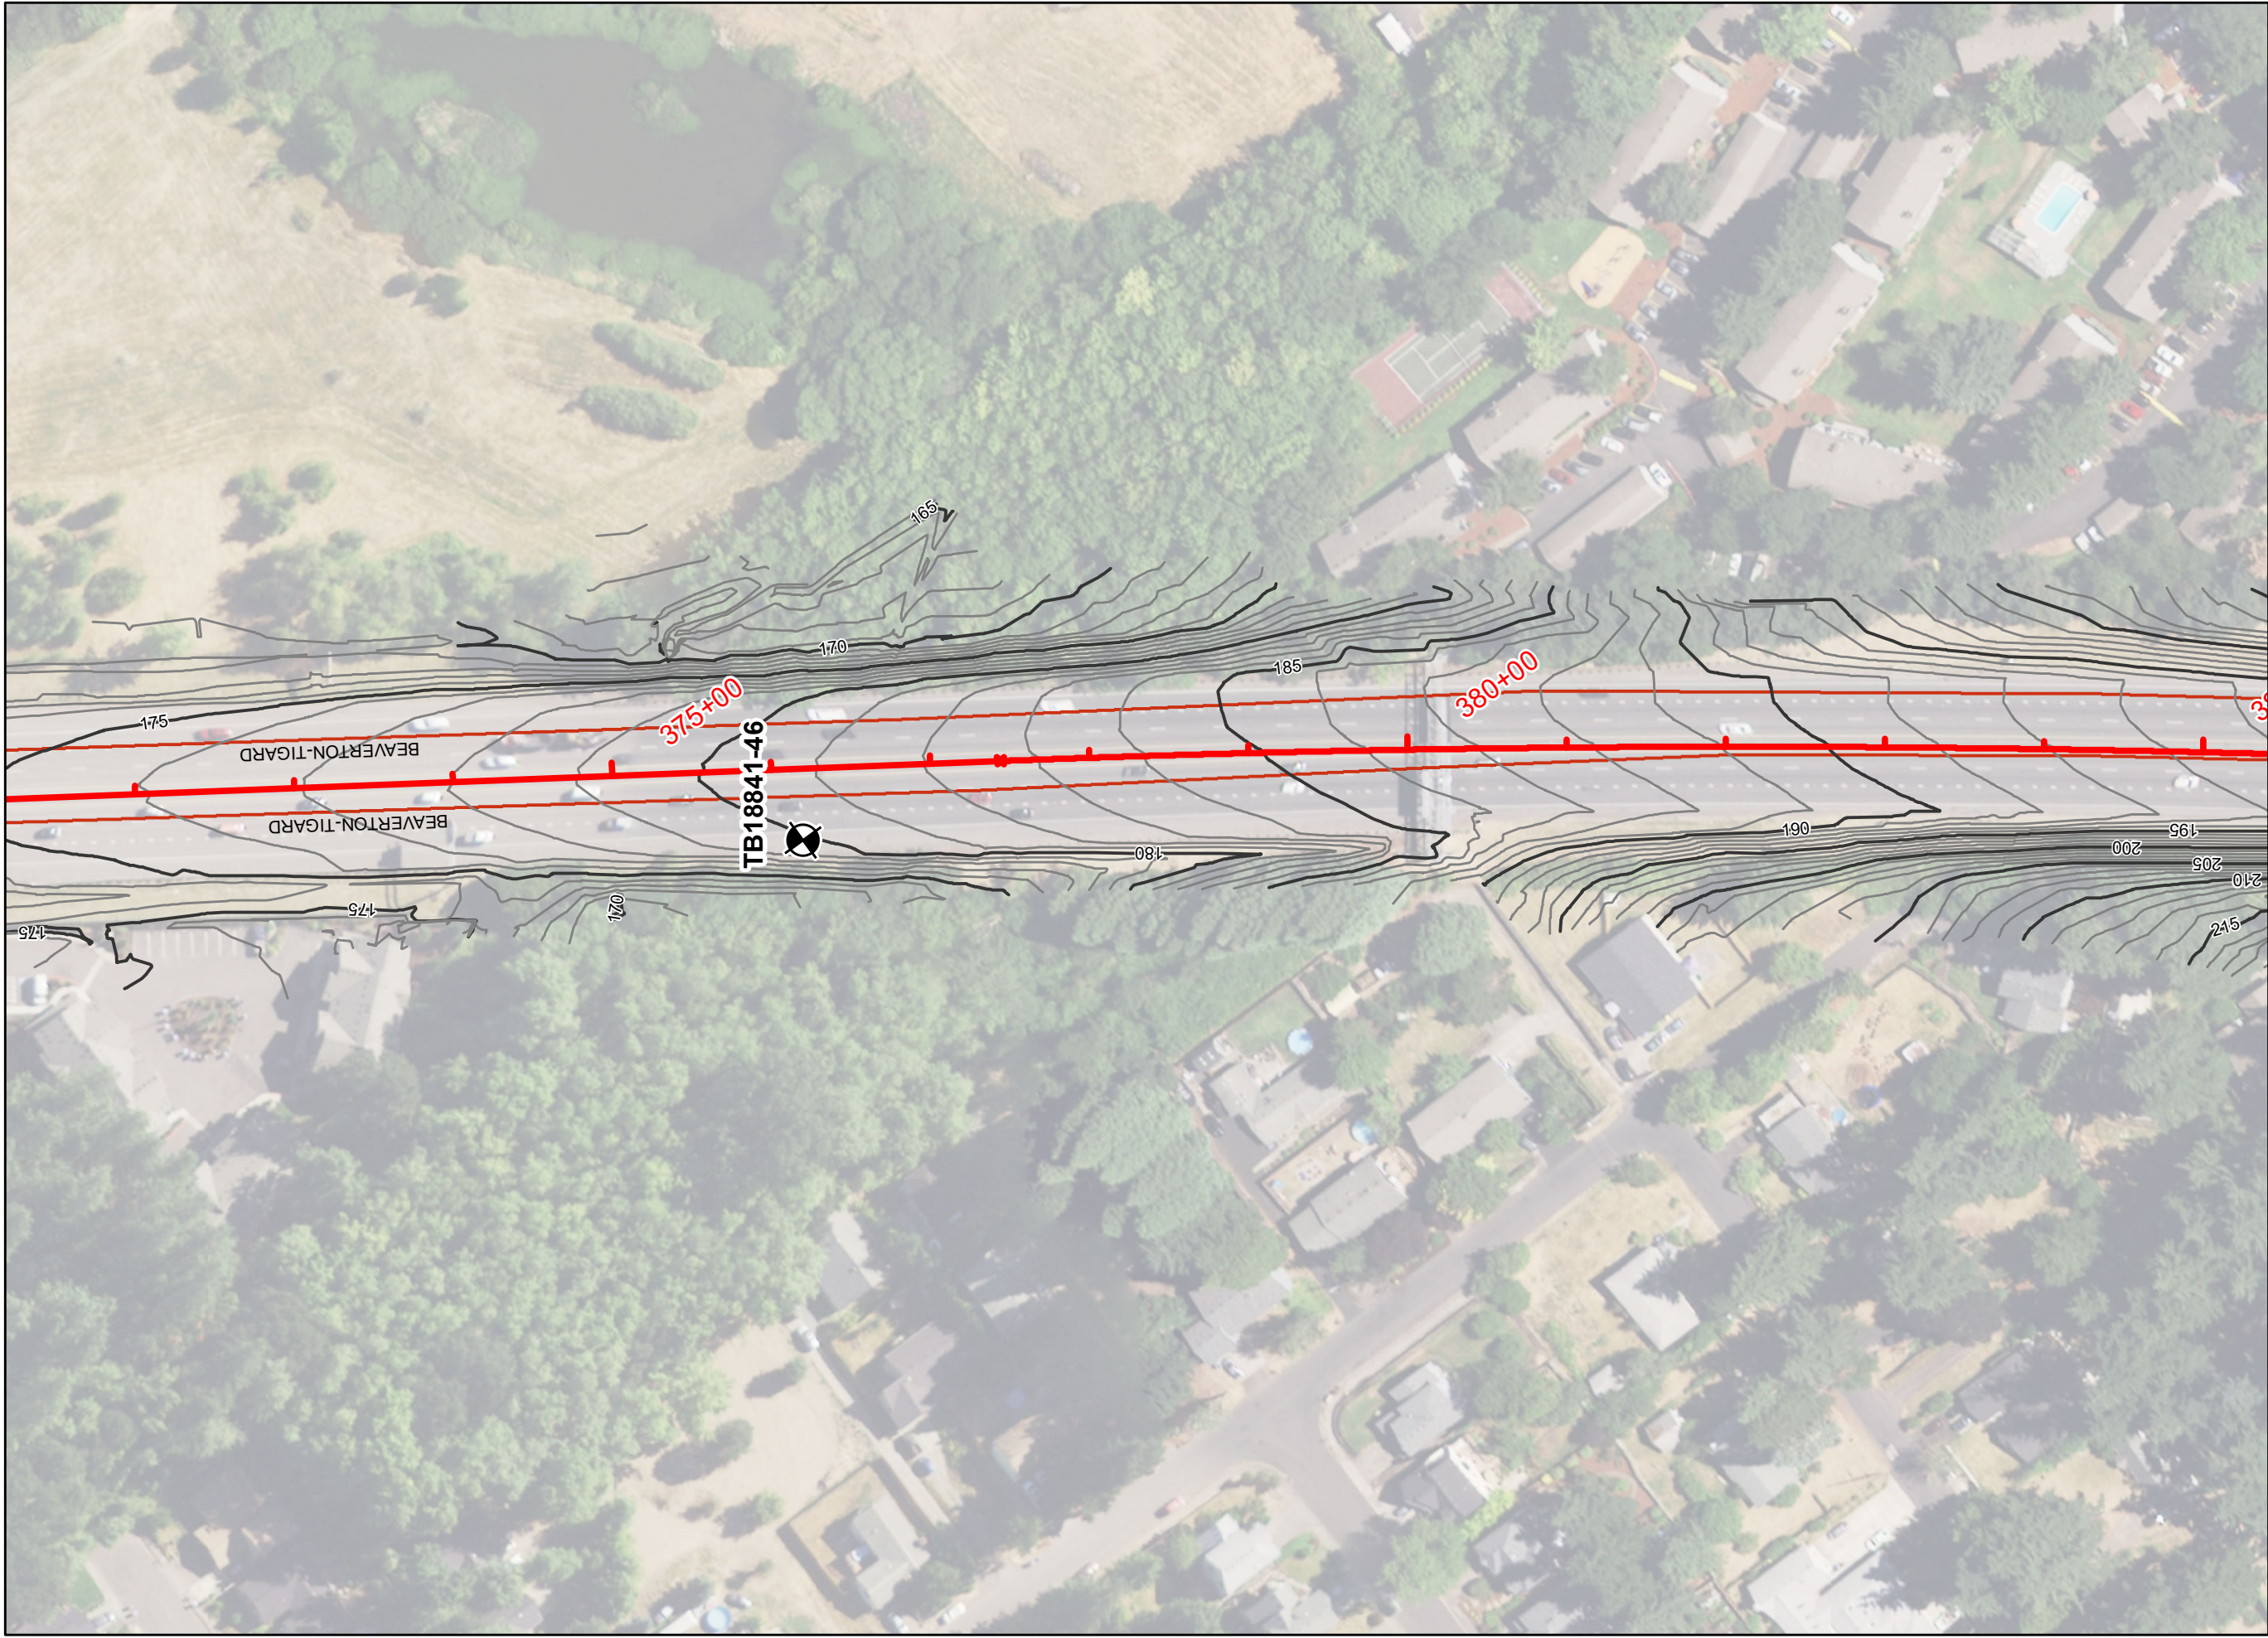

Service Layer Oregon Statewide Imagery Program (OSIP) - Oregon Imagery

 OREGON DEPARTMENT OF TRANSPORTATION	
REGION 1 GEO-HYDRO-HAZMAT	
OR217: OR10 – OR99W Sec. Multnomah/Washington County Key 18841	
FIGURE 13: SITE PLAN, STA. 372+00 to 385+00	

Legend

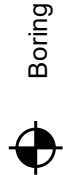


Boring




Analysis Results

Assumed Subsurface Model
Based on TB18841-05

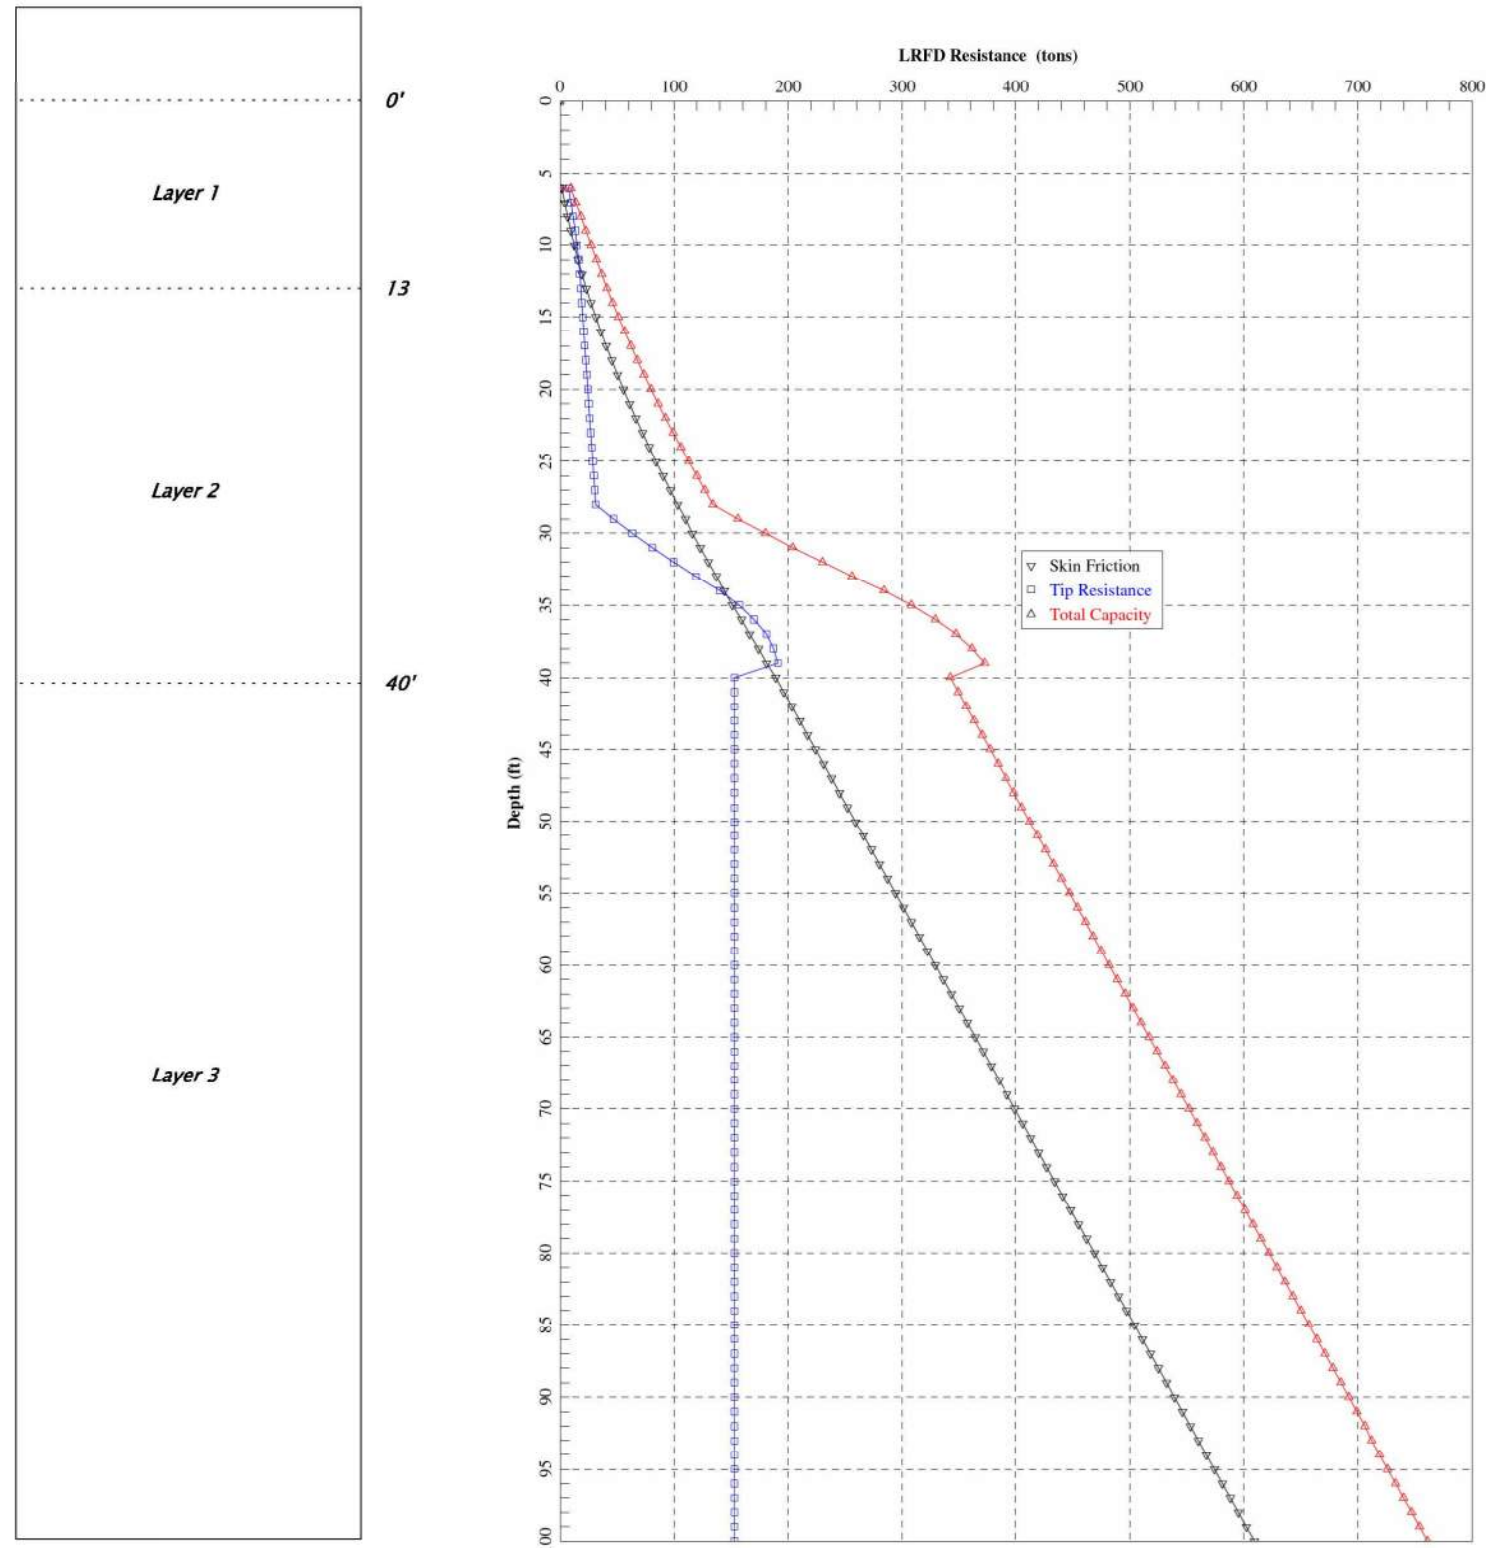

Strength 1 Limit State

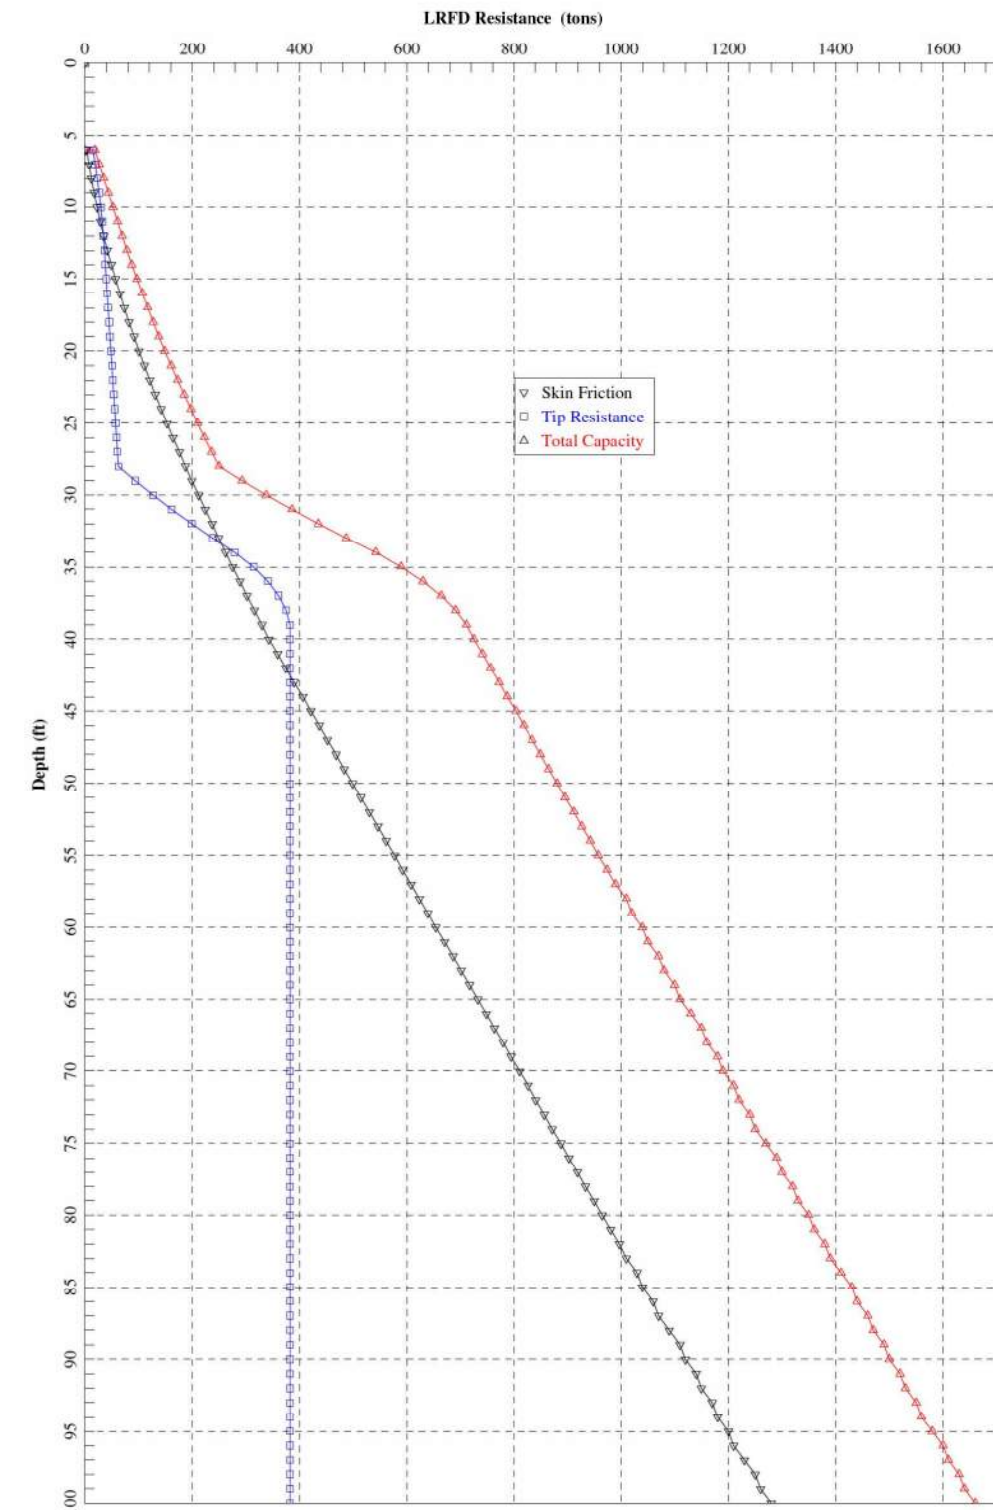


Extreme Event 1 Limit State

Figure F- 17 Factored Axial Capacity with Depth Str. #23874 – Interior Bent

Region 1 Geo/Hydro/Hazmat
K18841

Str.#23874 Foundation Capacity
Interior Bent 6' Dia. Shaft

Assumed Subsurface Model
Based on TB18841-05

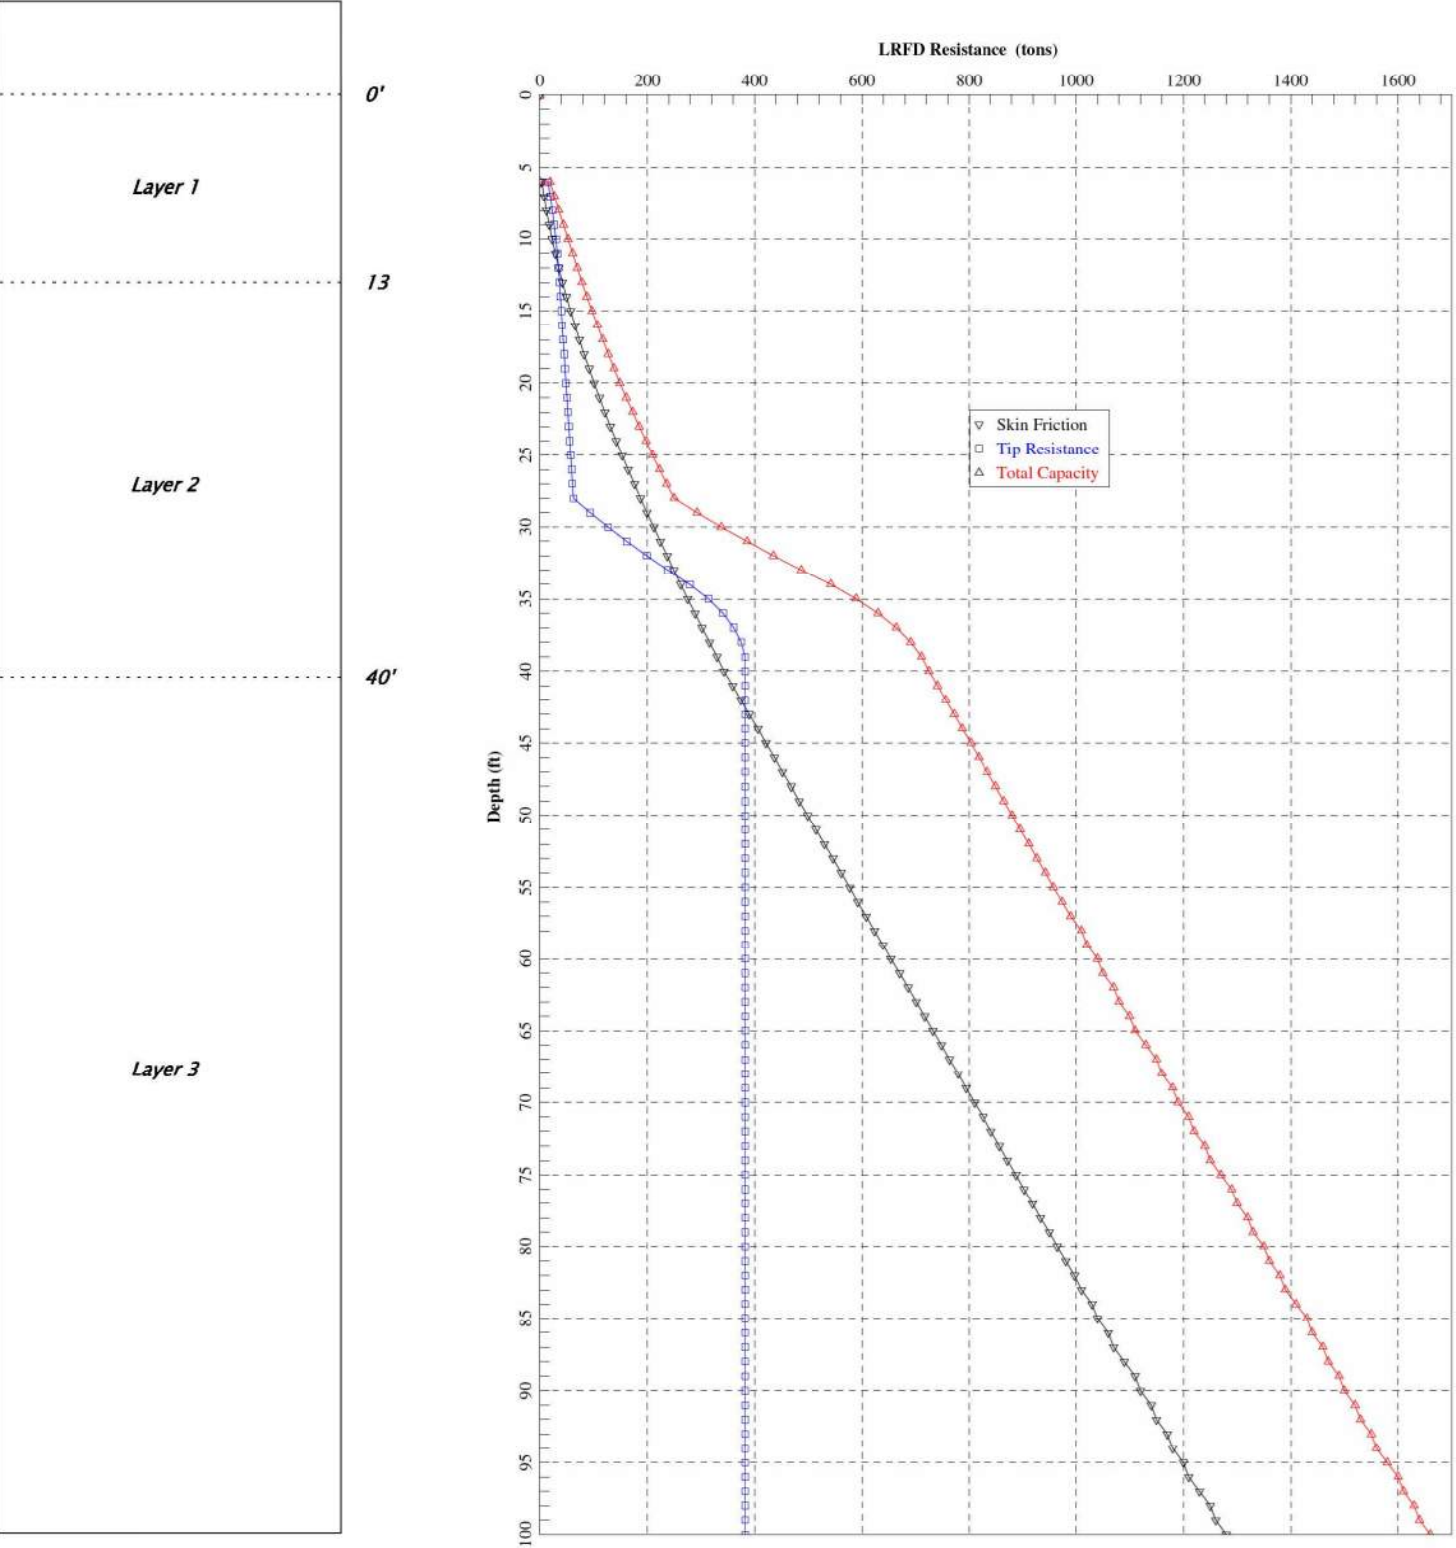

Service 1 Limit State

Figure F- 18 Factored Axial Capacity with Depth Str. #23874 – Interior Bent

Region 1 Geo/Hydro/Hazmat K18841	
Str.#23874 Foundation Capacity Interior Bent 6' Dia. Shaft	

Assumed Subsurface Model
Based on TB18841-41, -42, -43

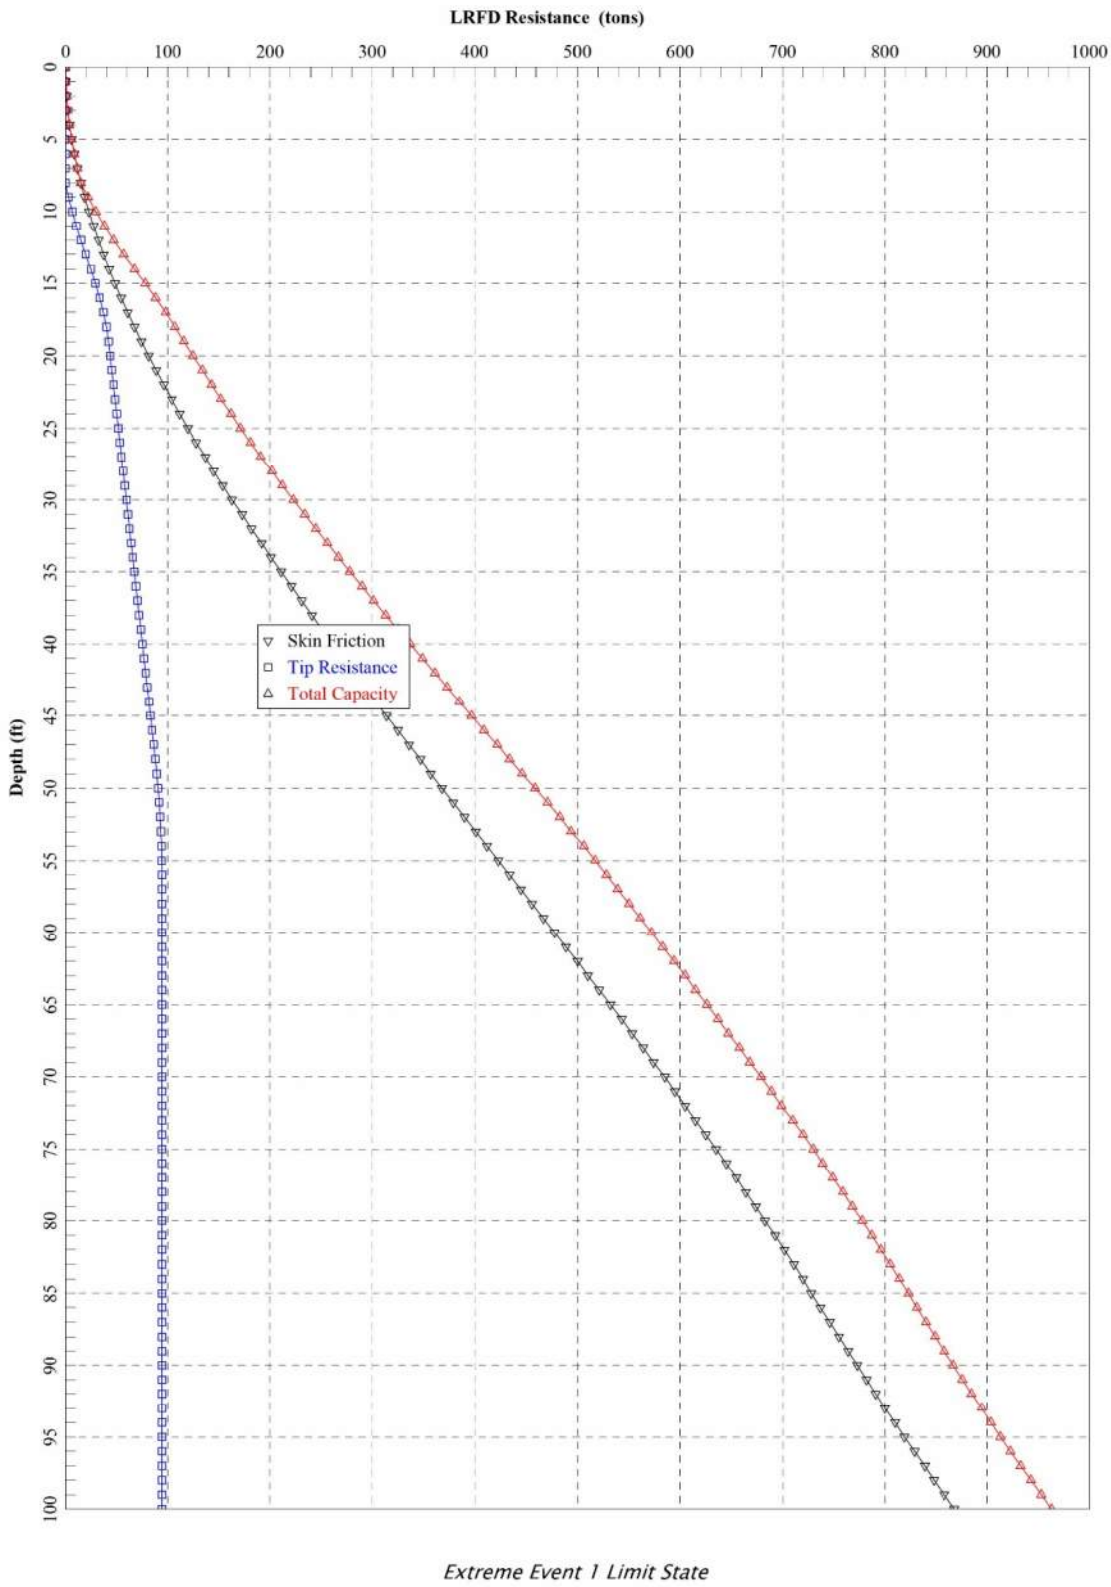
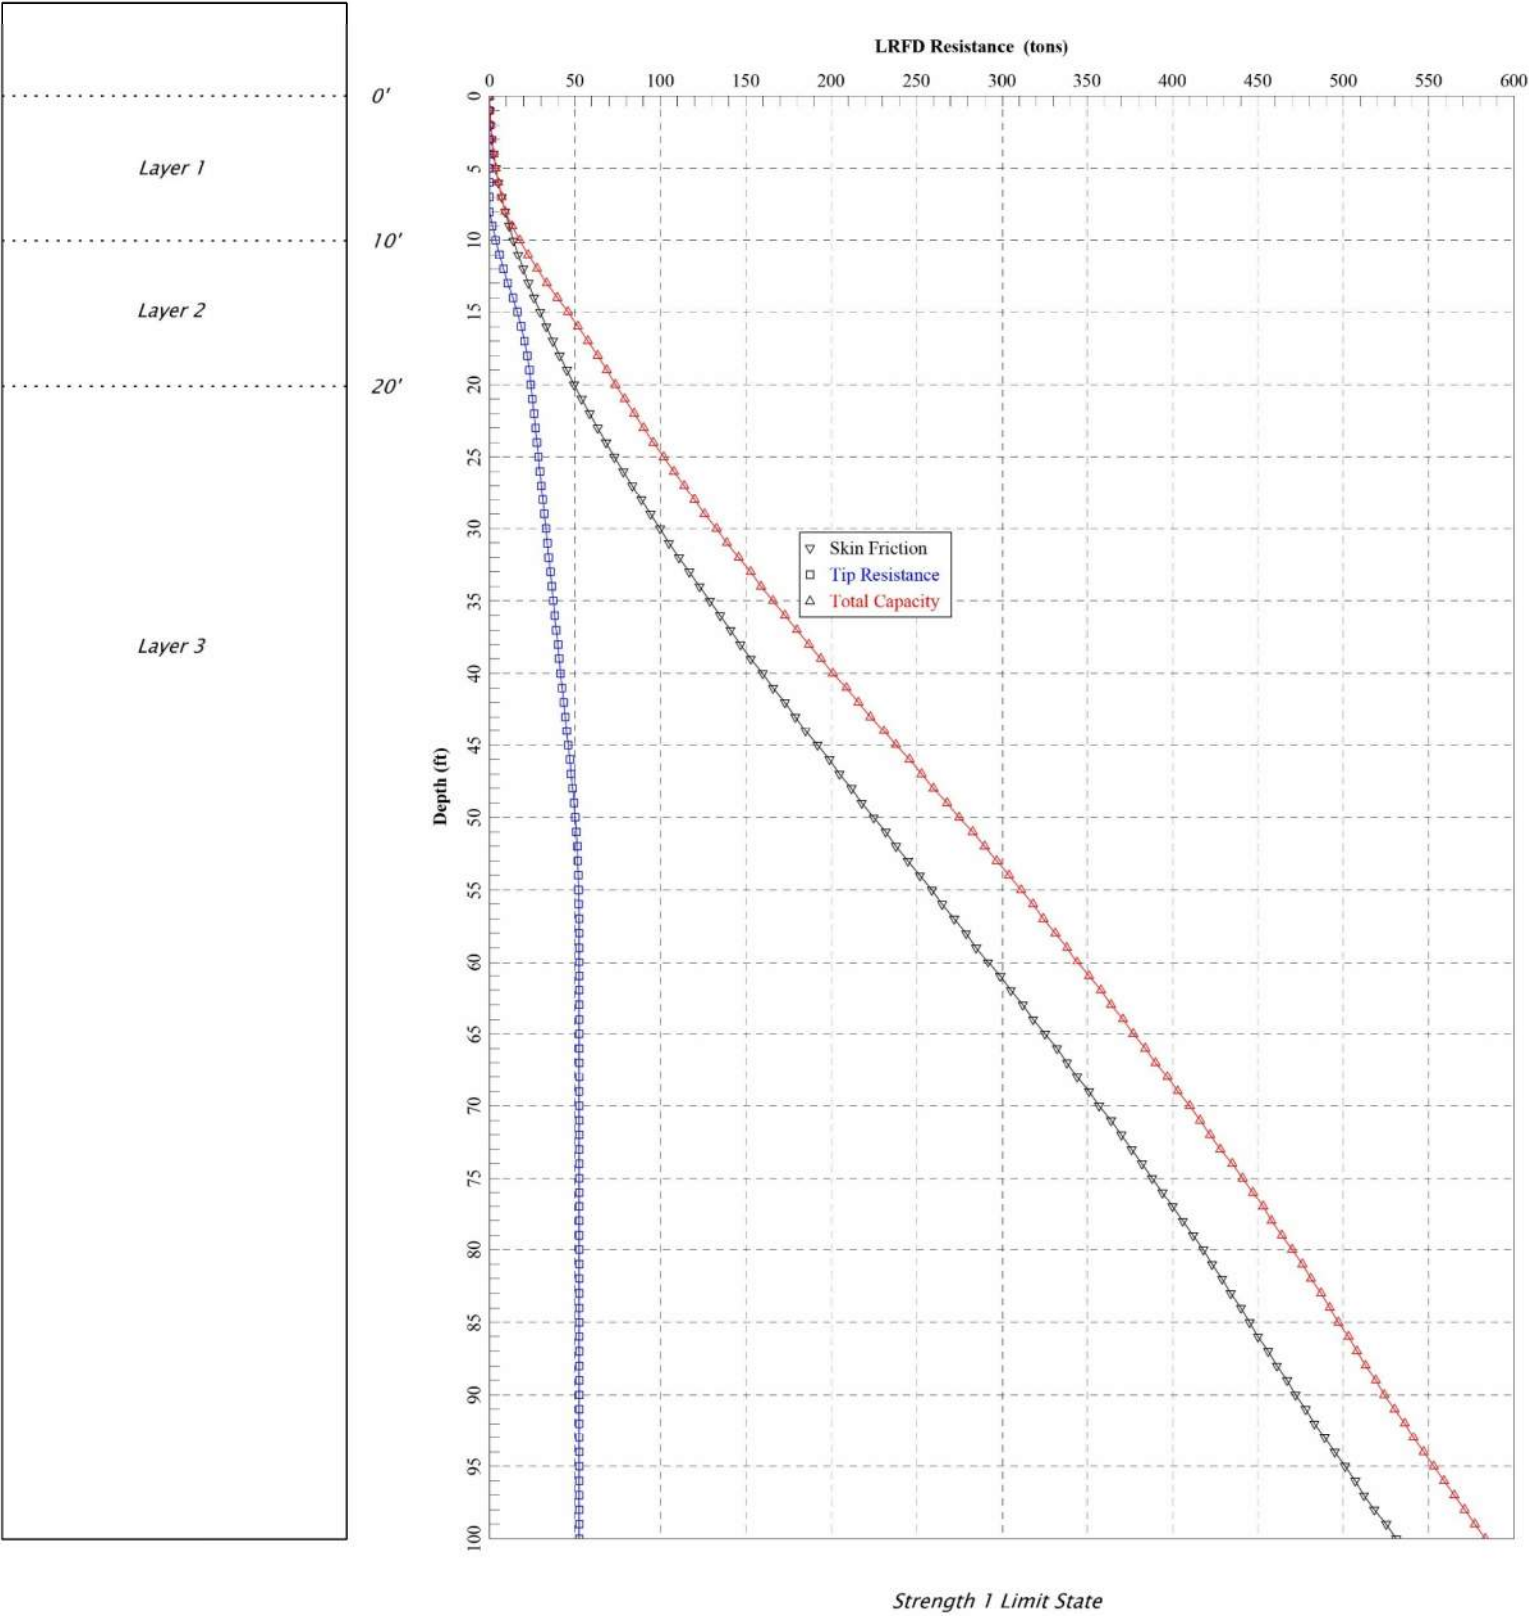


Figure F- 26 Factored Axial Capacity with Depth Str. #23873 – Interior Shaft

Assumed Subsurface Model
Based on TB18841-41, -42, -43



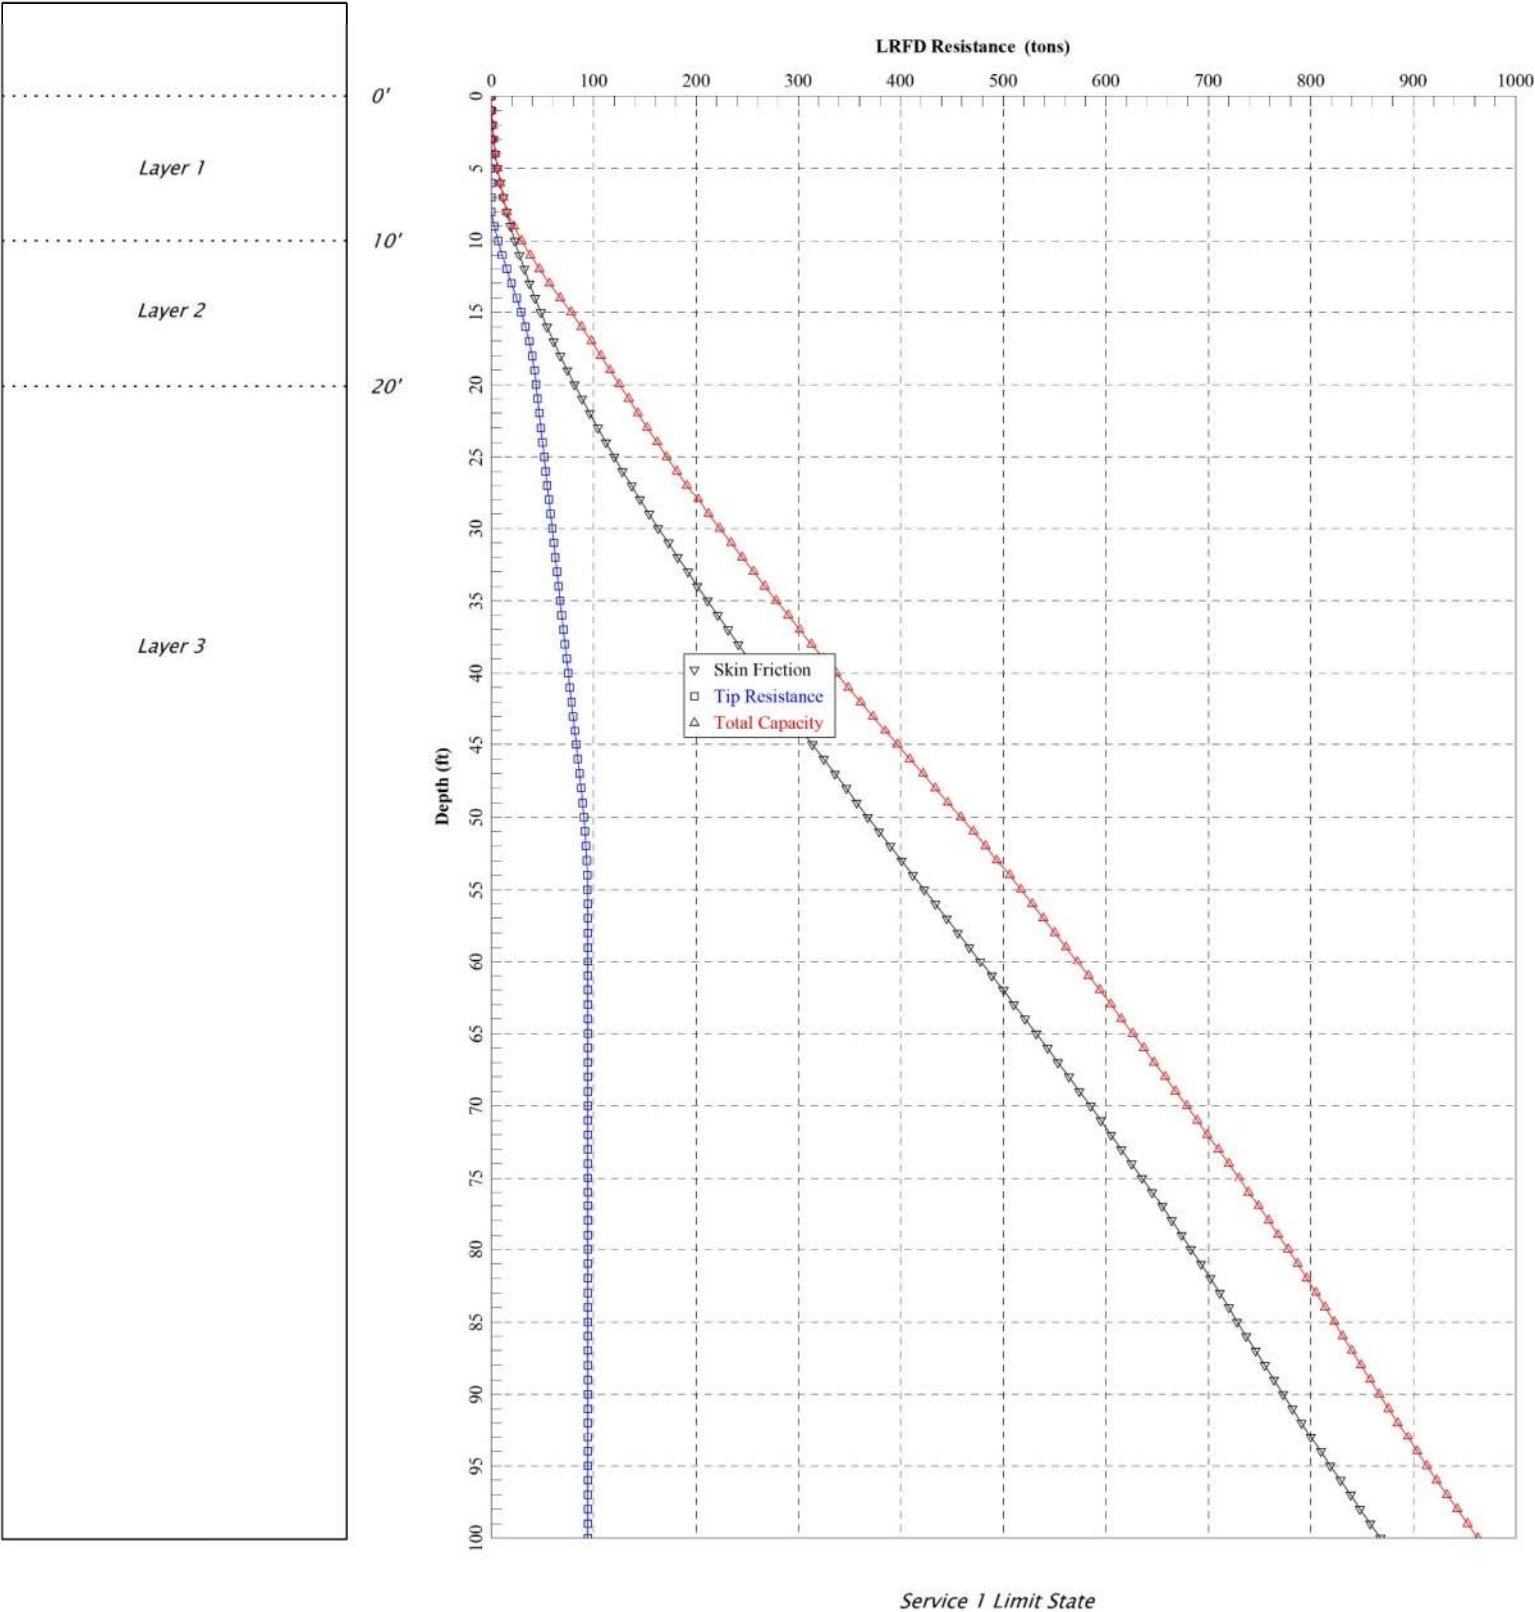


Figure F- 27 Factored Axial Capacity with Depth Str. #23873 – Interior Shaft

Assumed Subsurface Model
Based on TB18841-48

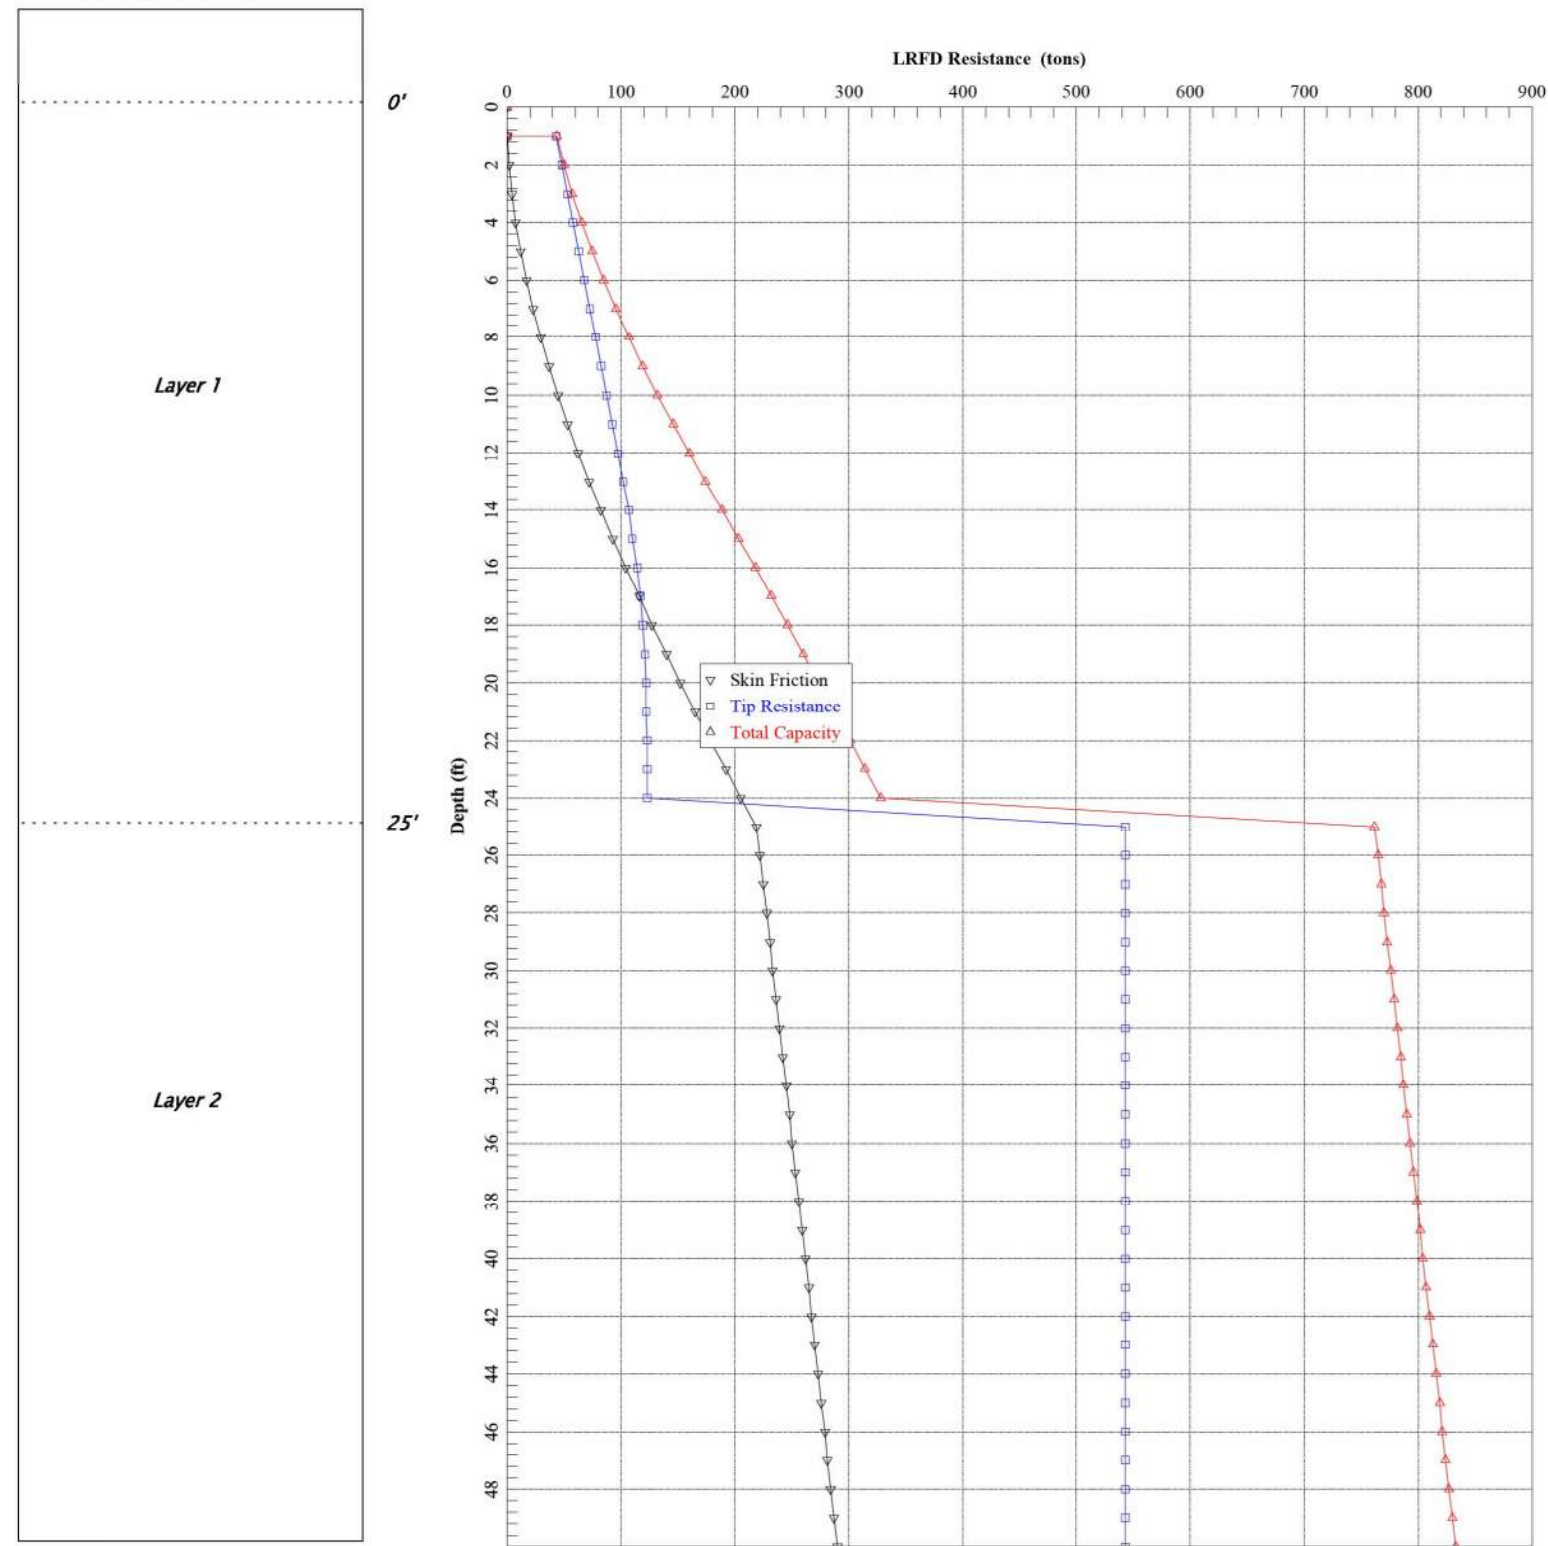

Strength 1 Limit State

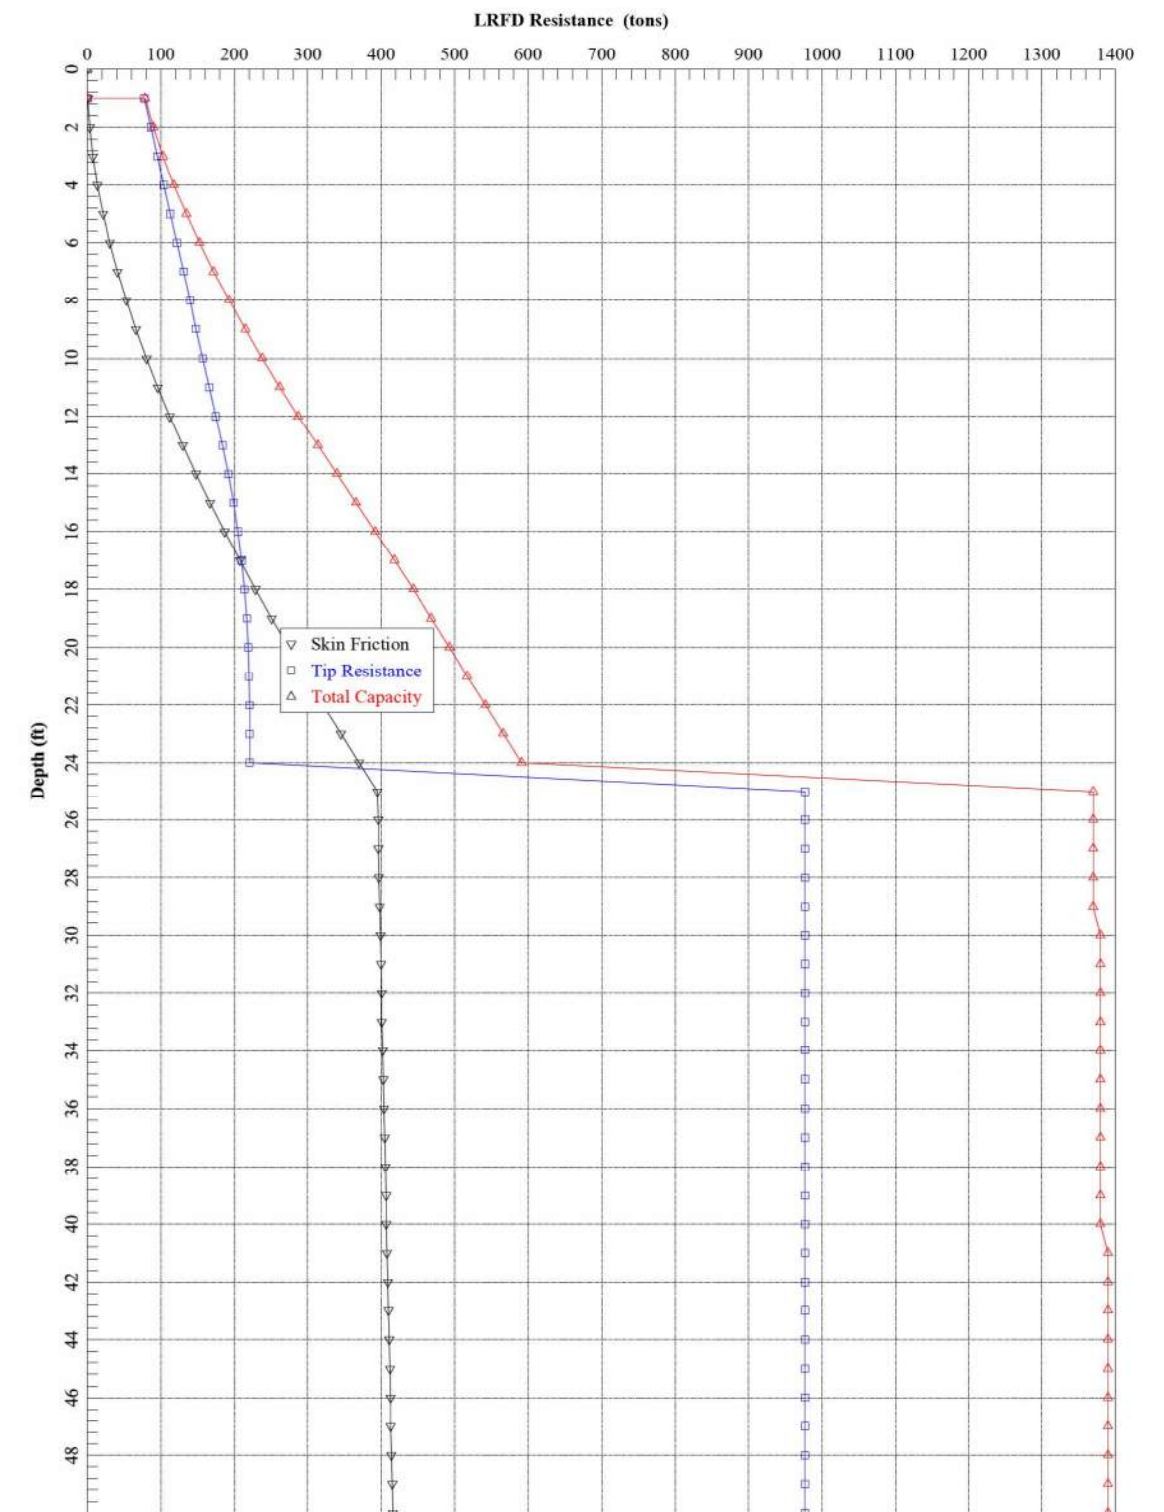


Extreme Event 1 Limit State

Figure F- 30 Factored Axial Capacity with Depth Str. #09671 - Interior Shaft

Region 1 Geo/Hydro/Hazmat K18841	
Str.#09671 Foundation Capacity Interior Bent 6' Dia. Shaft	

Assumed Subsurface Model
Based on TB18841-48

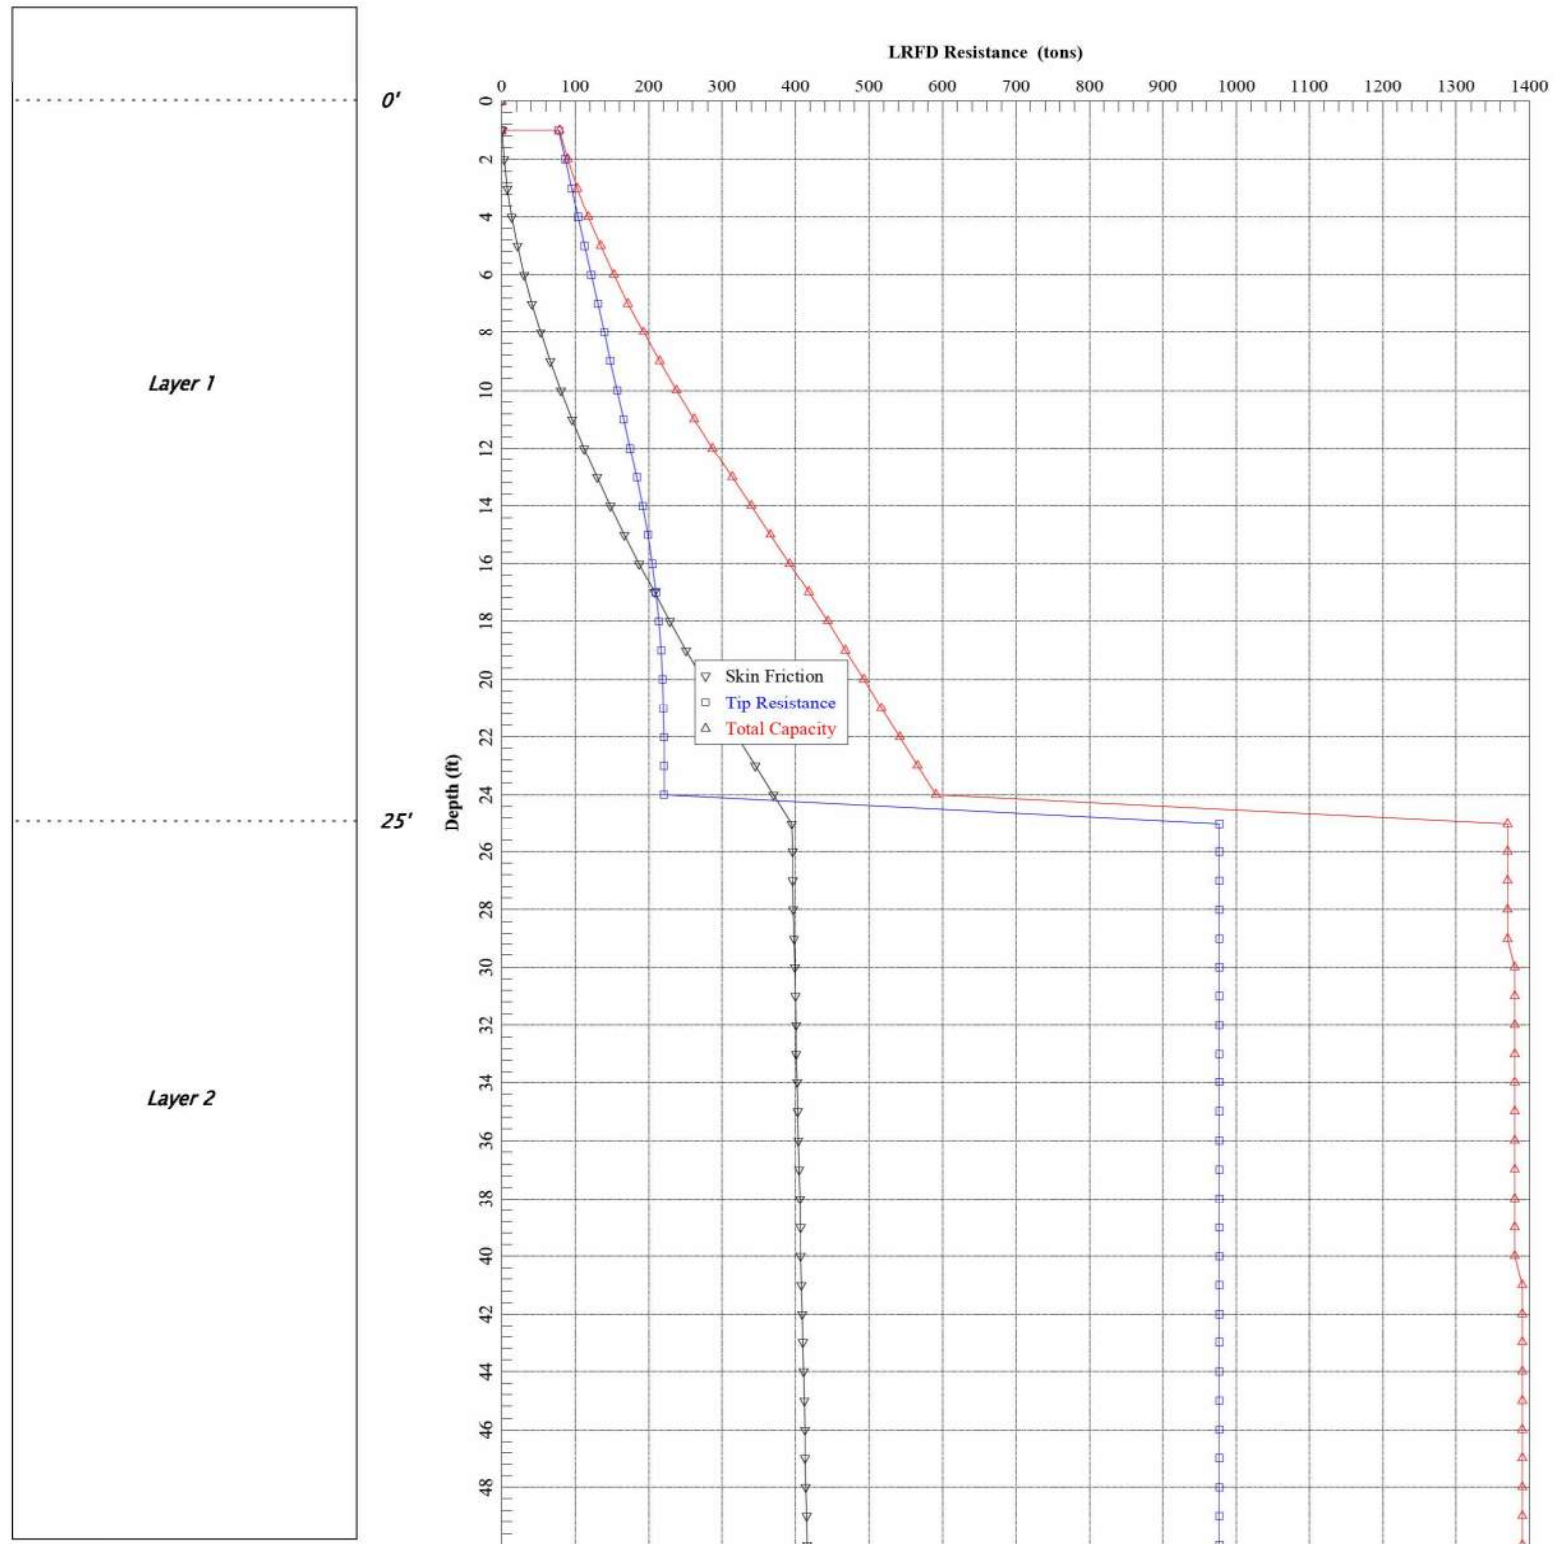

Service 1 Limit State

Figure F- 31 Factored Axial Capacity with Depth Str. #09671 - Interior Shaft

Region 1 Geo/Hydro/Hazmat
K18841

Str.#09671 Foundation Capacity
Interior Bent 6' Dia. Shaft

