SE 82ND AVE AT SE STARK ST AND SE WASHINGTON ST

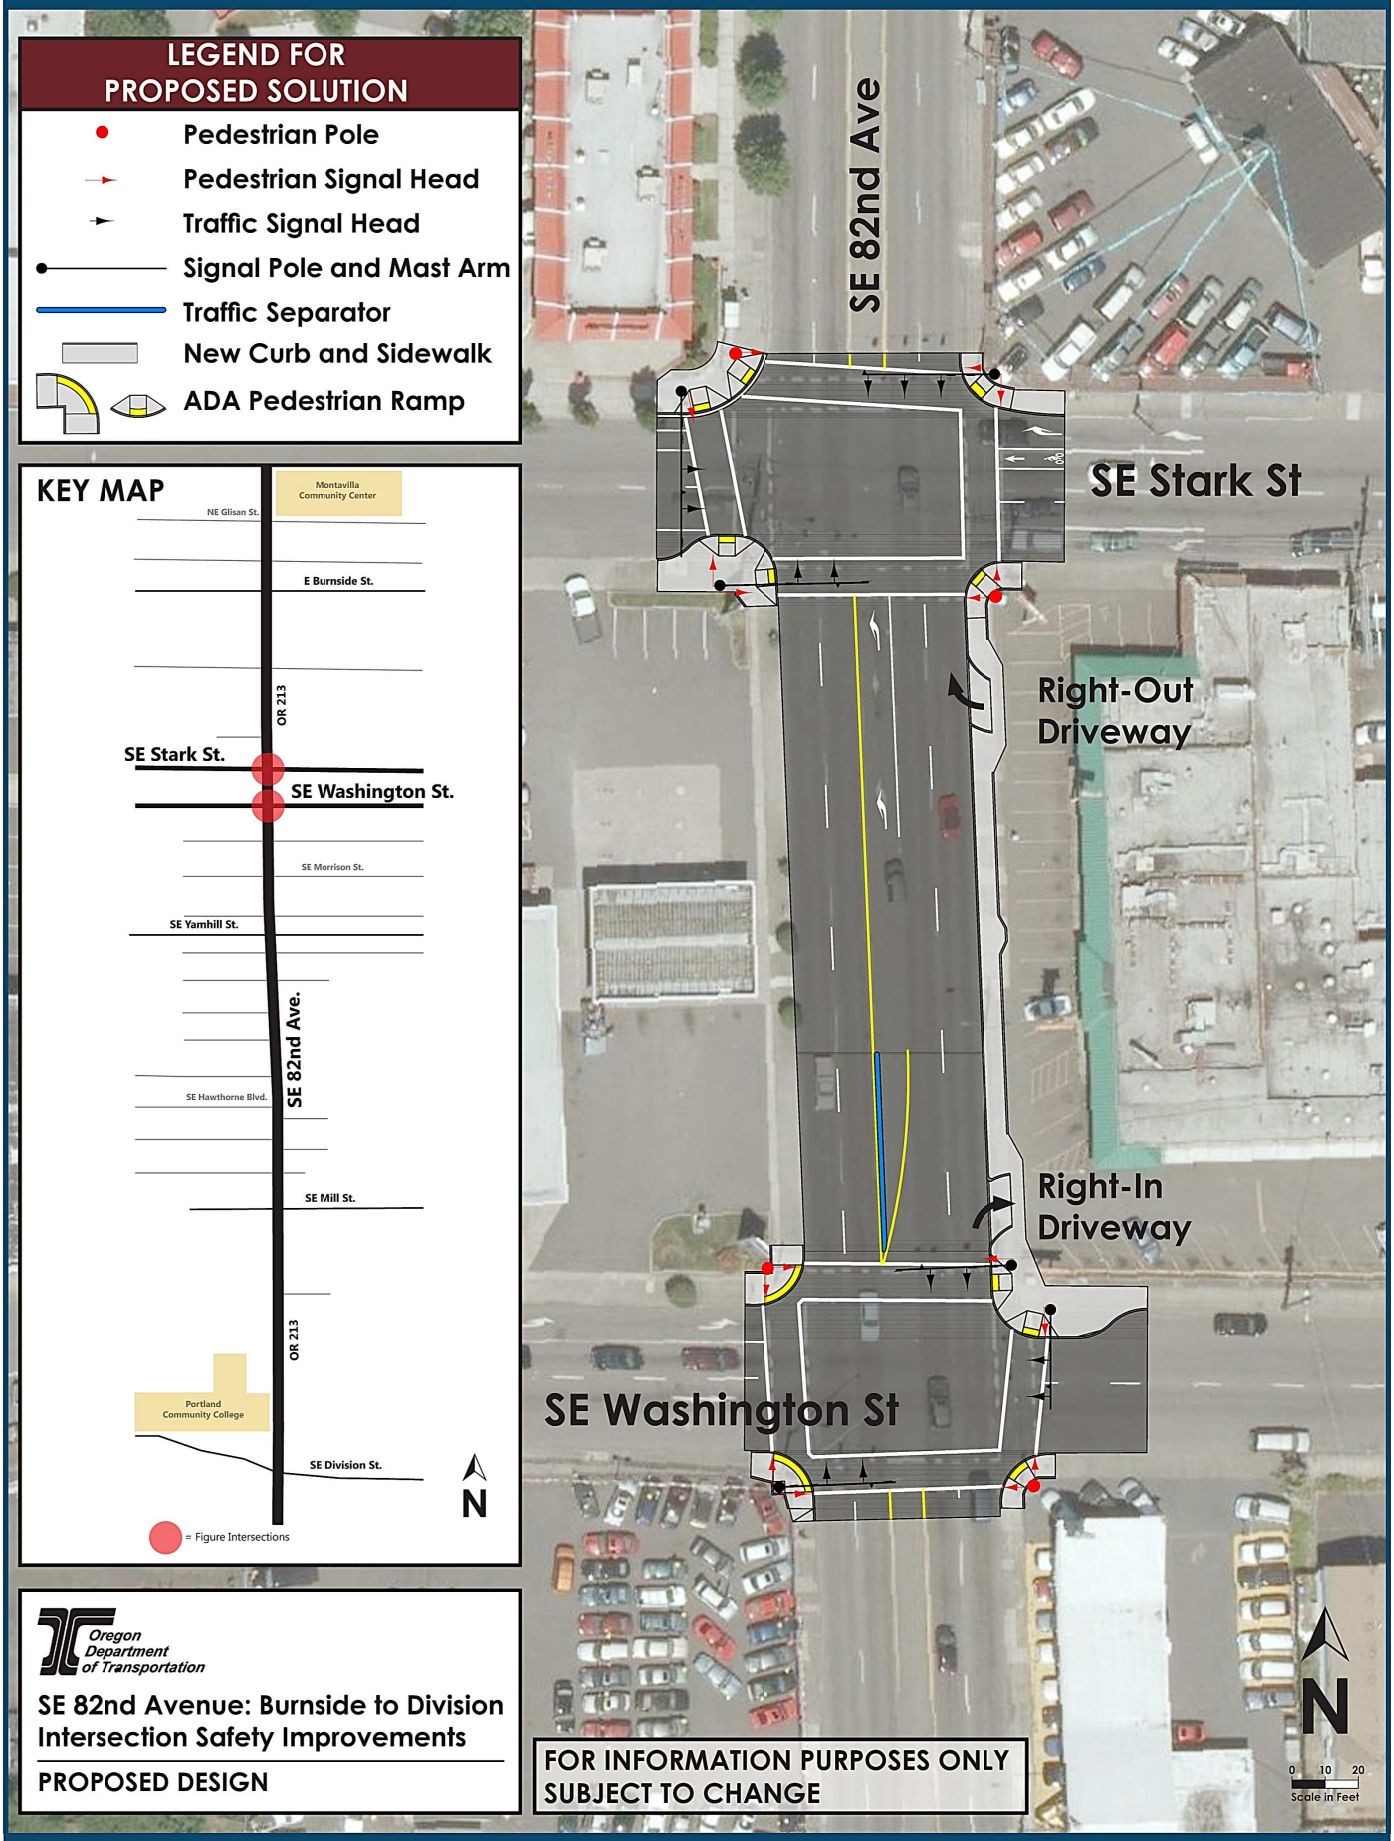

Oregon Department of Transportation

SE 82nd Avenue: Burnside to Division Intersection Safety Improvements

PROPOSED DESIGN

FOR INFORMATION PURPOSES ONLY SUBJECT TO CHANGE

MSA Murray, Smith & Associates , Inc.
engineers | planners

November 2014