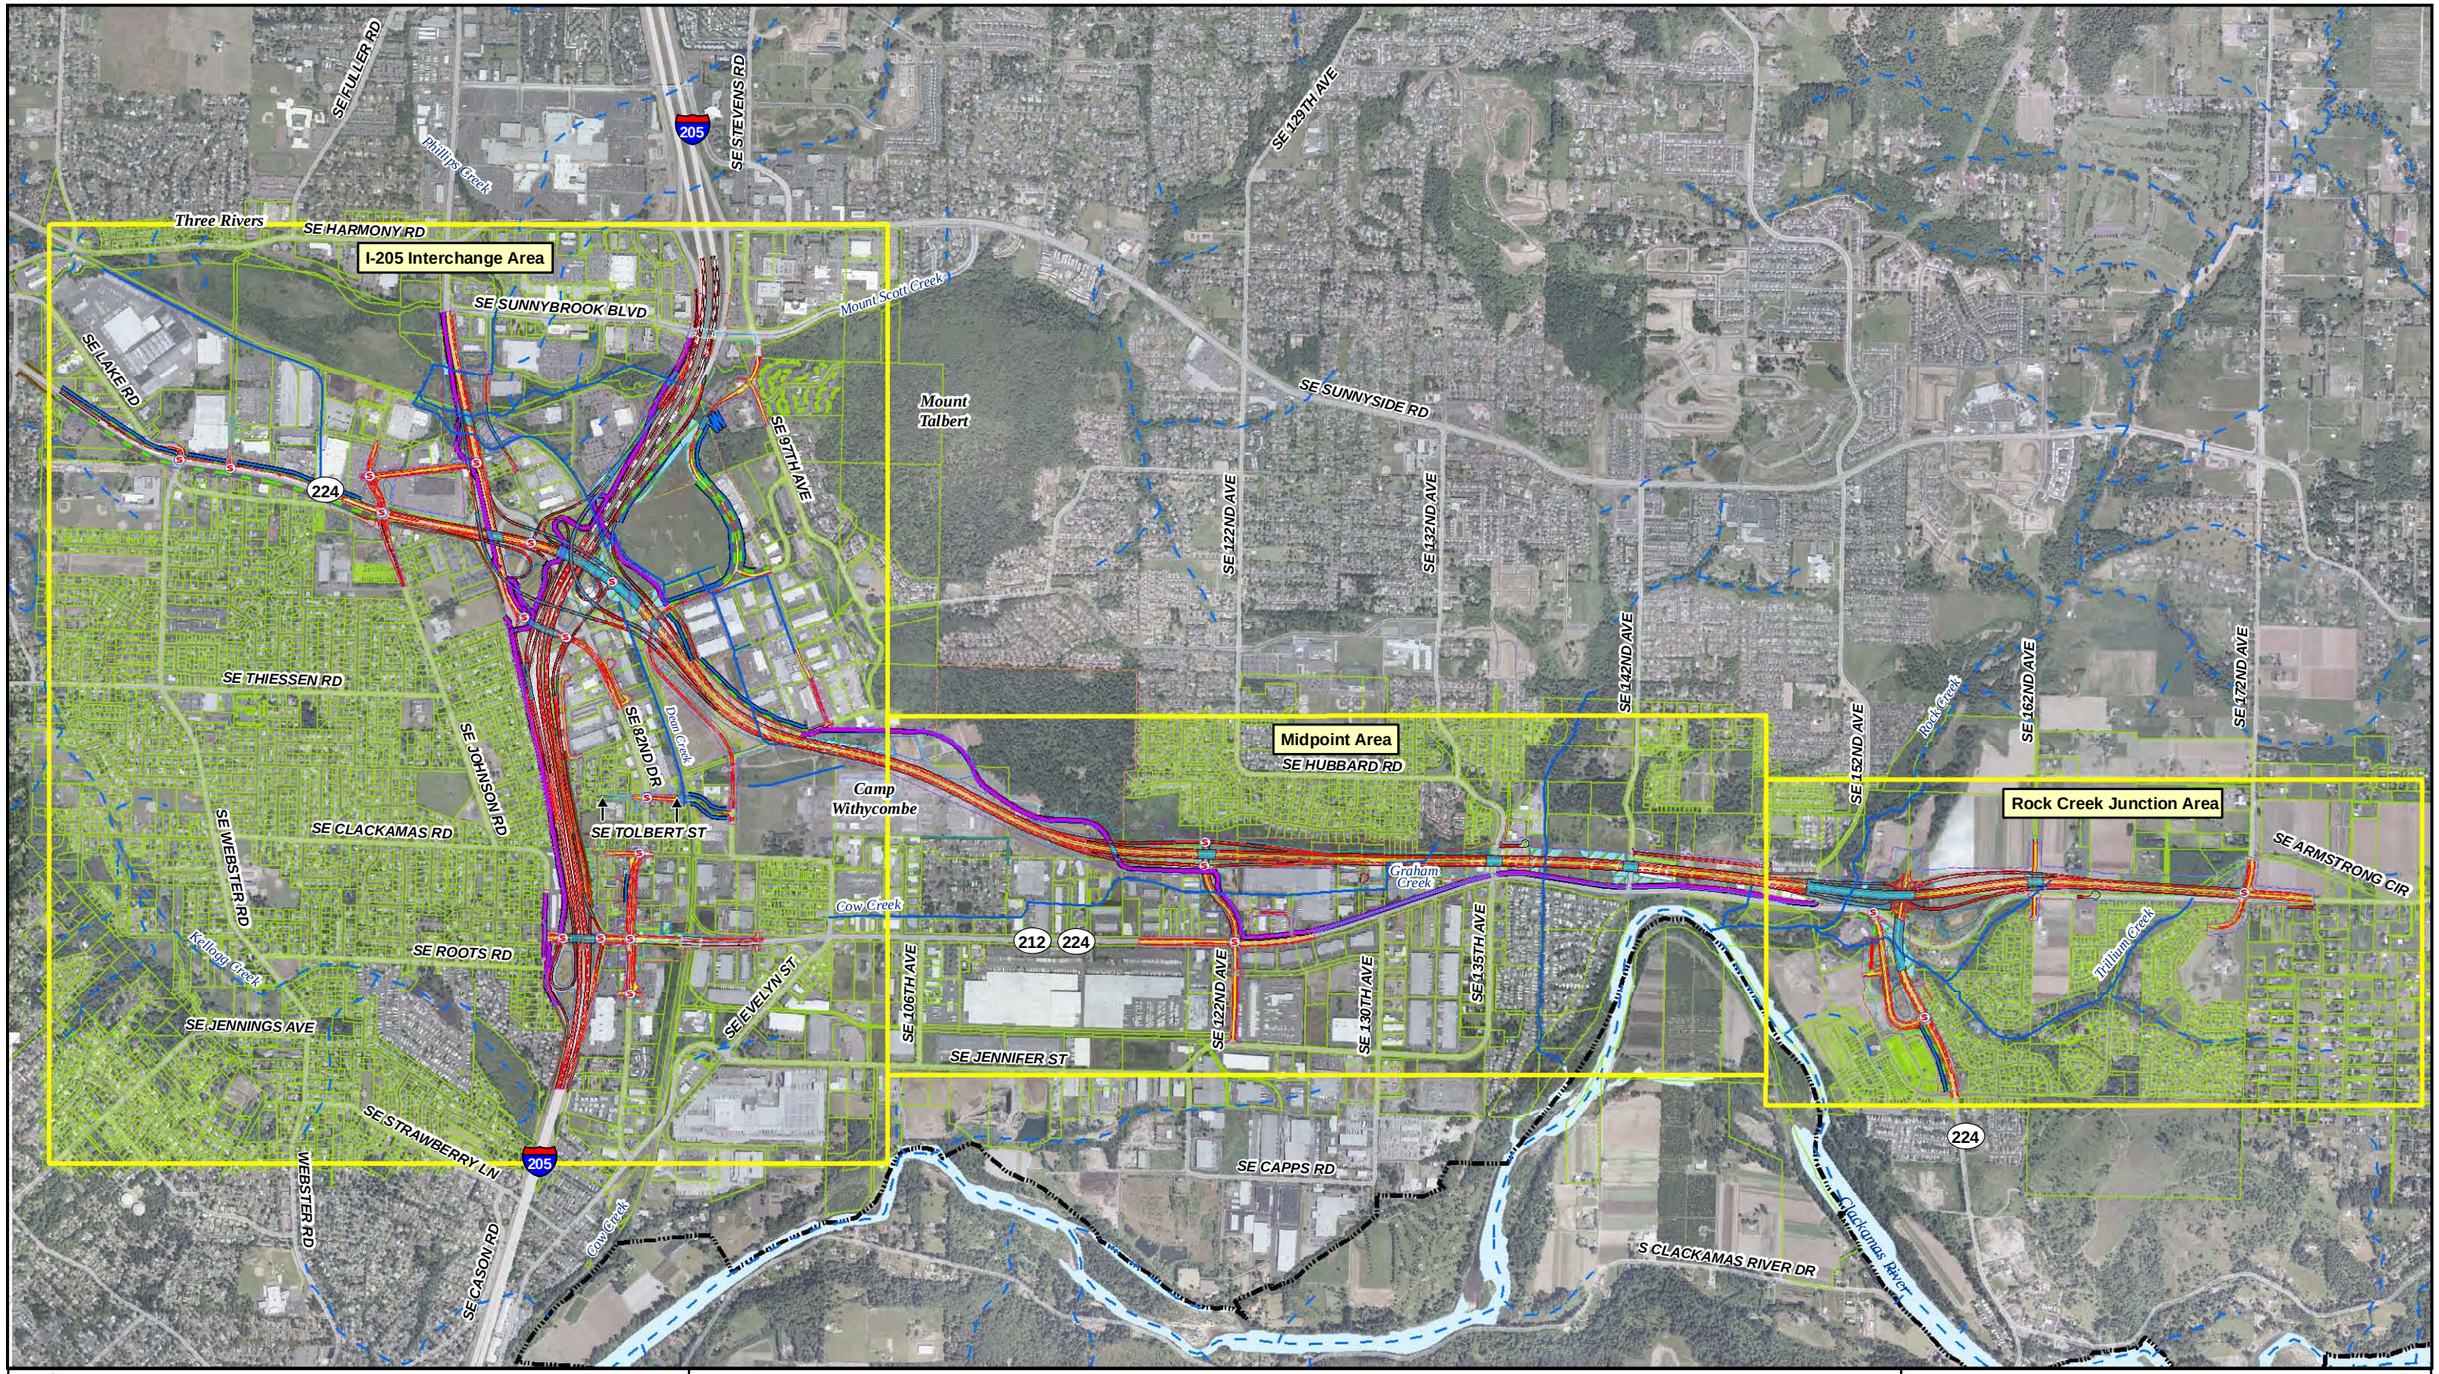


N

2,000 0 2,000 Feet

Sources:
ODOT and Metro, Portland OR (2008-09)

**Legend**

- Access Closure
- Bridge Structure
- Bridge Footing
- Construction Impact Line
- Edge of Pavement (with curb)
- Edge of Pavement (with no curb)
- Lane Line
- Lane Striping
- Median
- Multi-Use Path
- Proposed Right-of-Way Line
- Retaining Wall
- Sound Wall
- Traffic Signal
- Taxlots
- Urban Growth Boundary (UGB)
- Storm Water Treatment/Detention
- Flood Plain Mitigation Site
- Bioslope
- Swale
- ODOT Verified Wetlands

*Streams*

- Metro Non-Verified
- ODOT Verified

**Figure PA-1**

***Project Area***

Sunrise Project, I-205 to Rock Creek Junction

*Printing Date:*
*File: P:\O\ODOT00000648\0600INFO\GS\arcmap\FEIS_Preliminary_Design\Preliminary_Design_Vicinity_08172010.mxd*