SIGN ON STRUCTURE MOUNT SUPPORT

SIGNS ON SIGN BRIDGE SUPPORT AT STATION "TB" 52+80

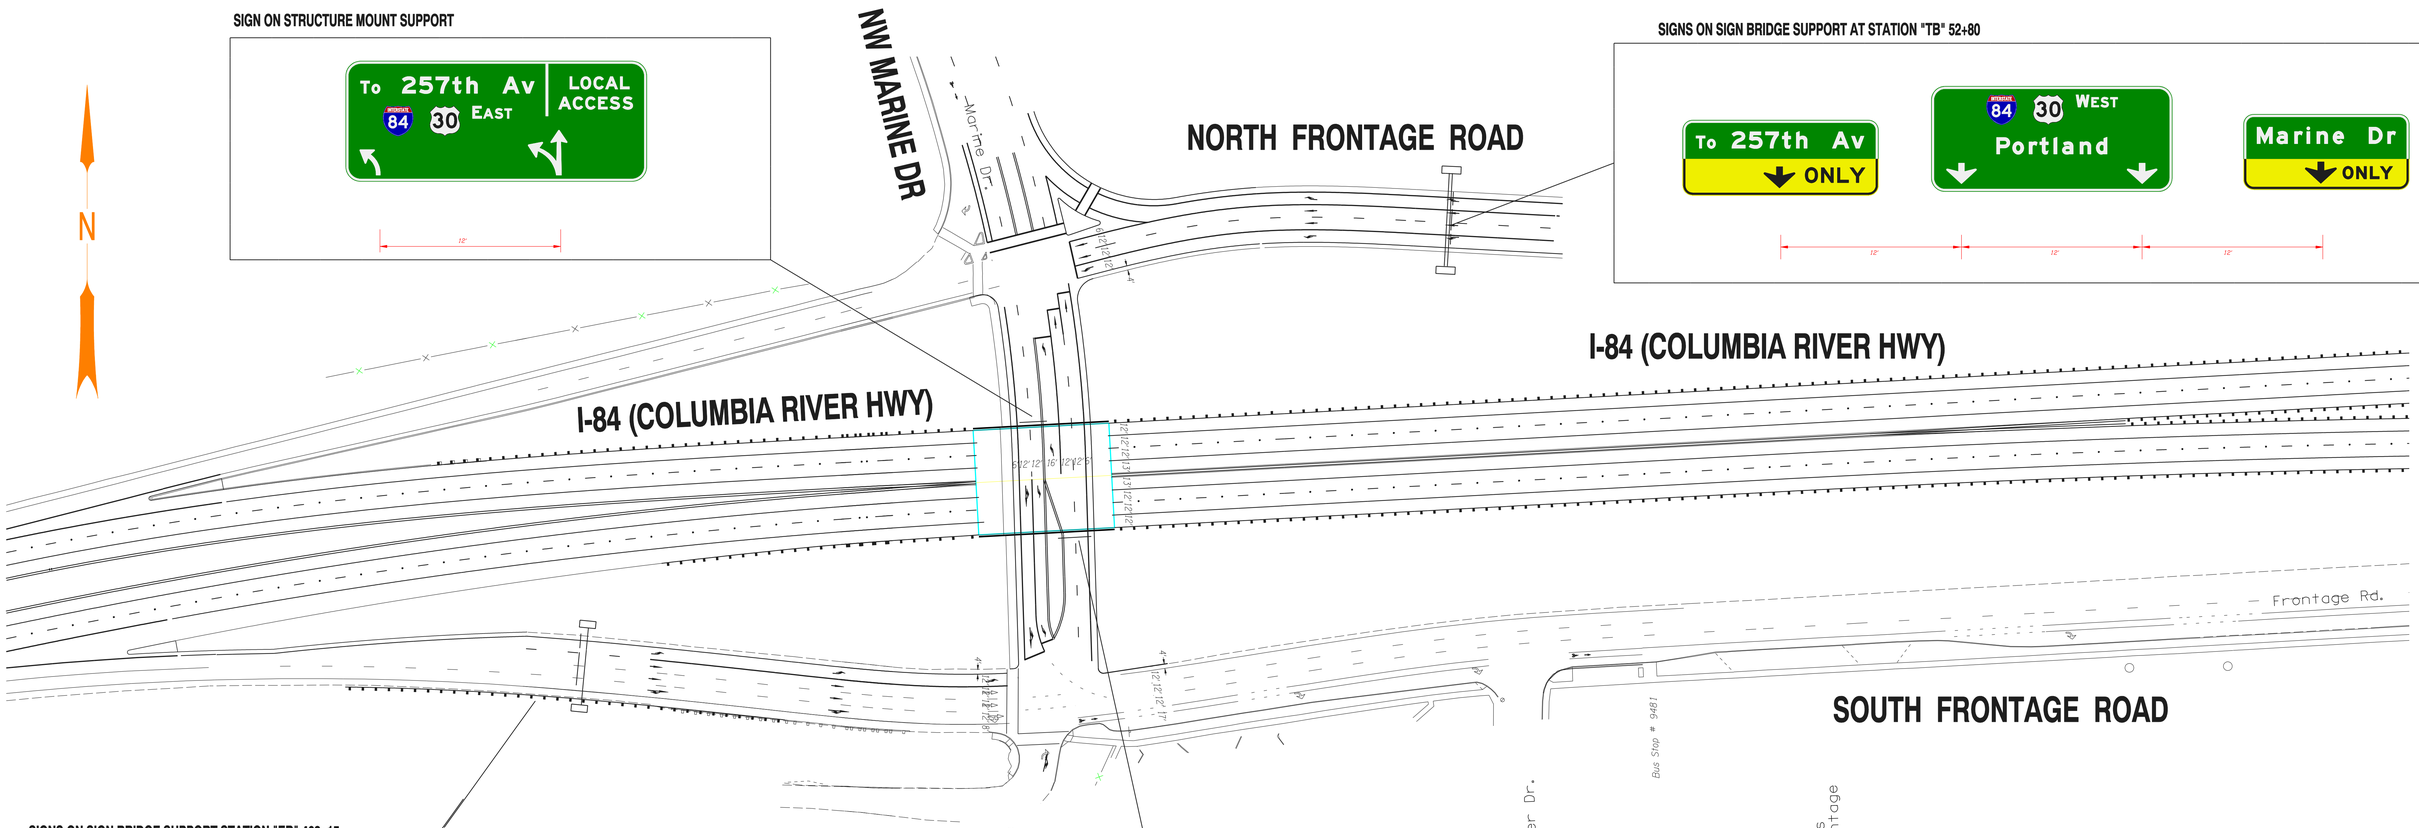

SIGNS ON SIGN BRIDGE SUPPORT STATION "EB" 468+15

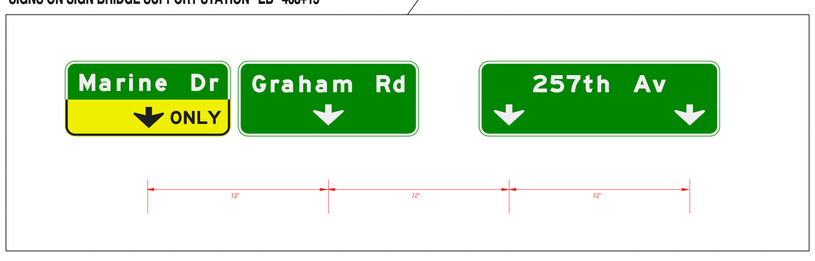

SIGN ON STRUCTURE MOUNT SUPPORT

OREGON DEPARTMENT OF TRANSPORTATION
TRAFFIC - ROADWAY SECTION

REGISTERED PROFESSIONAL ENGINEER
XXXXX
OREGON
MARCH X, 19XX
XXXX X. XXXXXXX
Expires June 30, 200X

REGION 1 - TRAFFIC UNIT

I-84 AT TROUTDALE INTERCHANGE
COLUMBIA RIVER HIGHWAY
MULTNOMAH COUNTY

DESIGNED BY: Name
REVIEWED BY: Name
DRAWN BY: Name
FC: MP:

PERMANENT SIGNING

Str. ID. No._____ T.R.S. DWG. NO. S-XXX03