Oregon Department of Transportation

U.S. 101: Manzanita Ave. to Neahkahnie Creek
Culvert Replacement Project

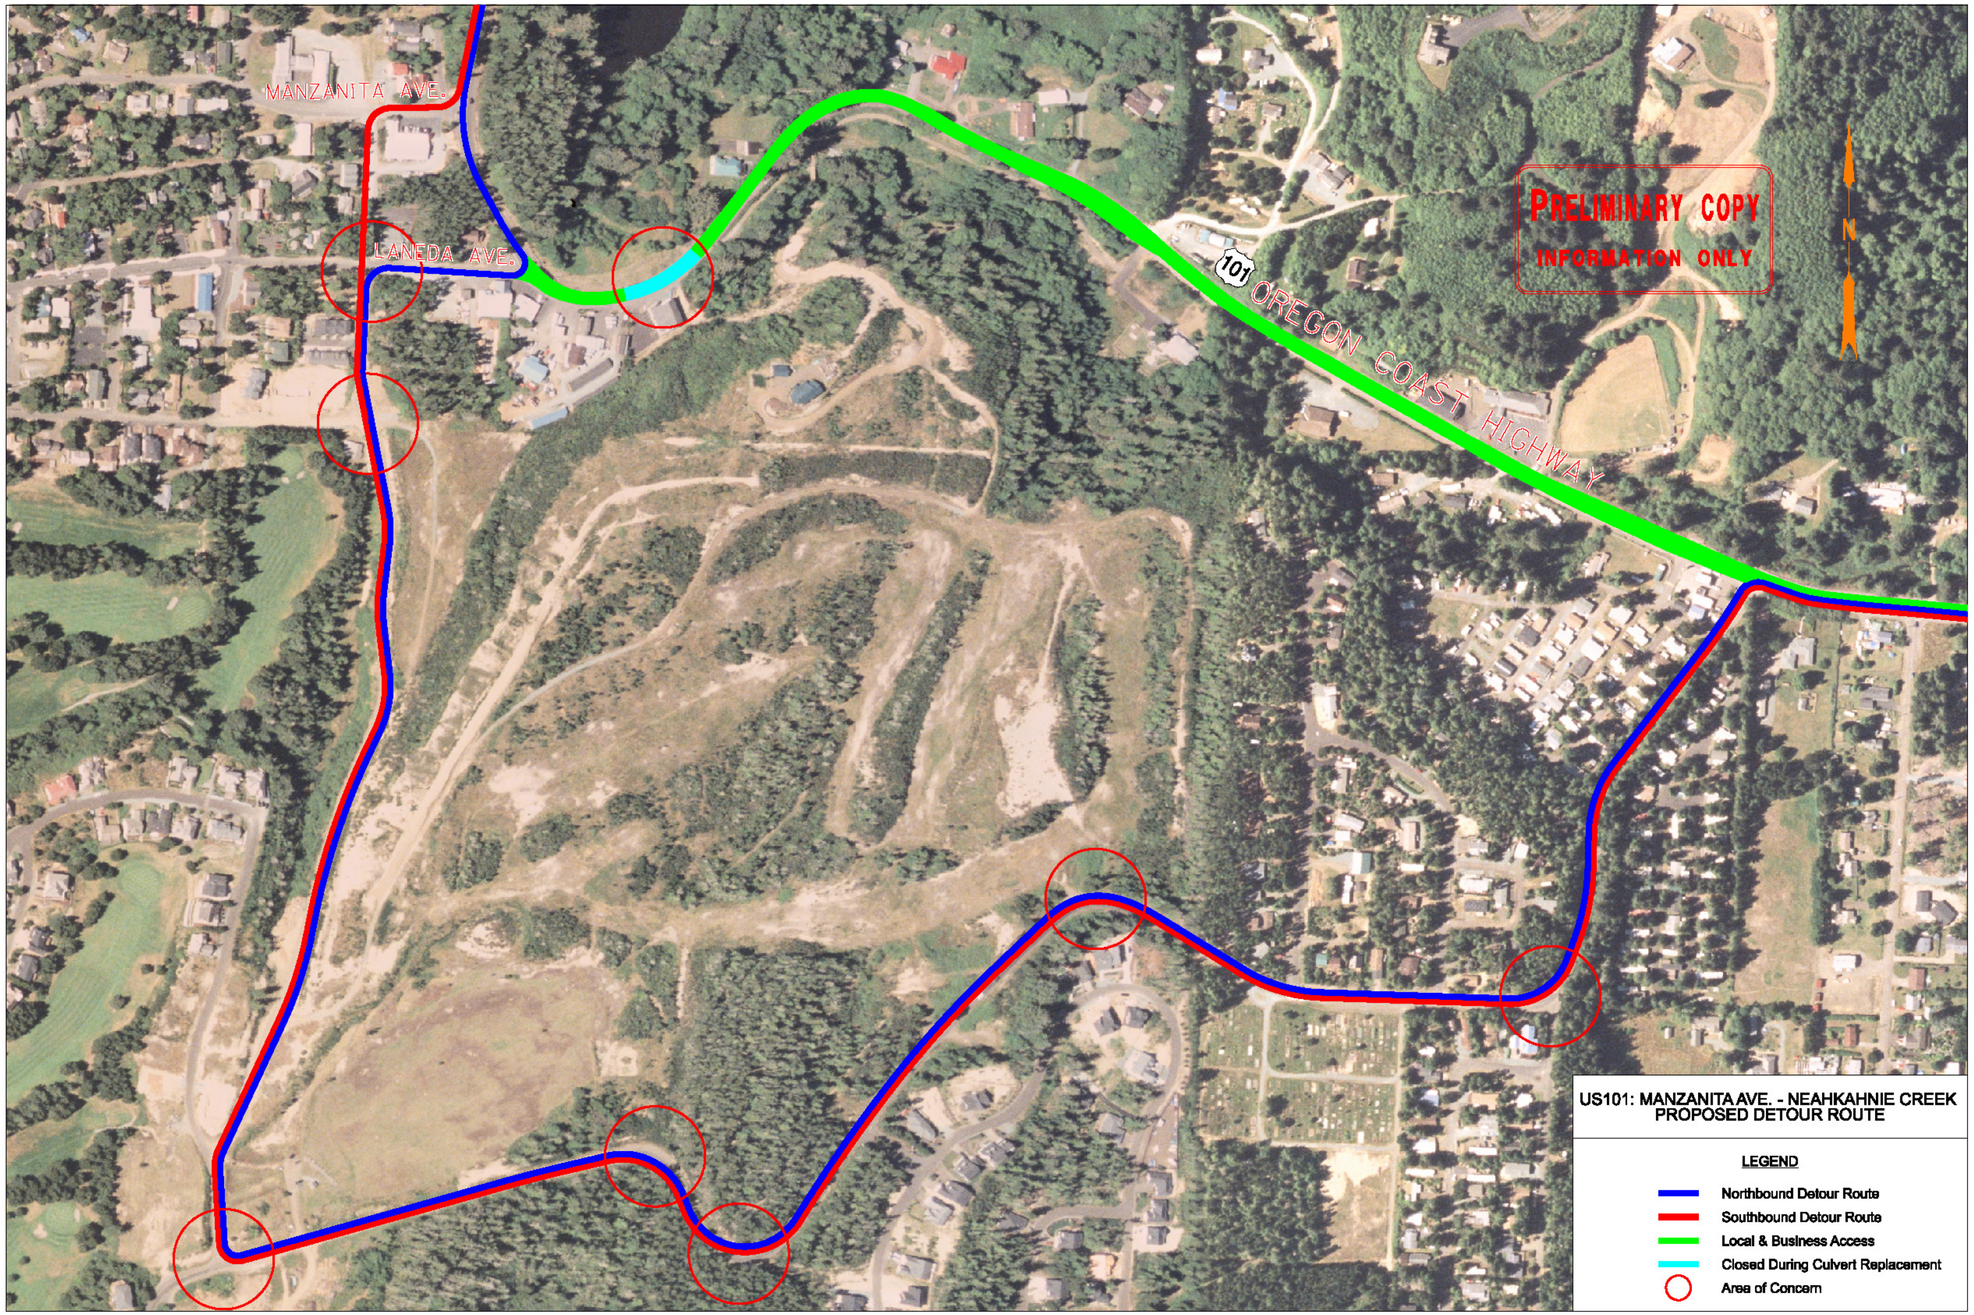

www.odotproject.com

Oregon Department of Transportation

U.S. 101: Manzanita Ave. to Neahkahnie Creek
Culvert Replacement Project

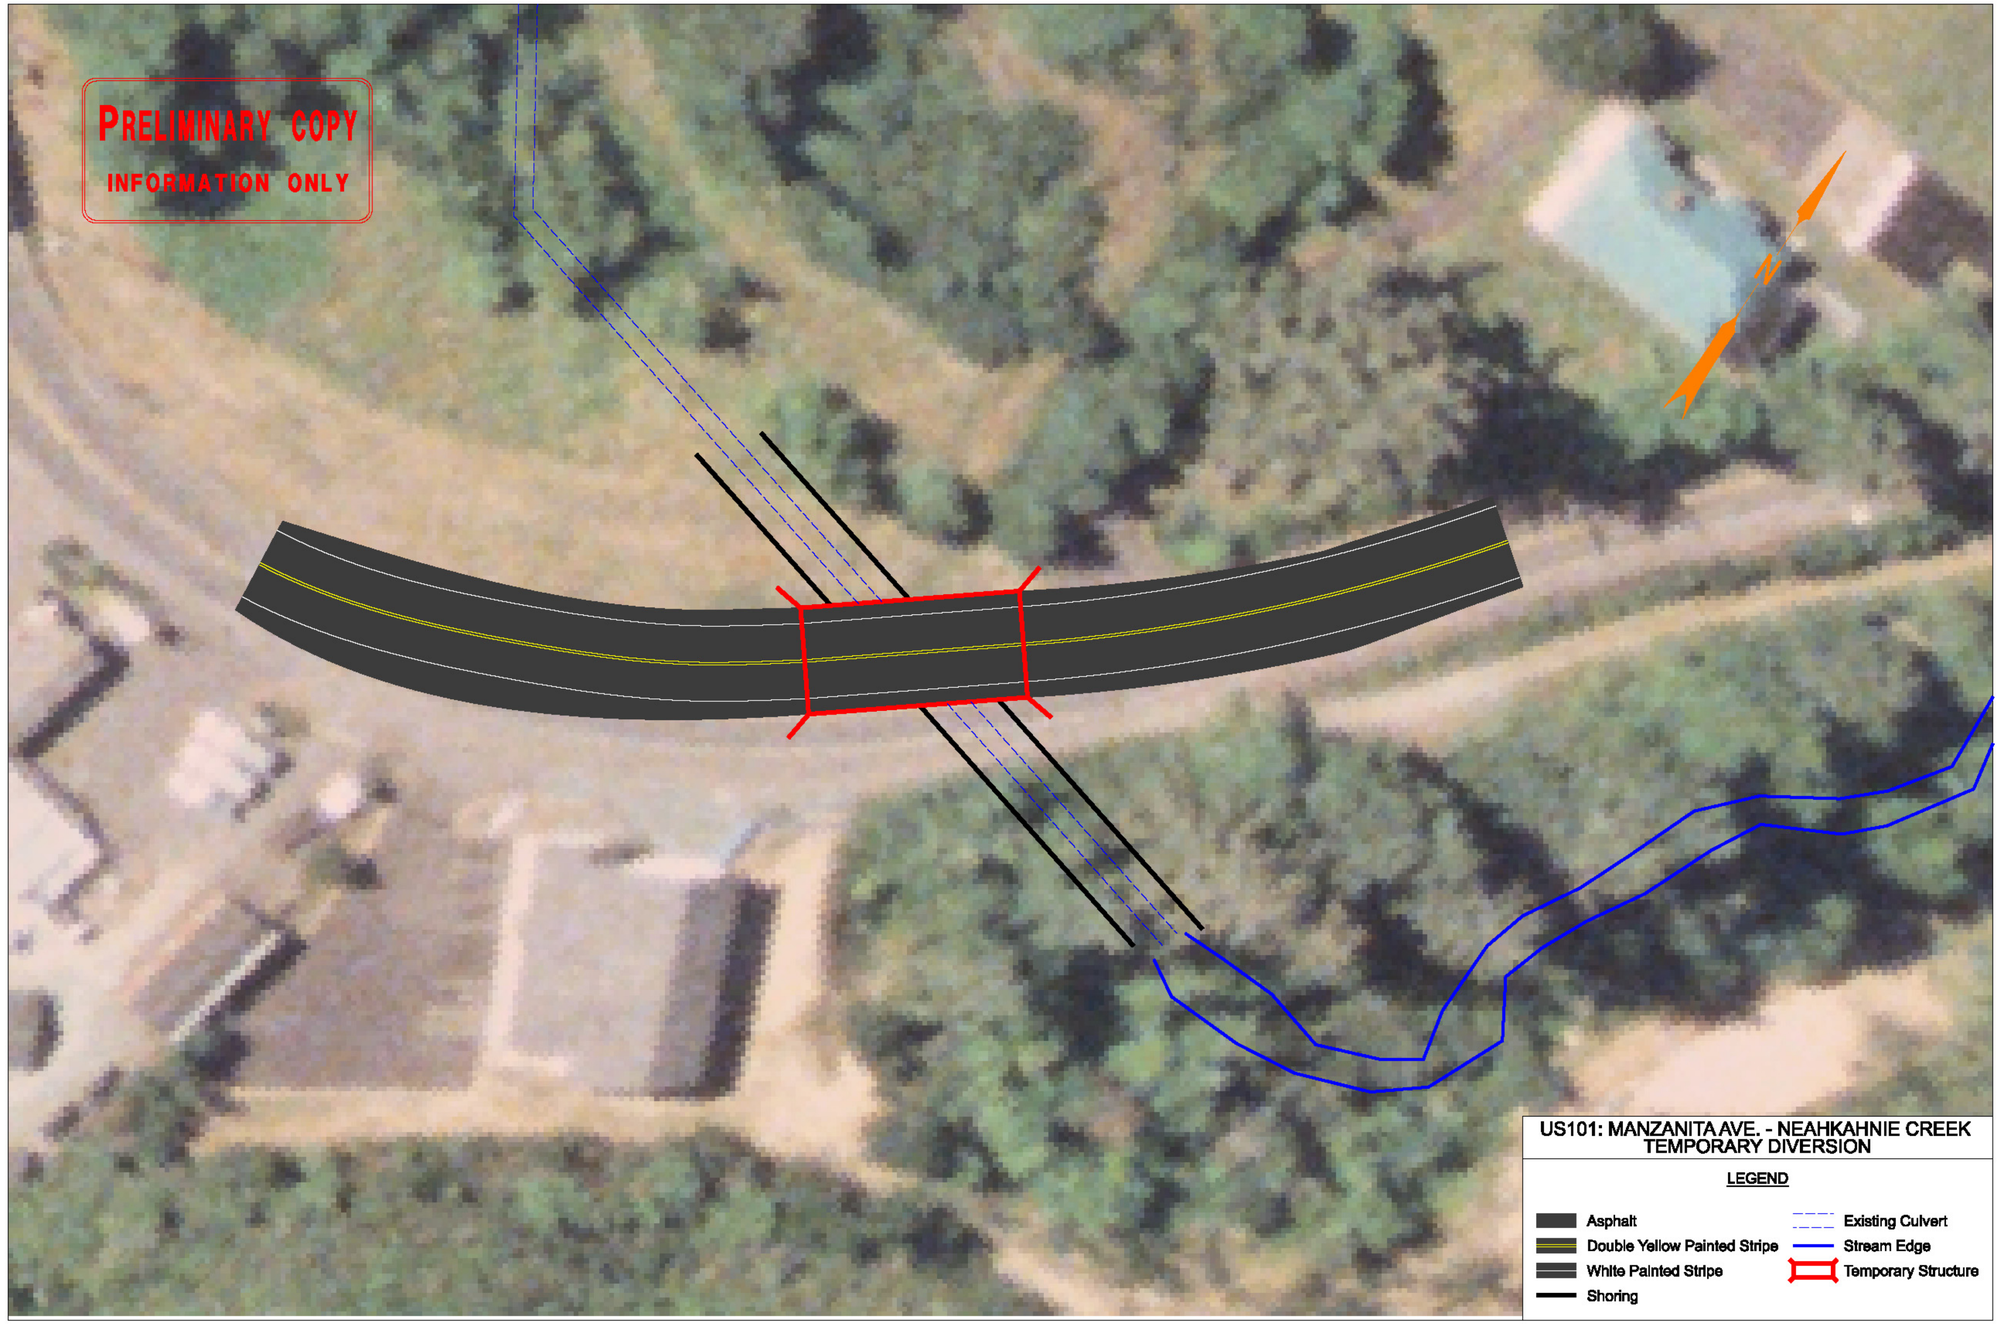

www.odotproject.com

Oregon Department of Transportation

U.S. 101: Manzanita Ave. to Neahkahnie Creek Culvert Replacement Project

Diversion: Construction Sequences

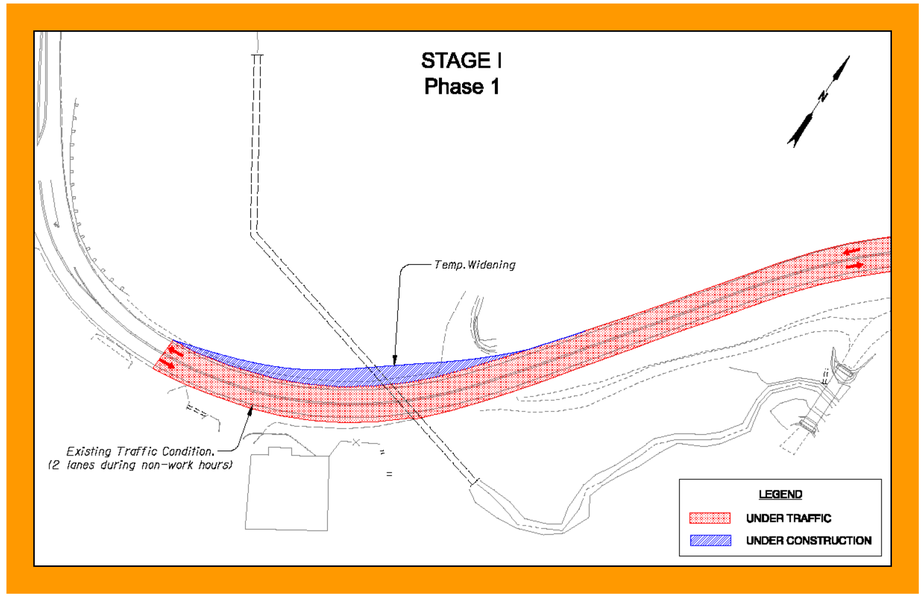

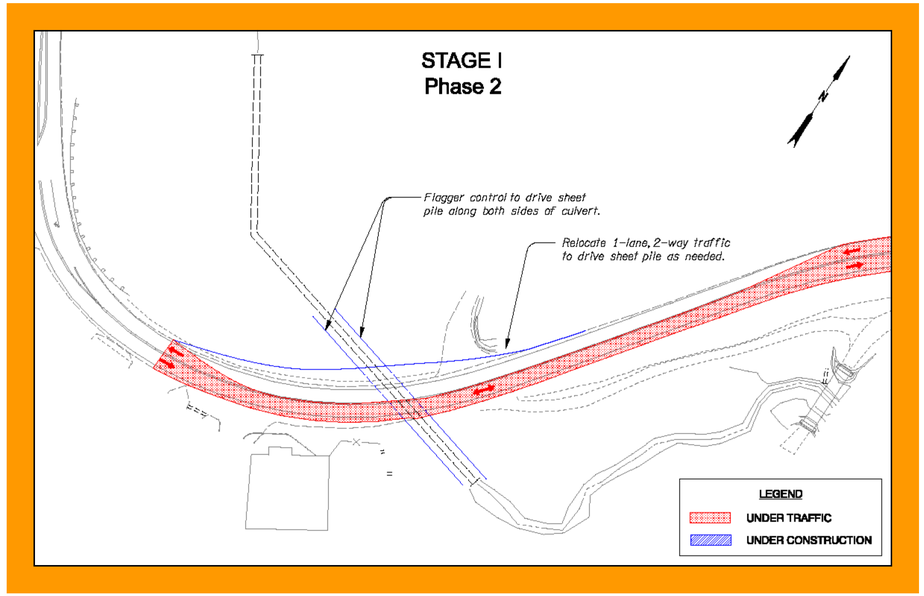

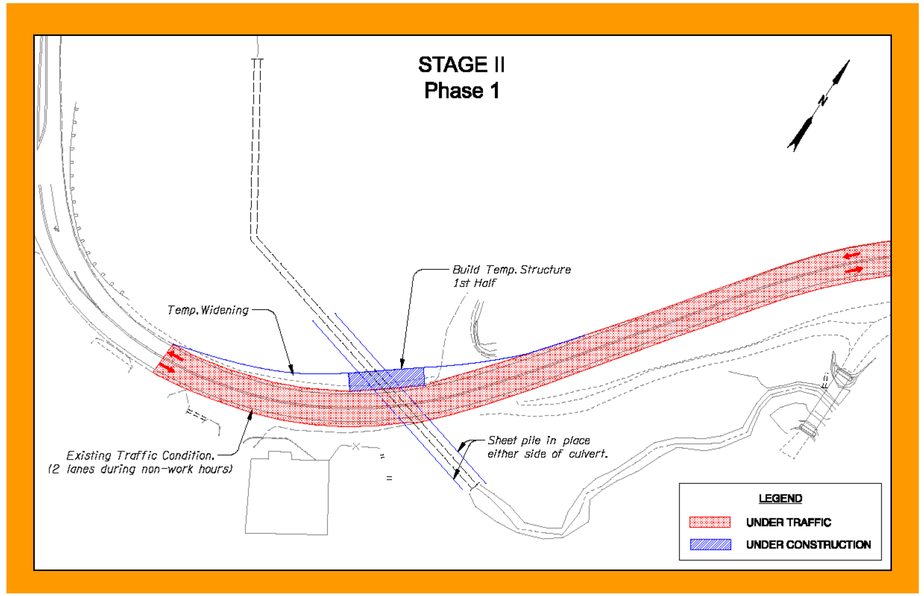

www.odotproject.com

Oregon Department of Transportation

U.S. 101: Manzanita Ave. to Neahkahnie Creek
Culvert Replacement Project

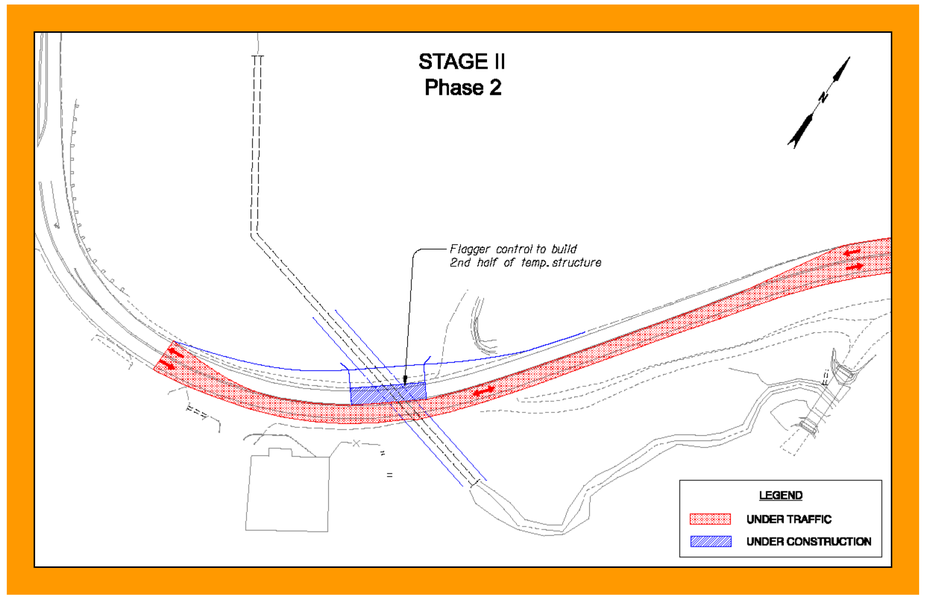

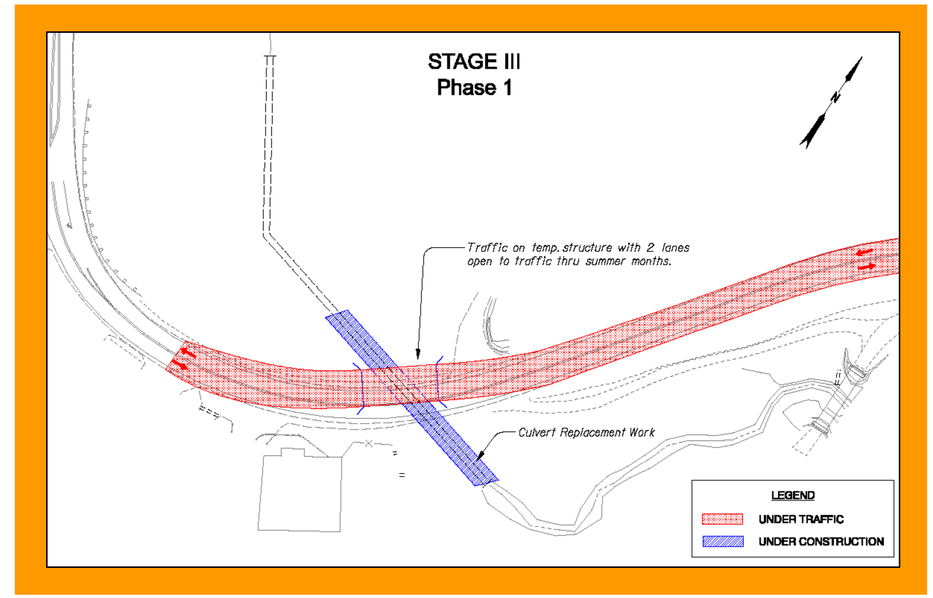

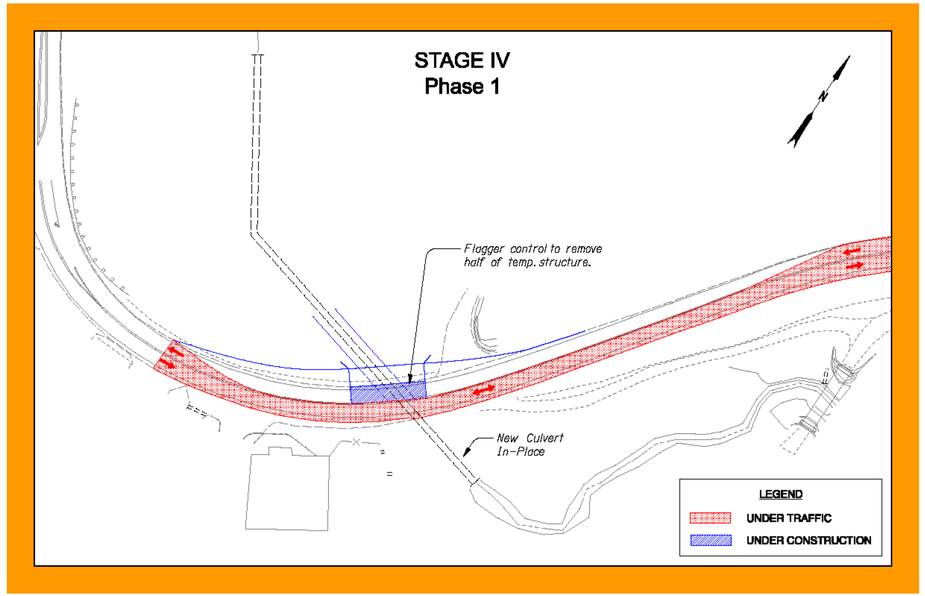

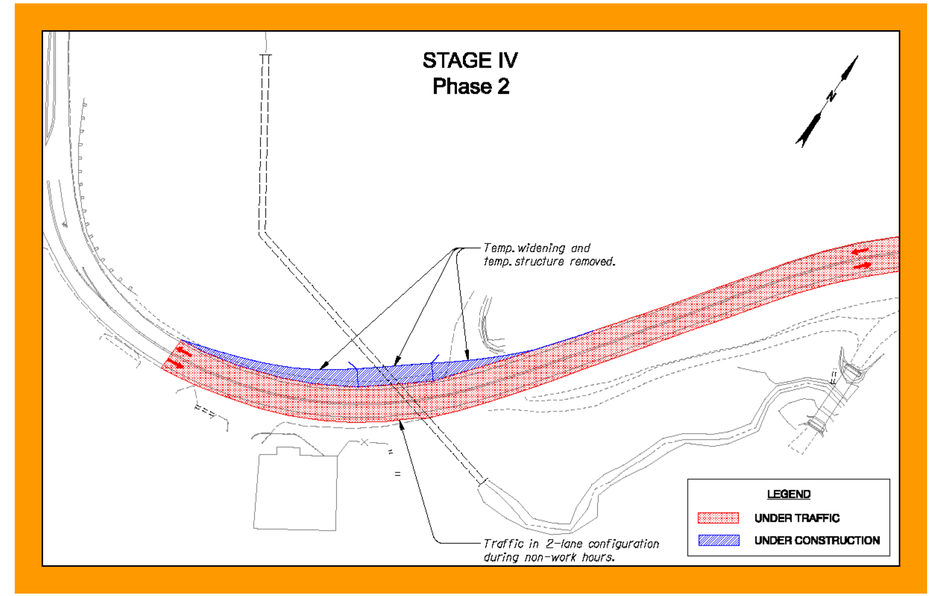

www.odotproject.com