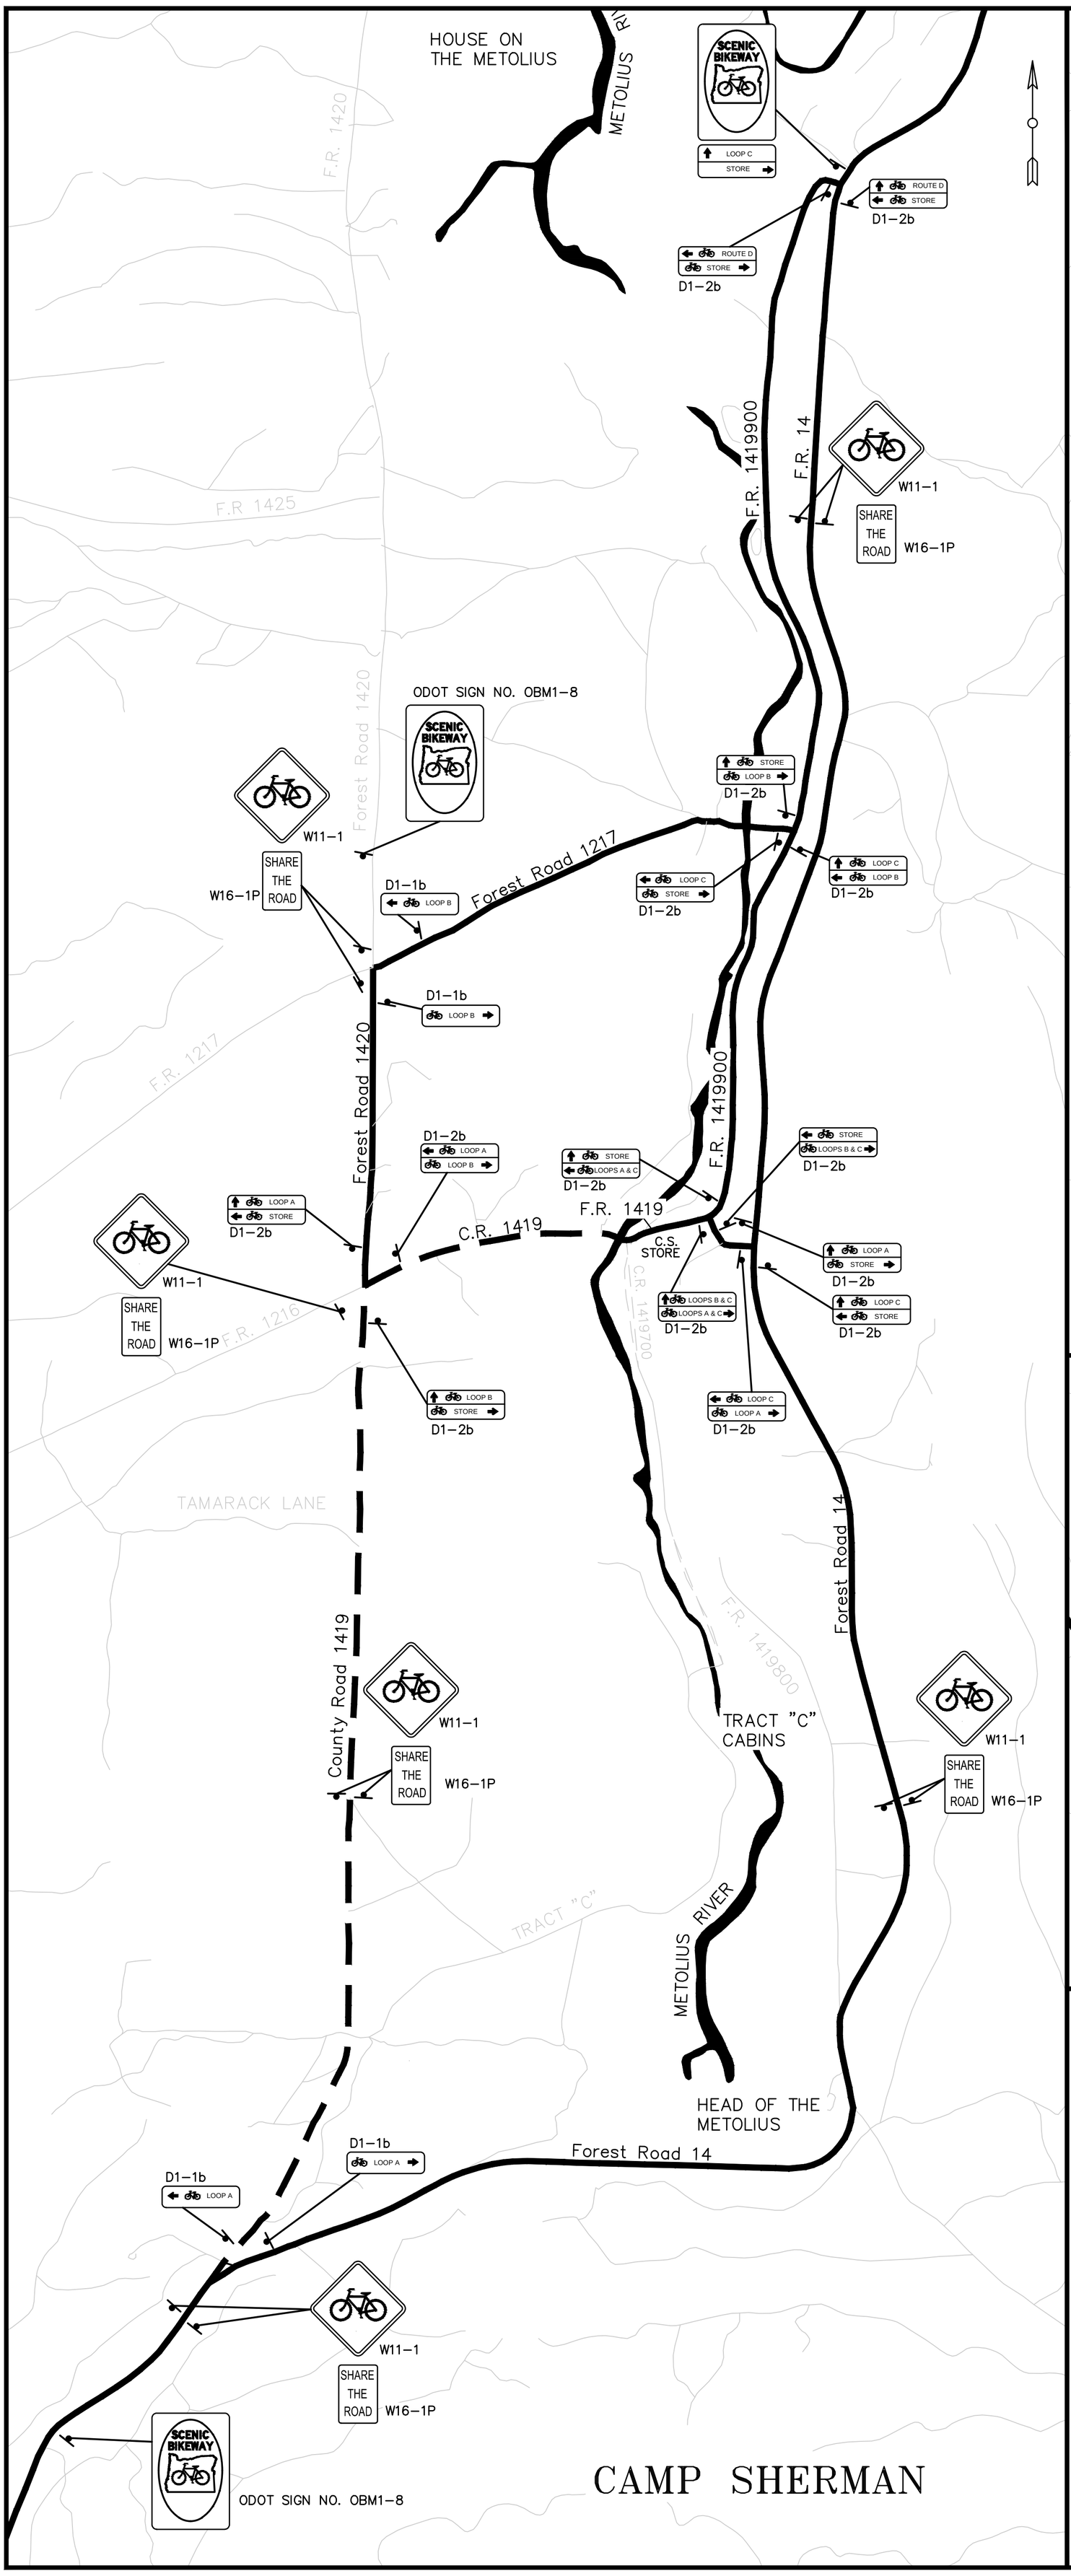

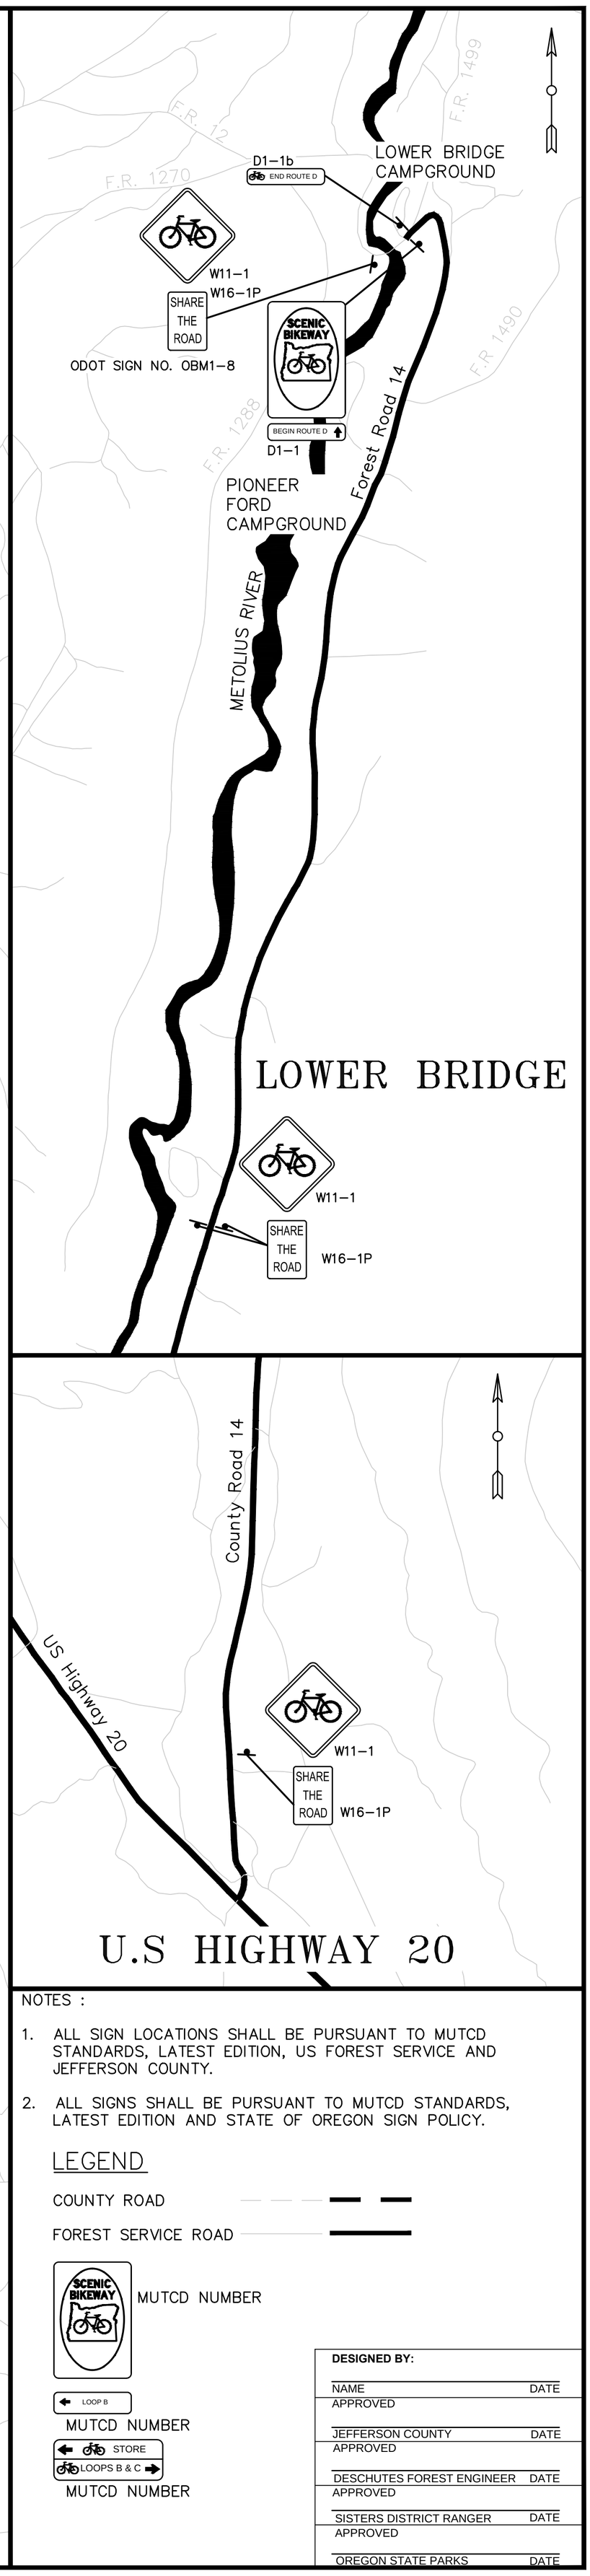

NOTES :

1. ALL SIGN LOCATIONS SHALL BE PURSUANT TO MUTCD STANDARDS, LATEST EDITION, US FOREST SERVICE AND JEFFERSON COUNTY.
2. ALL SIGNS SHALL BE PURSUANT TO MUTCD STANDARDS, LATEST EDITION AND STATE OF OREGON SIGN POLICY.

LEGEND

COUNTY ROAD

FOREST SERVICE ROAD

SCENIC BIKEWAY — MUTCD NUMBER

LOOP B — MUTCD NUMBER

STORE / LOOPS B & C — MUTCD NUMBER

DESIGNED BY:	
NAME	DATE
APPROVED	
JEFFERSON COUNTY	DATE
APPROVED	
DESCHUTES FOREST ENGINEER	DATE
APPROVED	
SISTERS DISTRICT RANGER	DATE
APPROVED	
OREGON STATE PARKS	DATE

DATE 03–03–2014

DRAFT PLAN

U.S. DEPARTMENT OF AGRICULTURE
FOREST SERVICE
R–6
PACIFIC NORTHWEST REGION

Forest: DESCHUTES
Project Name: OREGON SCENIC BIKEWAY METOLIUS BASIN

Sheet Title: SIGN LOCATIONS
Scale: N/A
Sheet 1 of 1