SE 82ND AVE AT SE ASH ST

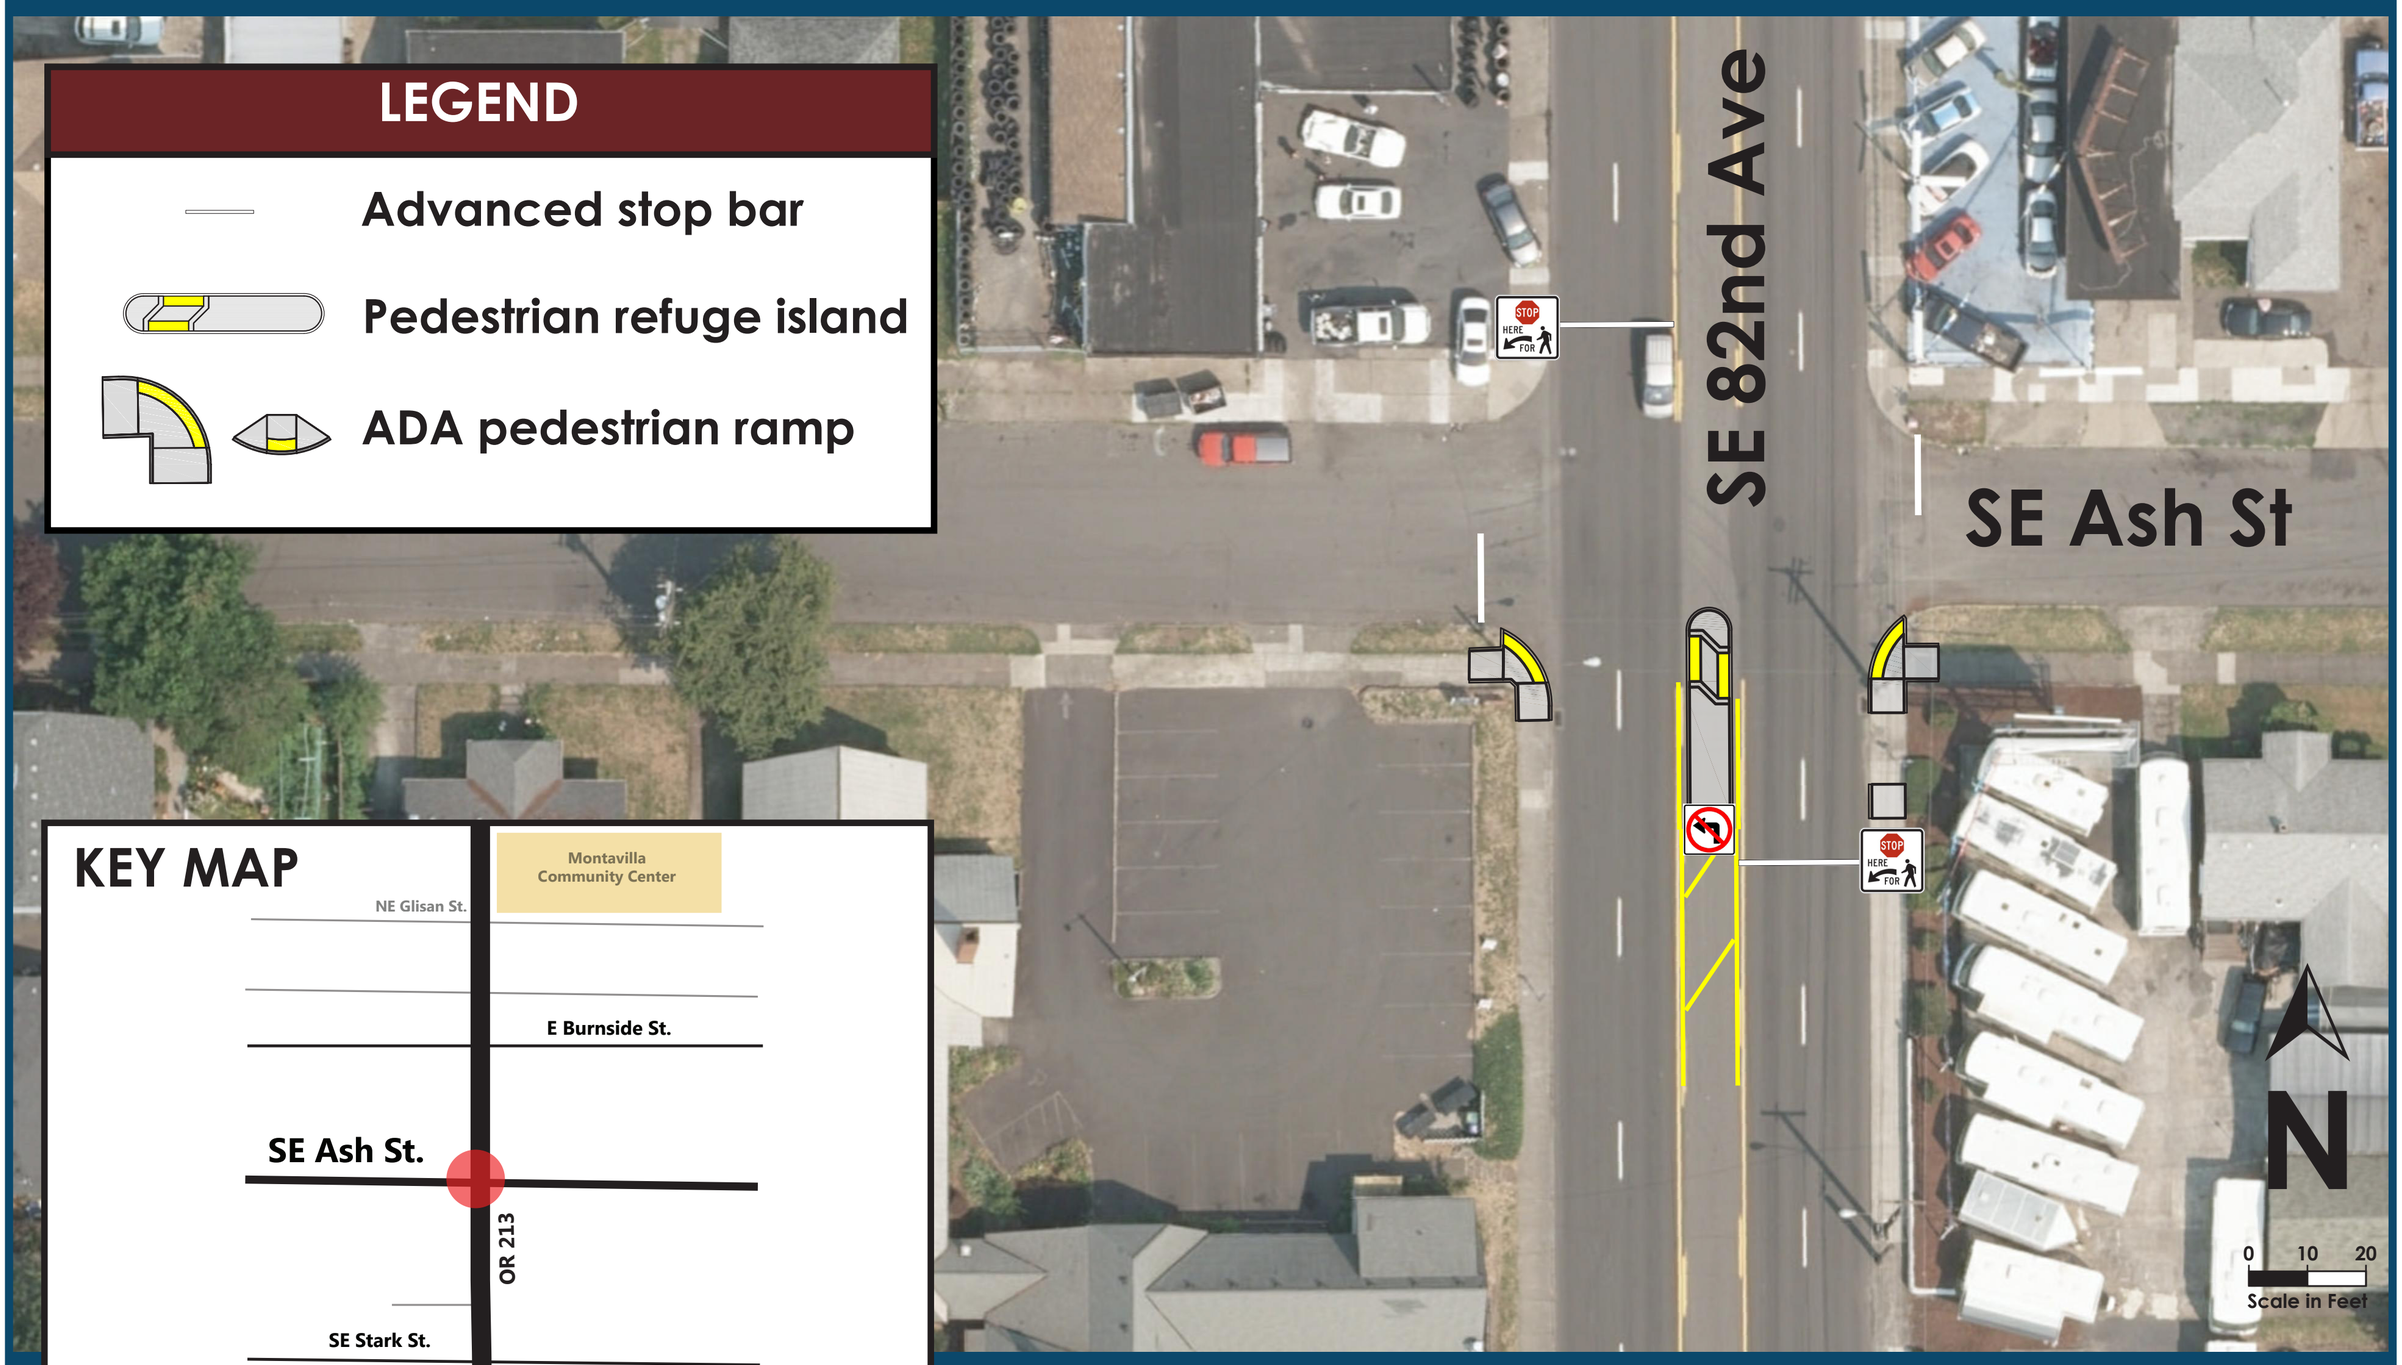

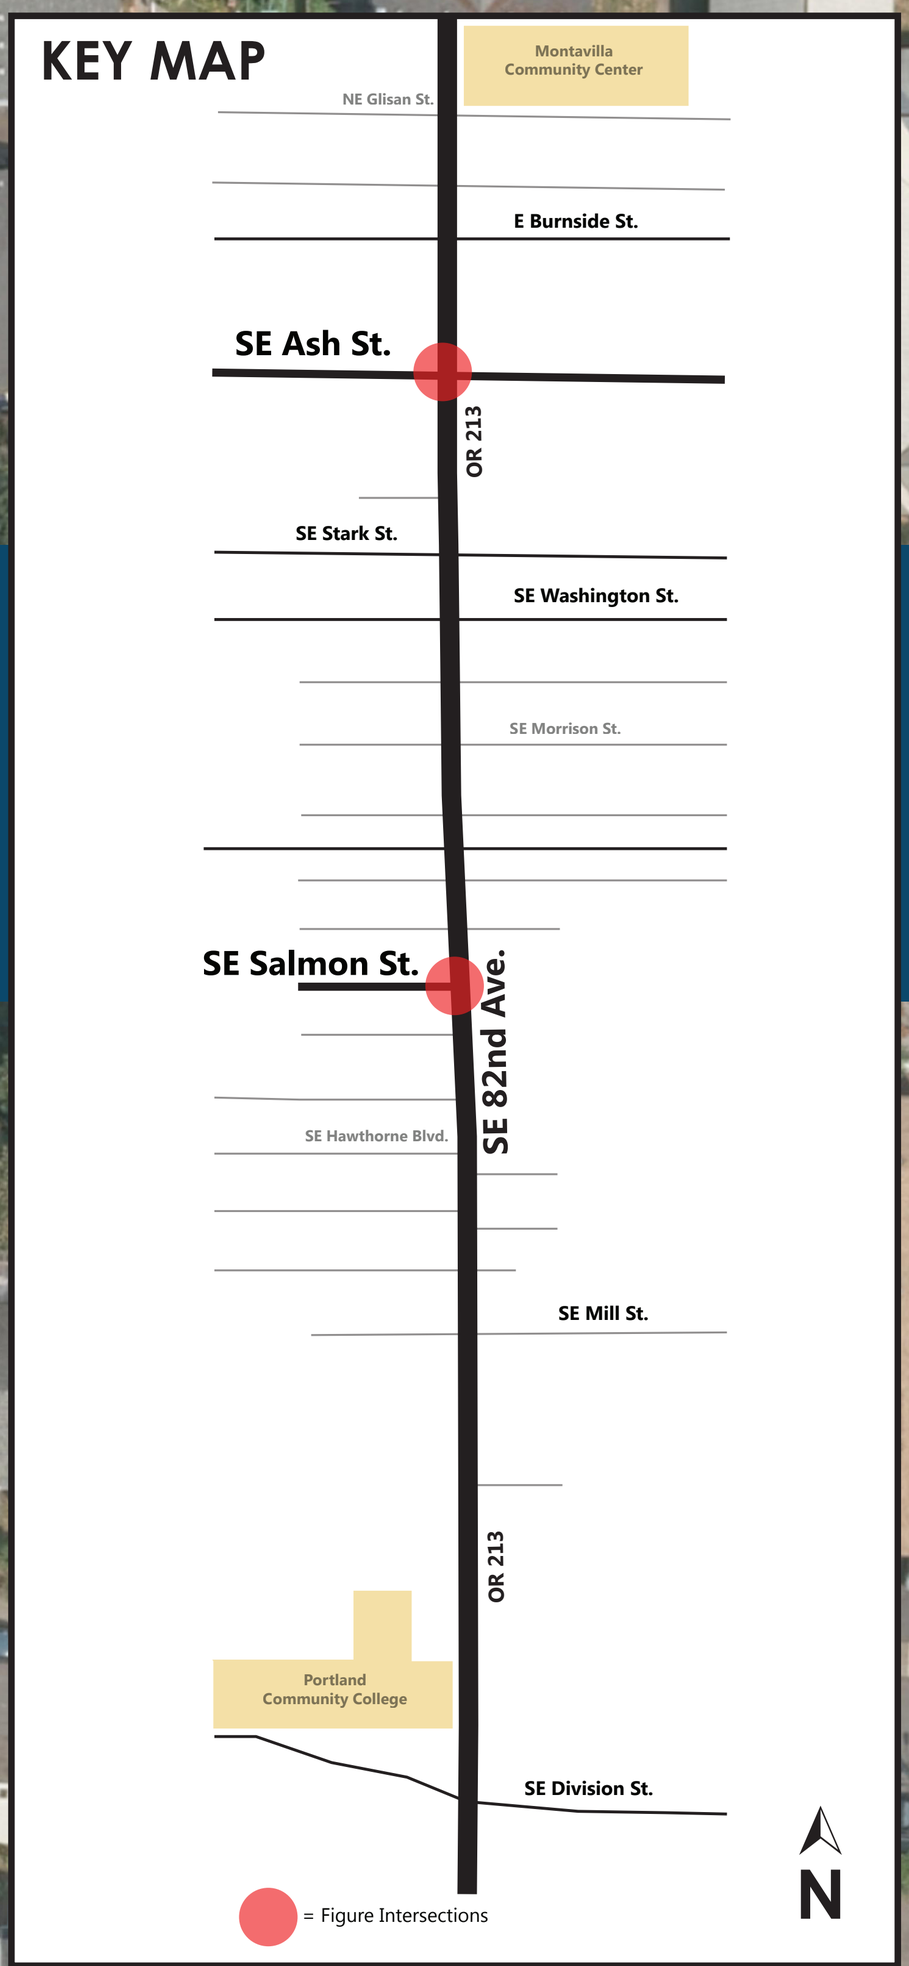

SE 82ND AVE AT SE SALMON ST

Oregon Department of Transportation

SE 82nd Avenue: Burnside to Division Intersection Safety Improvements

FINAL DESIGN

FOR INFORMATION PURPOSES ONLY

MSA Murray, Smith & Associates , Inc.
engineers | planners

January 2016