Oregon Department of Transportation

U.S. 101: Manzanita Ave. to Neahkahnie Creek Culvert Replacement Project

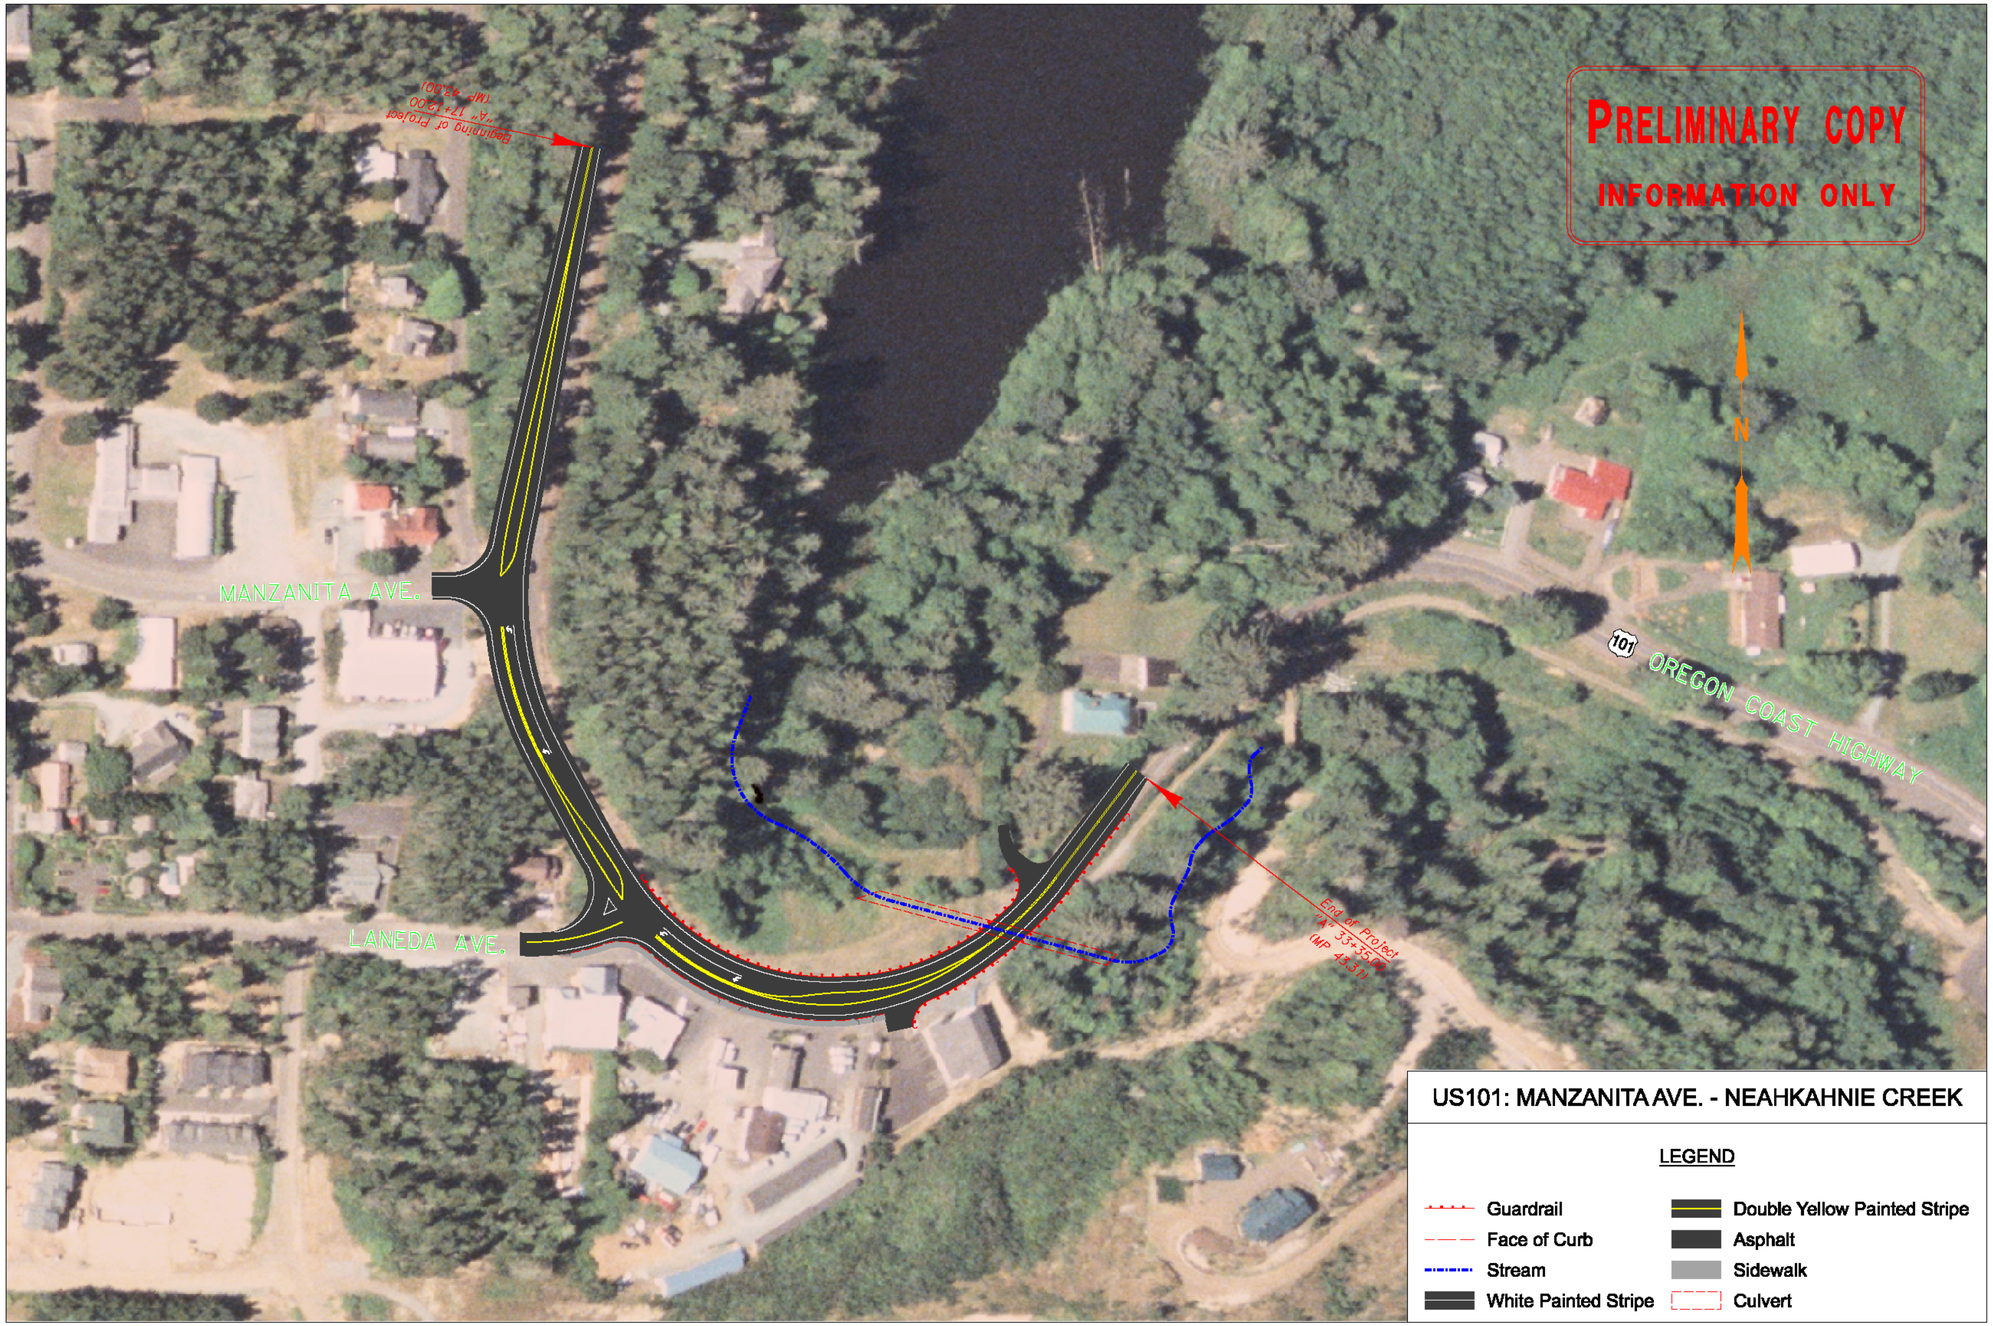

www.odotproject.com

Oregon Department of Transportation

U.S. 101: Manzanita Ave. to Neahkahnie Creek Culvert Replacement Project

Typical Sections

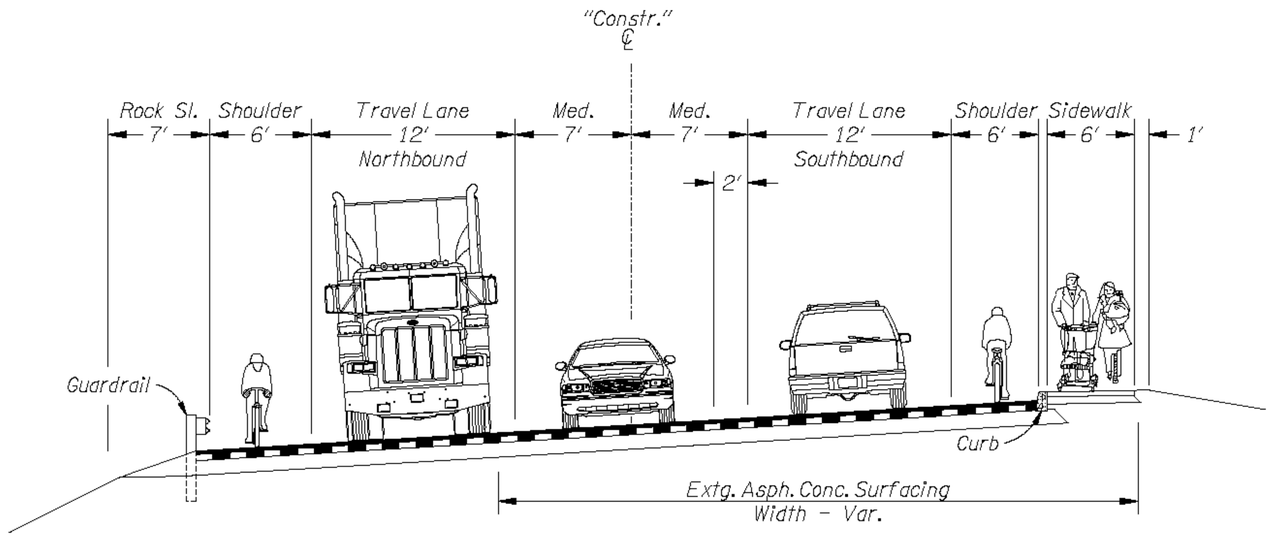

MODERNIZATION

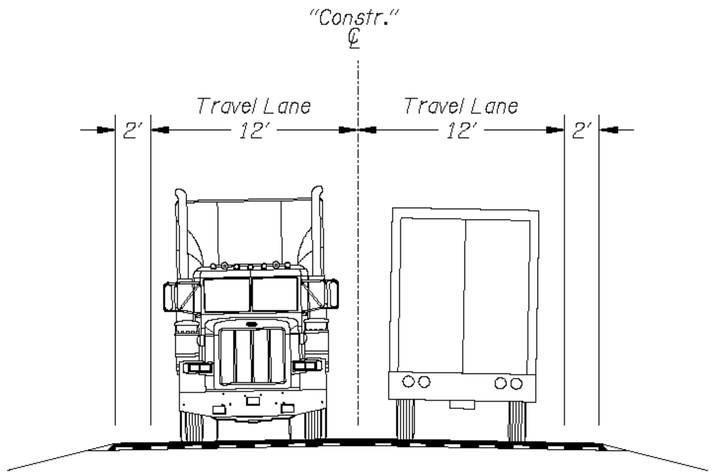

DETOUR

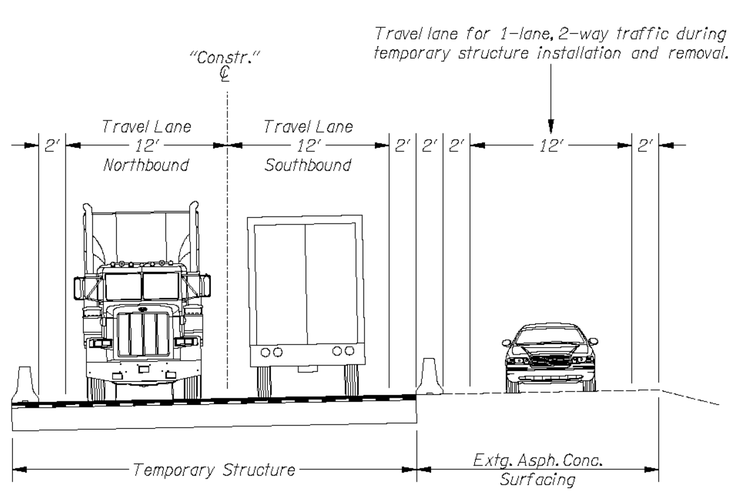

DIVERSION

www.odotproject.com

Oregon Department of Transportation

U.S. 101: Manzanita Ave. to Neahkahnie Creek
Culvert Replacement Project

Existing Left Turn Lane Dimensions At Laneda Ave.

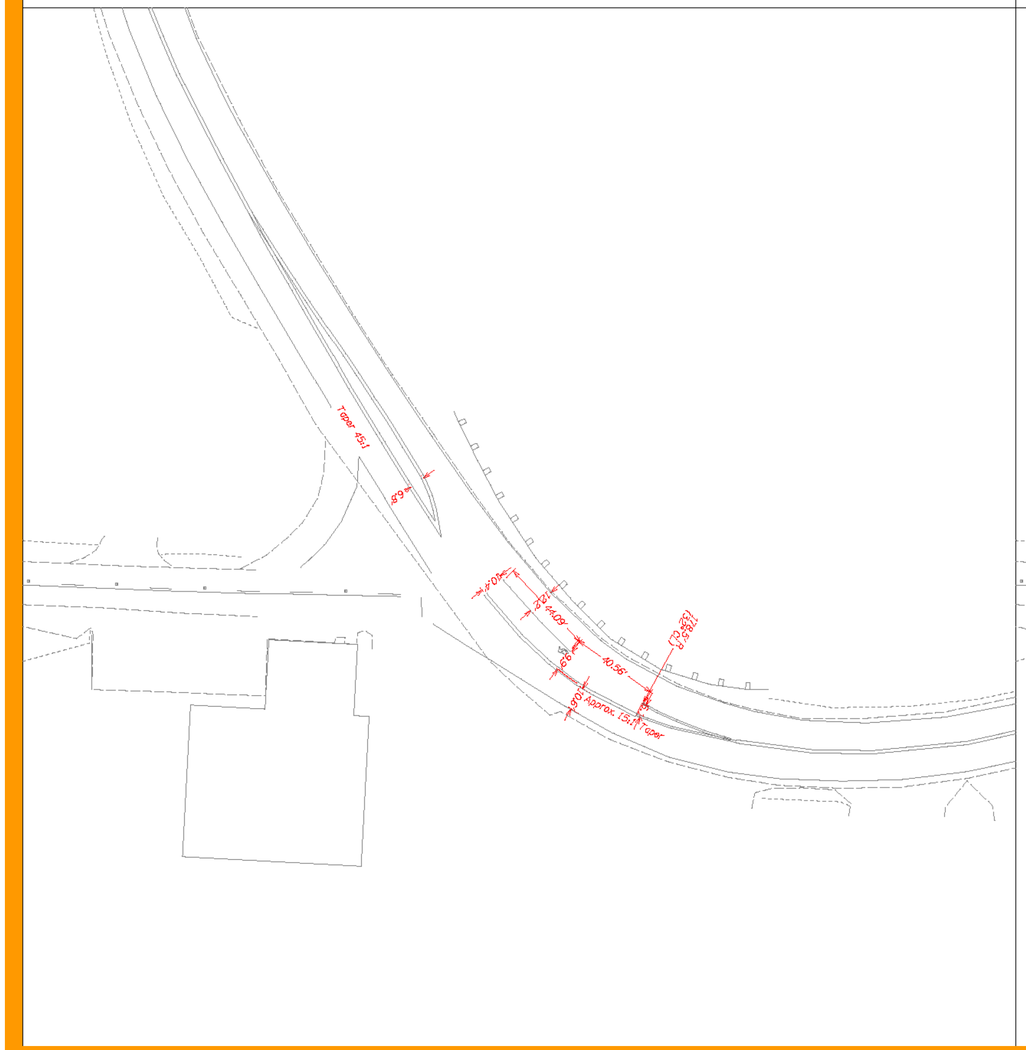

Vehicle In Left Turn Lane Passed By Northbound And Southbound Trucks

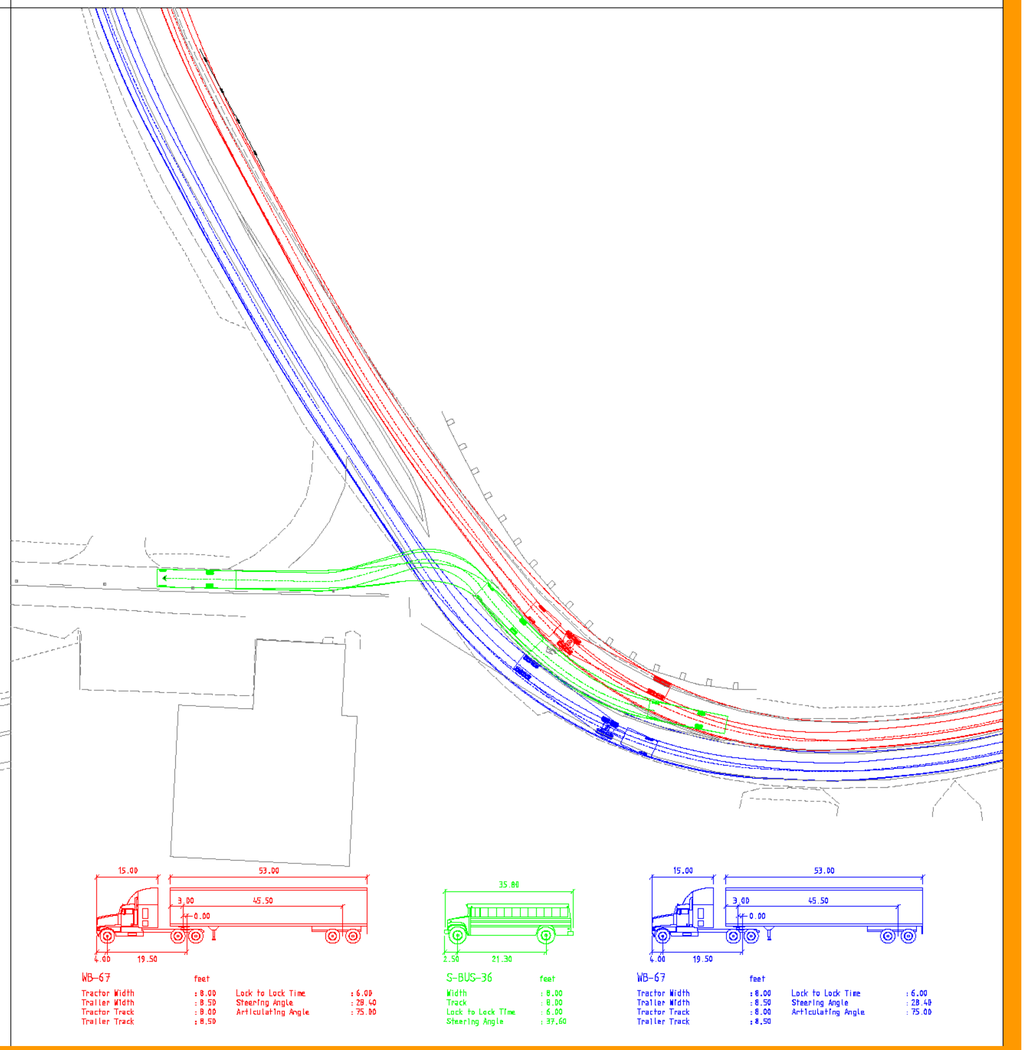

www.odotproject.com

Oregon Department of Transportation

U.S. 101: Manzanita Ave. to Neahkahnie Creek Culvert Replacement Project

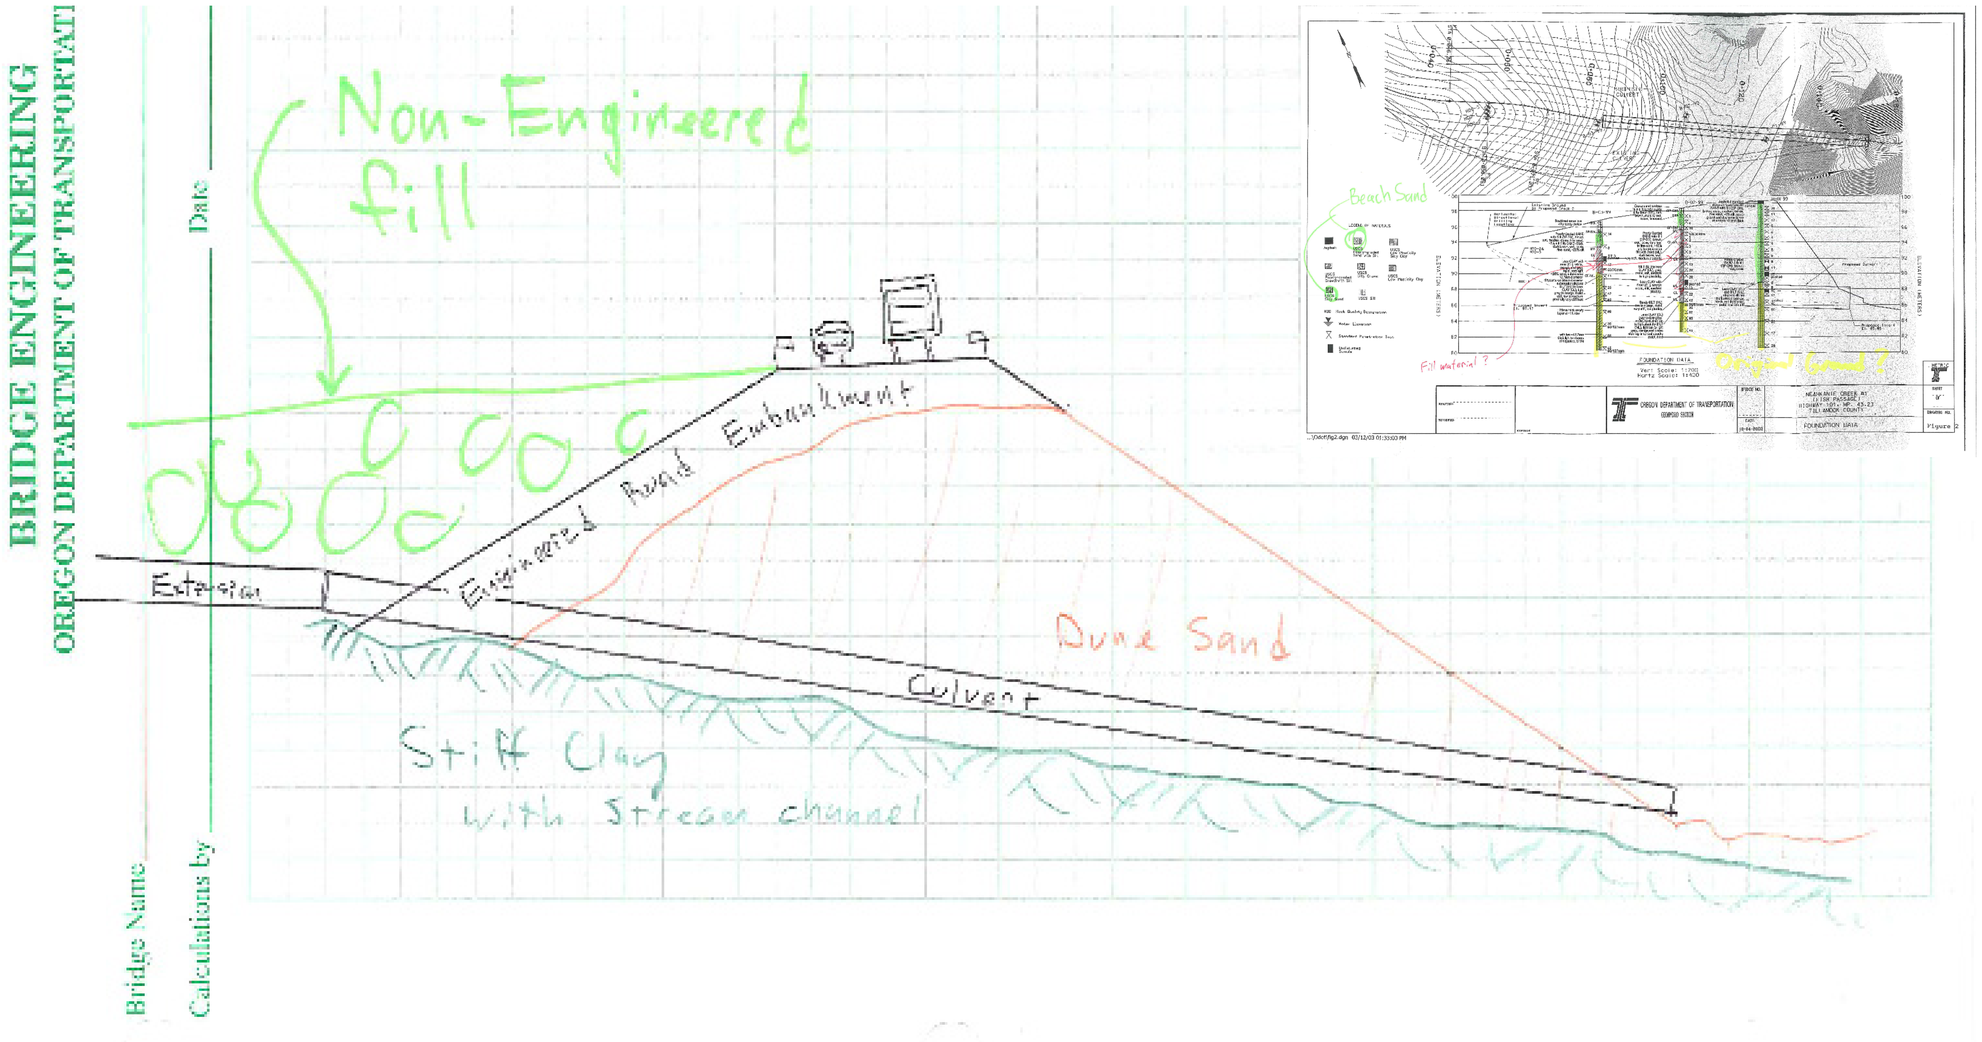

www.odotproject.com