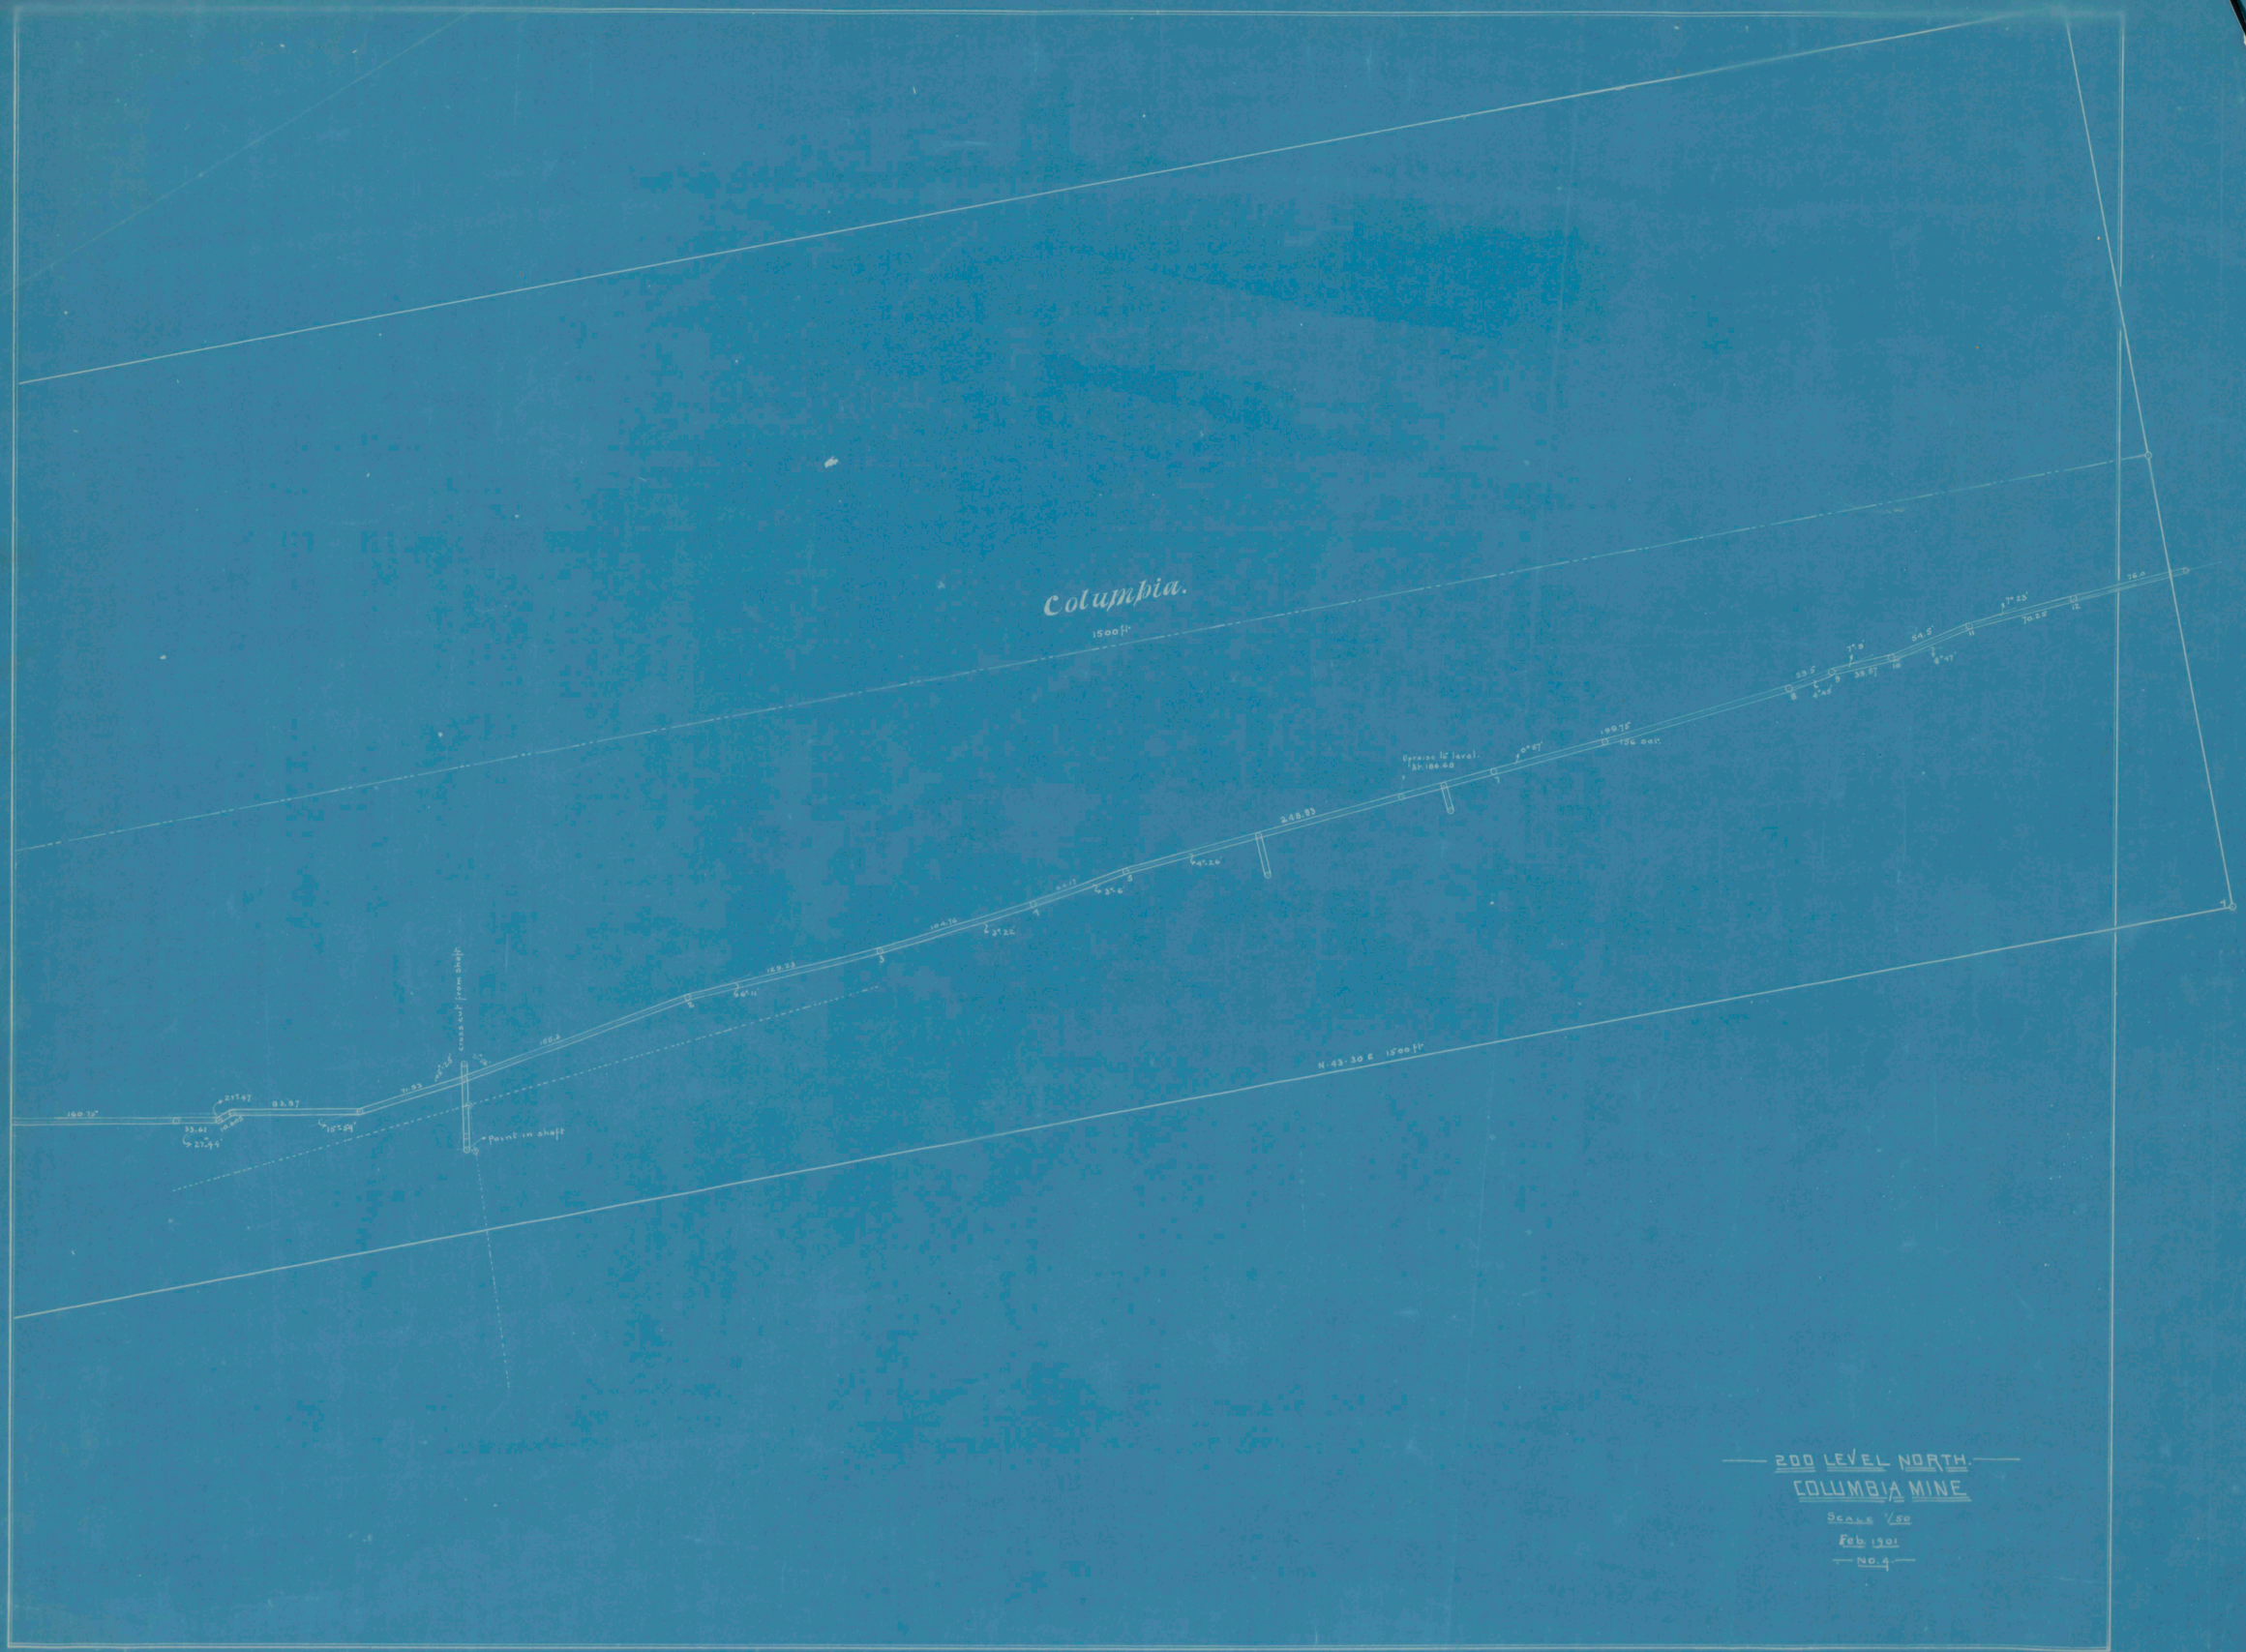
Columbia.
1500 ft.
Upraise to level.
Sh. 186.68
N. 43. 30 E. 1500 ft.
Point in shaft
Point in shaft
200 LEVEL NORTH.
COLUMBIA MINE
SCALE 1/50
Feb. 1901
No. 4