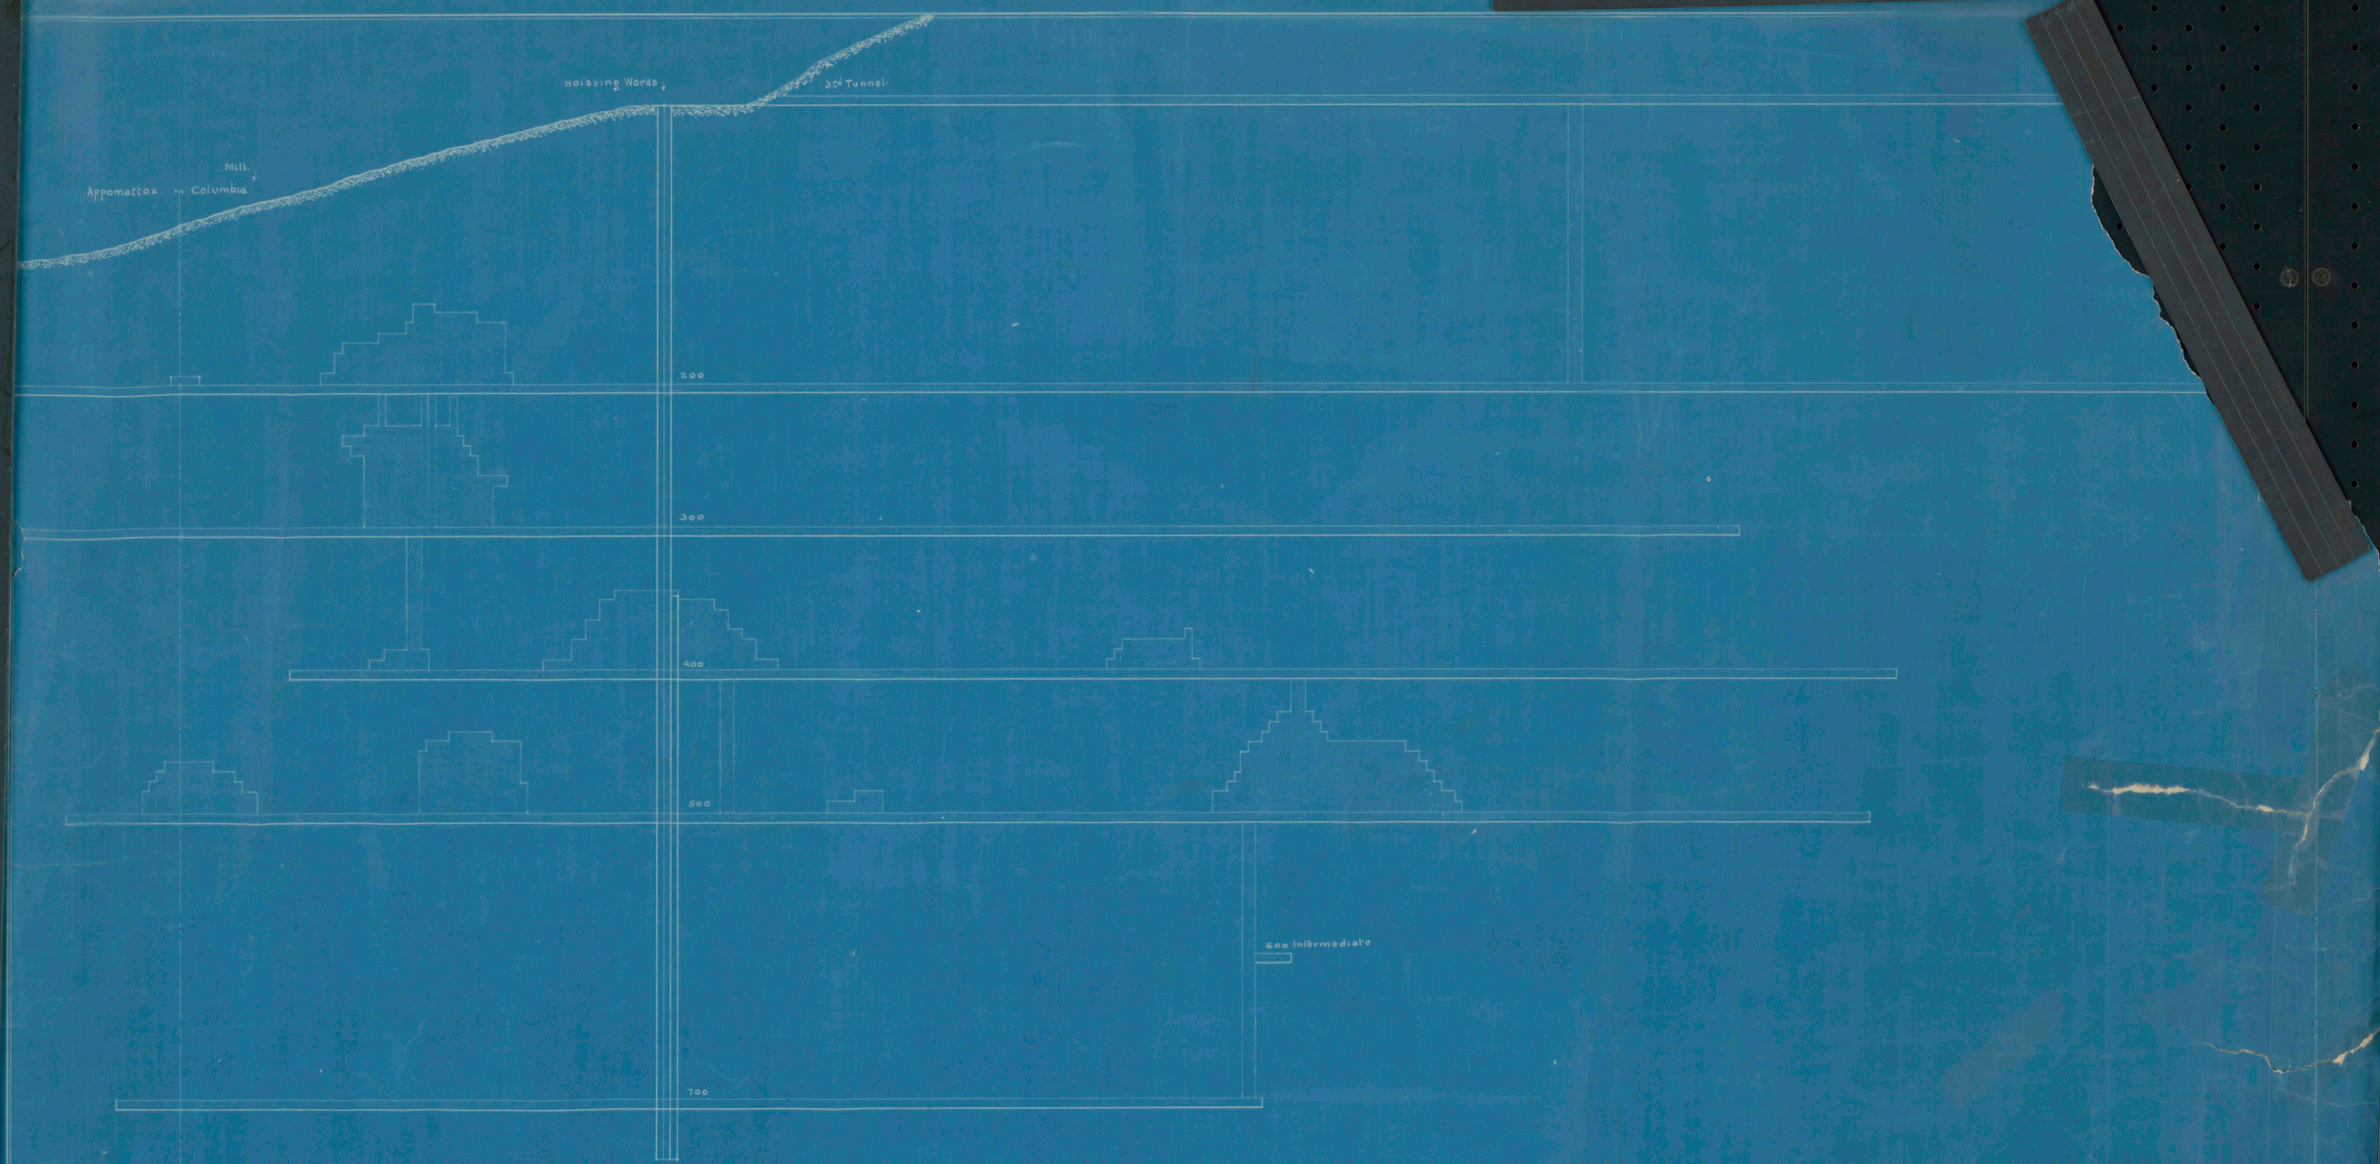

SECTIONAL ELEVATION
— OF —
COLUMBIA MINE
— FOOT WALL. —
Scale 1/50
Dec 1902