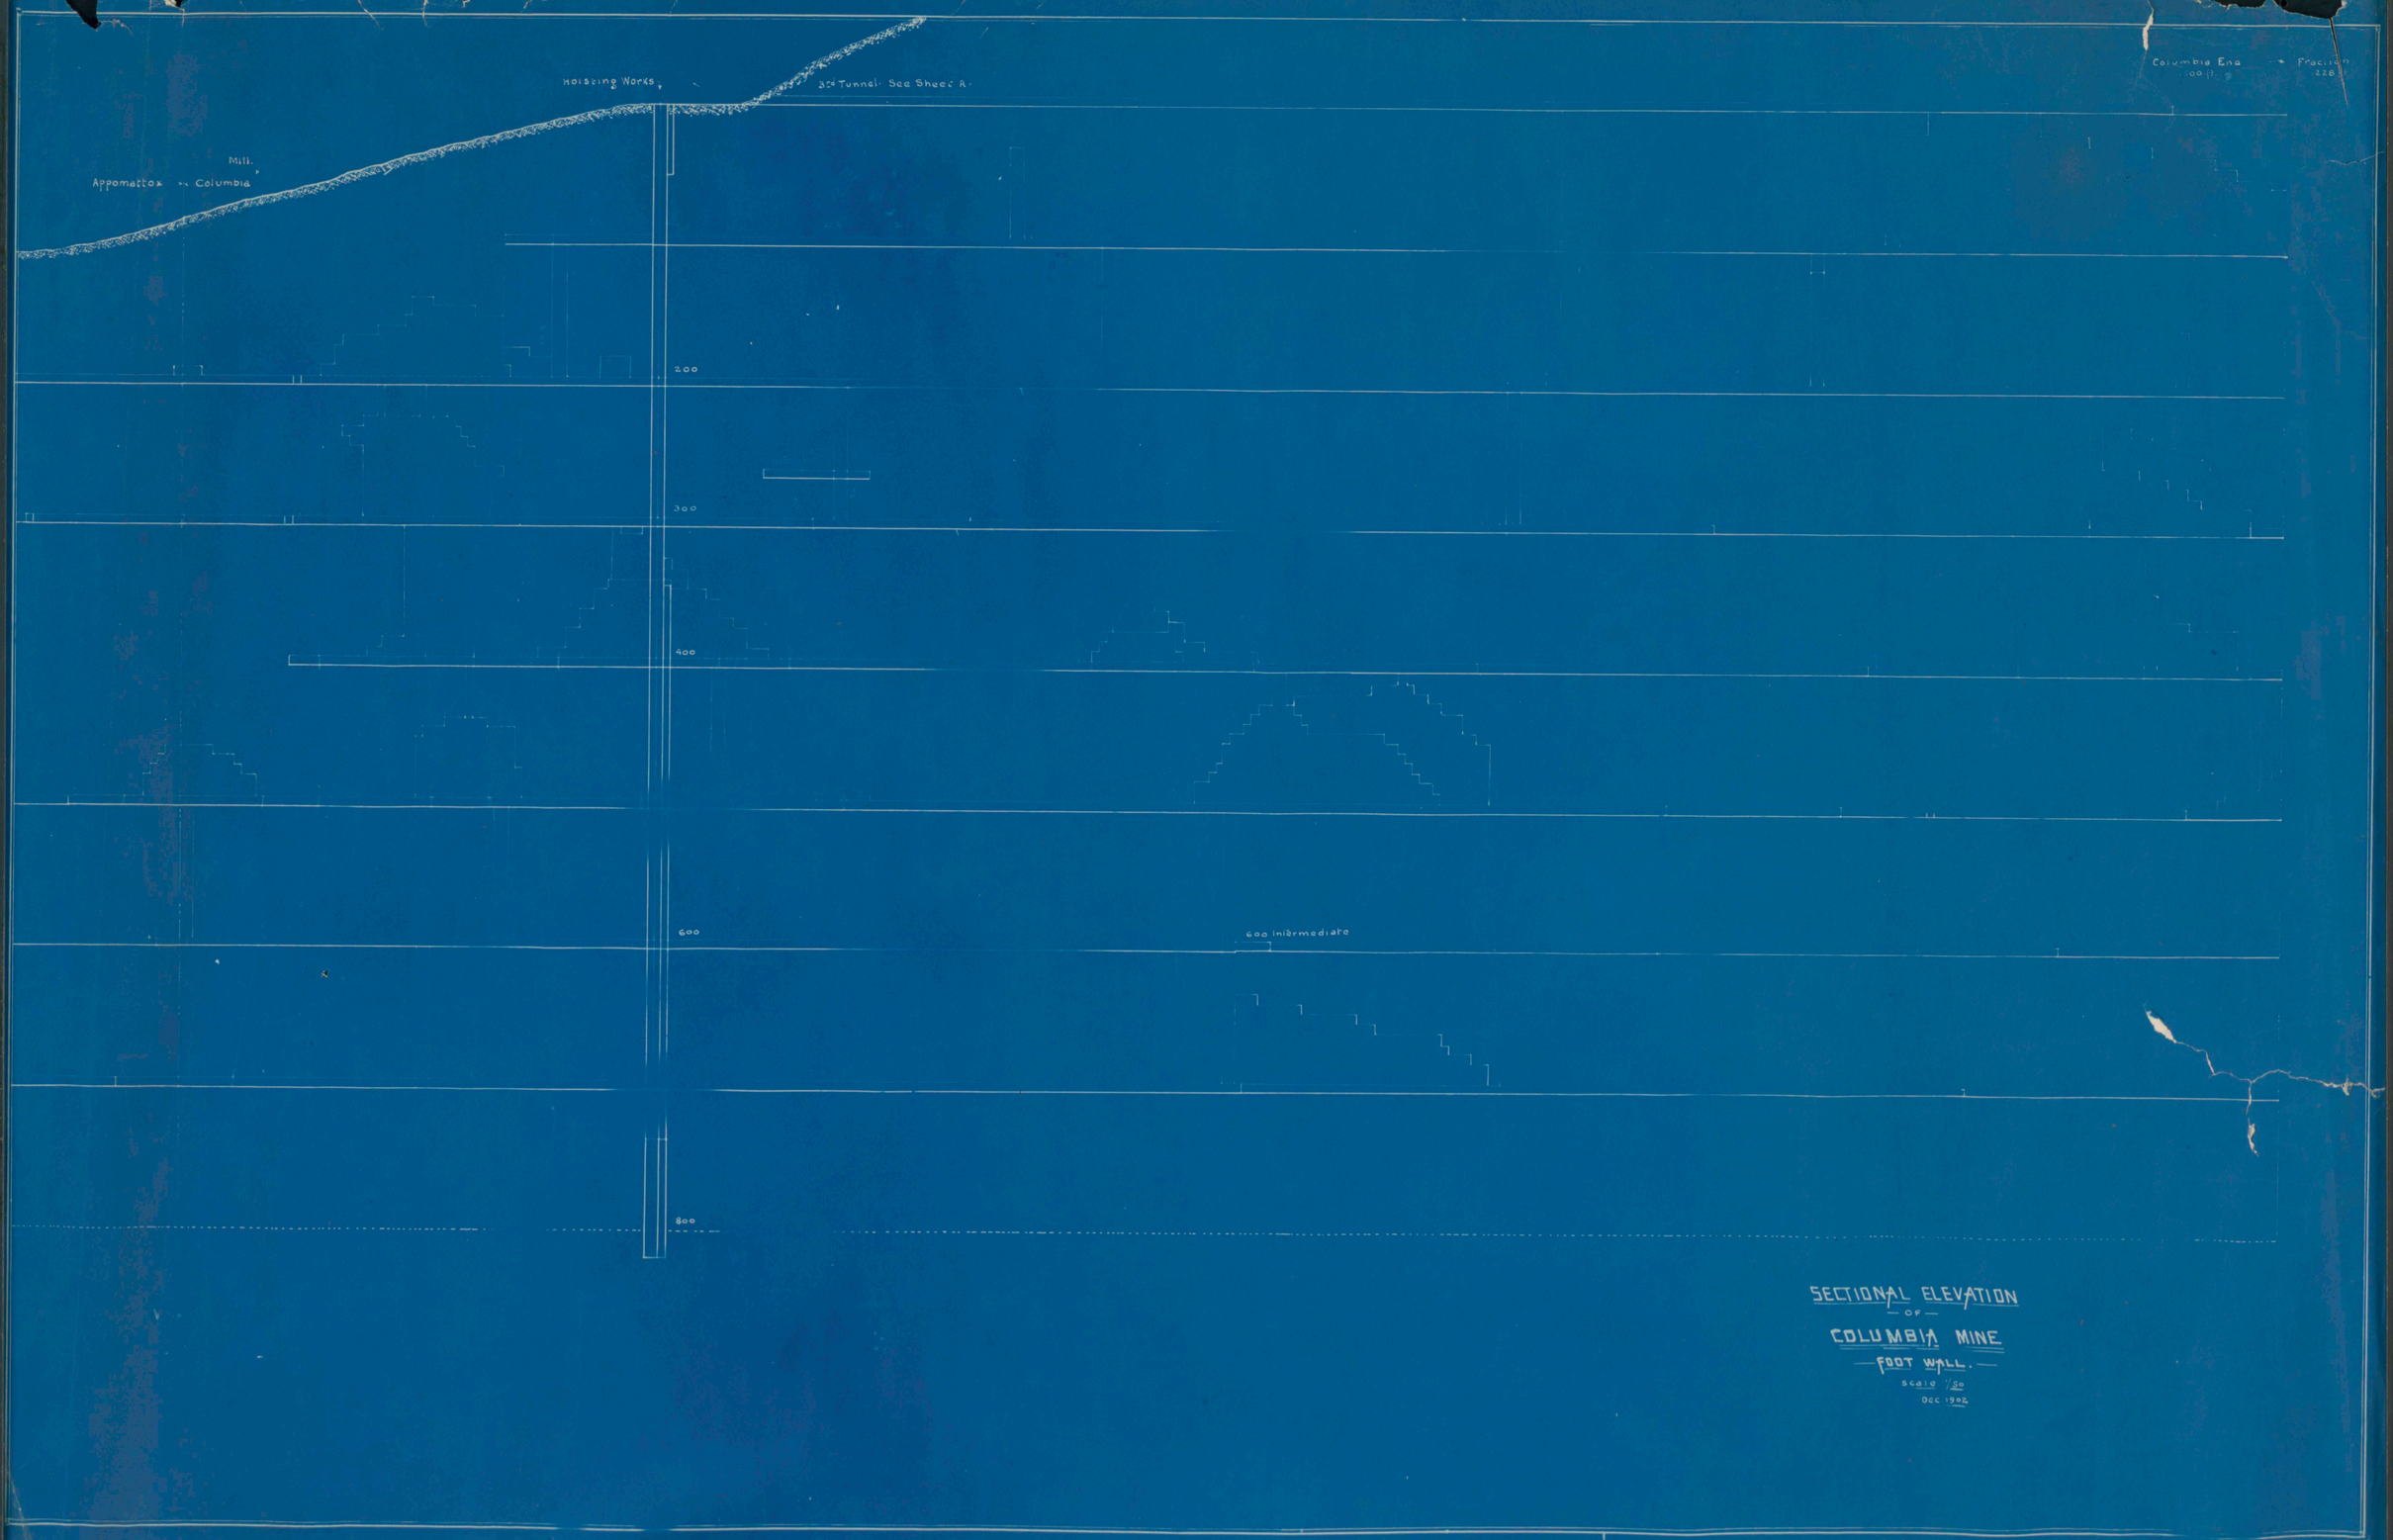
Hoisting Works
32d Tunnel. See Sheet A.
Mill.
Appomattox
Columbia
Columbia End
Fraction
200
300
400
600
600 Intermediate
800
SECTIONAL ELEVATION
OF
COLUMBIA MINE
FOOT WALL.
Scale 1/20
Dec 1902