MAP No. 8

LONGITUDINAL SECTION AND PART PLAN

COLUMBIA

HANGING WALL
SHOWING
SAMPLING AND UNSTOPED SECTIONS
RECENT STOPING ADDED

SCALE 1 IN. = 40 FT.
DATE JAN. 15 1941
BY H.B. Foote
E.T. Knight

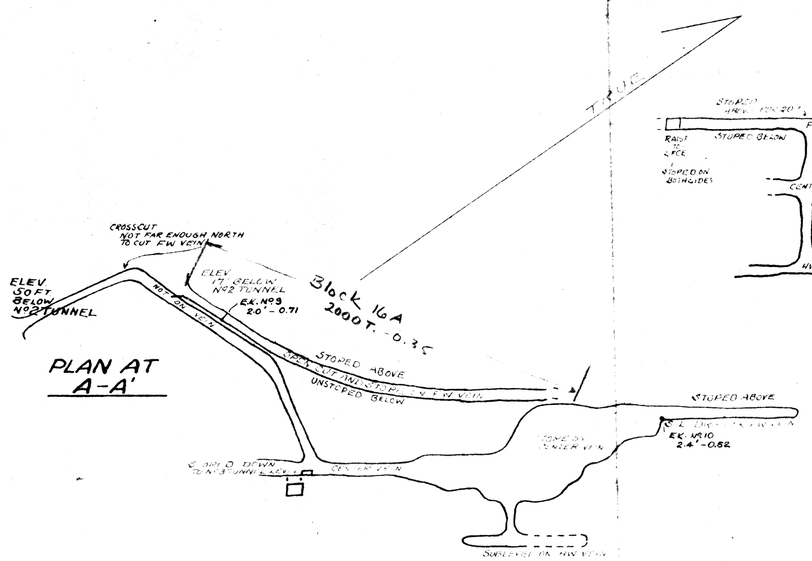

PLAN AT A-A'

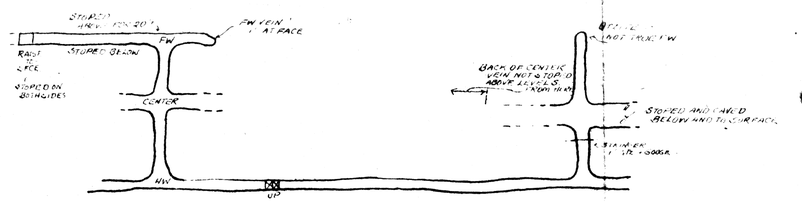

PLAN AT B-B'

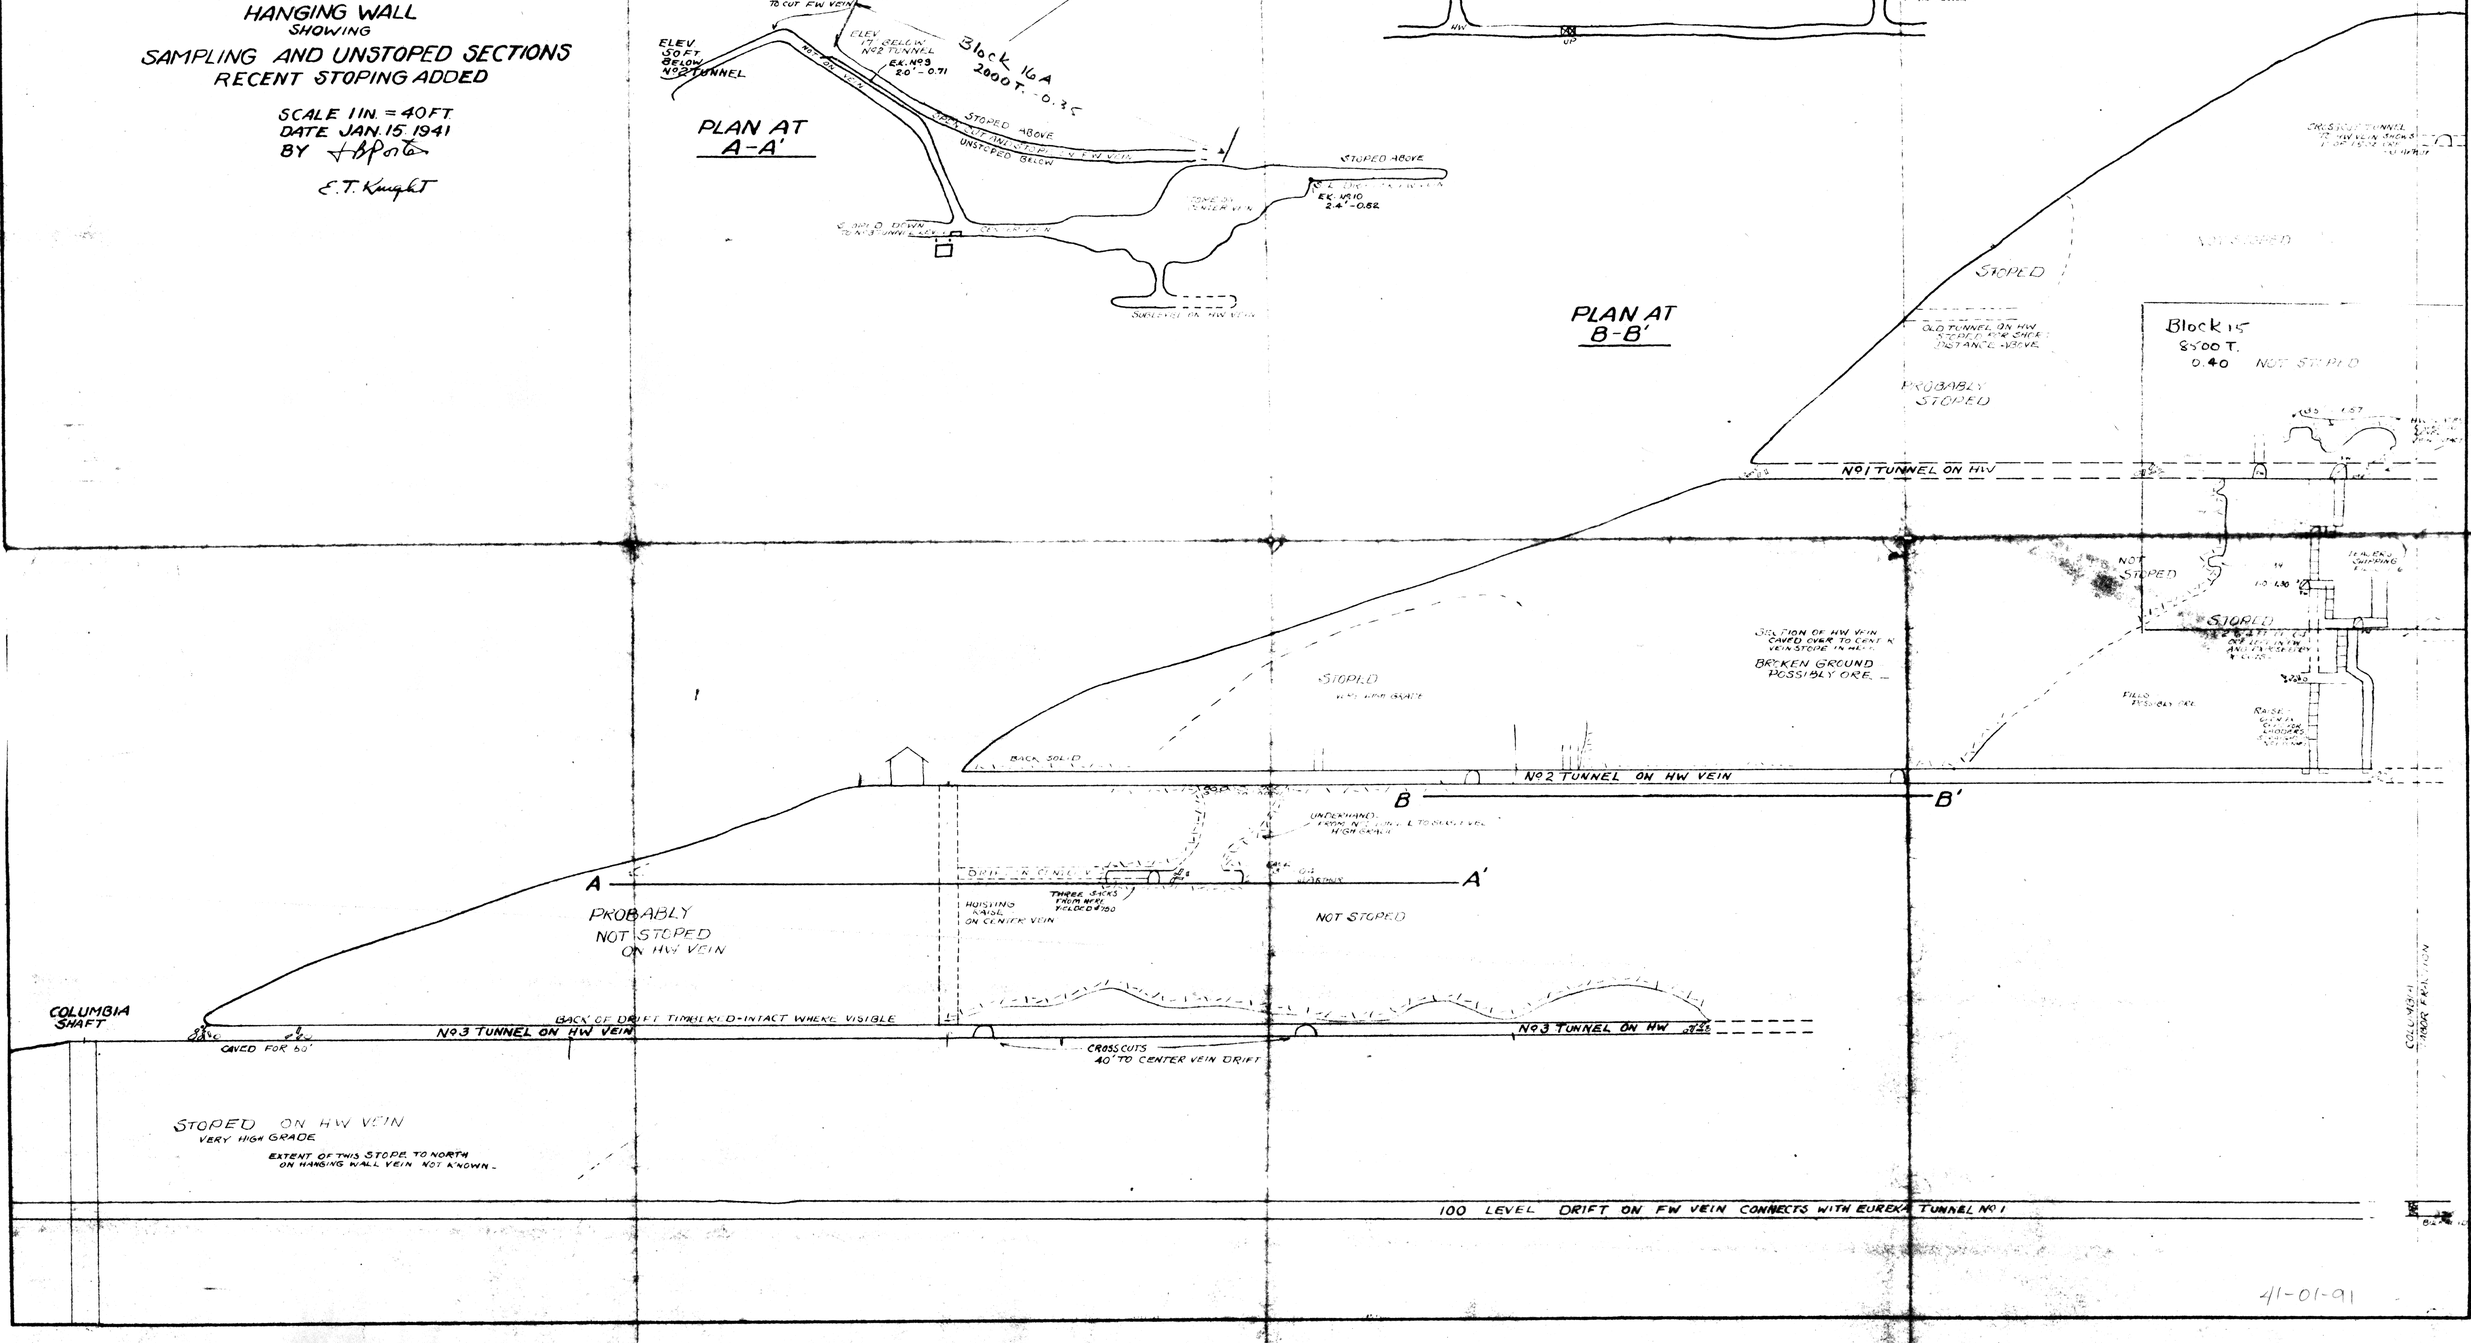

4/1-01-91