Appendix C. Roadway Profiles

This page is intentionally left blank.

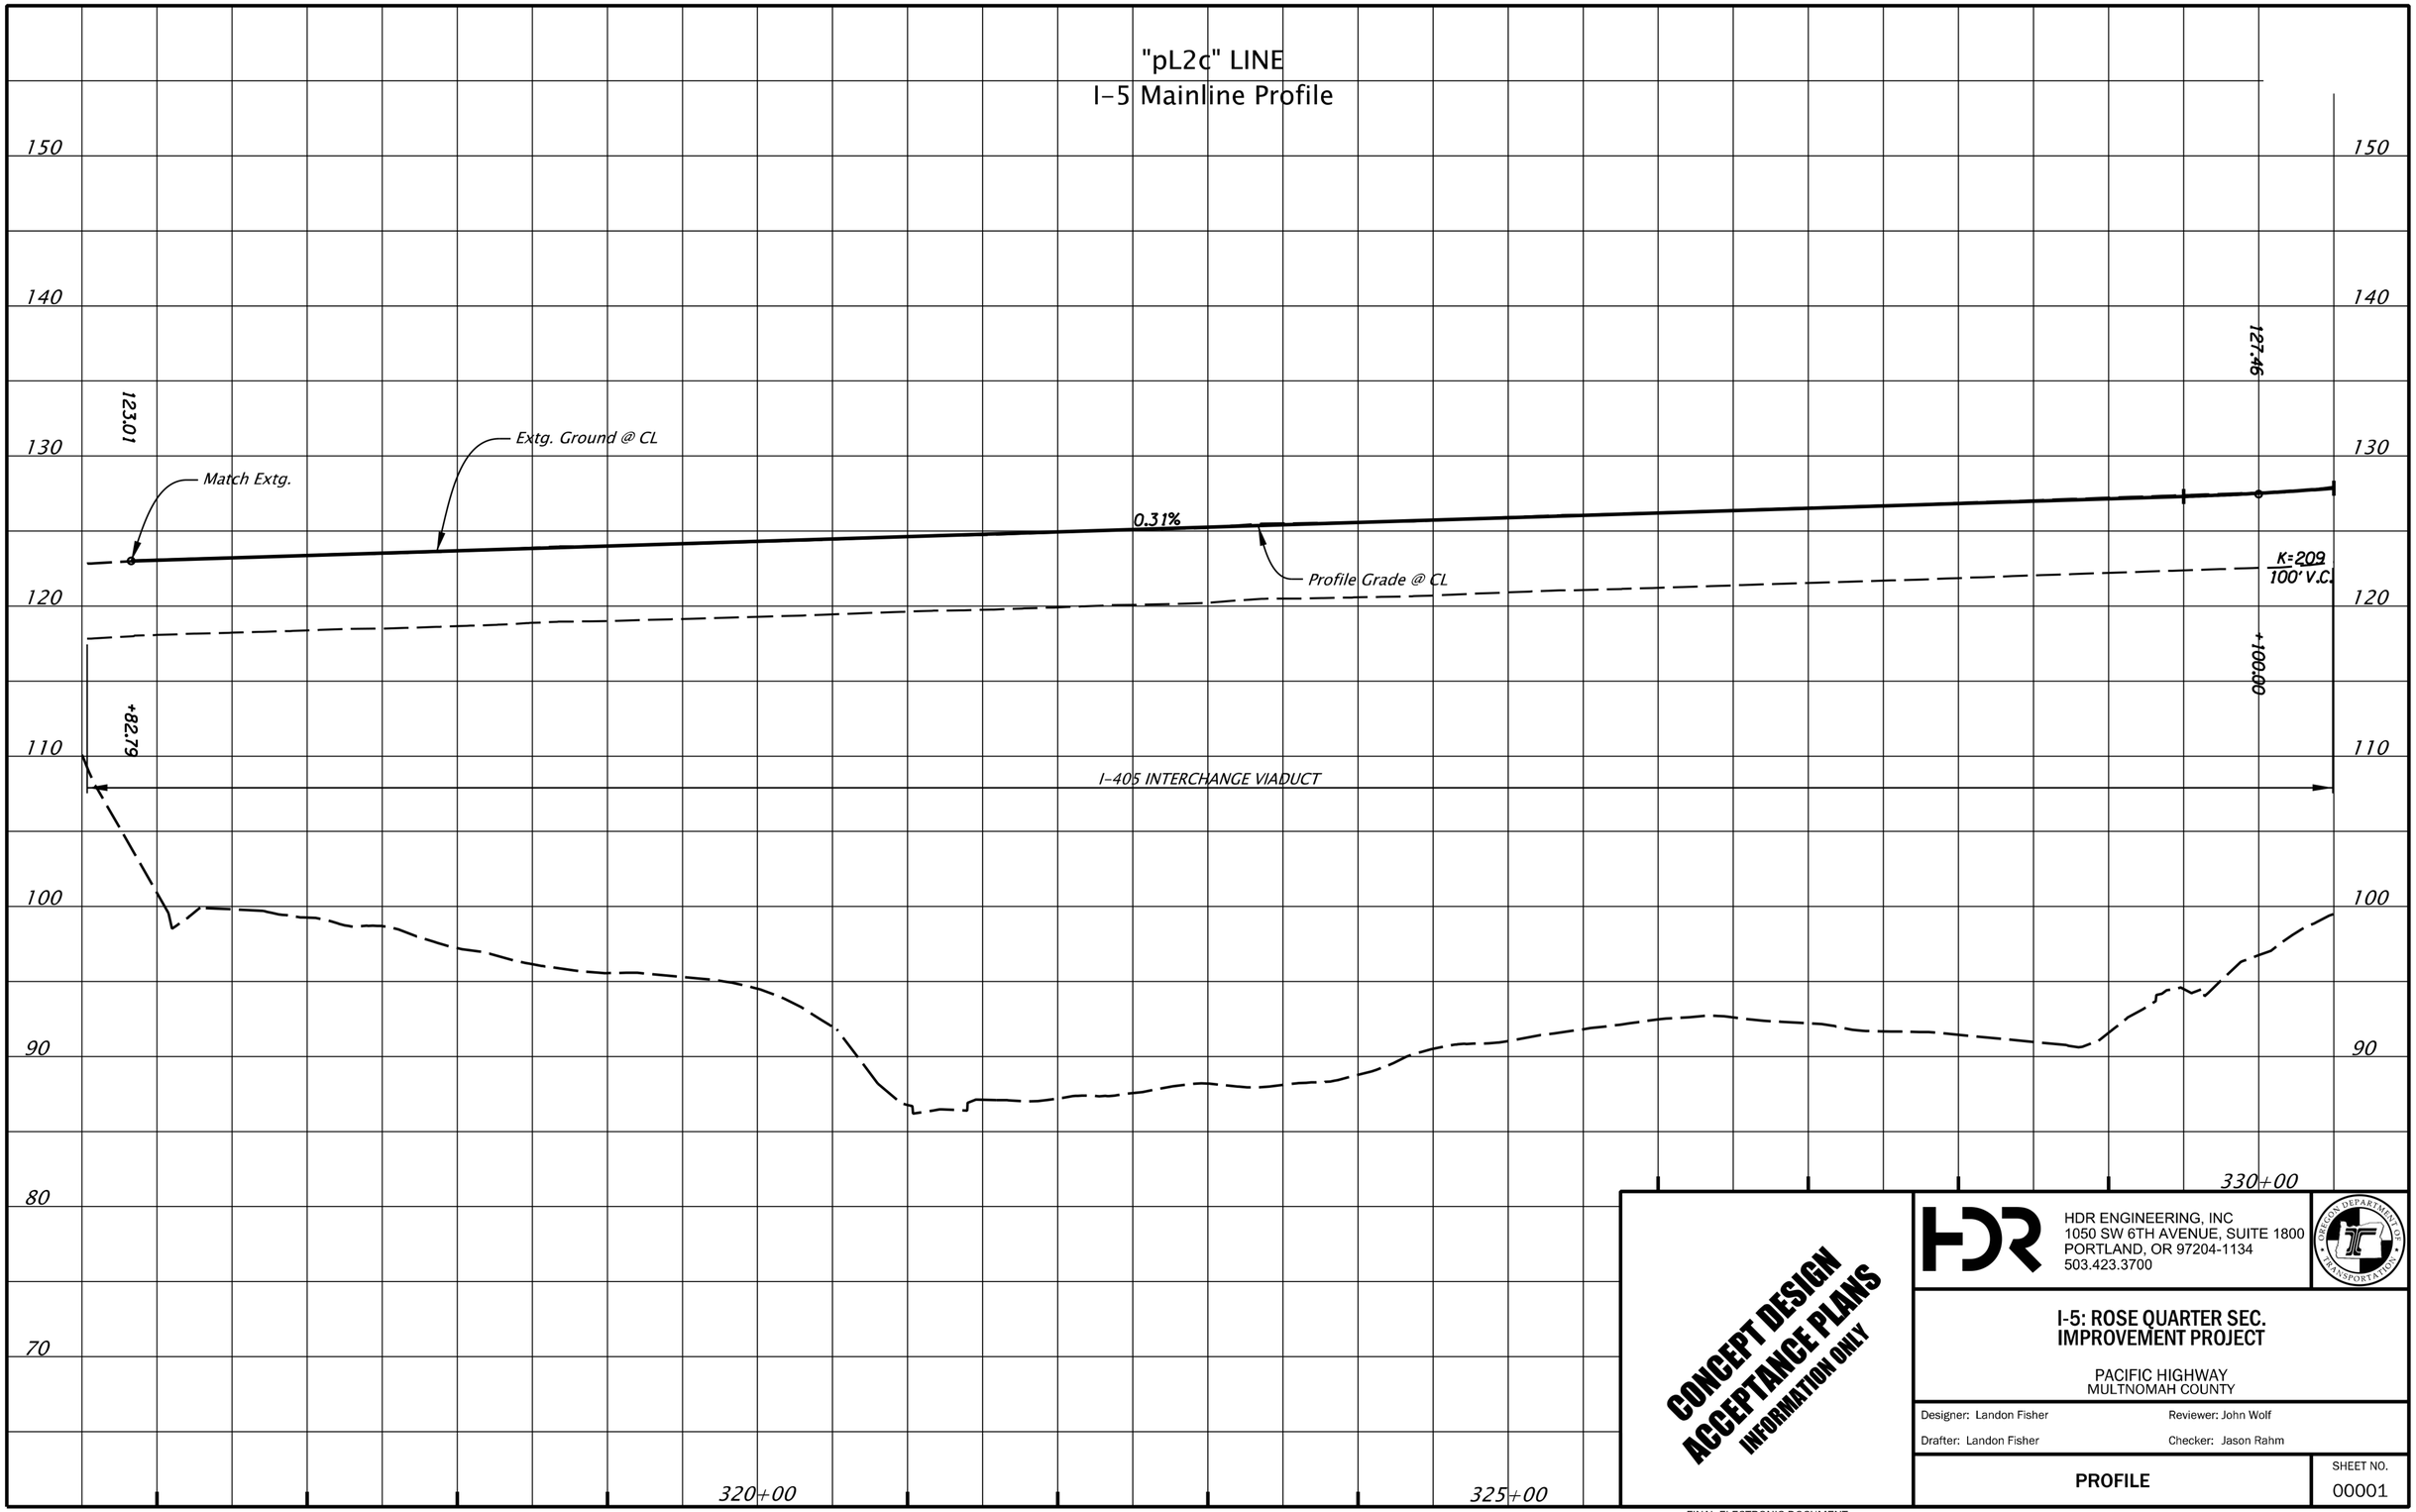

R_K19071_pf01.dgn :: Profile_Sheets 10/6/2020 11:57:41 AM CTANGONAN

FINAL ELECTRONIC DOCUMENT
AVAILABLE UPON REQUEST

Rotation: 0° Scale: 1"=100'

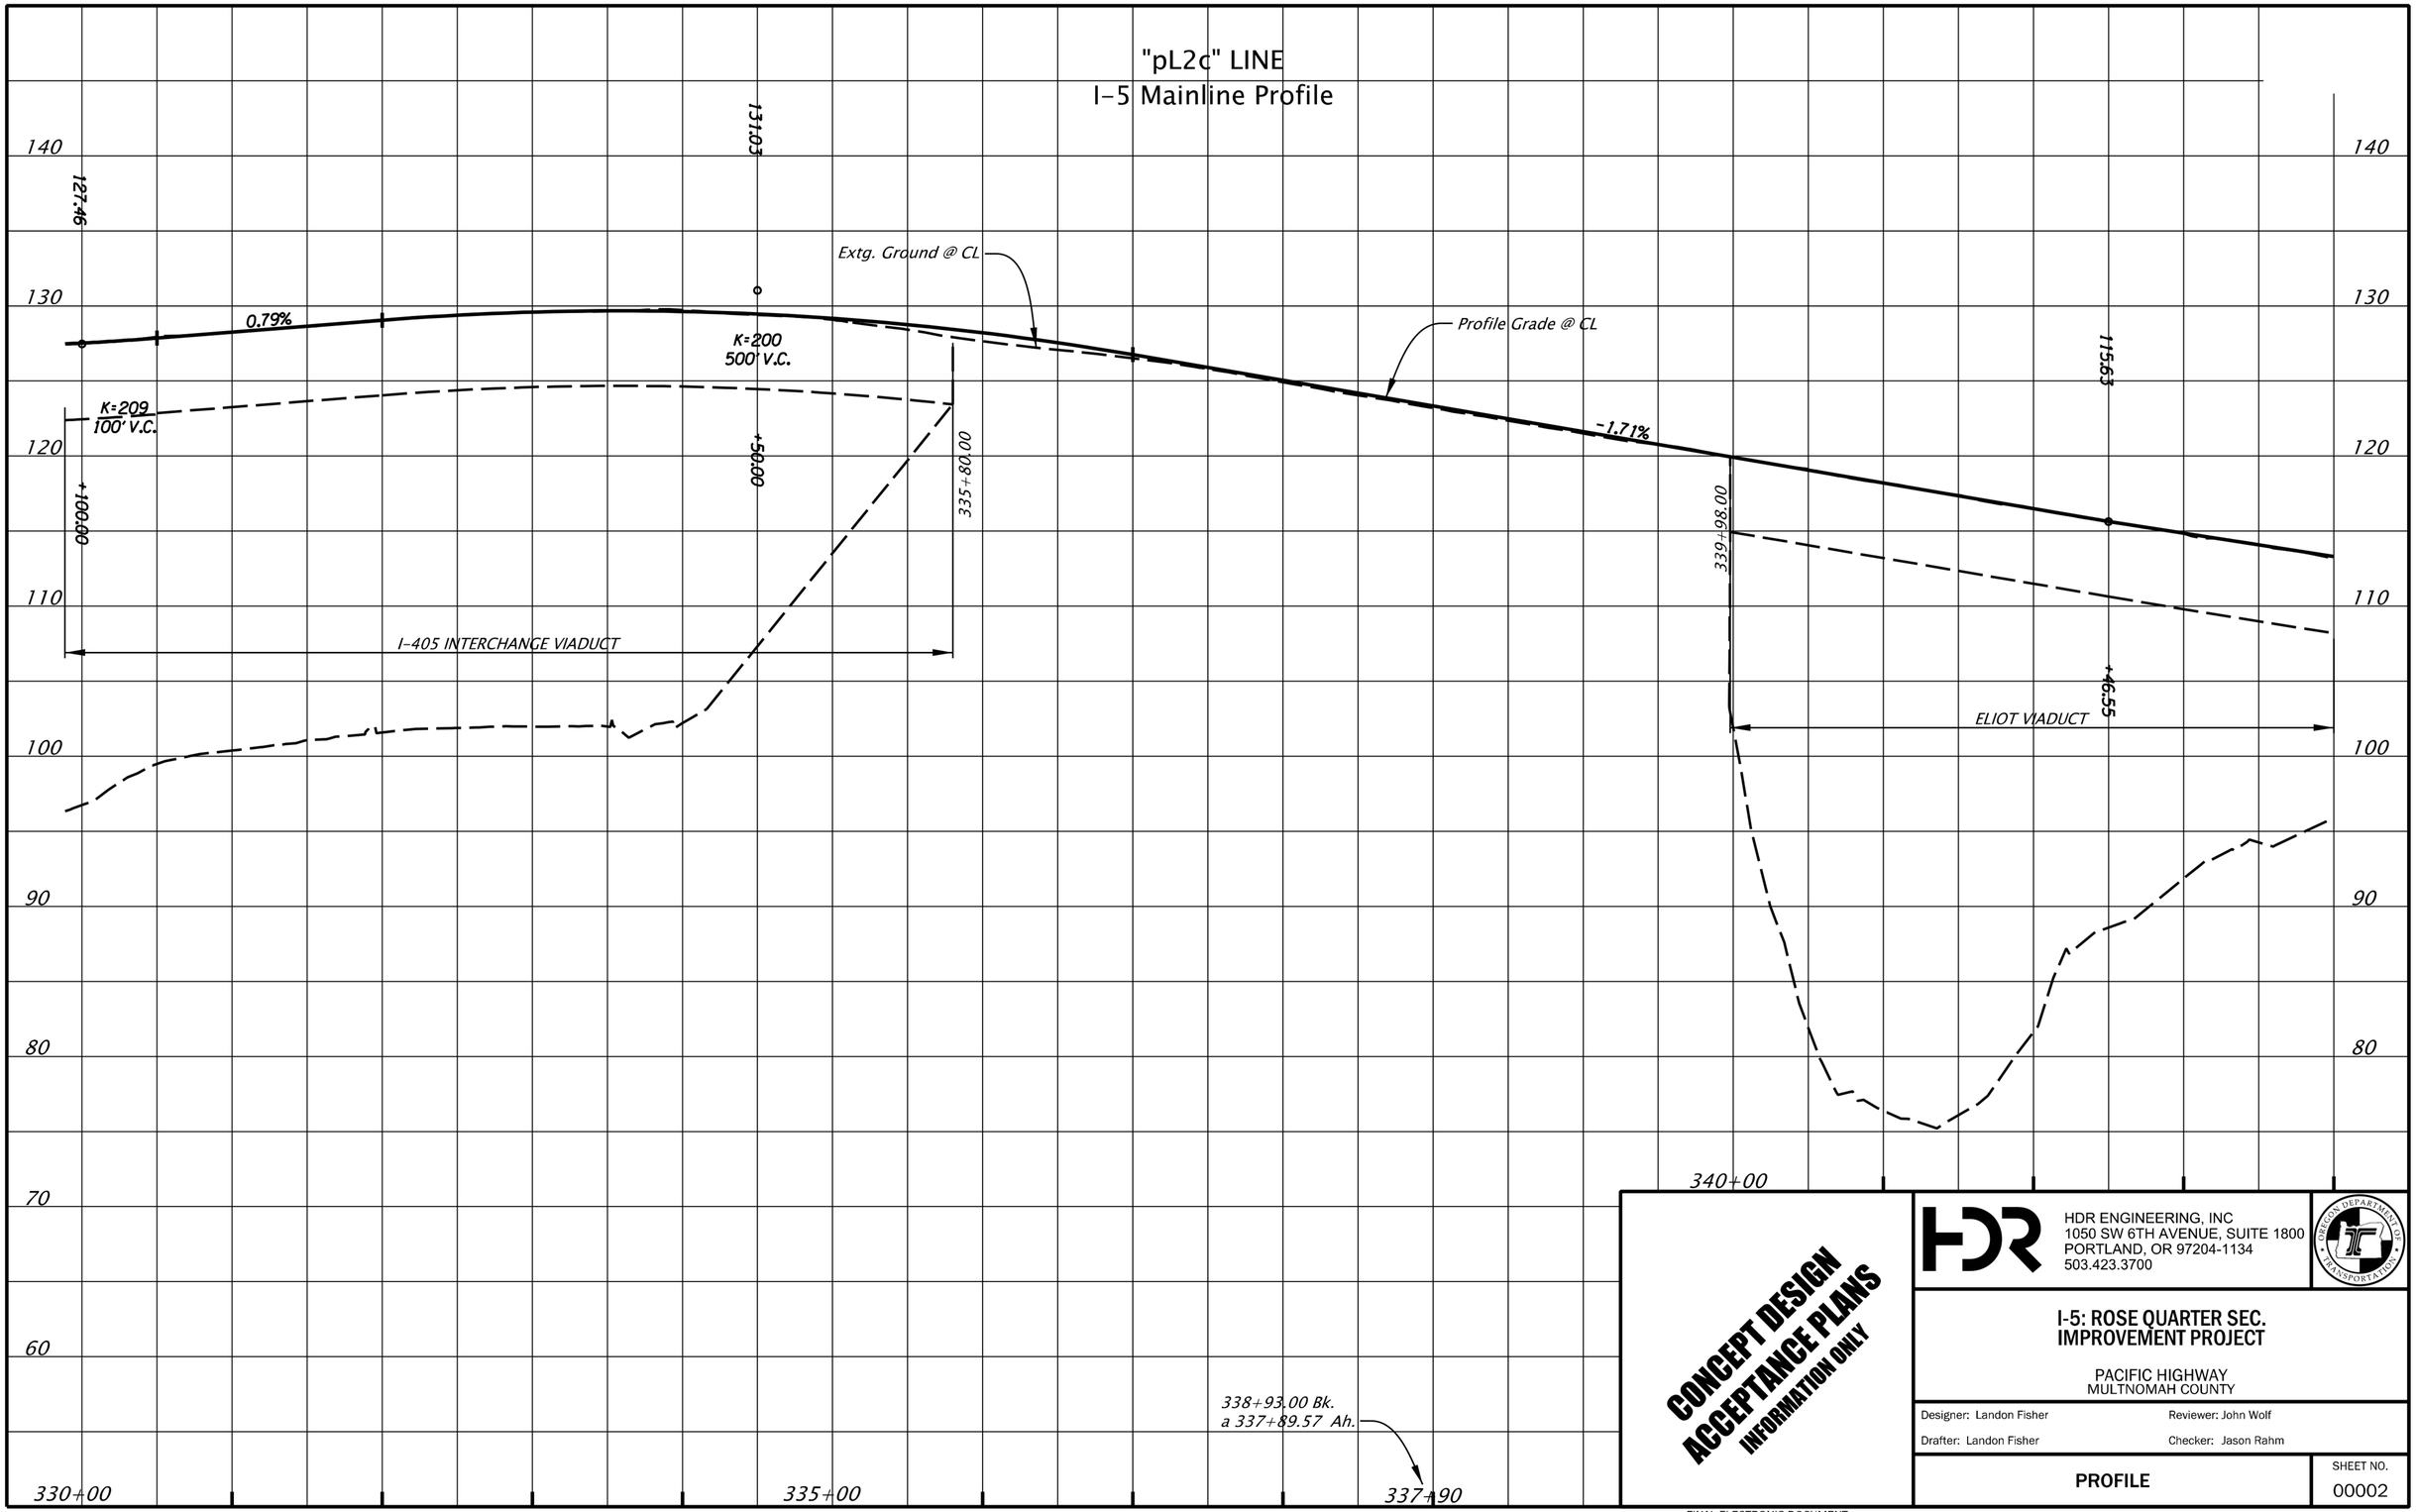

CONCEPT DESIGN
ACCEPTANCE PLANS
INFORMATION ONLY

HDR ENGINEERING, INC
1050 SW 6TH AVENUE, SUITE 1800
PORTLAND, OR 97204-1134
503.423.3700

OREGON DEPARTMENT OF TRANSPORTATION

I-5: ROSE QUARTER SEC. IMPROVEMENT PROJECT

PACIFIC HIGHWAY
MULTNOMAH COUNTY

Designer: Landon Fisher
Reviewer: John Wolf
Drafter: Landon Fisher
Checker: Jason Rahm

PROFILE

SHEET NO.
00002

R_K19071_pf01.dgn :: Profile_Sheets 10/6/2020 11:59:22 AM CTANGONAN

FINAL ELECTRONIC DOCUMENT
AVAILABLE UPON REQUEST

Rotation: 0° Scale: 1"=100'

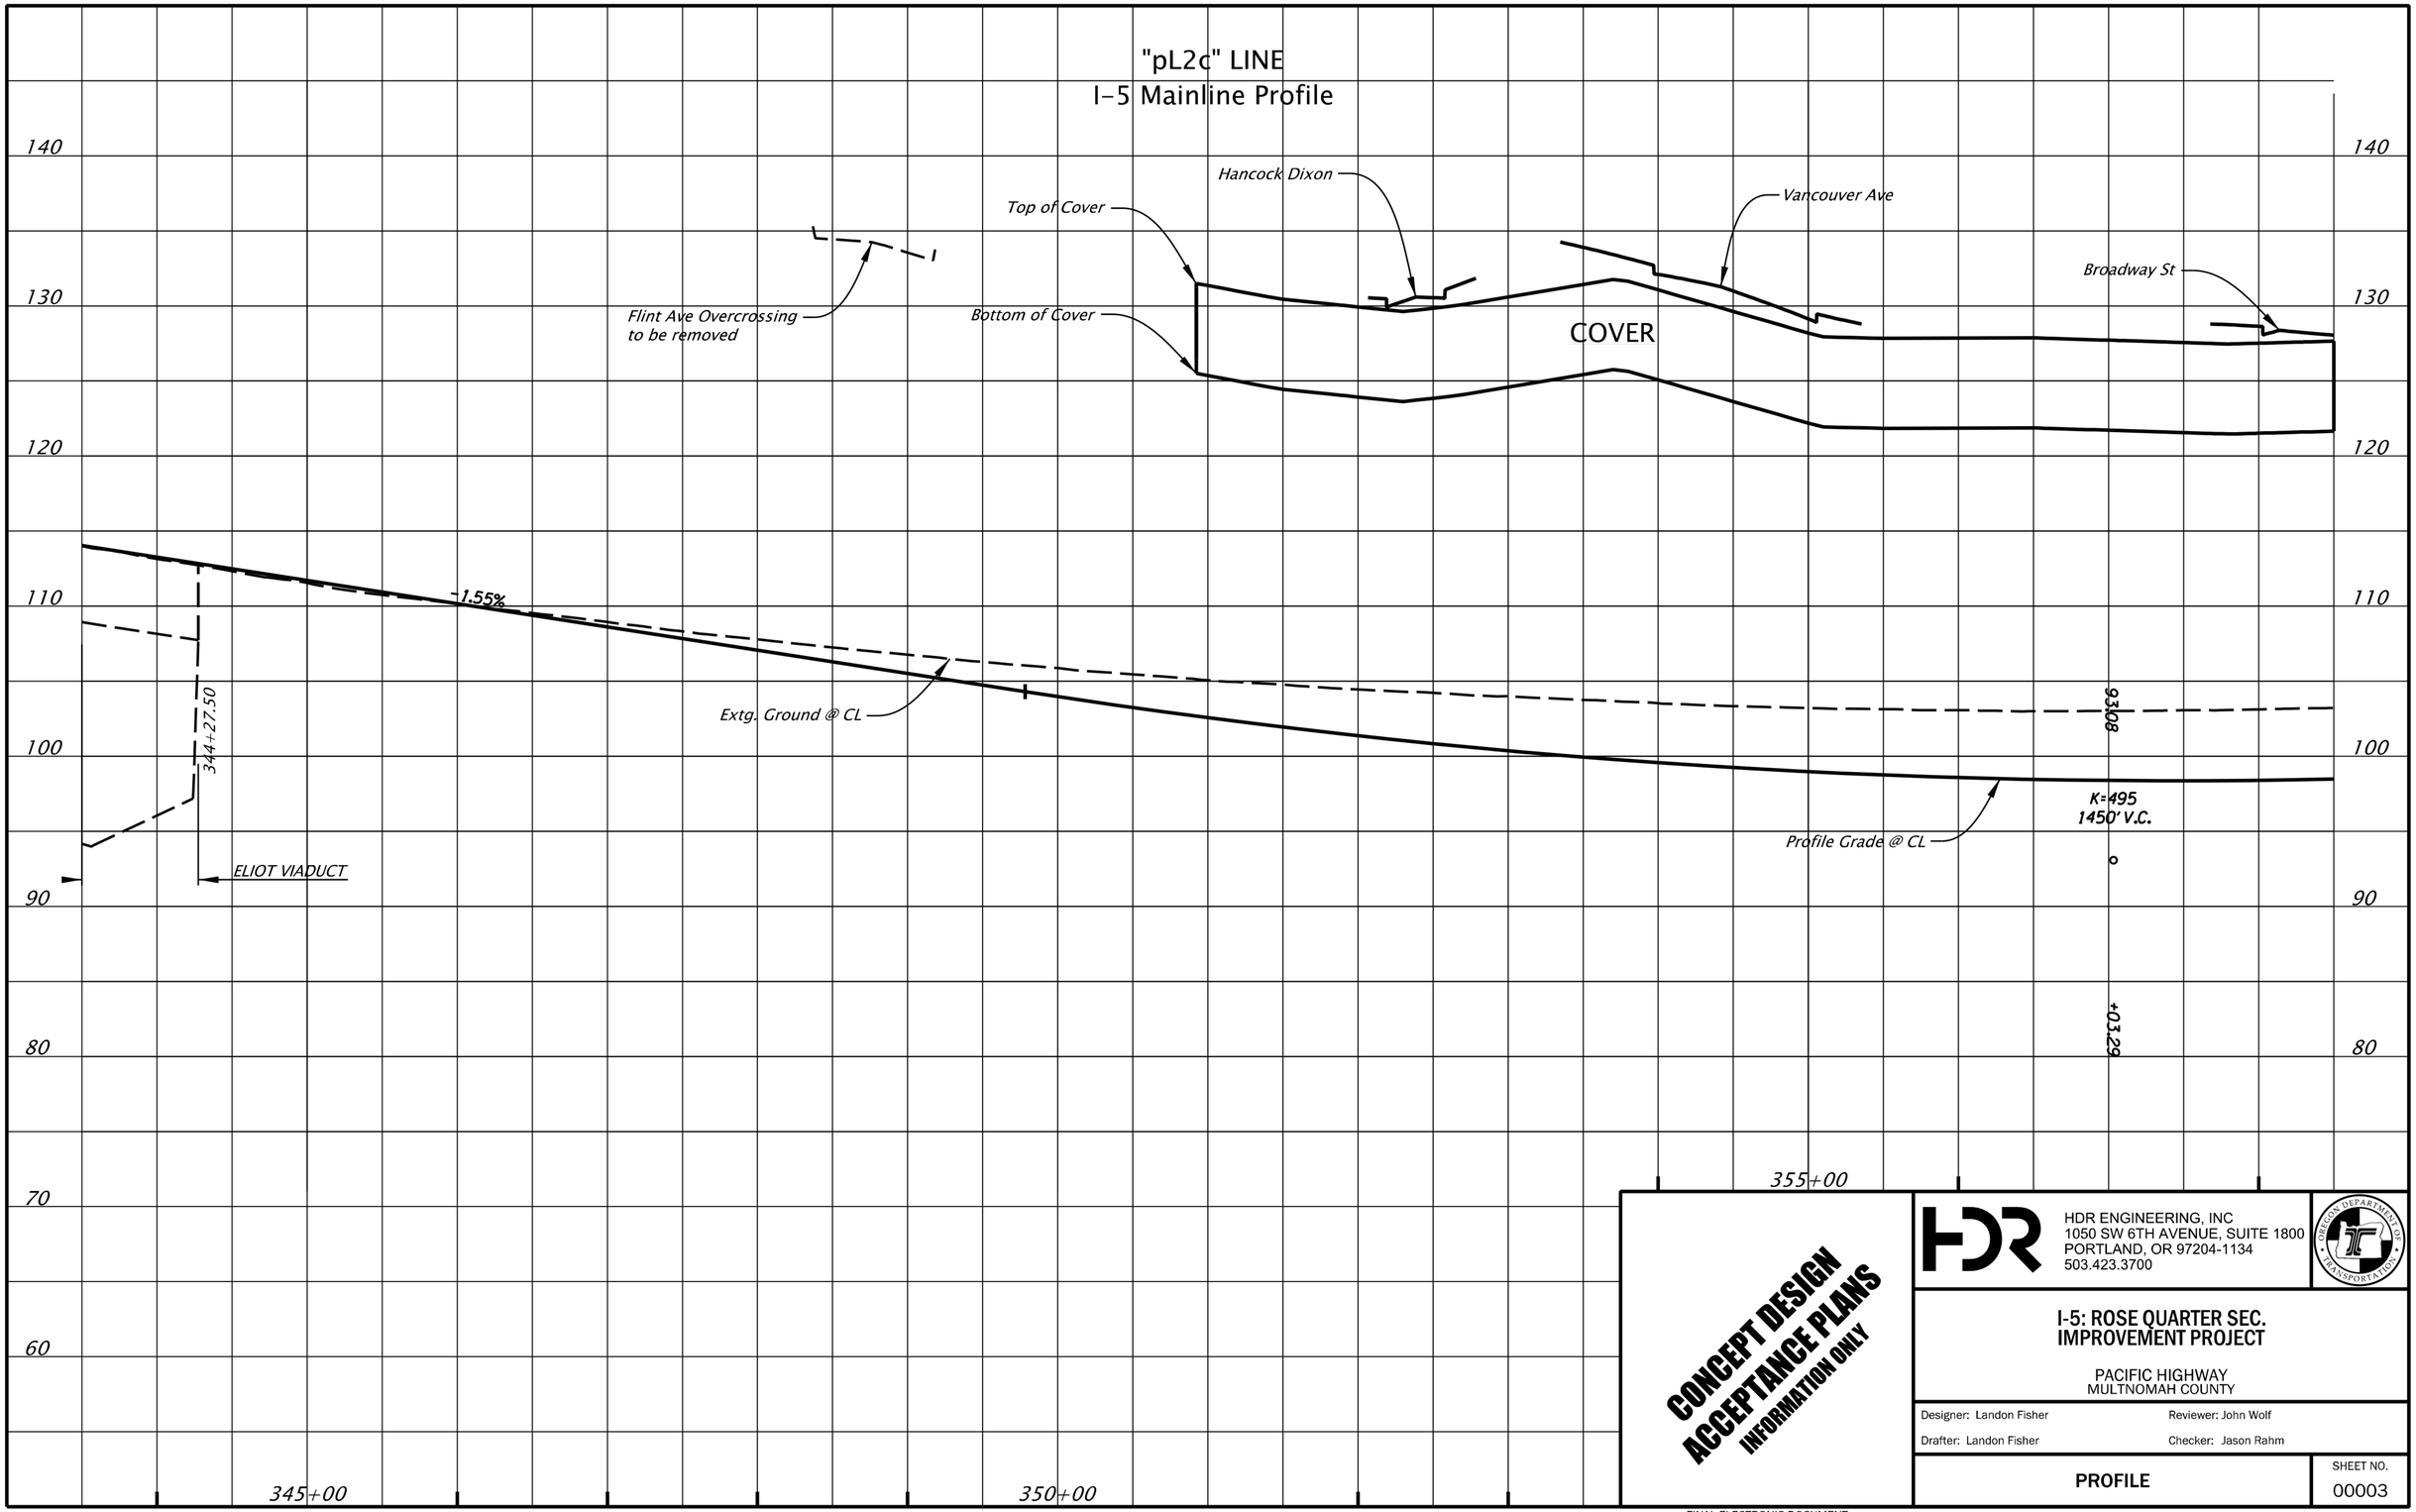

CONCEPT DESIGN
ACCEPTANCE PLANS
INFORMATION ONLY

HDR ENGINEERING, INC
1050 SW 6TH AVENUE, SUITE 1800
PORTLAND, OR 97204-1134
503.423.3700

OREGON DEPARTMENT OF TRANSPORTATION

I-5: ROSE QUARTER SEC. IMPROVEMENT PROJECT

PACIFIC HIGHWAY
MULTNOMAH COUNTY

Designer: Landon Fisher
Reviewer: John Wolf
Drafter: Landon Fisher
Checker: Jason Rahm

PROFILE

SHEET NO.
00003

R_K19071_pf01.dgn :: Profile_Sheets 10/6/2020 12:05:06 PM CTANGONAN

FINAL ELECTRONIC DOCUMENT
AVAILABLE UPON REQUEST

Rotation: 0° Scale: 1"=100'

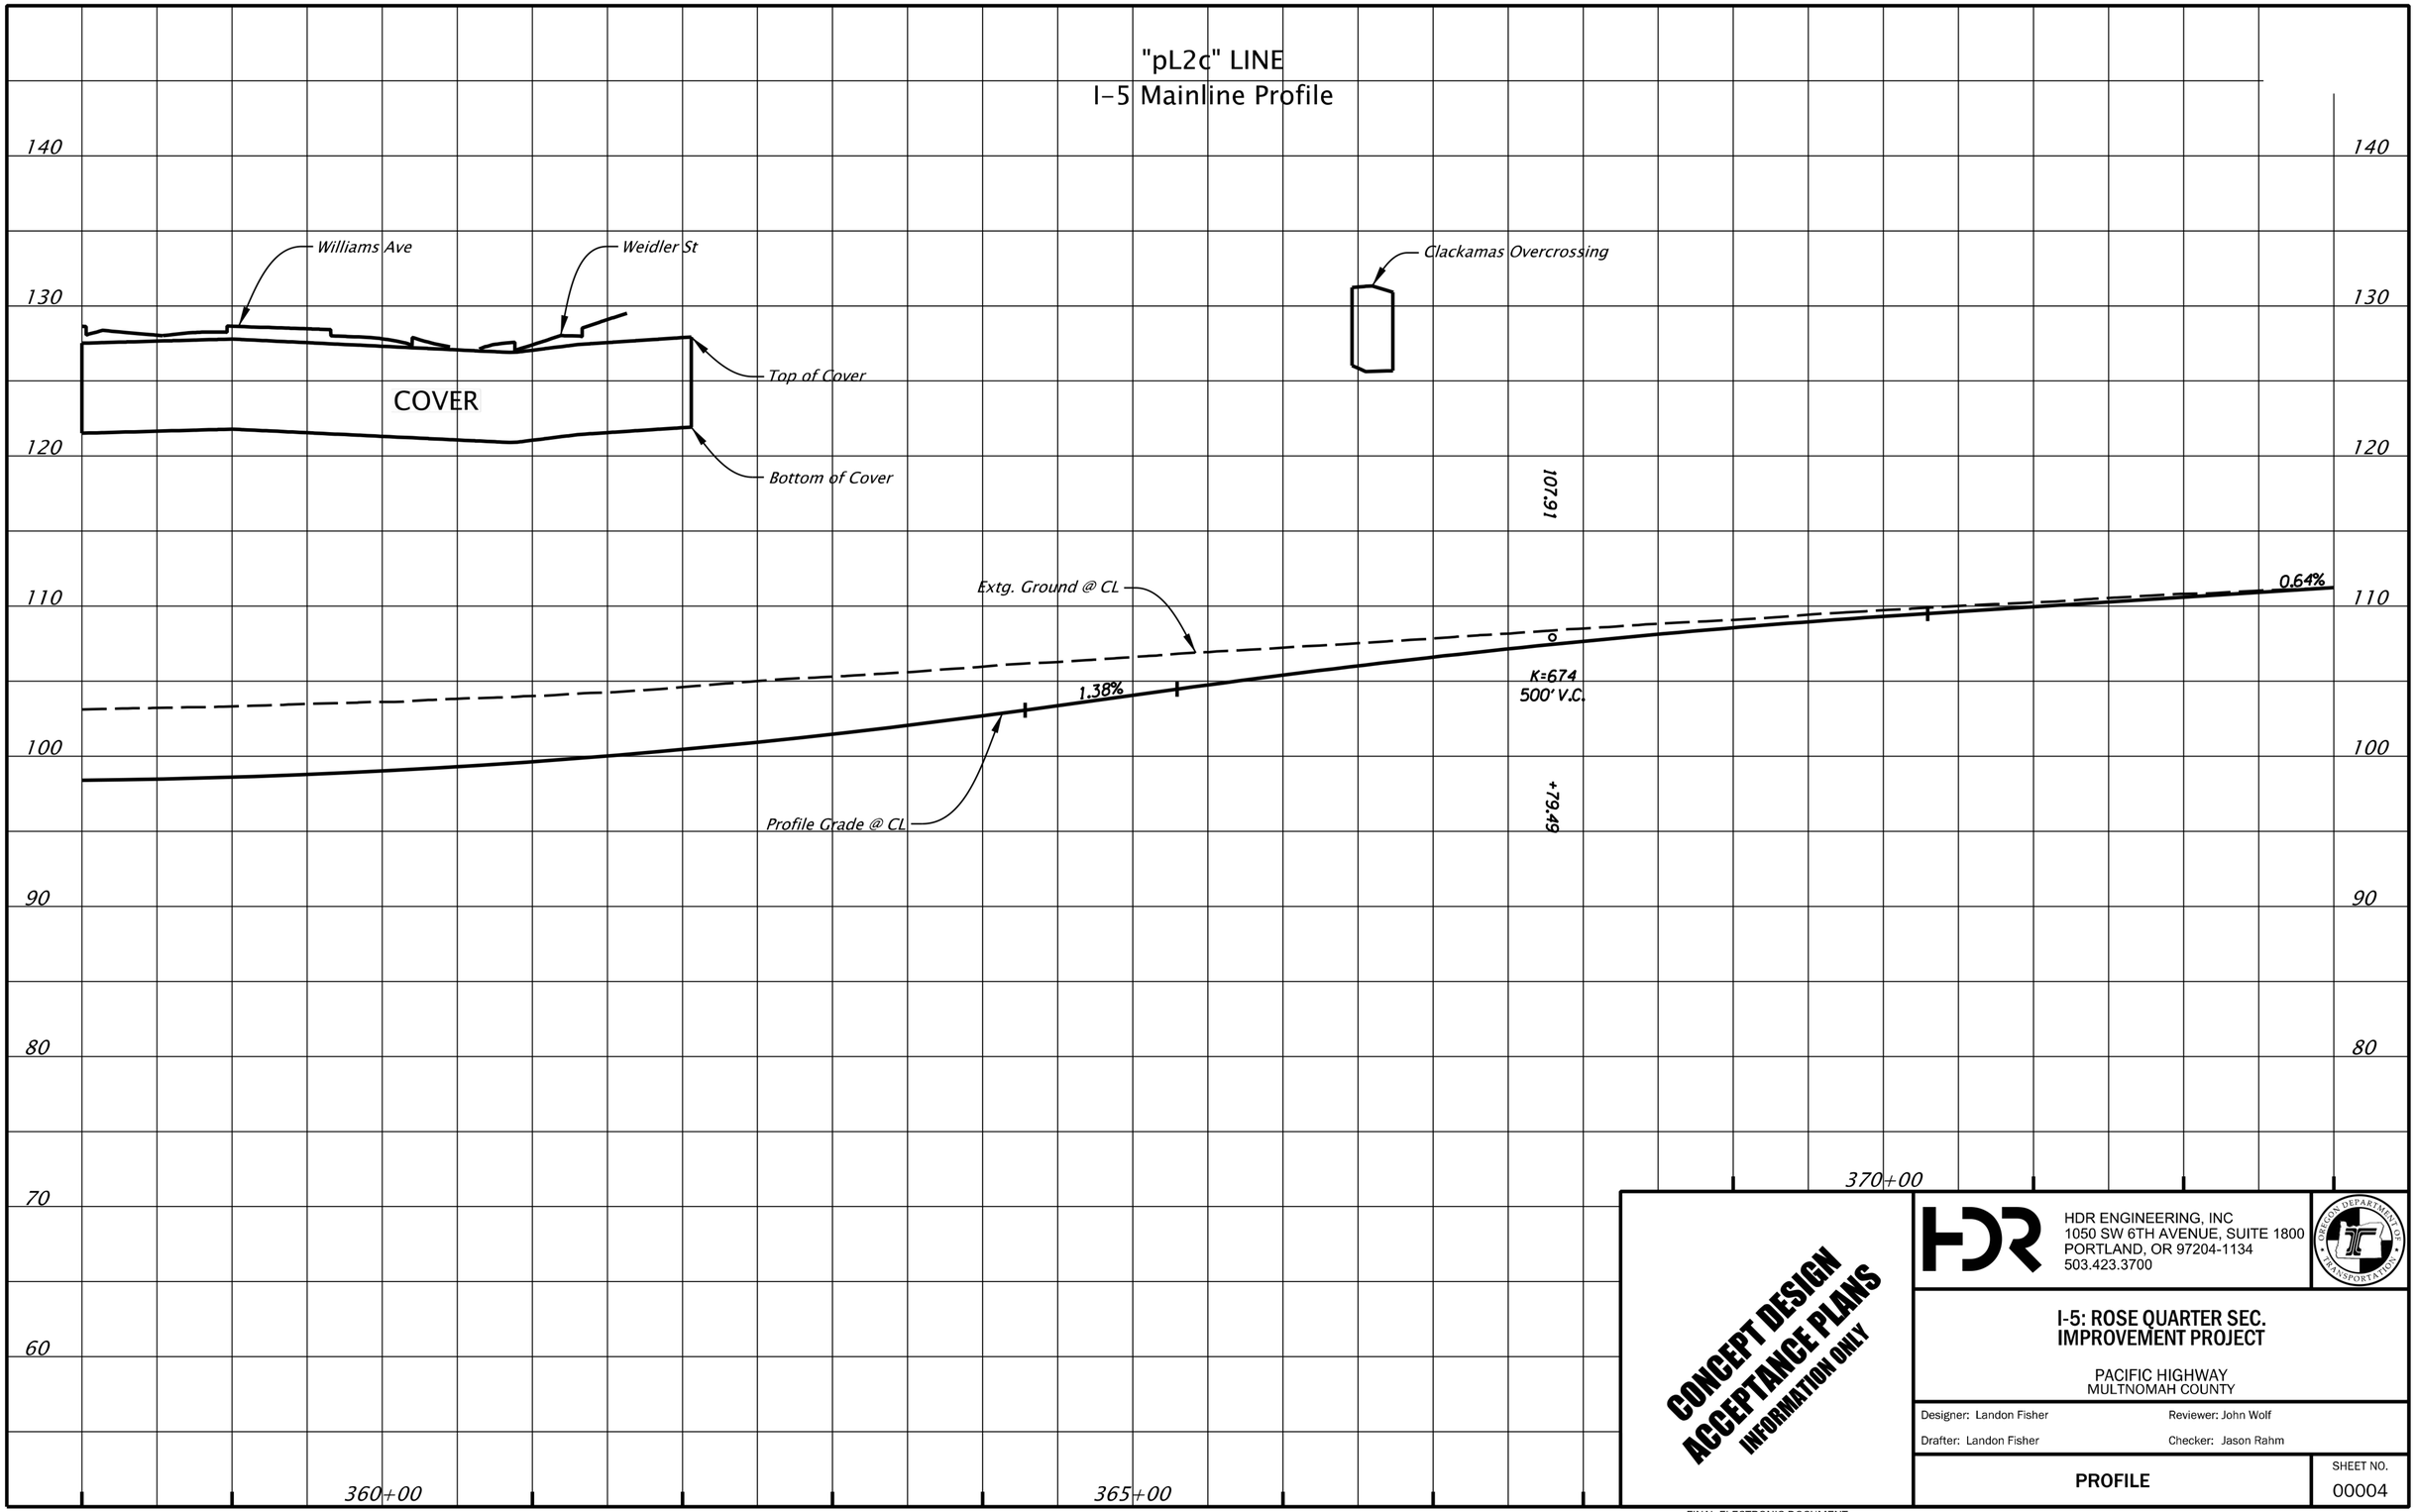

R_K19071_pf01.dgn :: Profile_Sheets 10/6/2020 12:08:56 PM CTANGONAN

FINAL ELECTRONIC DOCUMENT
AVAILABLE UPON REQUEST

Rotation: 0° Scale: 1"=100'

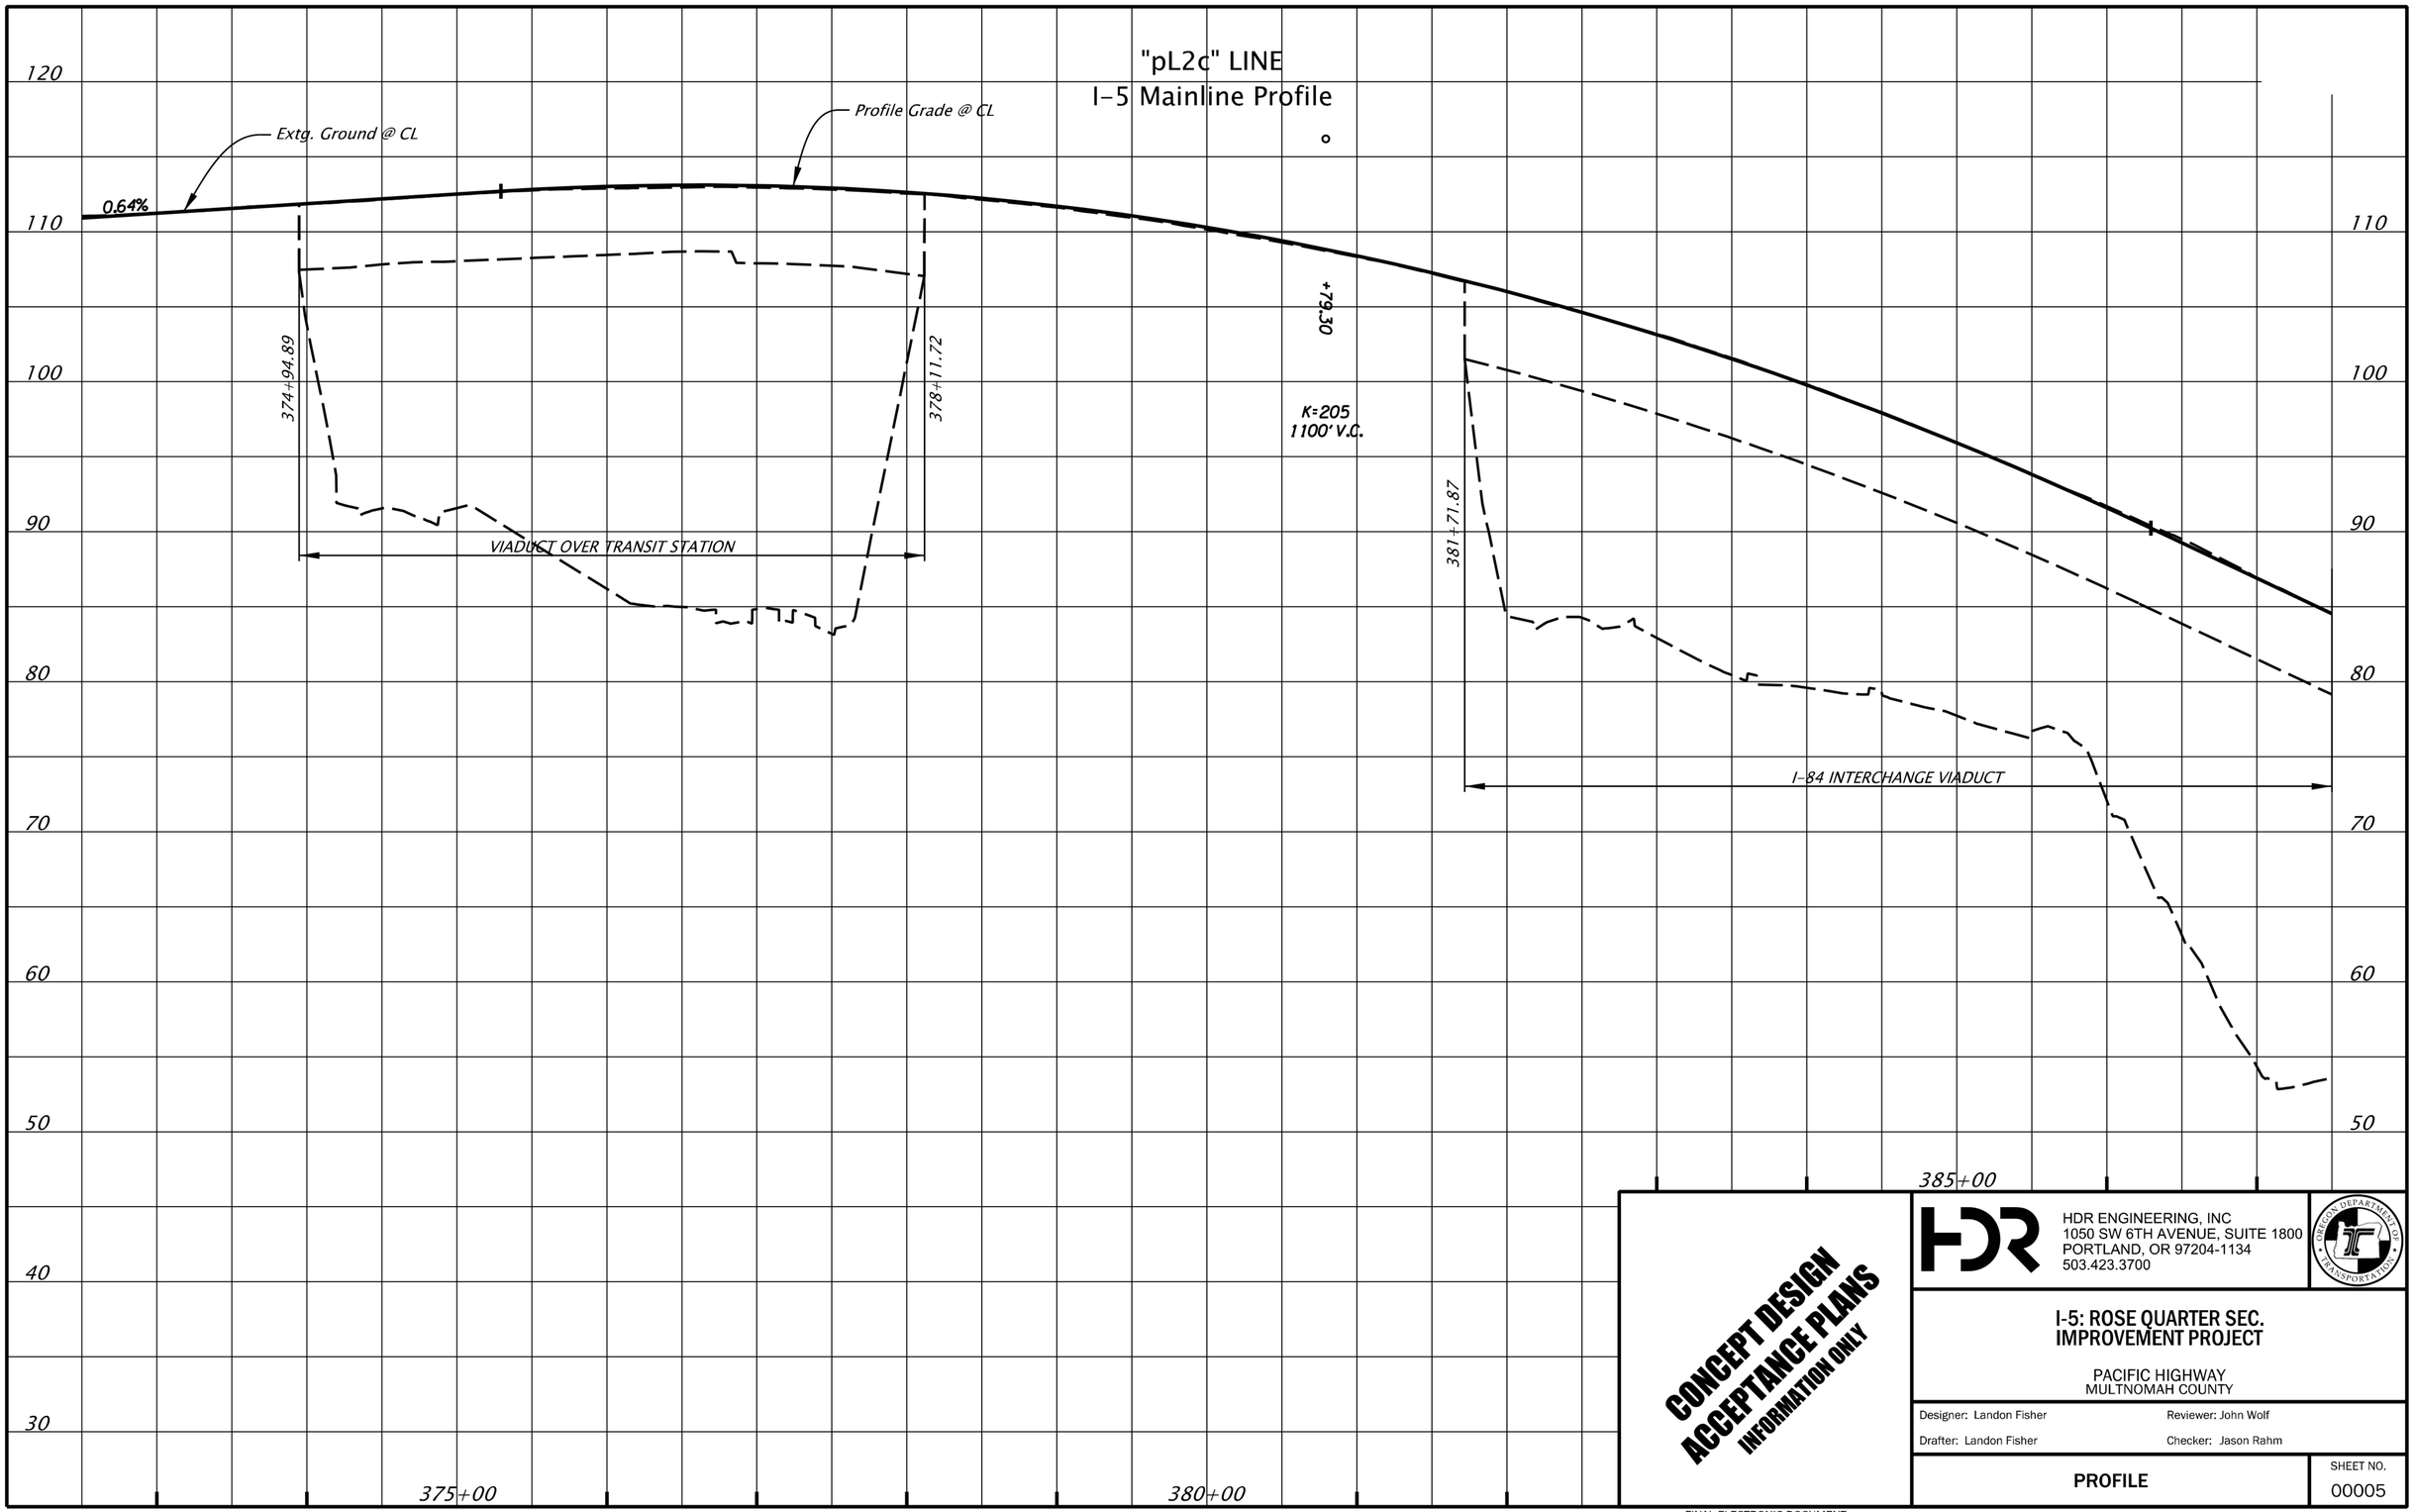

CONCEPT DESIGN
ACCEPTANCE PLANS
INFORMATION ONLY

HDR ENGINEERING, INC
1050 SW 6TH AVENUE, SUITE 1800
PORTLAND, OR 97204-1134
503.423.3700

OREGON DEPARTMENT OF TRANSPORTATION

I-5: ROSE QUARTER SEC. IMPROVEMENT PROJECT

PACIFIC HIGHWAY
MULTNOMAH COUNTY

Designer: Landon Fisher
Reviewer: John Wolf
Drafter: Landon Fisher
Checker: Jason Rahm

PROFILE

SHEET NO.
00005

R_K19071_pf01.dgn :: Profile_Sheets 10/6/2020 12:09:20 PM CTANGONAN

FINAL ELECTRONIC DOCUMENT
AVAILABLE UPON REQUEST

Rotation: 0° Scale: 1"=100'

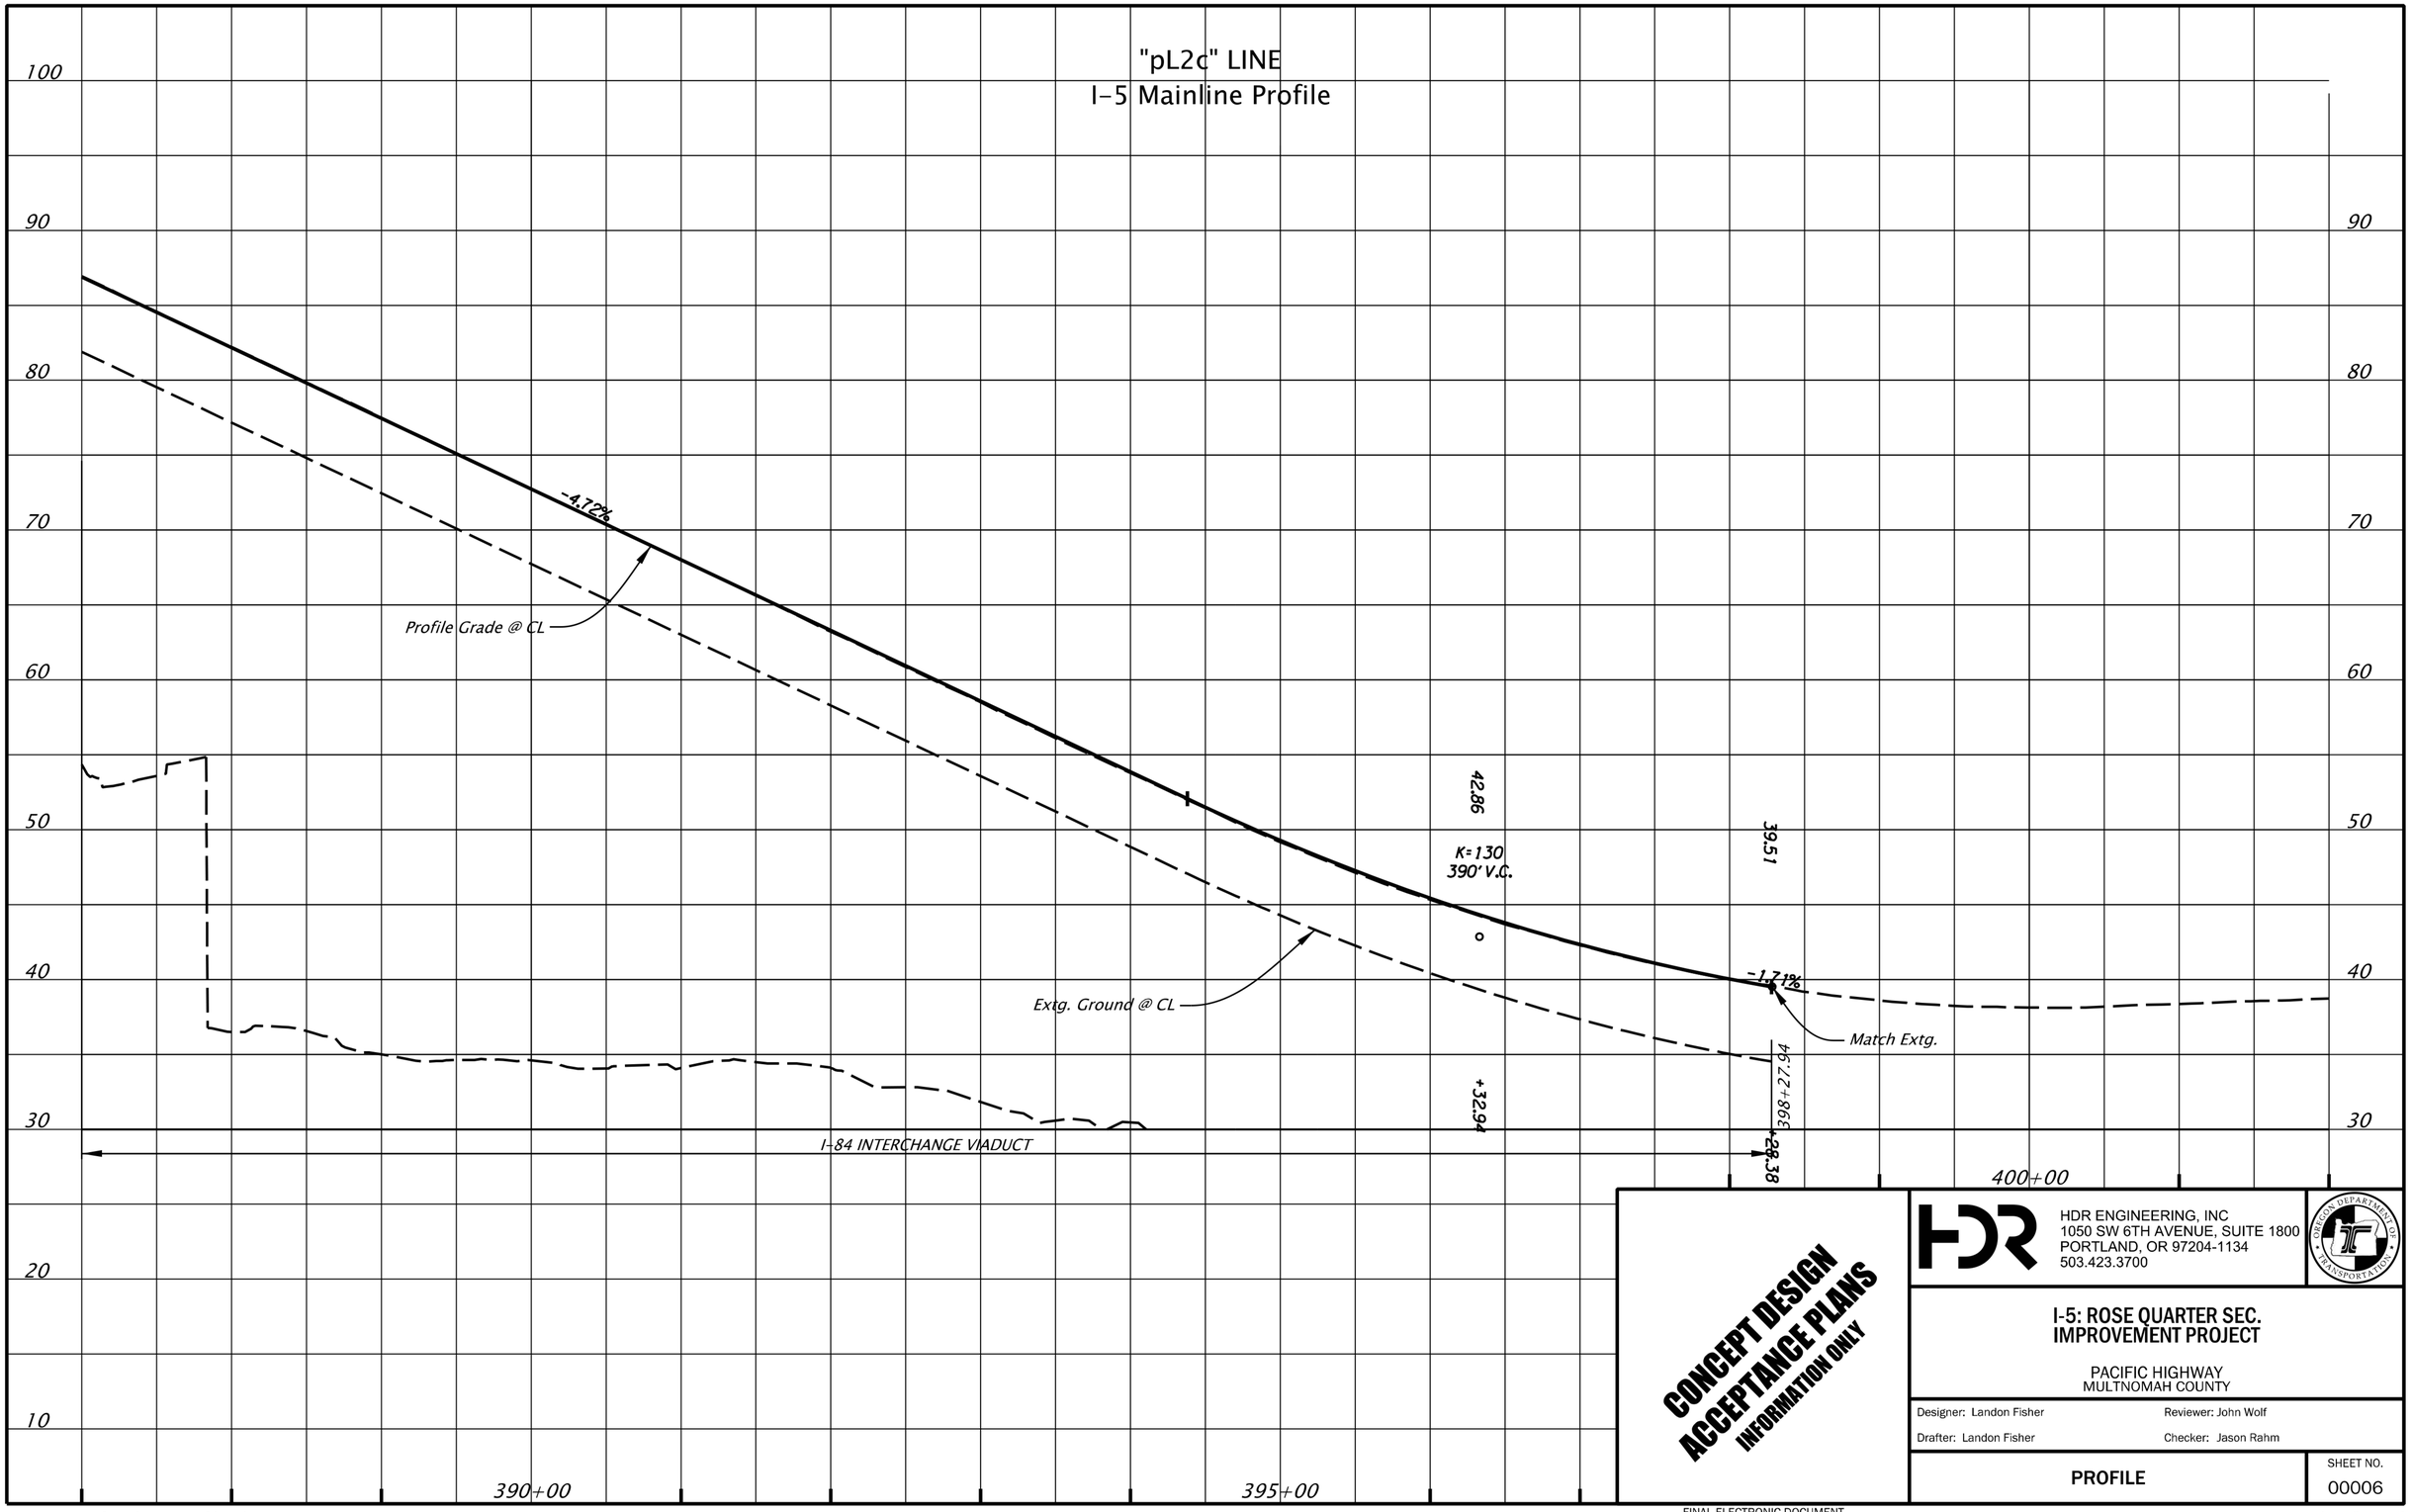

CONCEPT DESIGN
ACCEPTANCE PLANS
INFORMATION ONLY

HDR ENGINEERING, INC
1050 SW 6TH AVENUE, SUITE 1800
PORTLAND, OR 97204-1134
503.423.3700

OREGON DEPARTMENT OF TRANSPORTATION

I-5: ROSE QUARTER SEC. IMPROVEMENT PROJECT

PACIFIC HIGHWAY
MULTNOMAH COUNTY

Designer: Landon Fisher
Reviewer: John Wolf
Drafter: Landon Fisher
Checker: Jason Rahm

PROFILE

SHEET NO.
00006

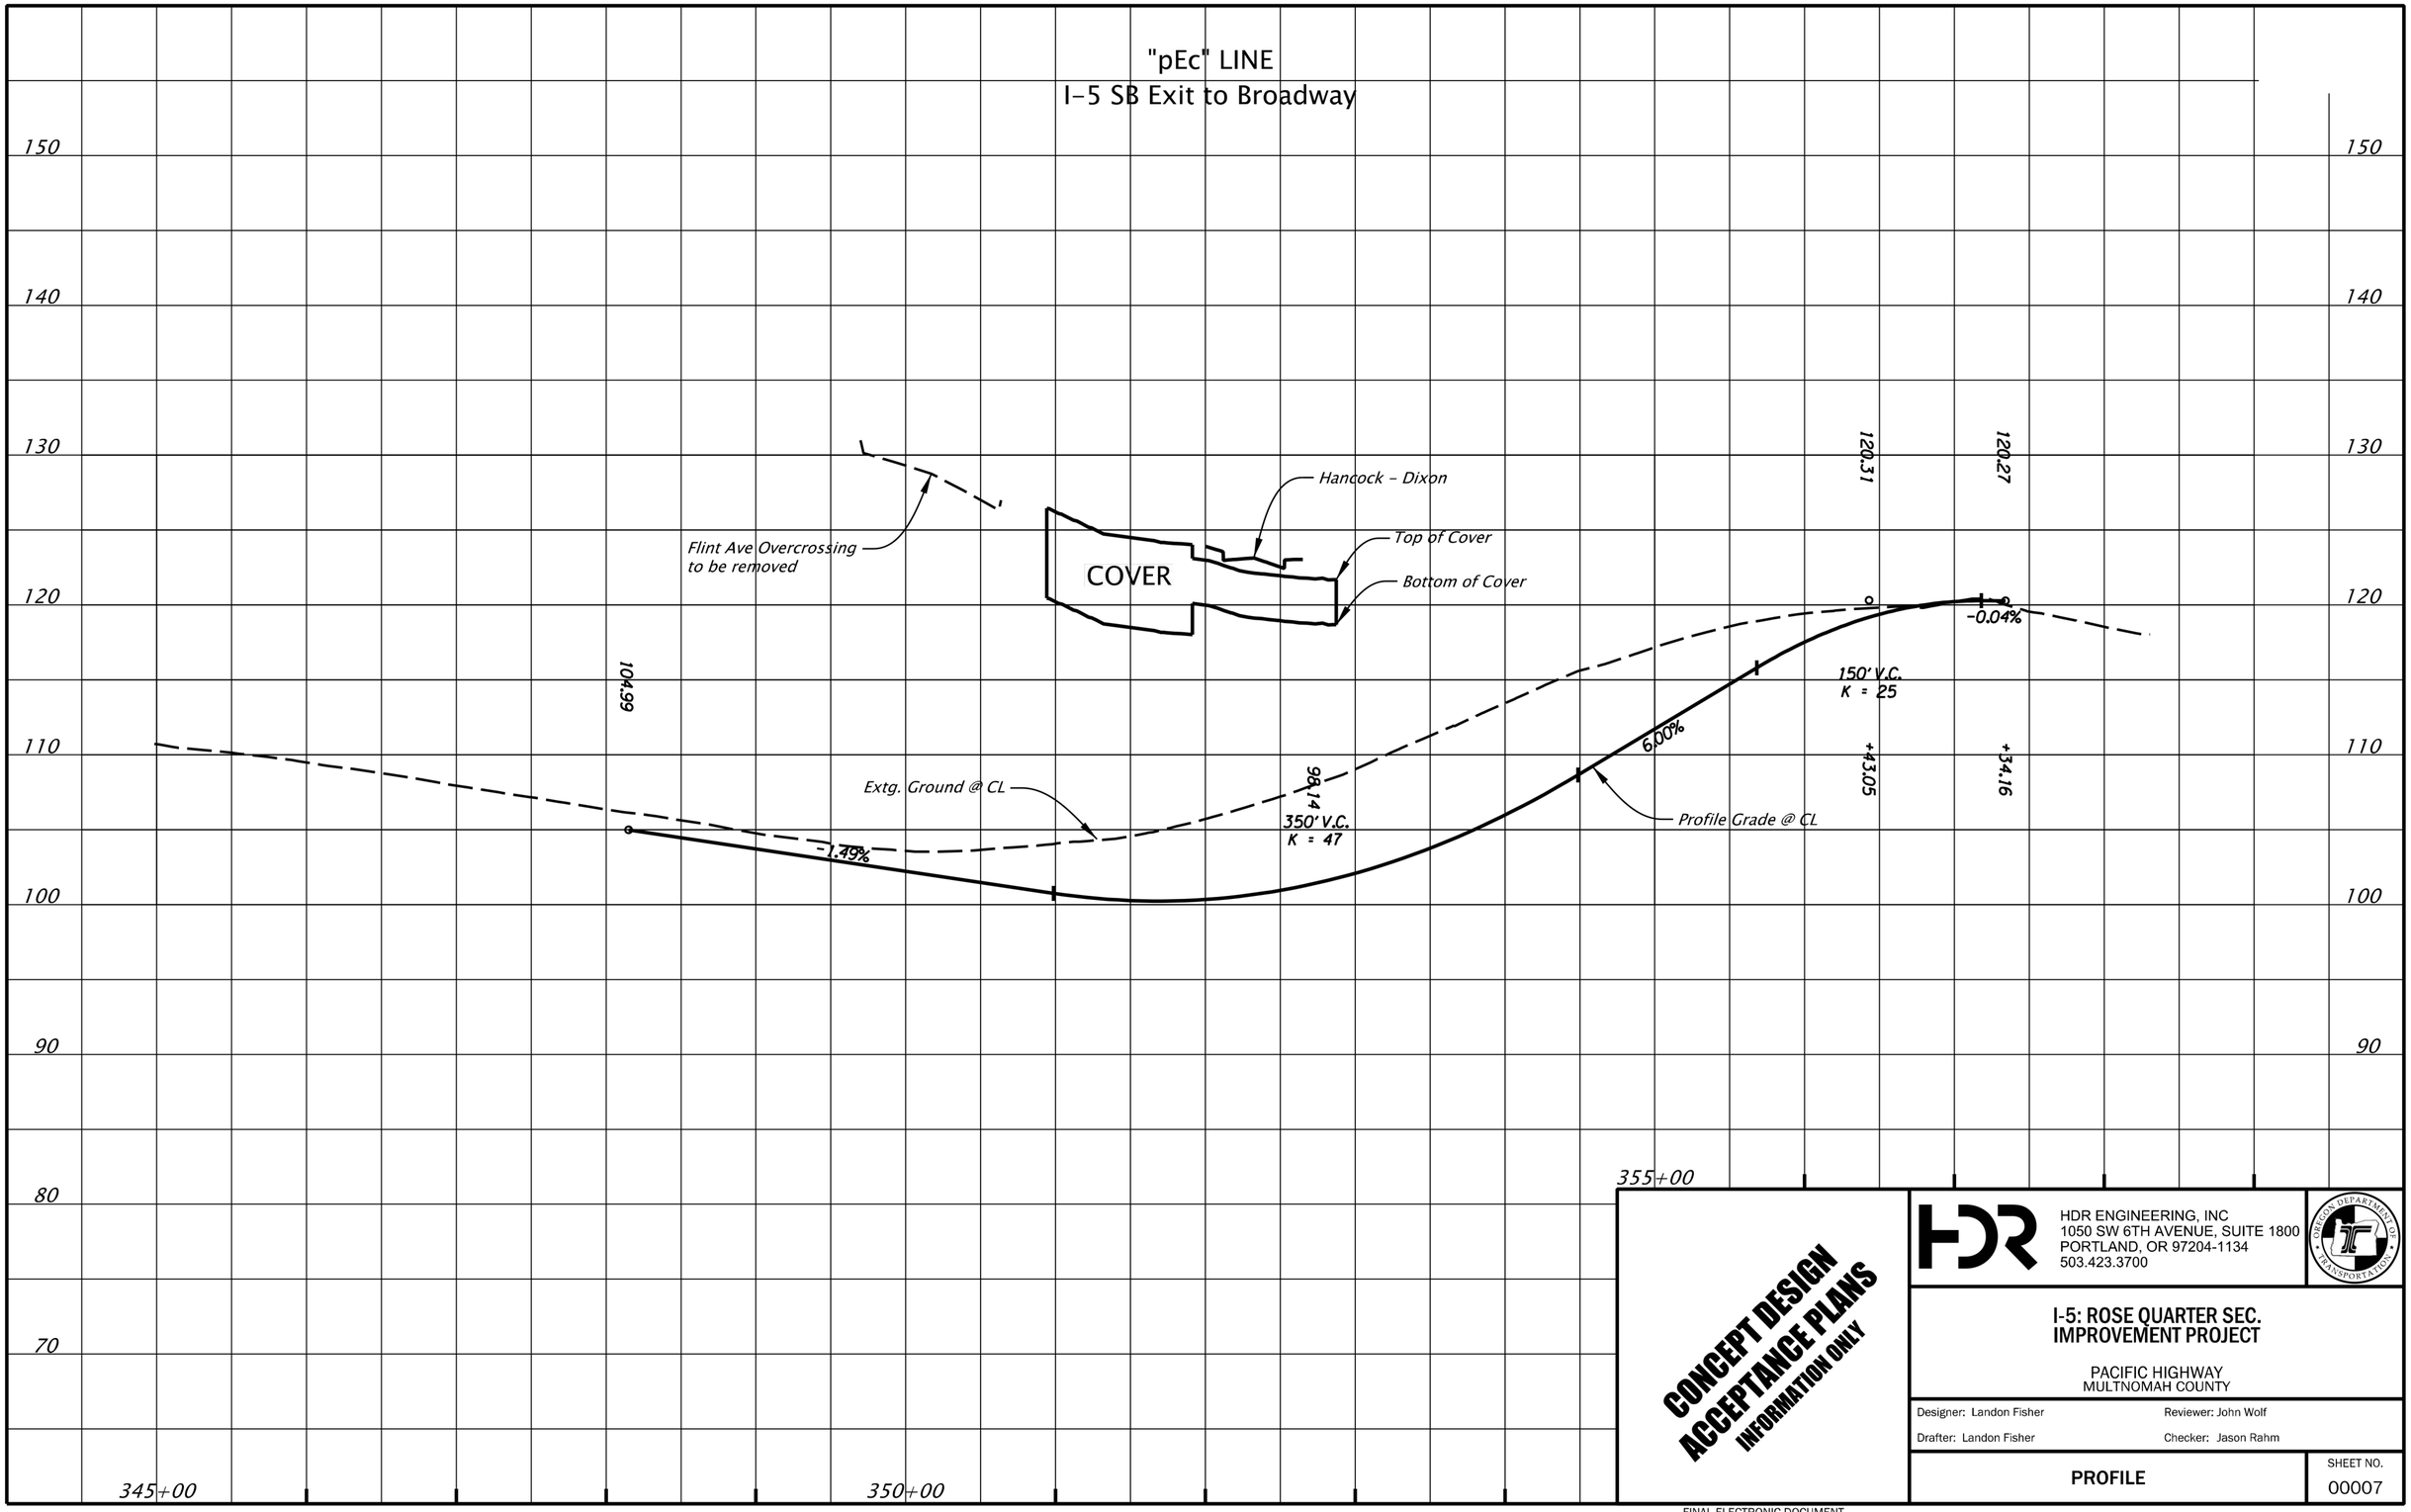

HDR ENGINEERING, INC
1050 SW 6TH AVENUE, SUITE 1800
PORTLAND, OR 97204-1134
503.423.3700

OREGON DEPARTMENT OF TRANSPORTATION

I-5: ROSE QUARTER SEC. IMPROVEMENT PROJECT

PACIFIC HIGHWAY
MULTNOMAH COUNTY

Designer: Landon Fisher | Reviewer: John Wolf
Drafter: Landon Fisher | Checker: Jason Rahm

PROFILE

SHEET NO. 00007

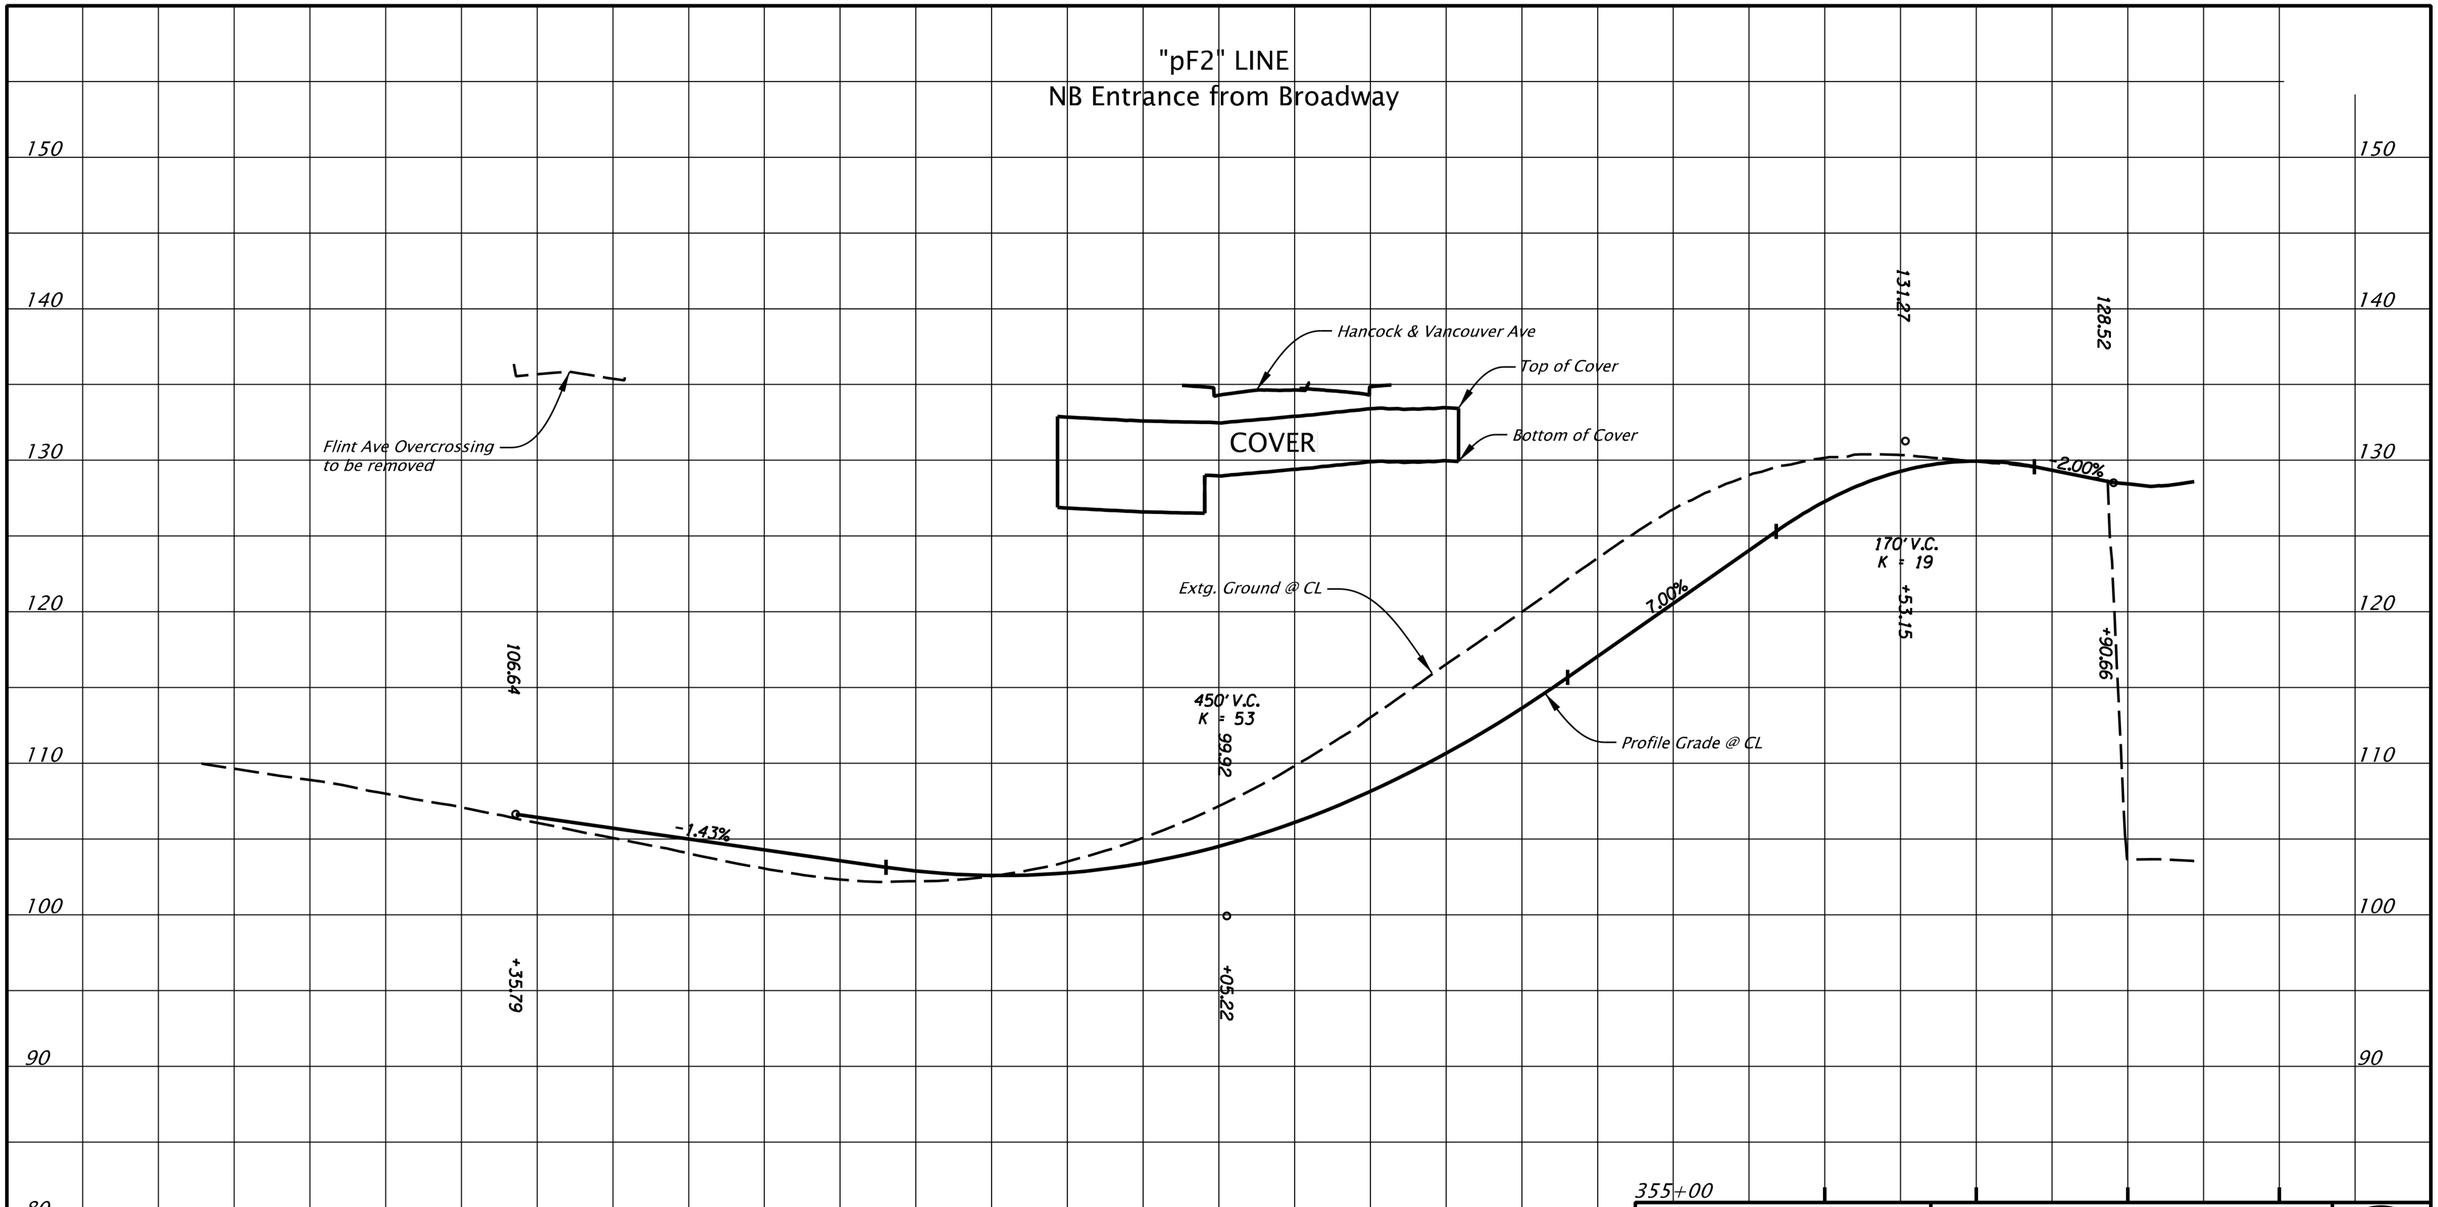

CONCEPT DESIGN
ACCEPTANCE PLANS
INFORMATION ONLY

HDR ENGINEERING, INC
1050 SW 6TH AVENUE, SUITE 1800
PORTLAND, OR 97204-1134
503.423.3700

OREGON DEPARTMENT OF TRANSPORTATION

I-5: ROSE QUARTER SEC. IMPROVEMENT PROJECT

PACIFIC HIGHWAY
MULTNOMAH COUNTY

Designer: Landon Fisher
Reviewer: John Wolf
Drafter: Landon Fisher
Checker: Jason Rahm

PROFILE

SHEET NO.
00008

FINAL ELECTRONIC DOCUMENT
AVAILABLE UPON REQUEST

Rotation: 0° Scale: 1"=100'

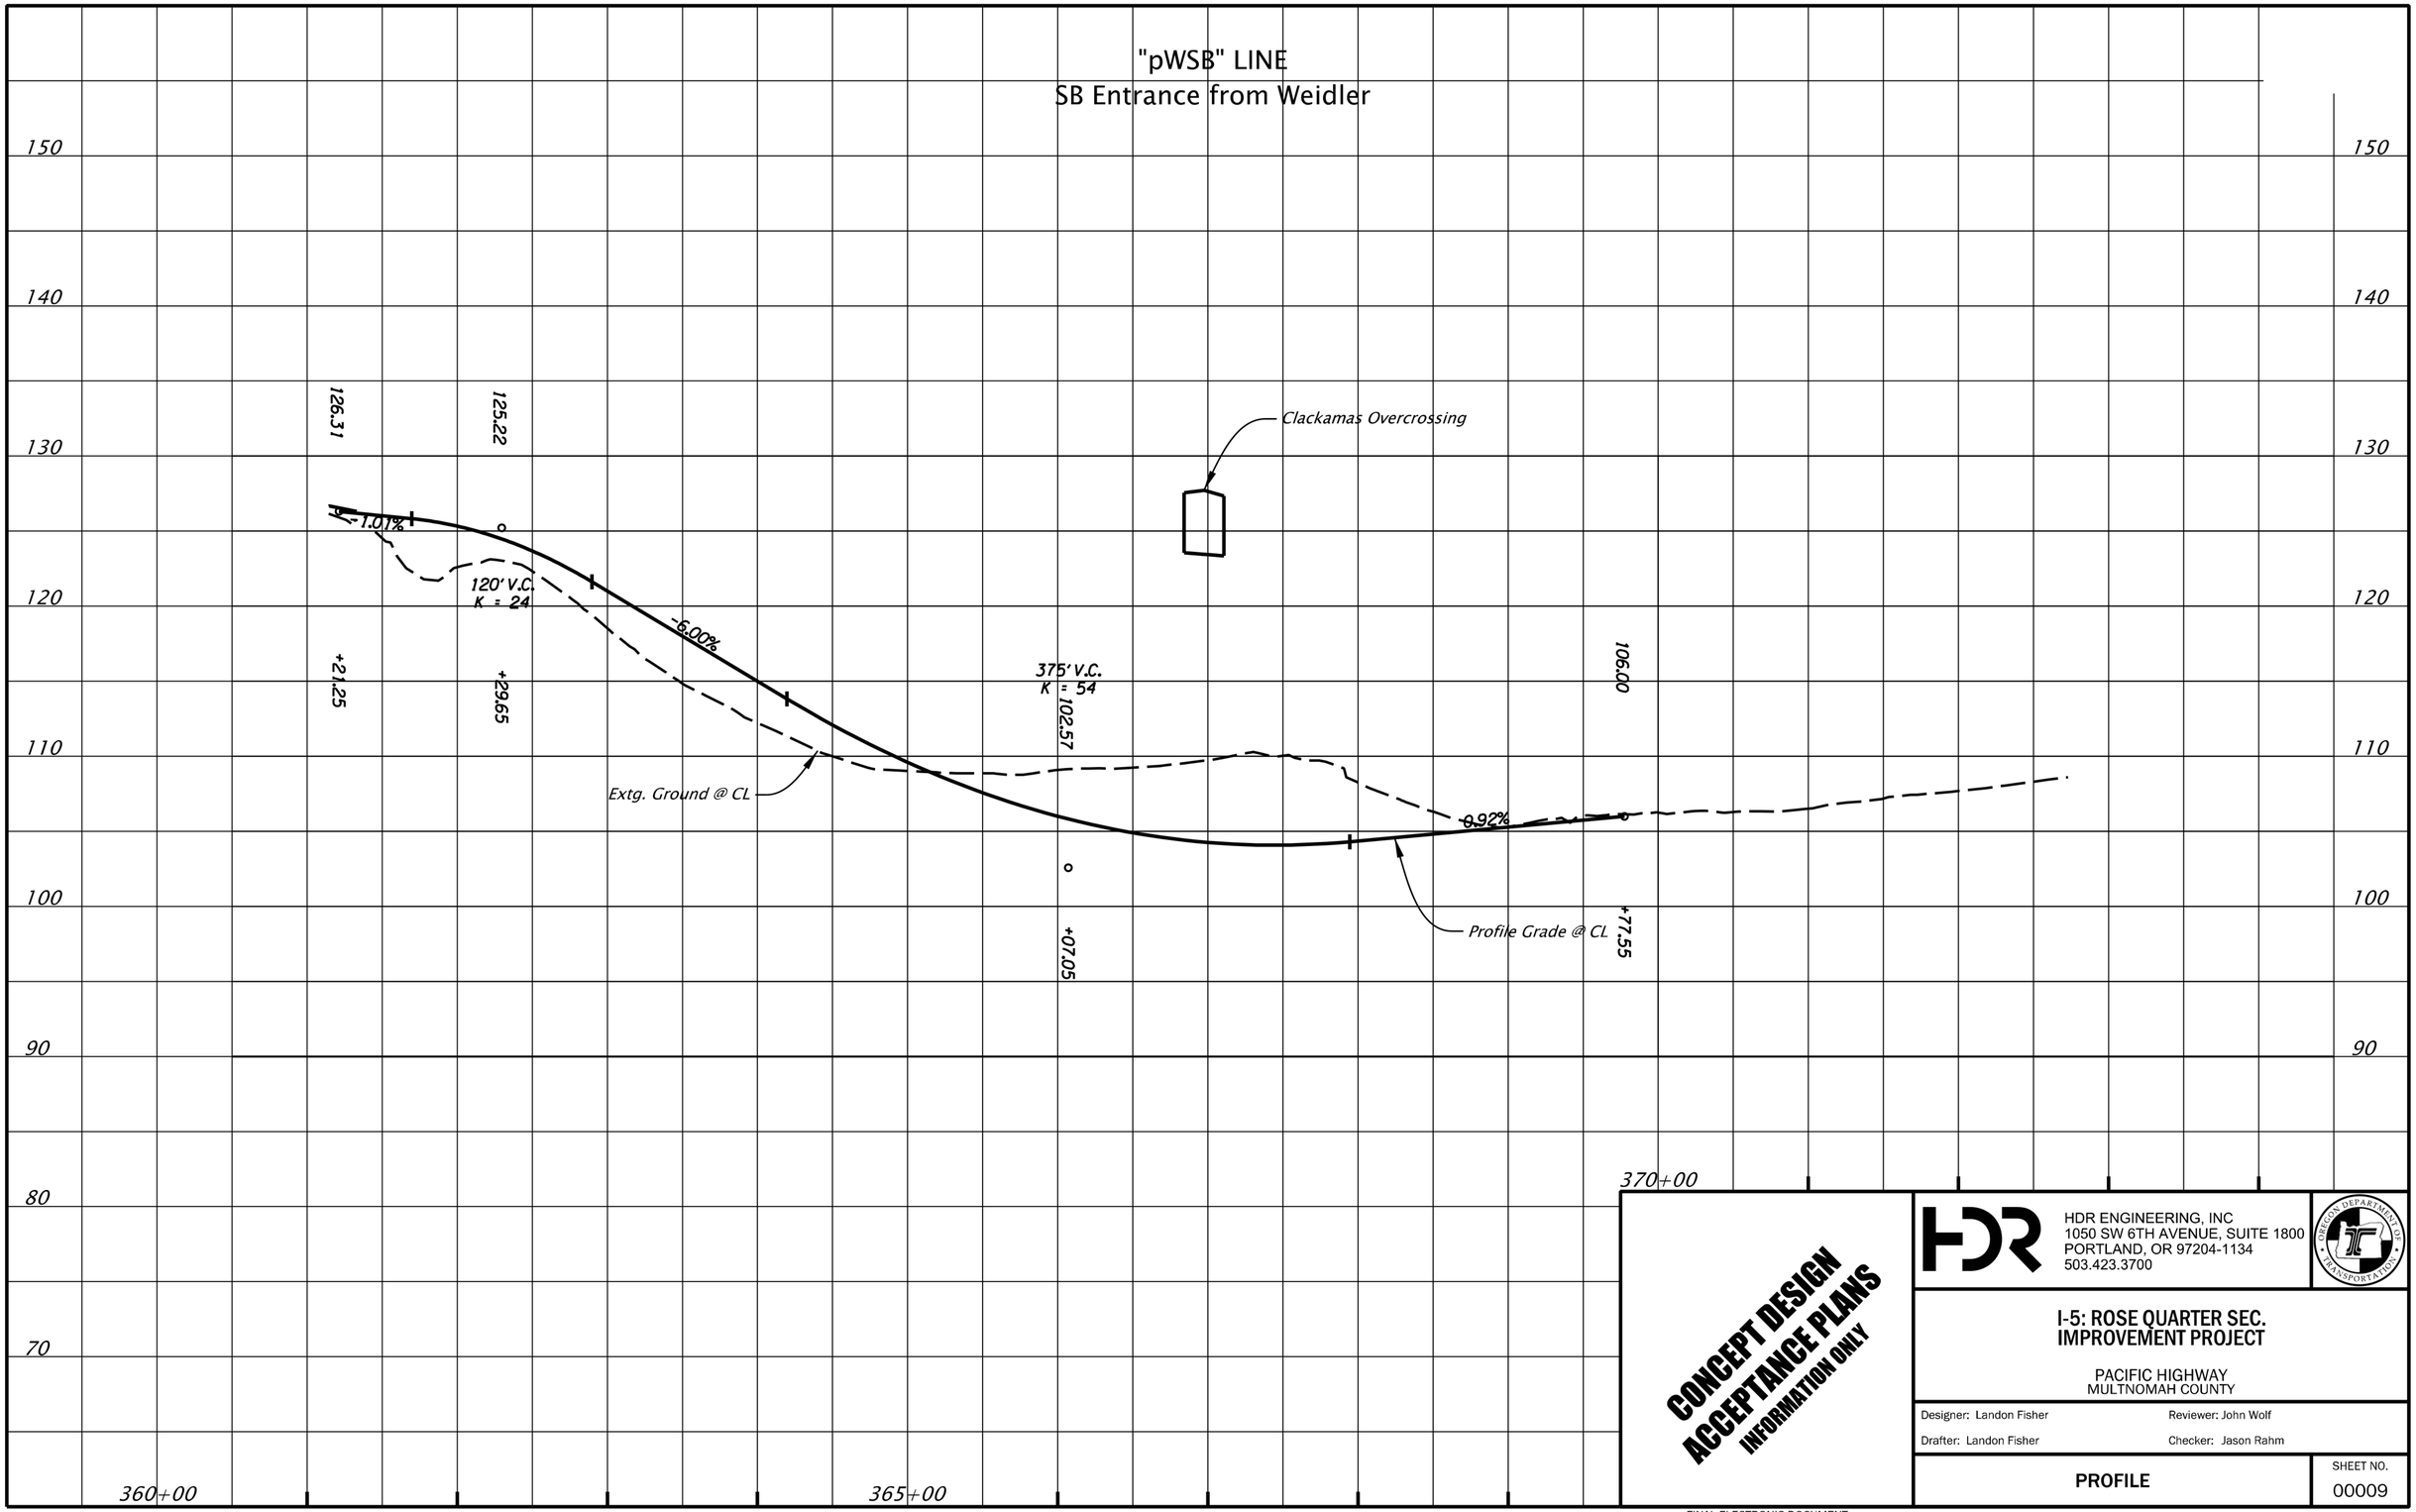

CONCEPT DESIGN
ACCEPTANCE PLANS
INFORMATION ONLY

HDR ENGINEERING, INC
1050 SW 6TH AVENUE, SUITE 1800
PORTLAND, OR 97204-1134
503.423.3700

OREGON DEPARTMENT OF TRANSPORTATION

I-5: ROSE QUARTER SEC. IMPROVEMENT PROJECT

PACIFIC HIGHWAY
MULTNOMAH COUNTY

Designer: Landon Fisher
Reviewer: John Wolf
Drafter: Landon Fisher
Checker: Jason Rahm

PROFILE

SHEET NO.
00009

FINAL ELECTRONIC DOCUMENT
AVAILABLE UPON REQUEST

Rotation: 0° Scale: 1"=100'

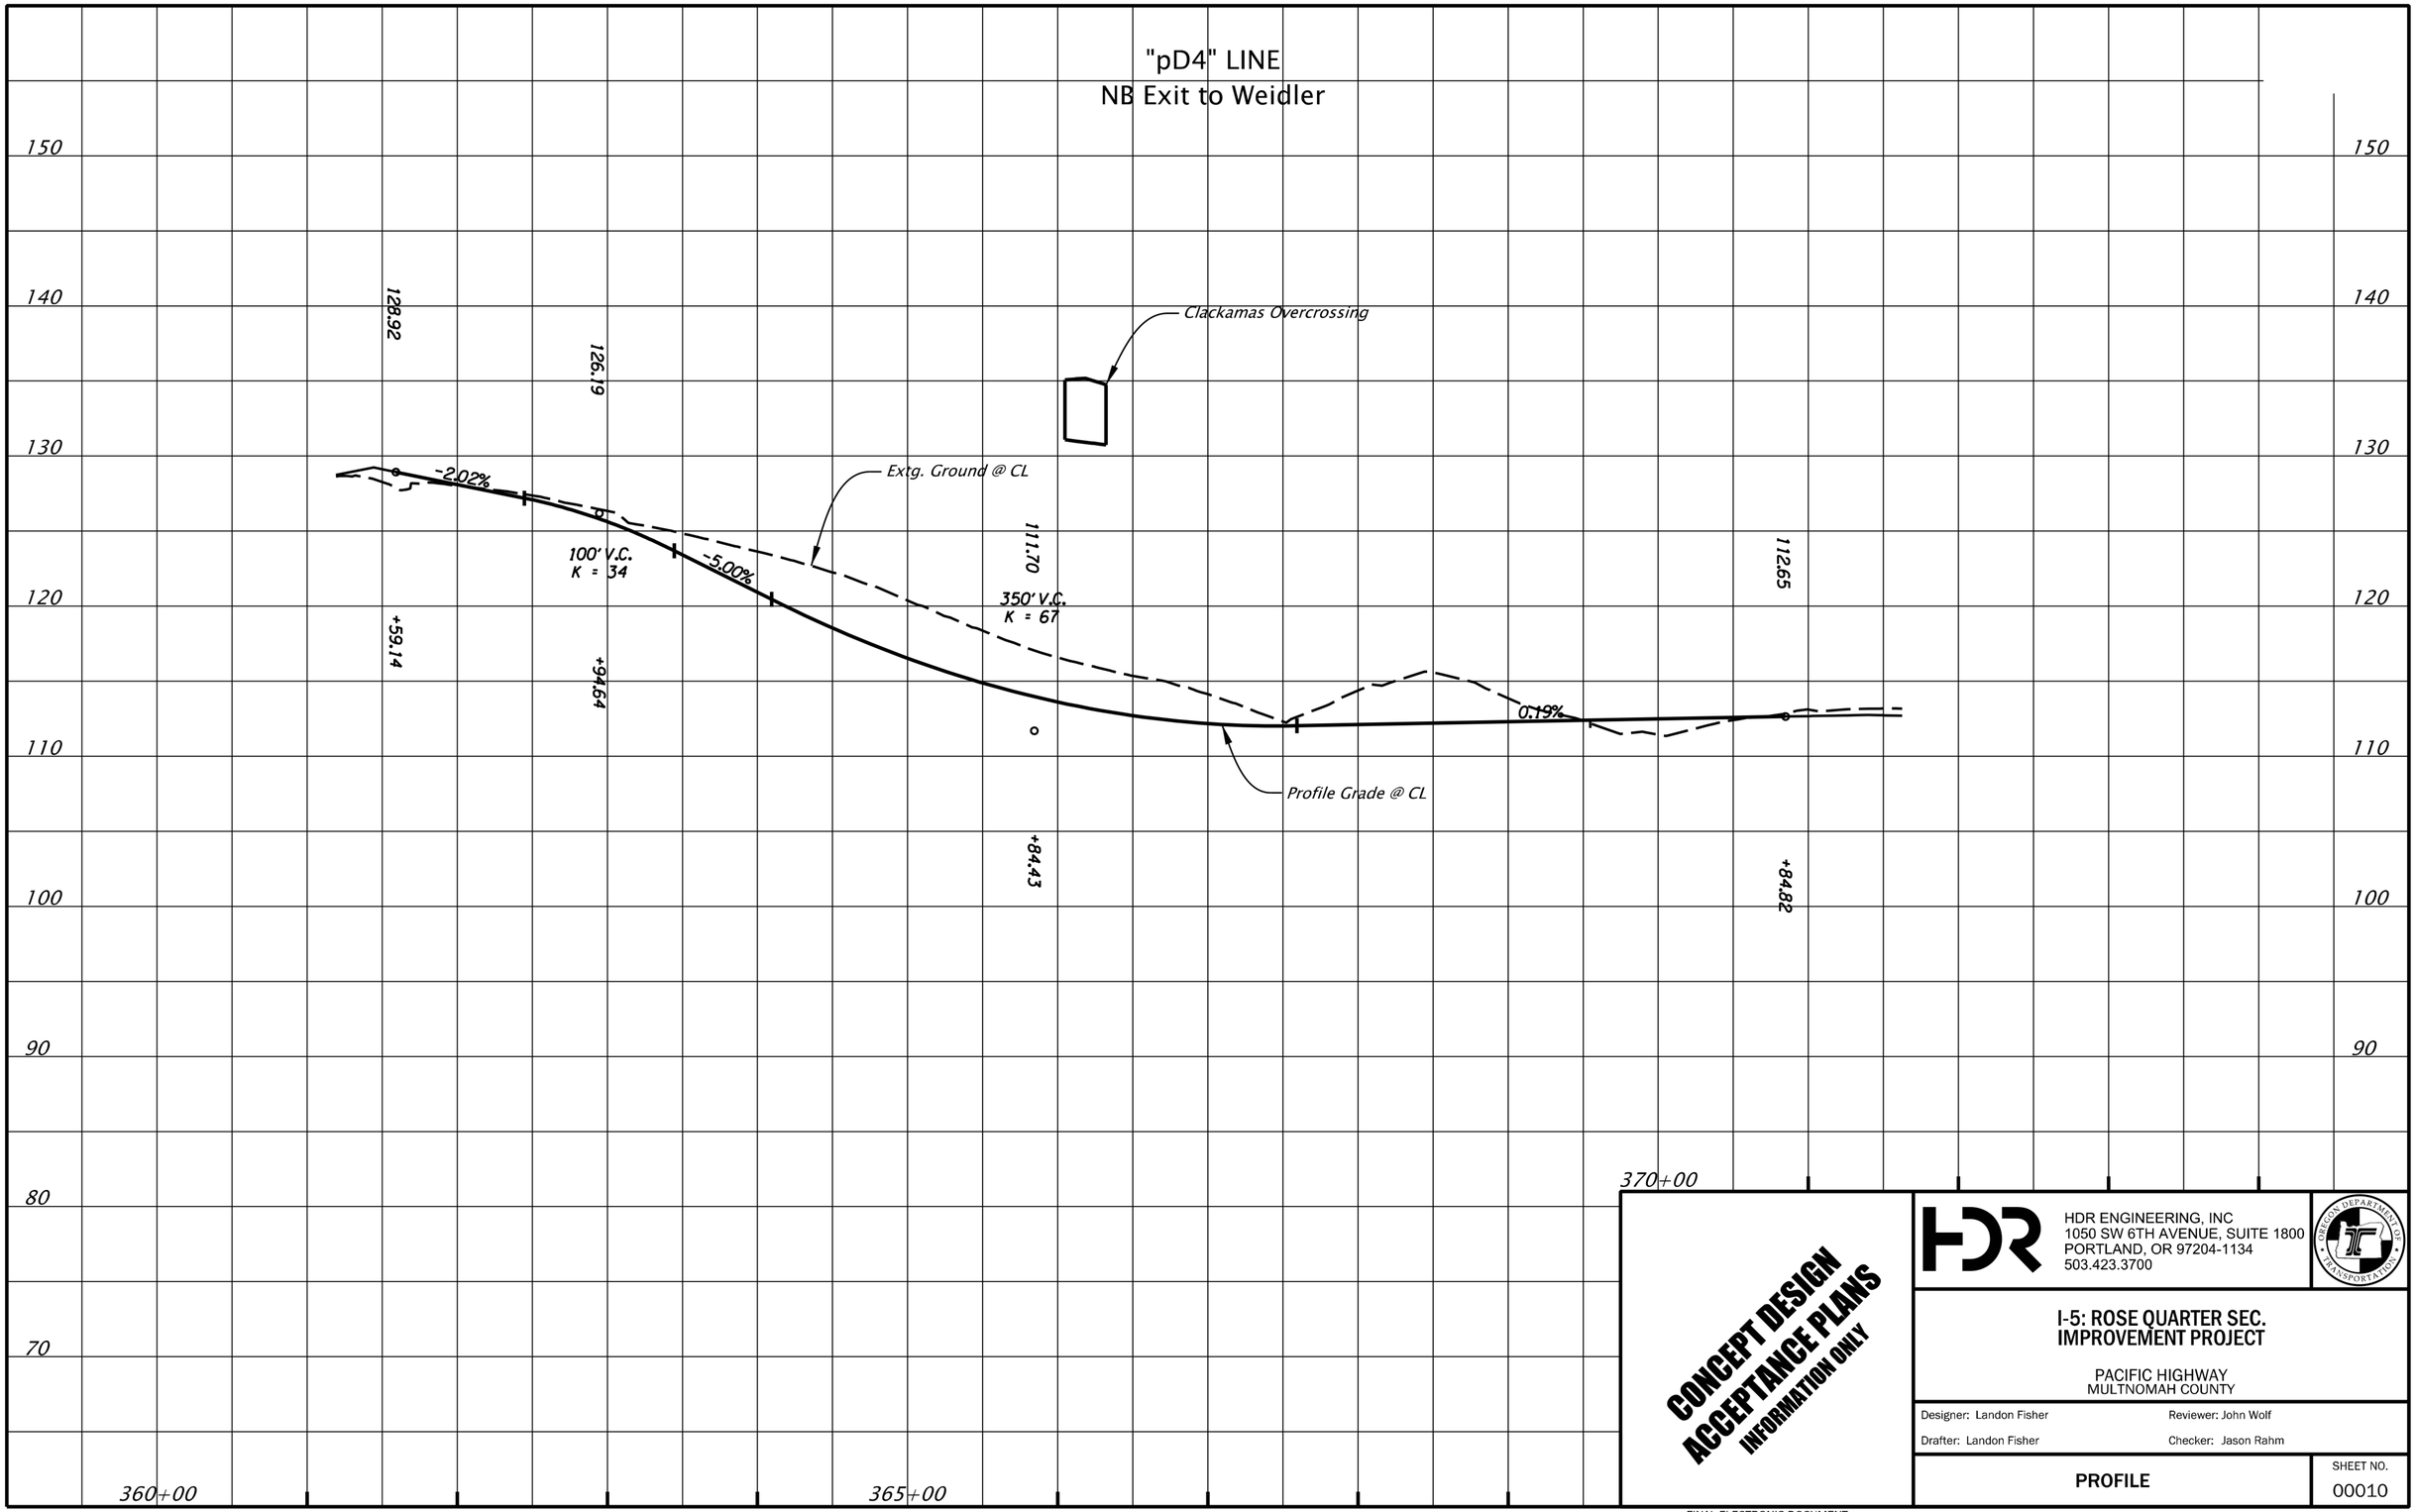

CONCEPT DESIGN
ACCEPTANCE PLANS
INFORMATION ONLY

HDR ENGINEERING, INC
1050 SW 6TH AVENUE, SUITE 1800
PORTLAND, OR 97204-1134
503.423.3700

OREGON DEPARTMENT OF TRANSPORTATION

I-5: ROSE QUARTER SEC. IMPROVEMENT PROJECT

PACIFIC HIGHWAY
MULTNOMAH COUNTY

Designer: Landon Fisher
Reviewer: John Wolf
Drafter: Landon Fisher
Checker: Jason Rahm

PROFILE

SHEET NO.
00010

FINAL ELECTRONIC DOCUMENT
AVAILABLE UPON REQUEST

Rotation: 0° Scale: 1"=100'

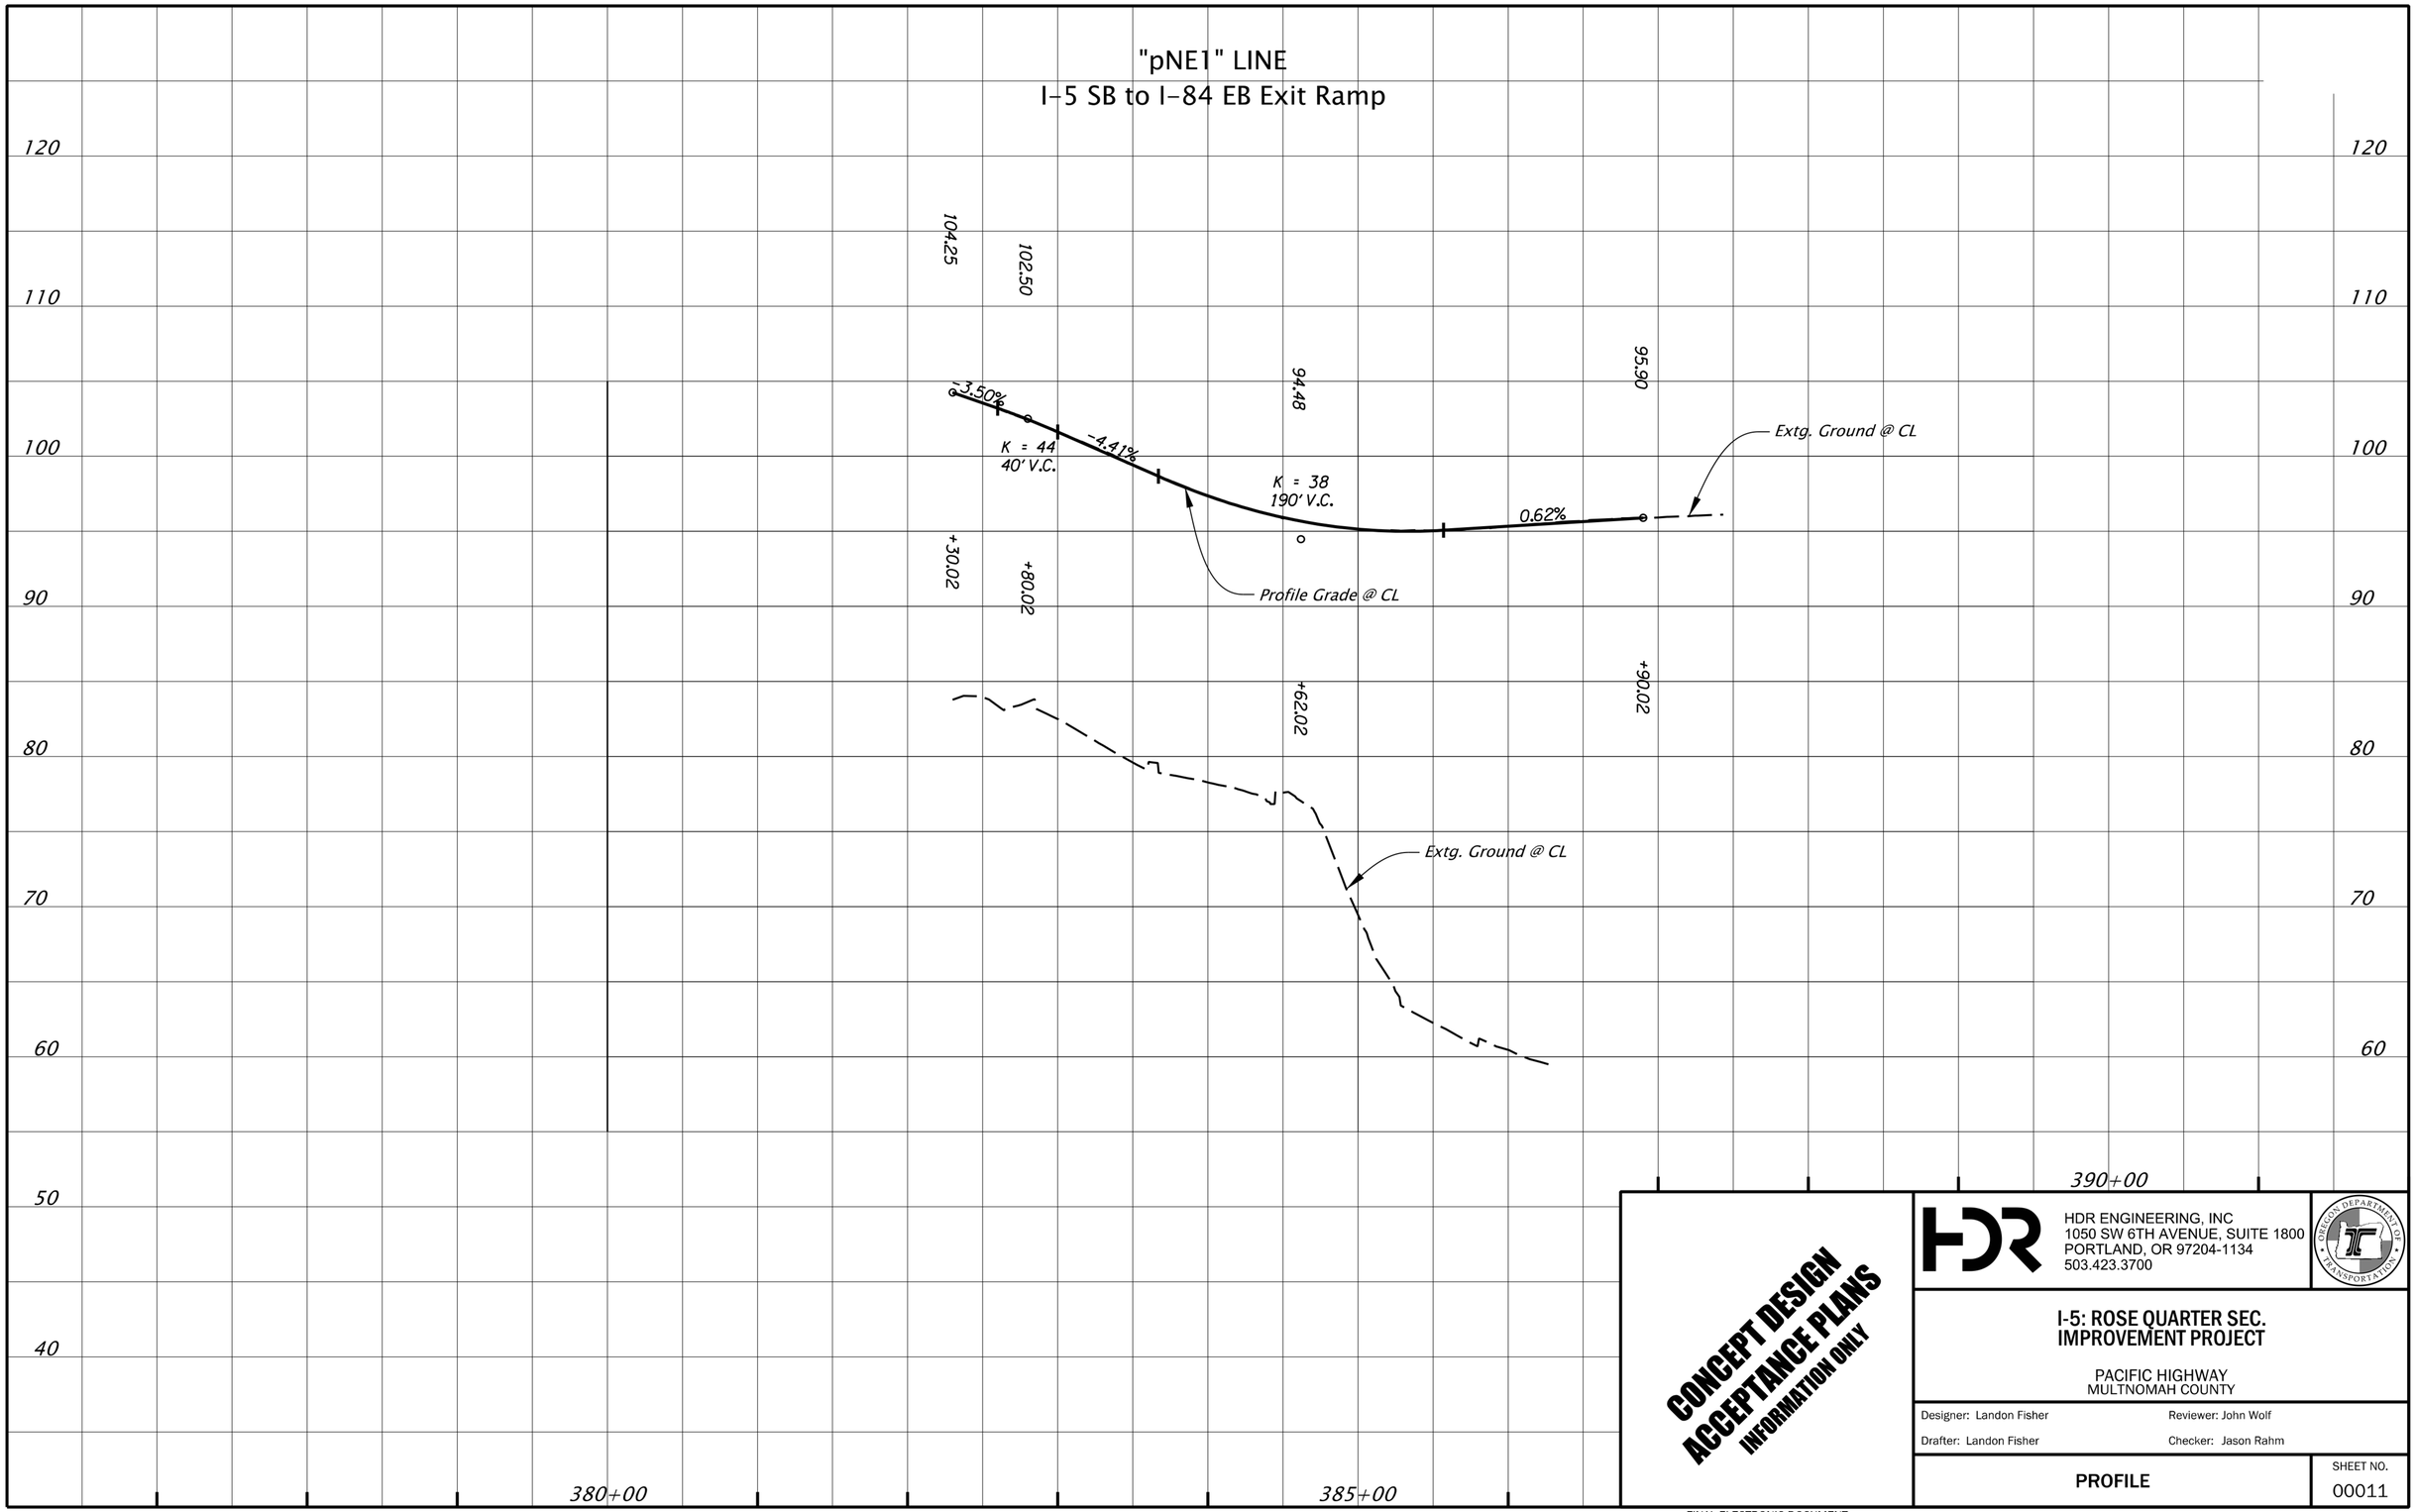

CONCEPT DESIGN
ACCEPTANCE PLANS
INFORMATION ONLY

HDR ENGINEERING, INC
1050 SW 6TH AVENUE, SUITE 1800
PORTLAND, OR 97204-1134
503.423.3700

OREGON DEPARTMENT OF TRANSPORTATION

I-5: ROSE QUARTER SEC. IMPROVEMENT PROJECT

PACIFIC HIGHWAY
MULTNOMAH COUNTY

Designer: Landon Fisher
Reviewer: John Wolf
Drafter: Landon Fisher
Checker: Jason Rahm

PROFILE

SHEET NO.
00011

FINAL ELECTRONIC DOCUMENT
AVAILABLE UPON REQUEST

Rotation: 0° Scale: 1"=100'

"pC1" LINE

I-5 SB to Morrison Exit Ramp
Profile Matches Existing Ground

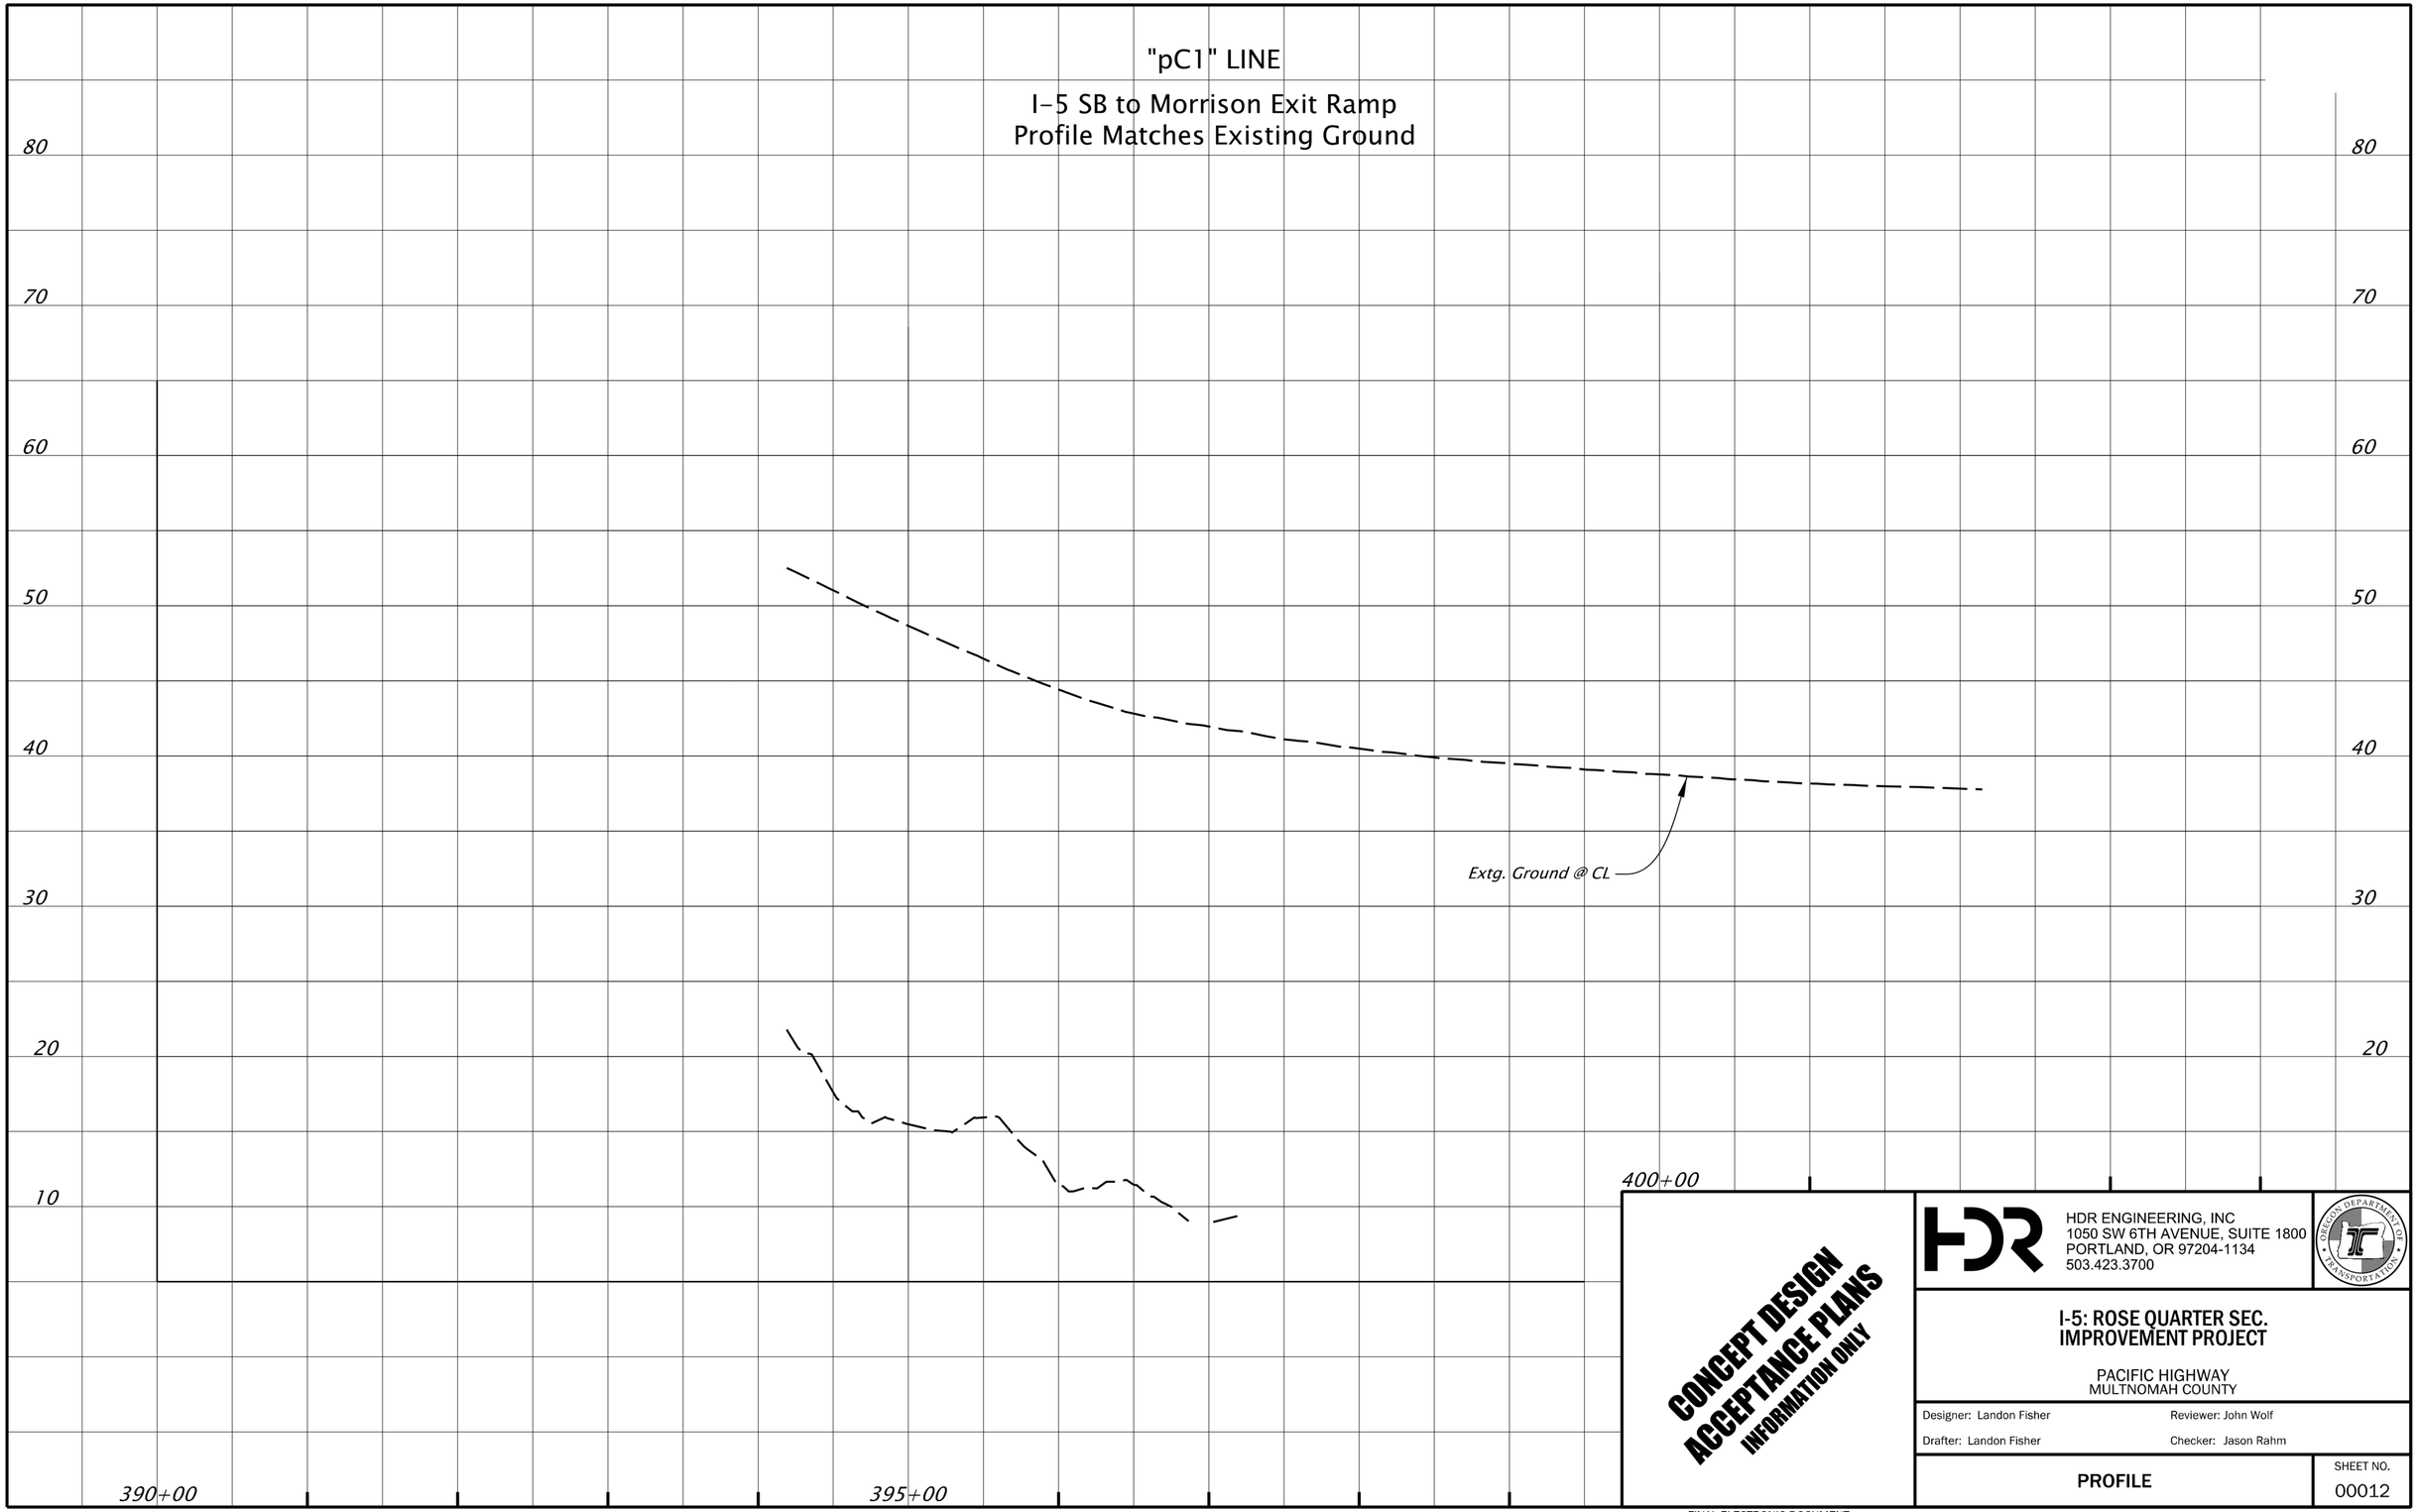

CONCEPT DESIGN
ACCEPTANCE PLANS
INFORMATION ONLY

HDR ENGINEERING, INC
1050 SW 6TH AVENUE, SUITE 1800
PORTLAND, OR 97204-1134
503.423.3700

OREGON DEPARTMENT OF TRANSPORTATION

I-5: ROSE QUARTER SEC. IMPROVEMENT PROJECT

PACIFIC HIGHWAY
MULTNOMAH COUNTY

Designer: Landon Fisher
Reviewer: John Wolf
Drafter: Landon Fisher
Checker: Jason Rahm

PROFILE

SHEET NO.
00012

FINAL ELECTRONIC DOCUMENT
AVAILABLE UPON REQUEST

Rotation: 0° Scale: 1"=100'

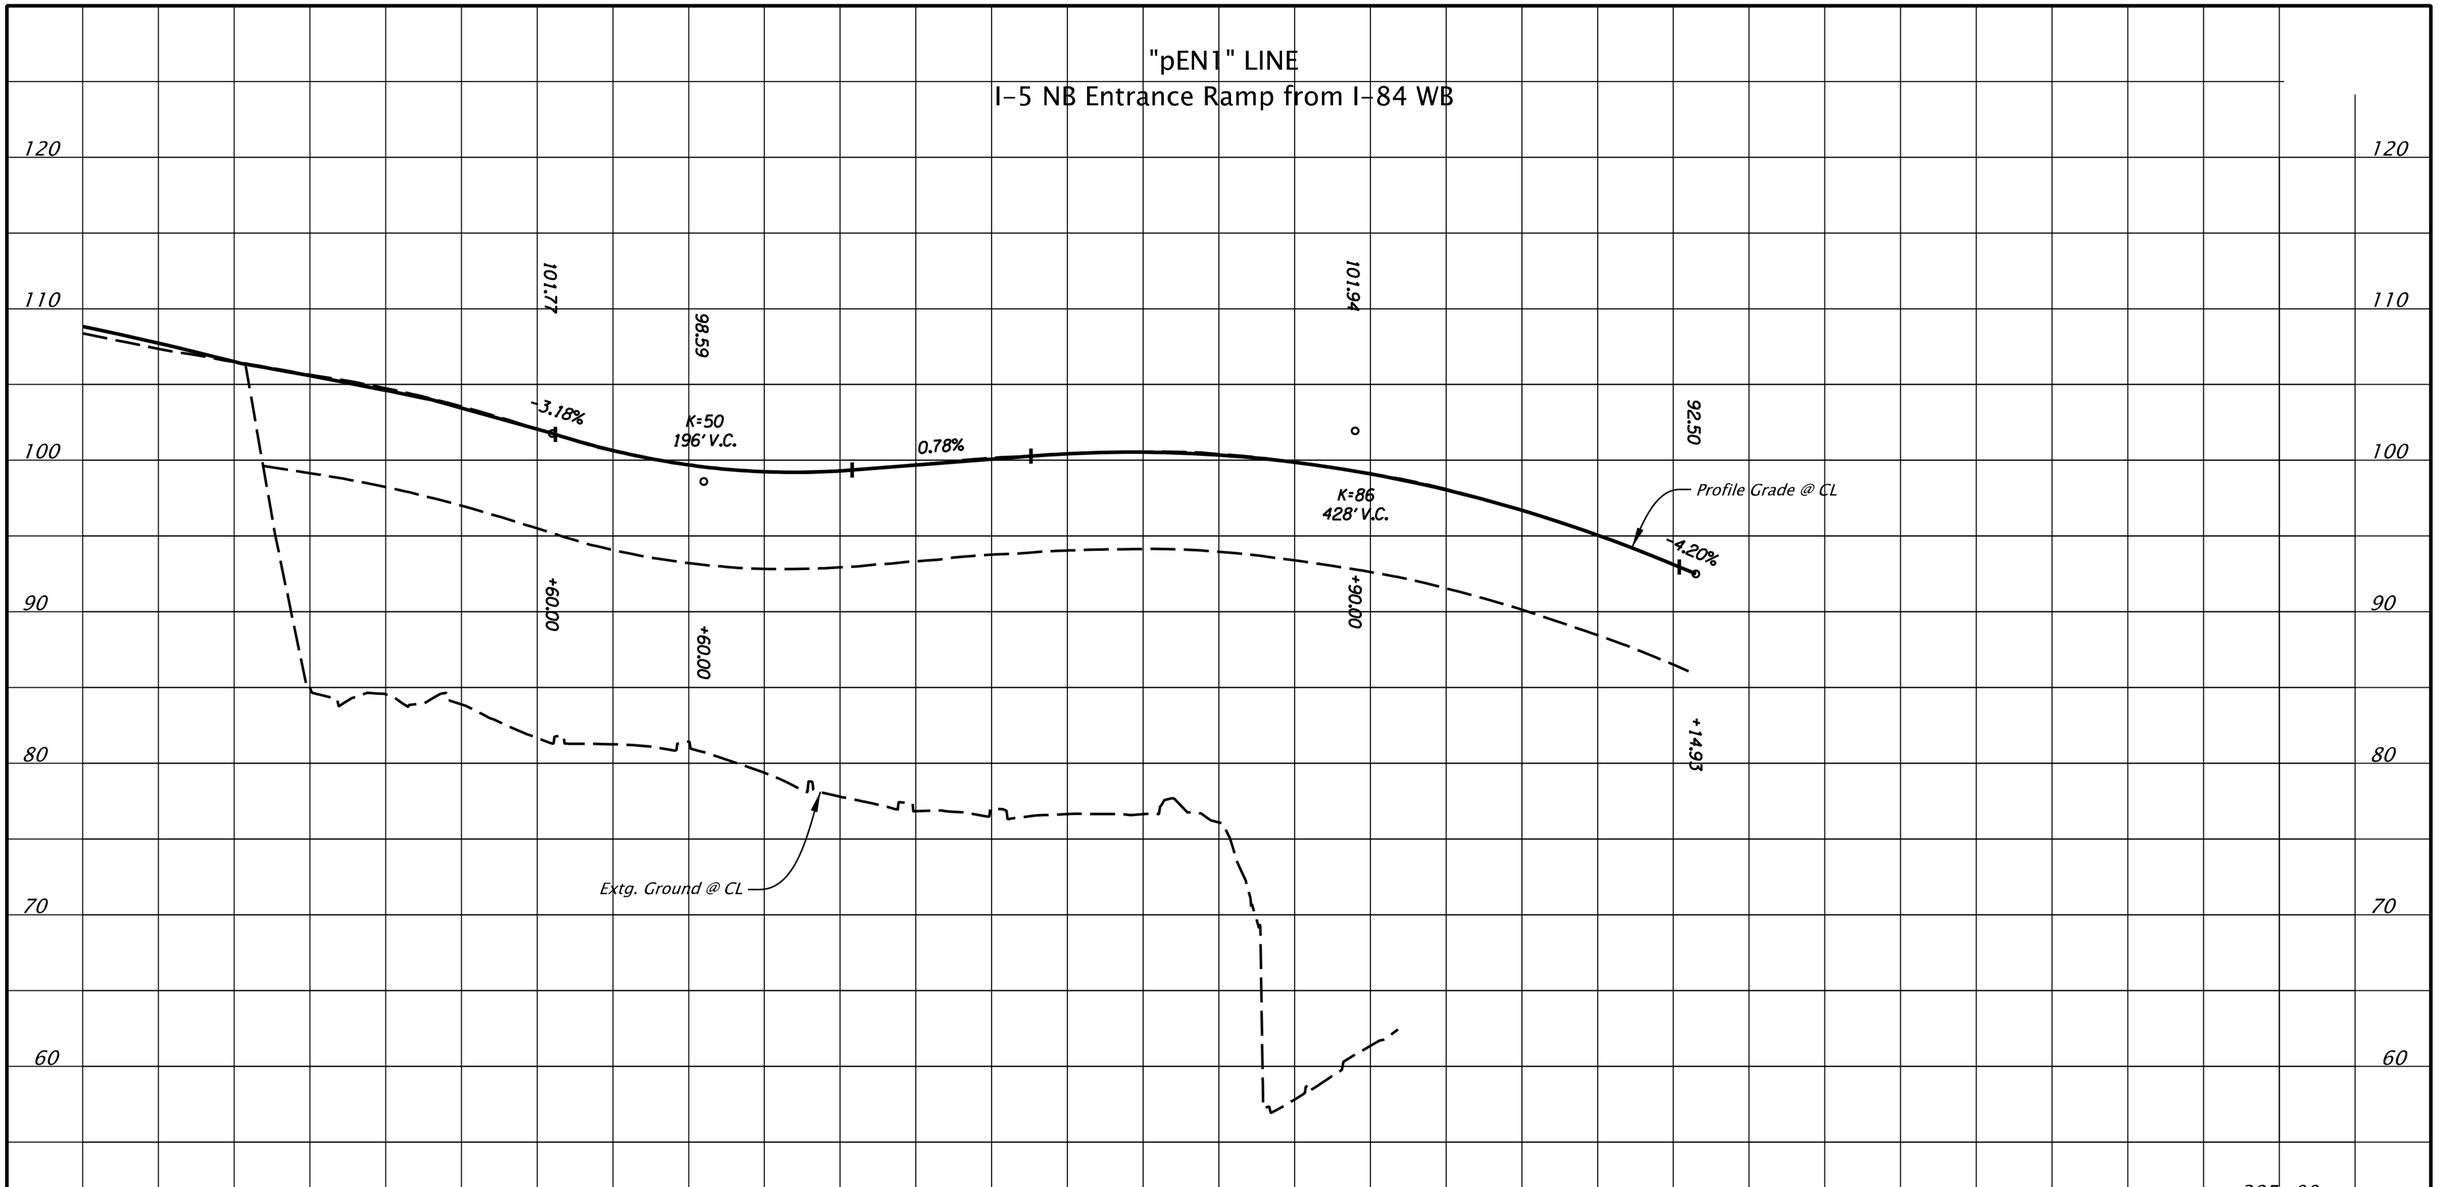

CONCEPT DESIGN
ACCEPTANCE PLANS
INFORMATION ONLY

HDR ENGINEERING, INC
1050 SW 6TH AVENUE, SUITE 1800
PORTLAND, OR 97204-1134
503.423.3700

OREGON DEPARTMENT OF TRANSPORTATION

I-5: ROSE QUARTER SEC. IMPROVEMENT PROJECT

PACIFIC HIGHWAY
MULTNOMAH COUNTY

Designer: Landon Fisher
Reviewer: John Wolf
Drafter: Landon Fisher
Checker: Jason Rahm

PROFILE

SHEET NO.
00013

FINAL ELECTRONIC DOCUMENT
AVAILABLE UPON REQUEST

Rotation: 0° Scale: 1"=100'

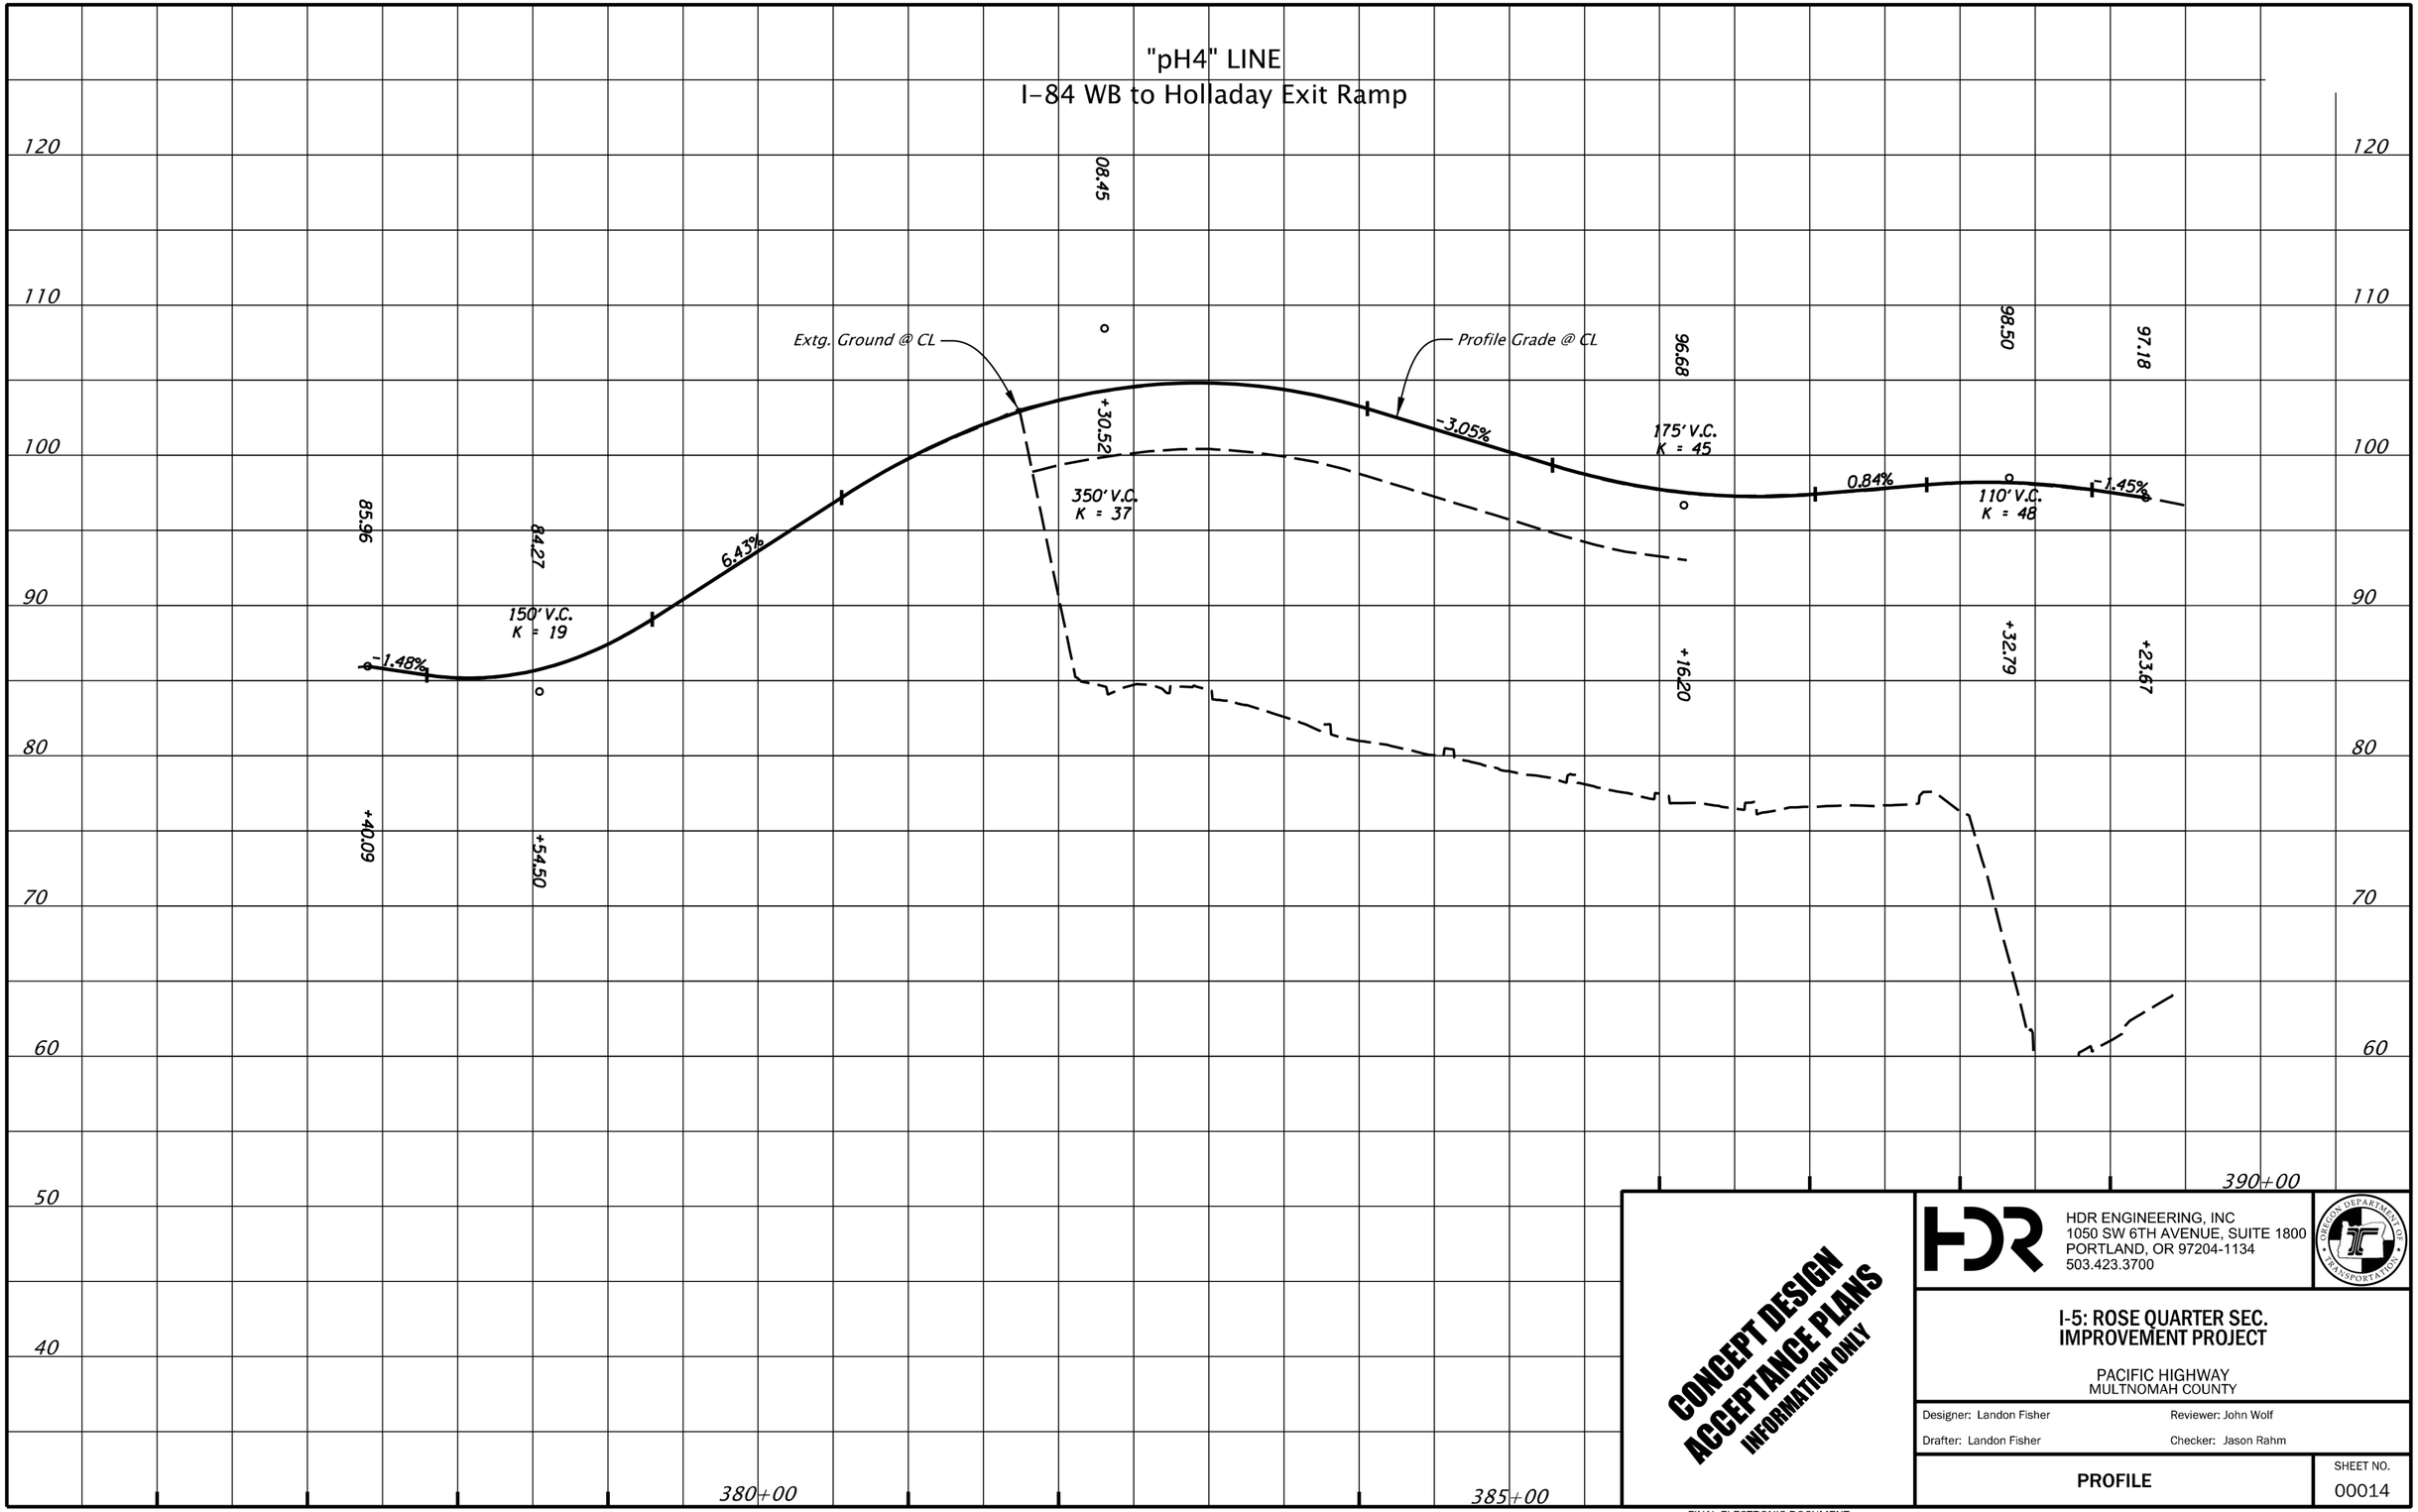

CONCEPT DESIGN
ACCEPTANCE PLANS
INFORMATION ONLY

HDR ENGINEERING, INC
1050 SW 6TH AVENUE, SUITE 1800
PORTLAND, OR 97204-1134
503.423.3700

OREGON DEPARTMENT OF TRANSPORTATION

I-5: ROSE QUARTER SEC. IMPROVEMENT PROJECT

PACIFIC HIGHWAY
MULTNOMAH COUNTY

Designer: Landon Fisher
Reviewer: John Wolf
Drafter: Landon Fisher
Checker: Jason Rahm

PROFILE

SHEET NO.
00014

R_K19071_pf01.dgn :: Profile_Sheets 9/30/2020 4:56:18 PM CTANGONAN

FINAL ELECTRONIC DOCUMENT
AVAILABLE UPON REQUEST

Rotation: 0° Scale: 1"=100'

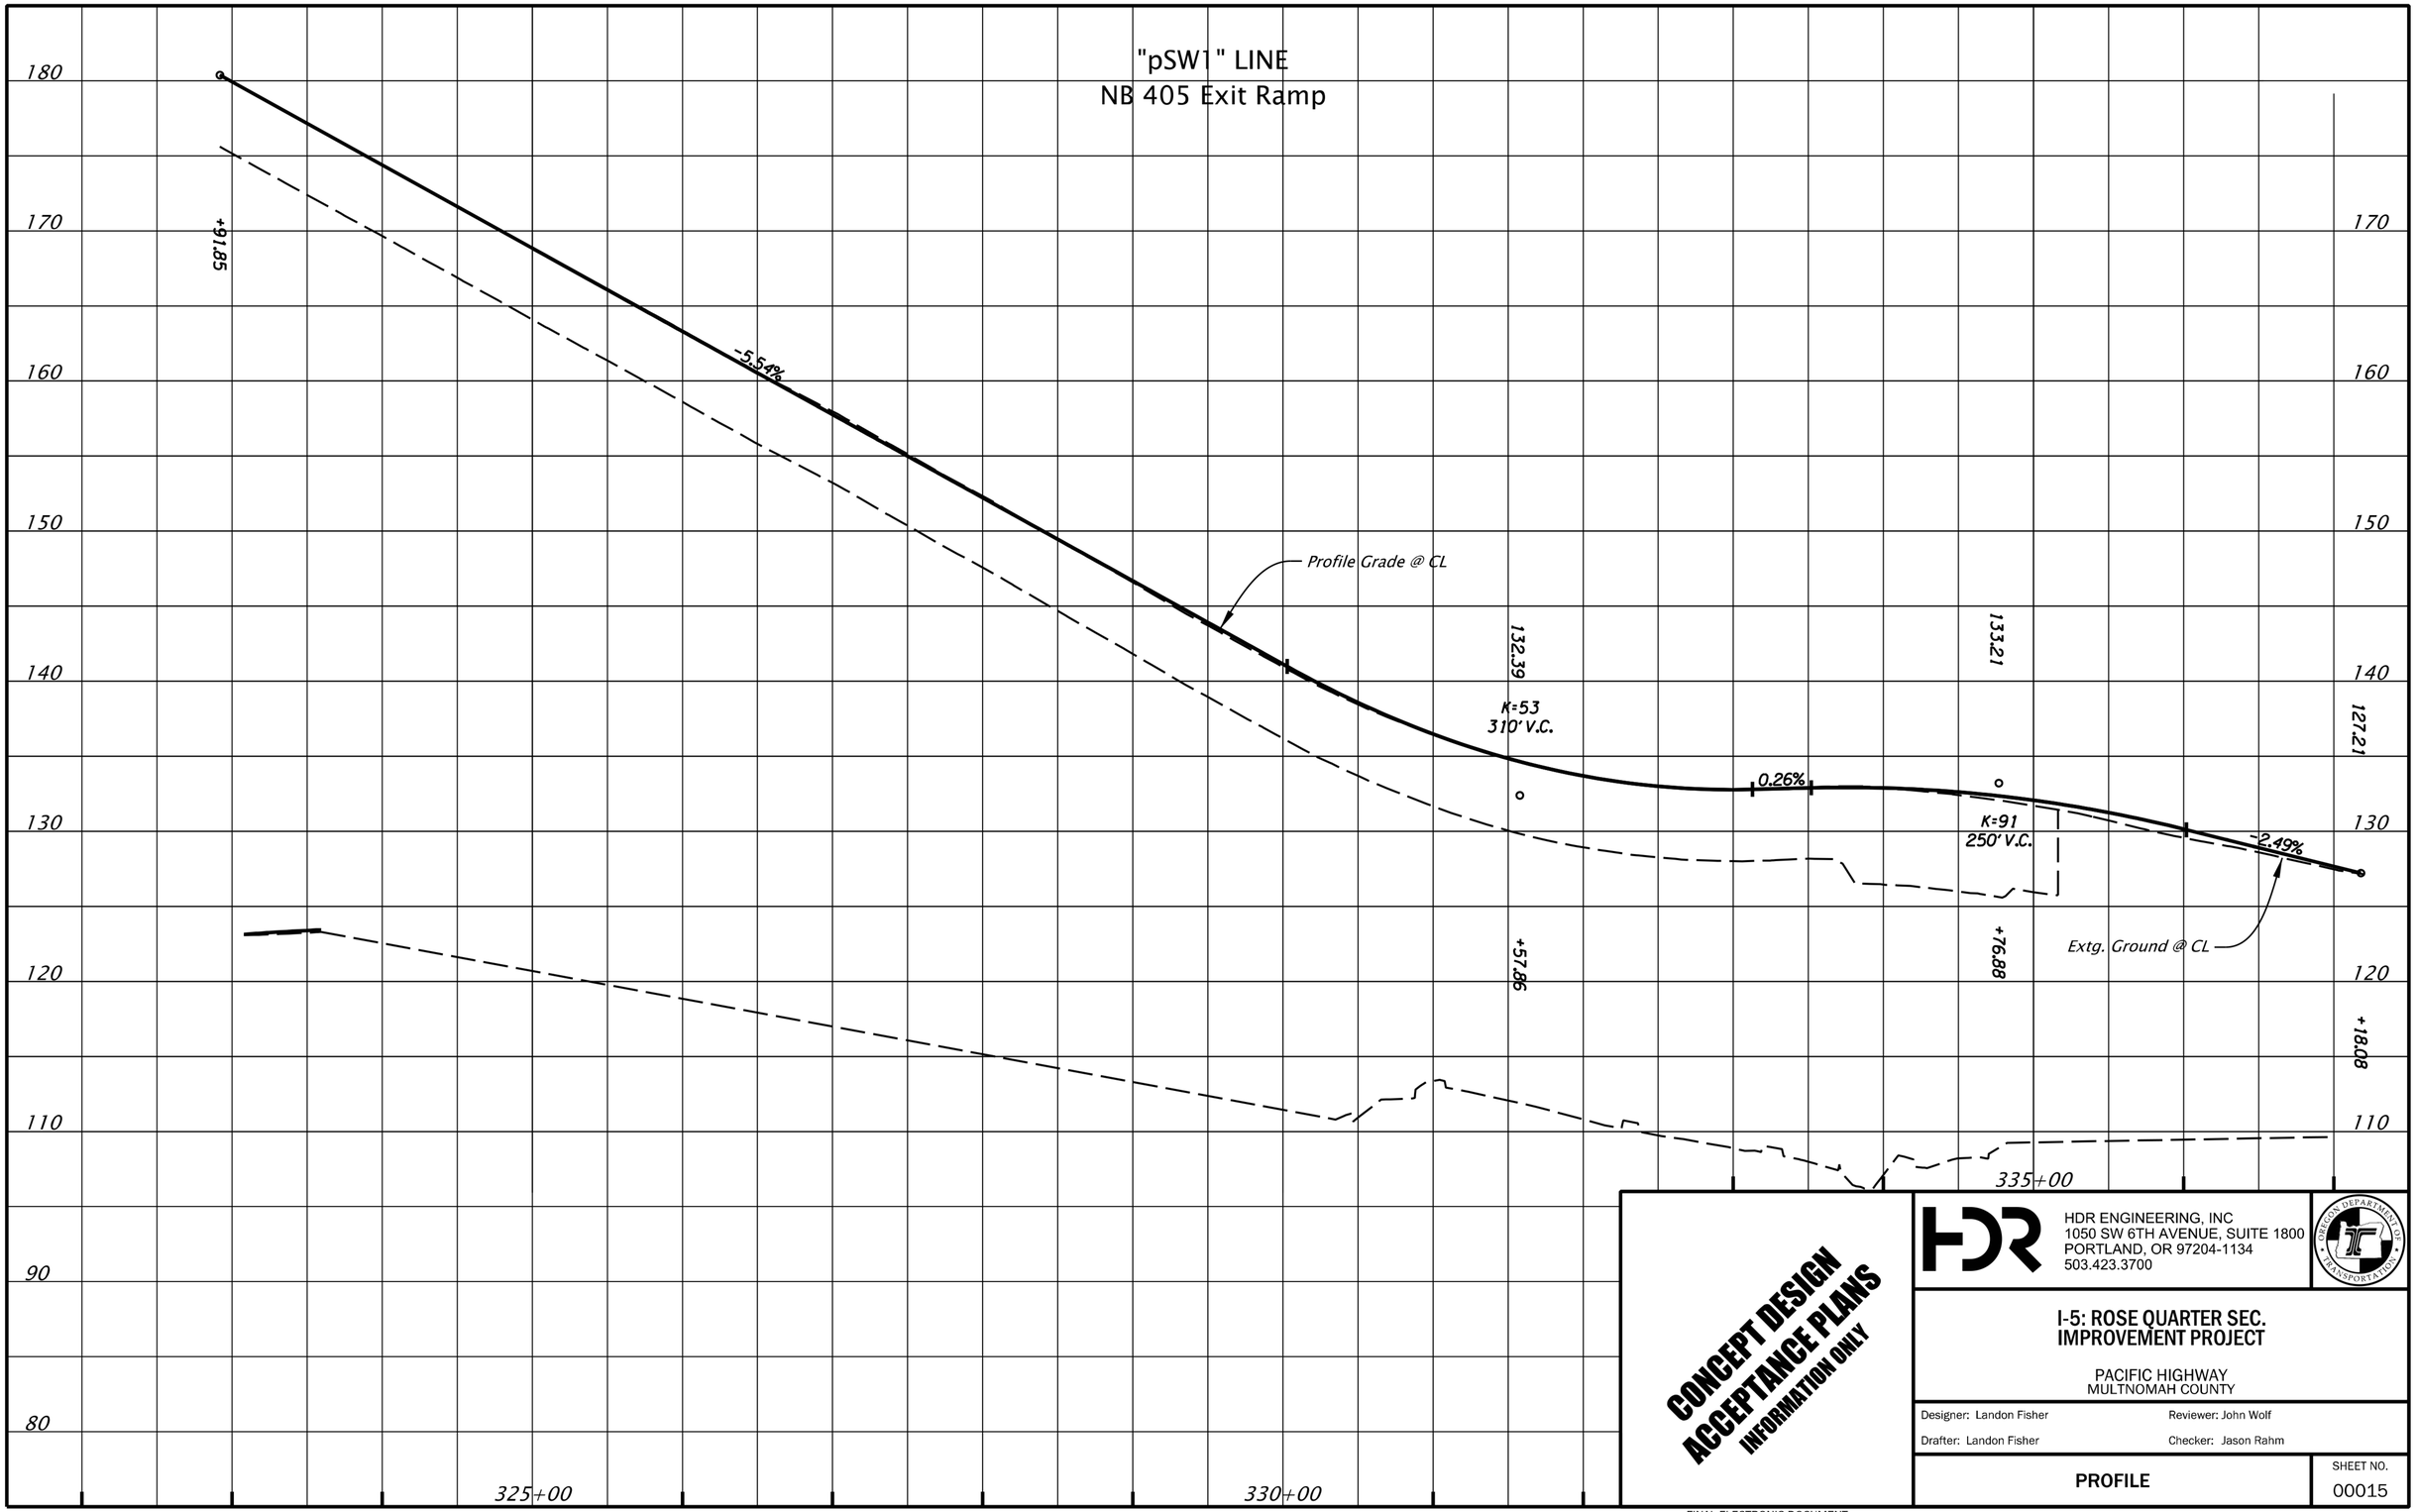

R_K19071_pf01.dgn :: Profile_Sheets 9/30/2020 4:56:34 PM CTANGONAN

FINAL ELECTRONIC DOCUMENT
AVAILABLE UPON REQUEST

Rotation: 0° Scale: 1"=100'

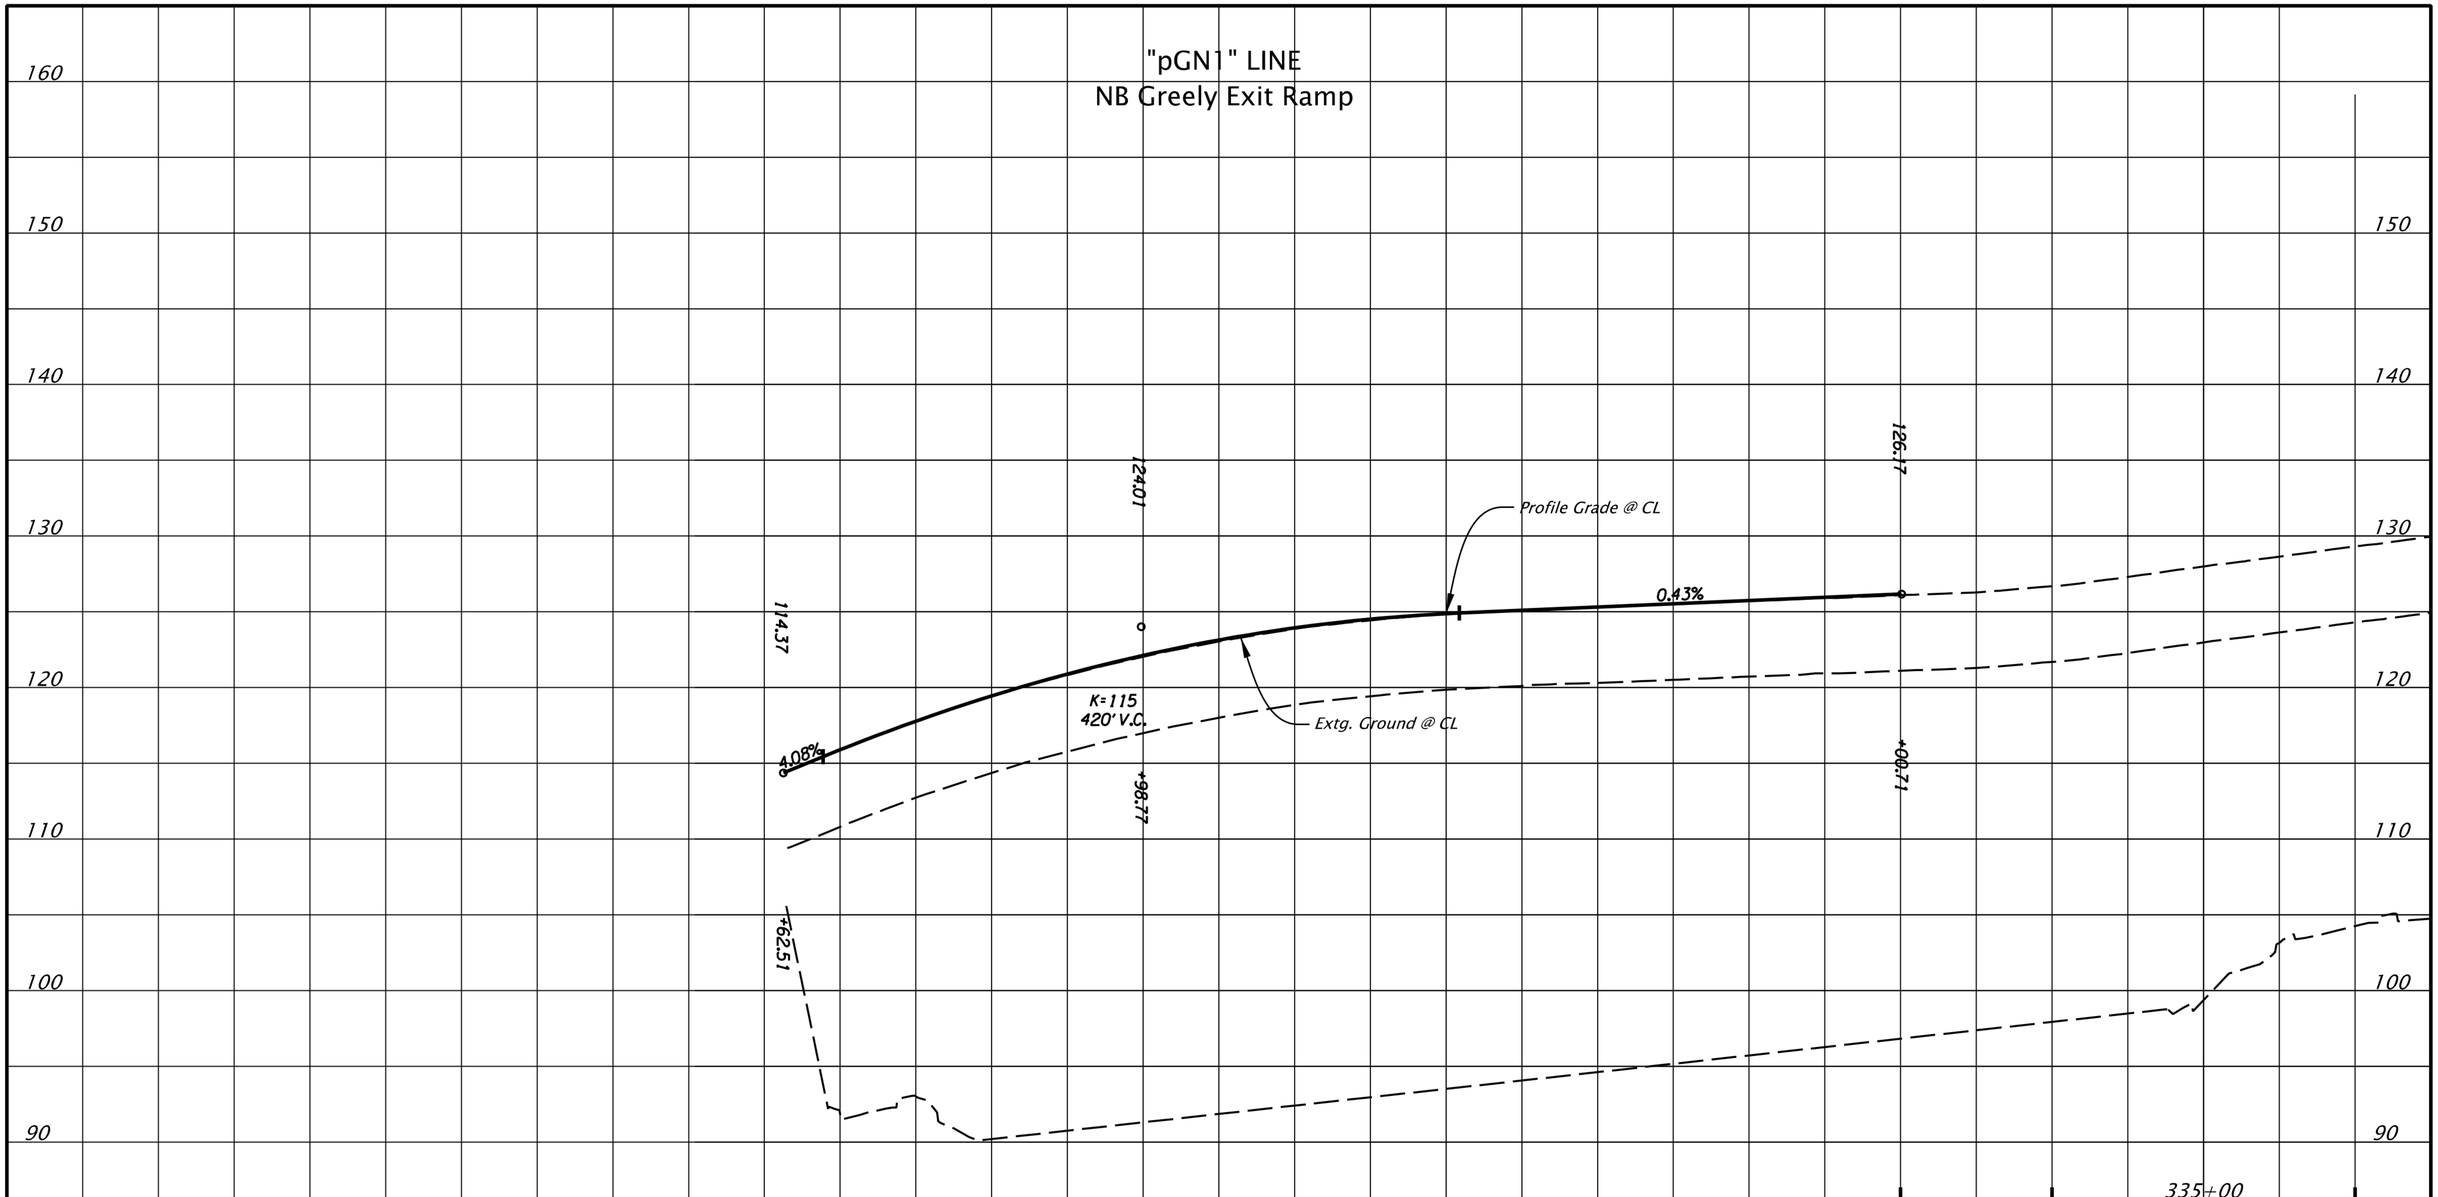

CONCEPT DESIGN
ACCEPTANCE PLANS
INFORMATION ONLY

HDR ENGINEERING, INC
1050 SW 6TH AVENUE, SUITE 1800
PORTLAND, OR 97204-1134
503.423.3700

OREGON DEPARTMENT OF TRANSPORTATION

I-5: ROSE QUARTER SEC. IMPROVEMENT PROJECT

PACIFIC HIGHWAY
MULTNOMAH COUNTY

Designer: Landon Fisher
Reviewer: John Wolf
Drafter: Landon Fisher
Checker: Jason Rahm

PROFILE

SHEET NO.
00016

FINAL ELECTRONIC DOCUMENT
AVAILABLE UPON REQUEST

Rotation: 0° Scale: 1"=100'

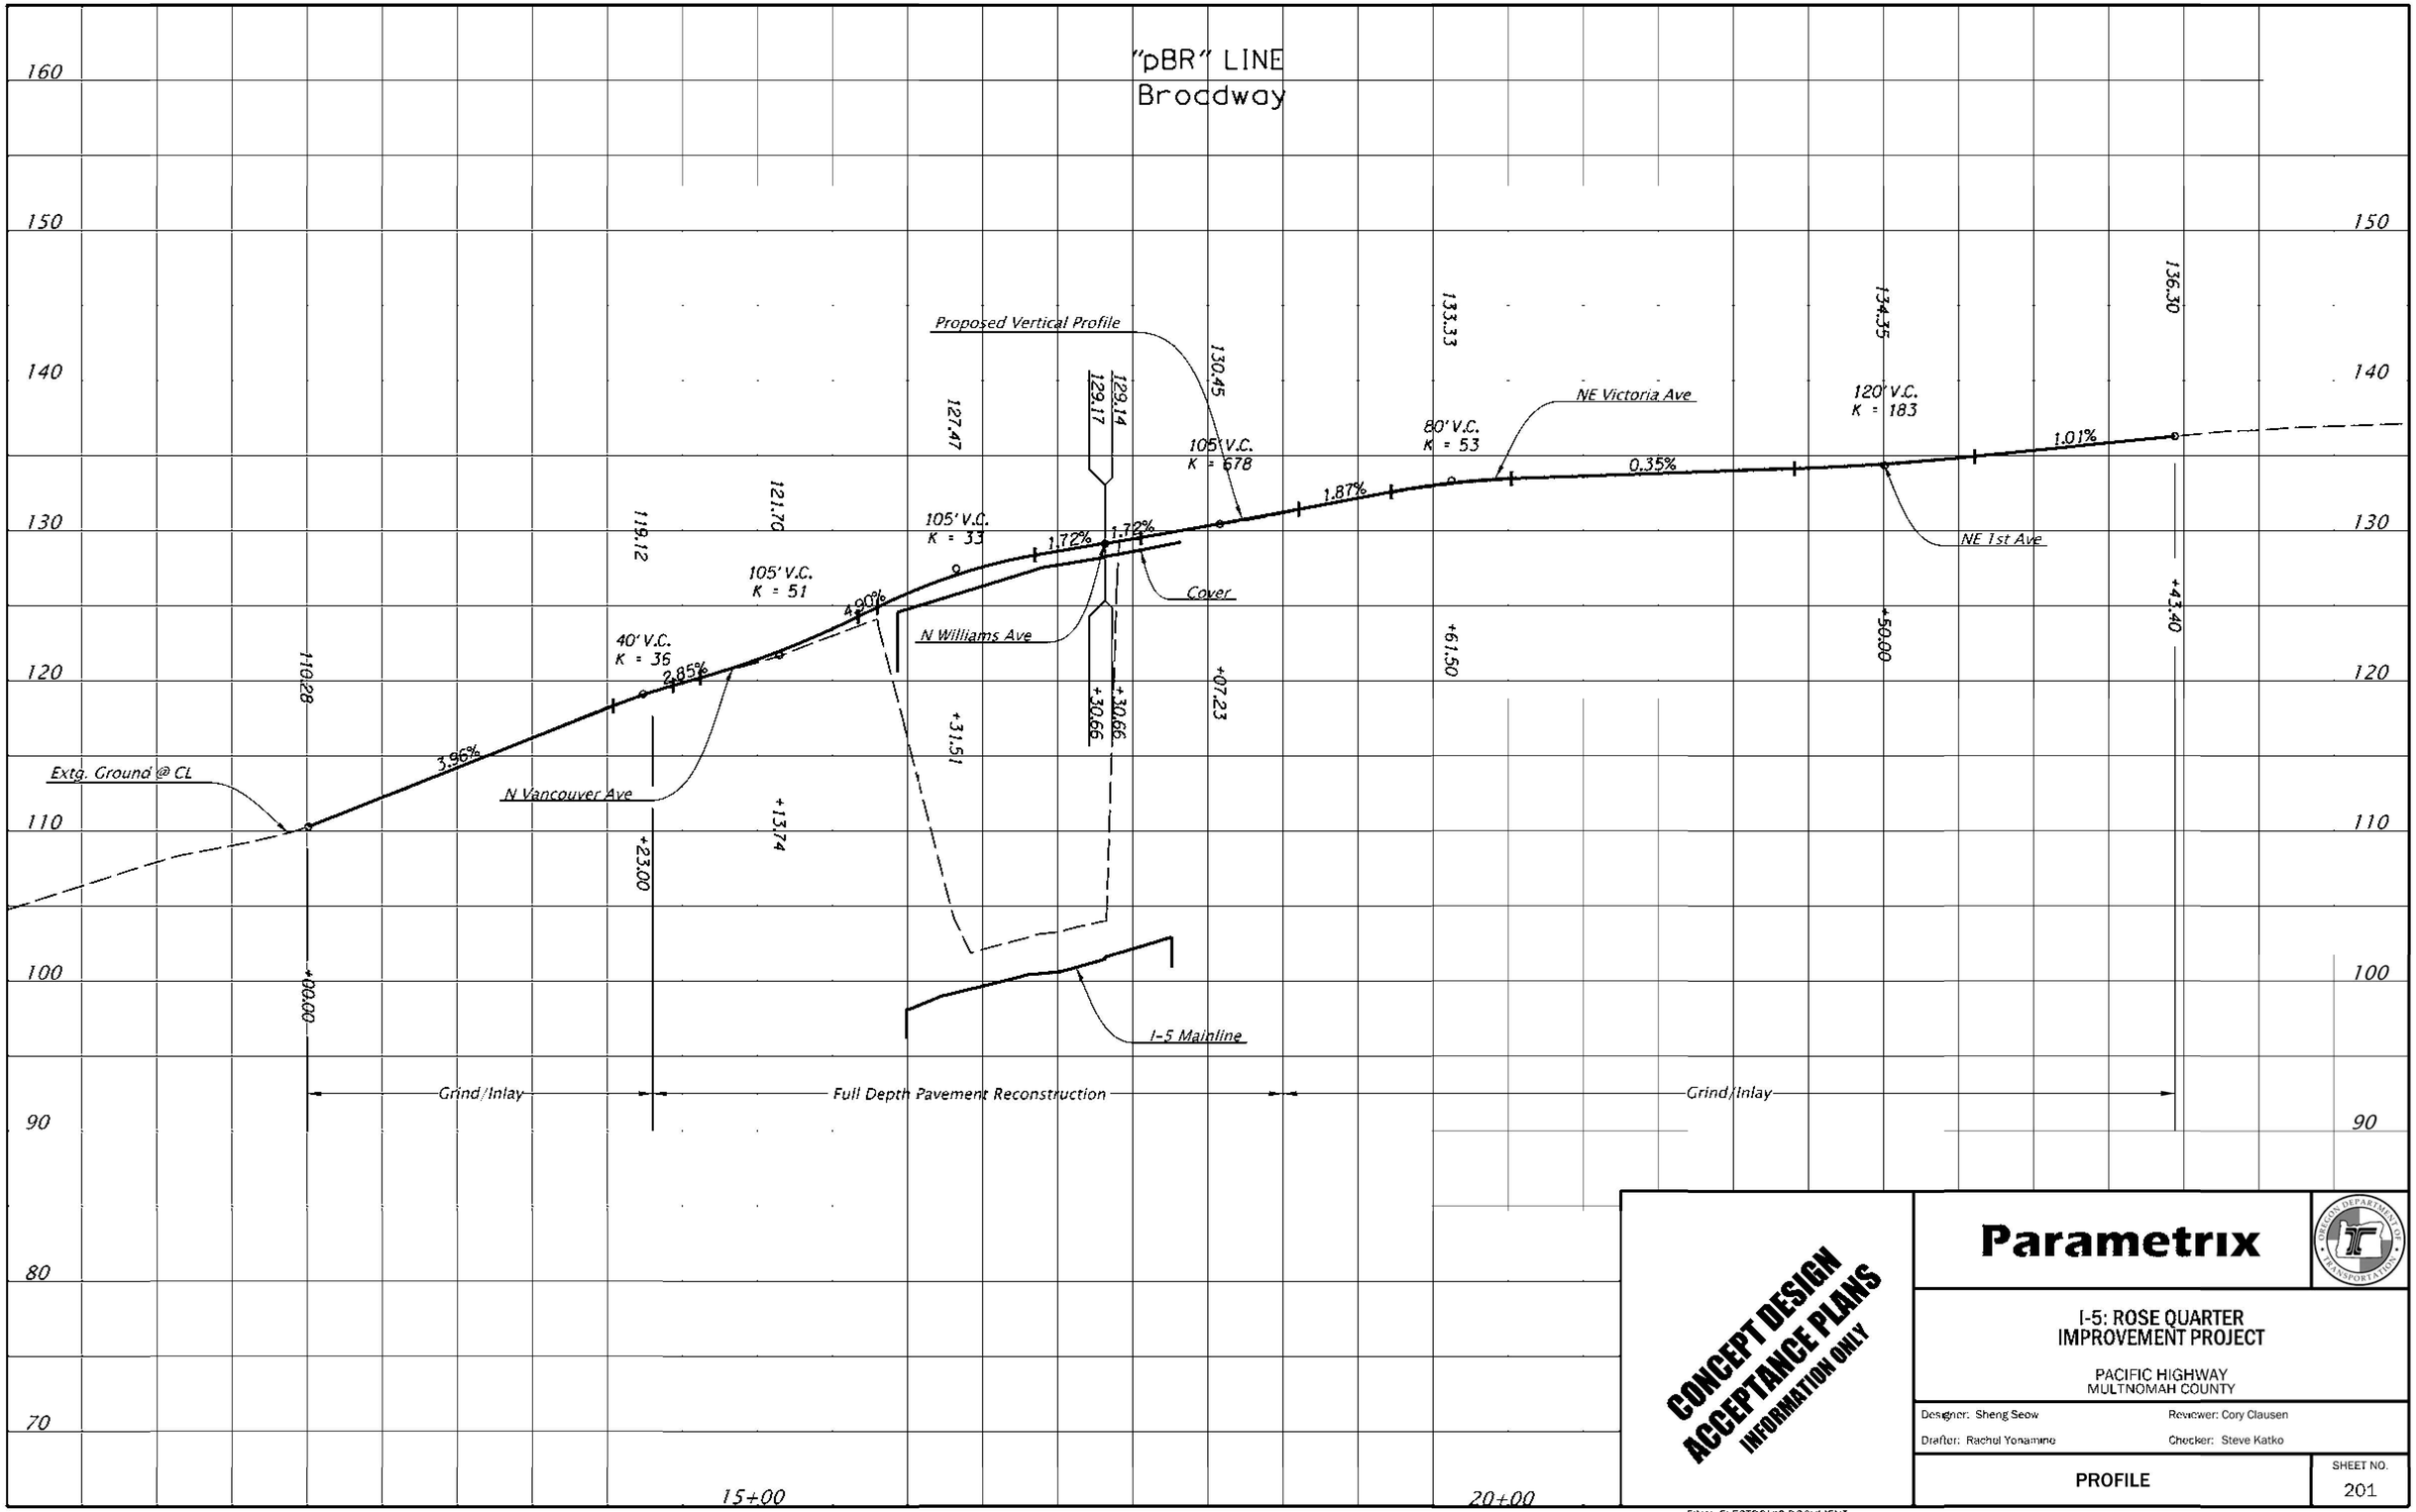

CONCEPT DESIGN
ACCEPTANCE PLANS
INFORMATION ONLY

Parametrix

I-5: ROSE QUARTER
IMPROVEMENT PROJECT

PACIFIC HIGHWAY
MULTNOMAH COUNTY

Designer: Sheng Seow
Reviewer: Cory Clausen
Drafter: Rachel Yonamine
Checker: Steve Katko

PROFILE

SHEET NO.
201

c:\pwworking\west01\d1169740\R_K19071_PMX_pf01.dgn :: Profile_Sheets 9/28/2020 11:51:06 AM HnastAle

FINAL ELECTRONIC DOCUMENT
AVAILABLE UPON REQUEST

Rotation: 0° Scale: 1"=100'

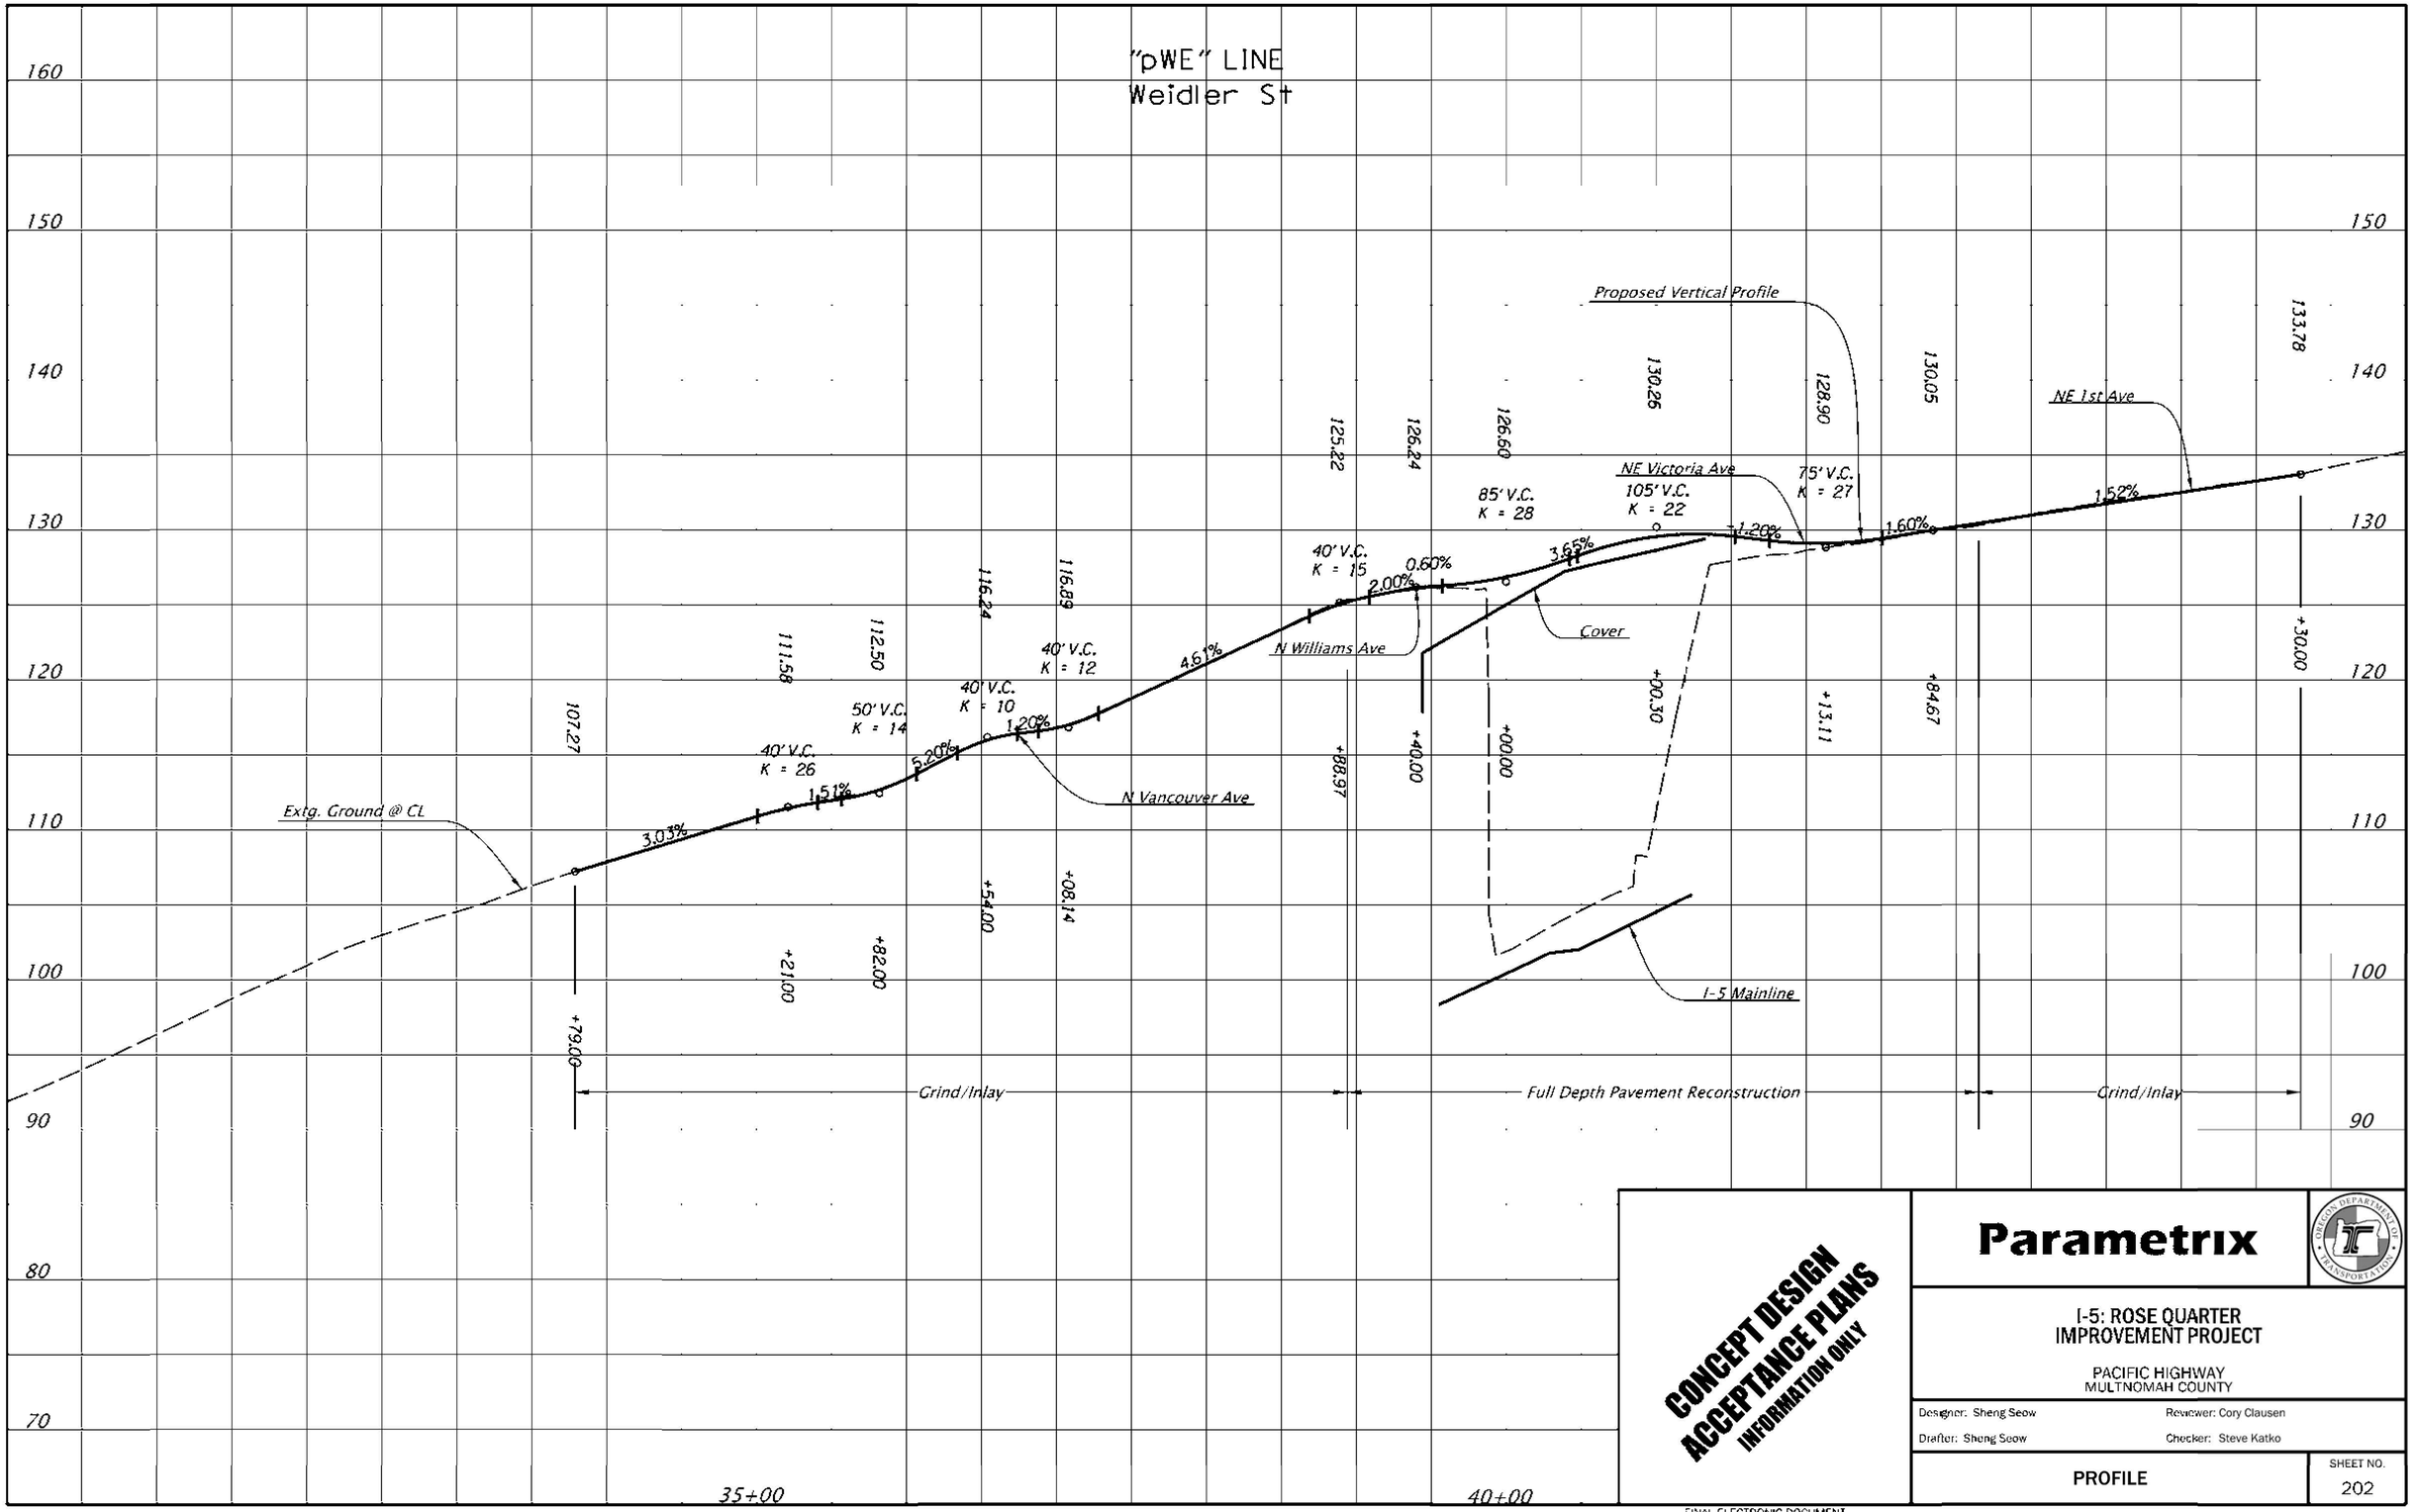

CONCEPT DESIGN
ACCEPTANCE PLANS
INFORMATION ONLY

Parametrix

I-5: ROSE QUARTER
IMPROVEMENT PROJECT

PACIFIC HIGHWAY
MULTNOMAH COUNTY

Designer: Sheng Seow
Reviewer: Cory Clausen
Drafter: Sheng Seow
Checker: Steve Katko

PROFILE

SHEET NO.
202

c:\pwworking\west01\d1169740\R_K19071_PMX_pf01.dgn :: Profile_Sheets 9/28/2020 11:54:37 AM HnastAle

FINAL ELECTRONIC DOCUMENT
AVAILABLE UPON REQUEST

Rotation: 0° Scale: 1"=100'

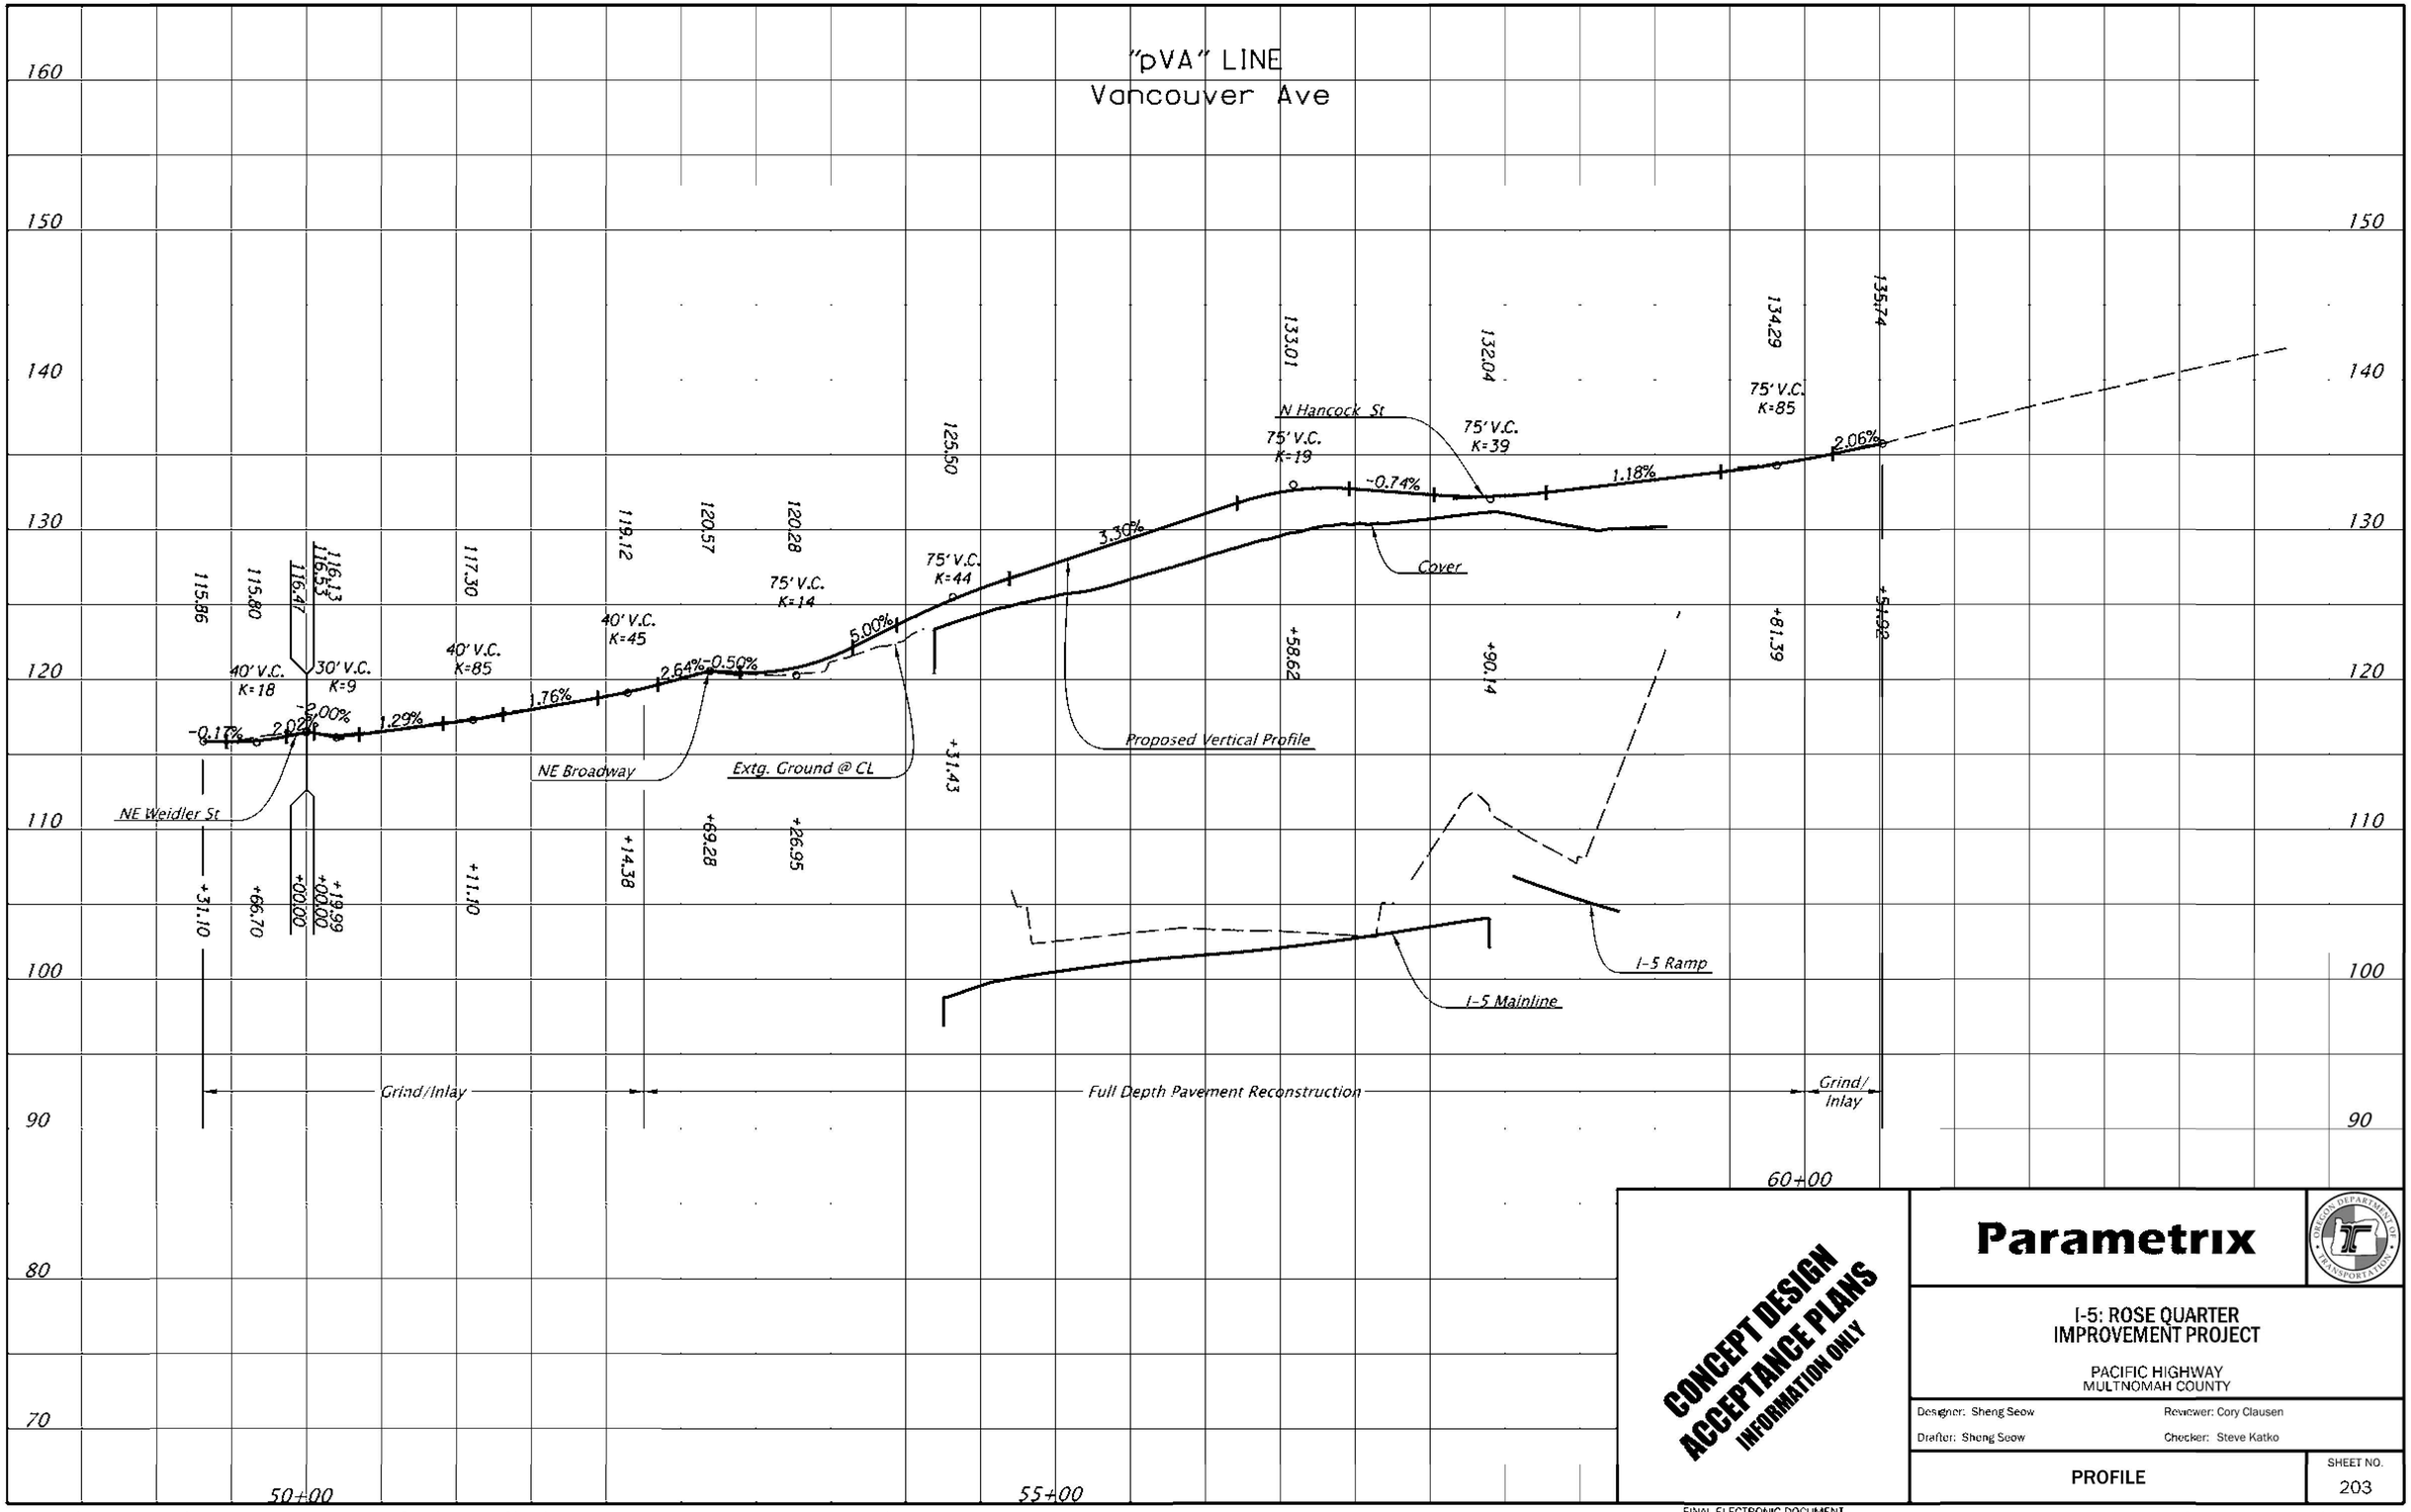

CONCEPT DESIGN
ACCEPTANCE PLANS
INFORMATION ONLY

Parametrix

I-5: ROSE QUARTER
IMPROVEMENT PROJECT

PACIFIC HIGHWAY
MULTNOMAH COUNTY

Designer: Sheng Seow
Reviewer: Cory Clausen
Drafter: Sheng Seow
Checker: Steve Katko

PROFILE

SHEET NO.
203

c:\pwworking\west01\d1169740\R_K19071_PMX_pf01.dgn :: Profile_Sheets 9/28/2020 11:56:44 AM HnastAle

FINAL ELECTRONIC DOCUMENT
AVAILABLE UPON REQUEST

Rotation: 0° Scale: 1"=100'

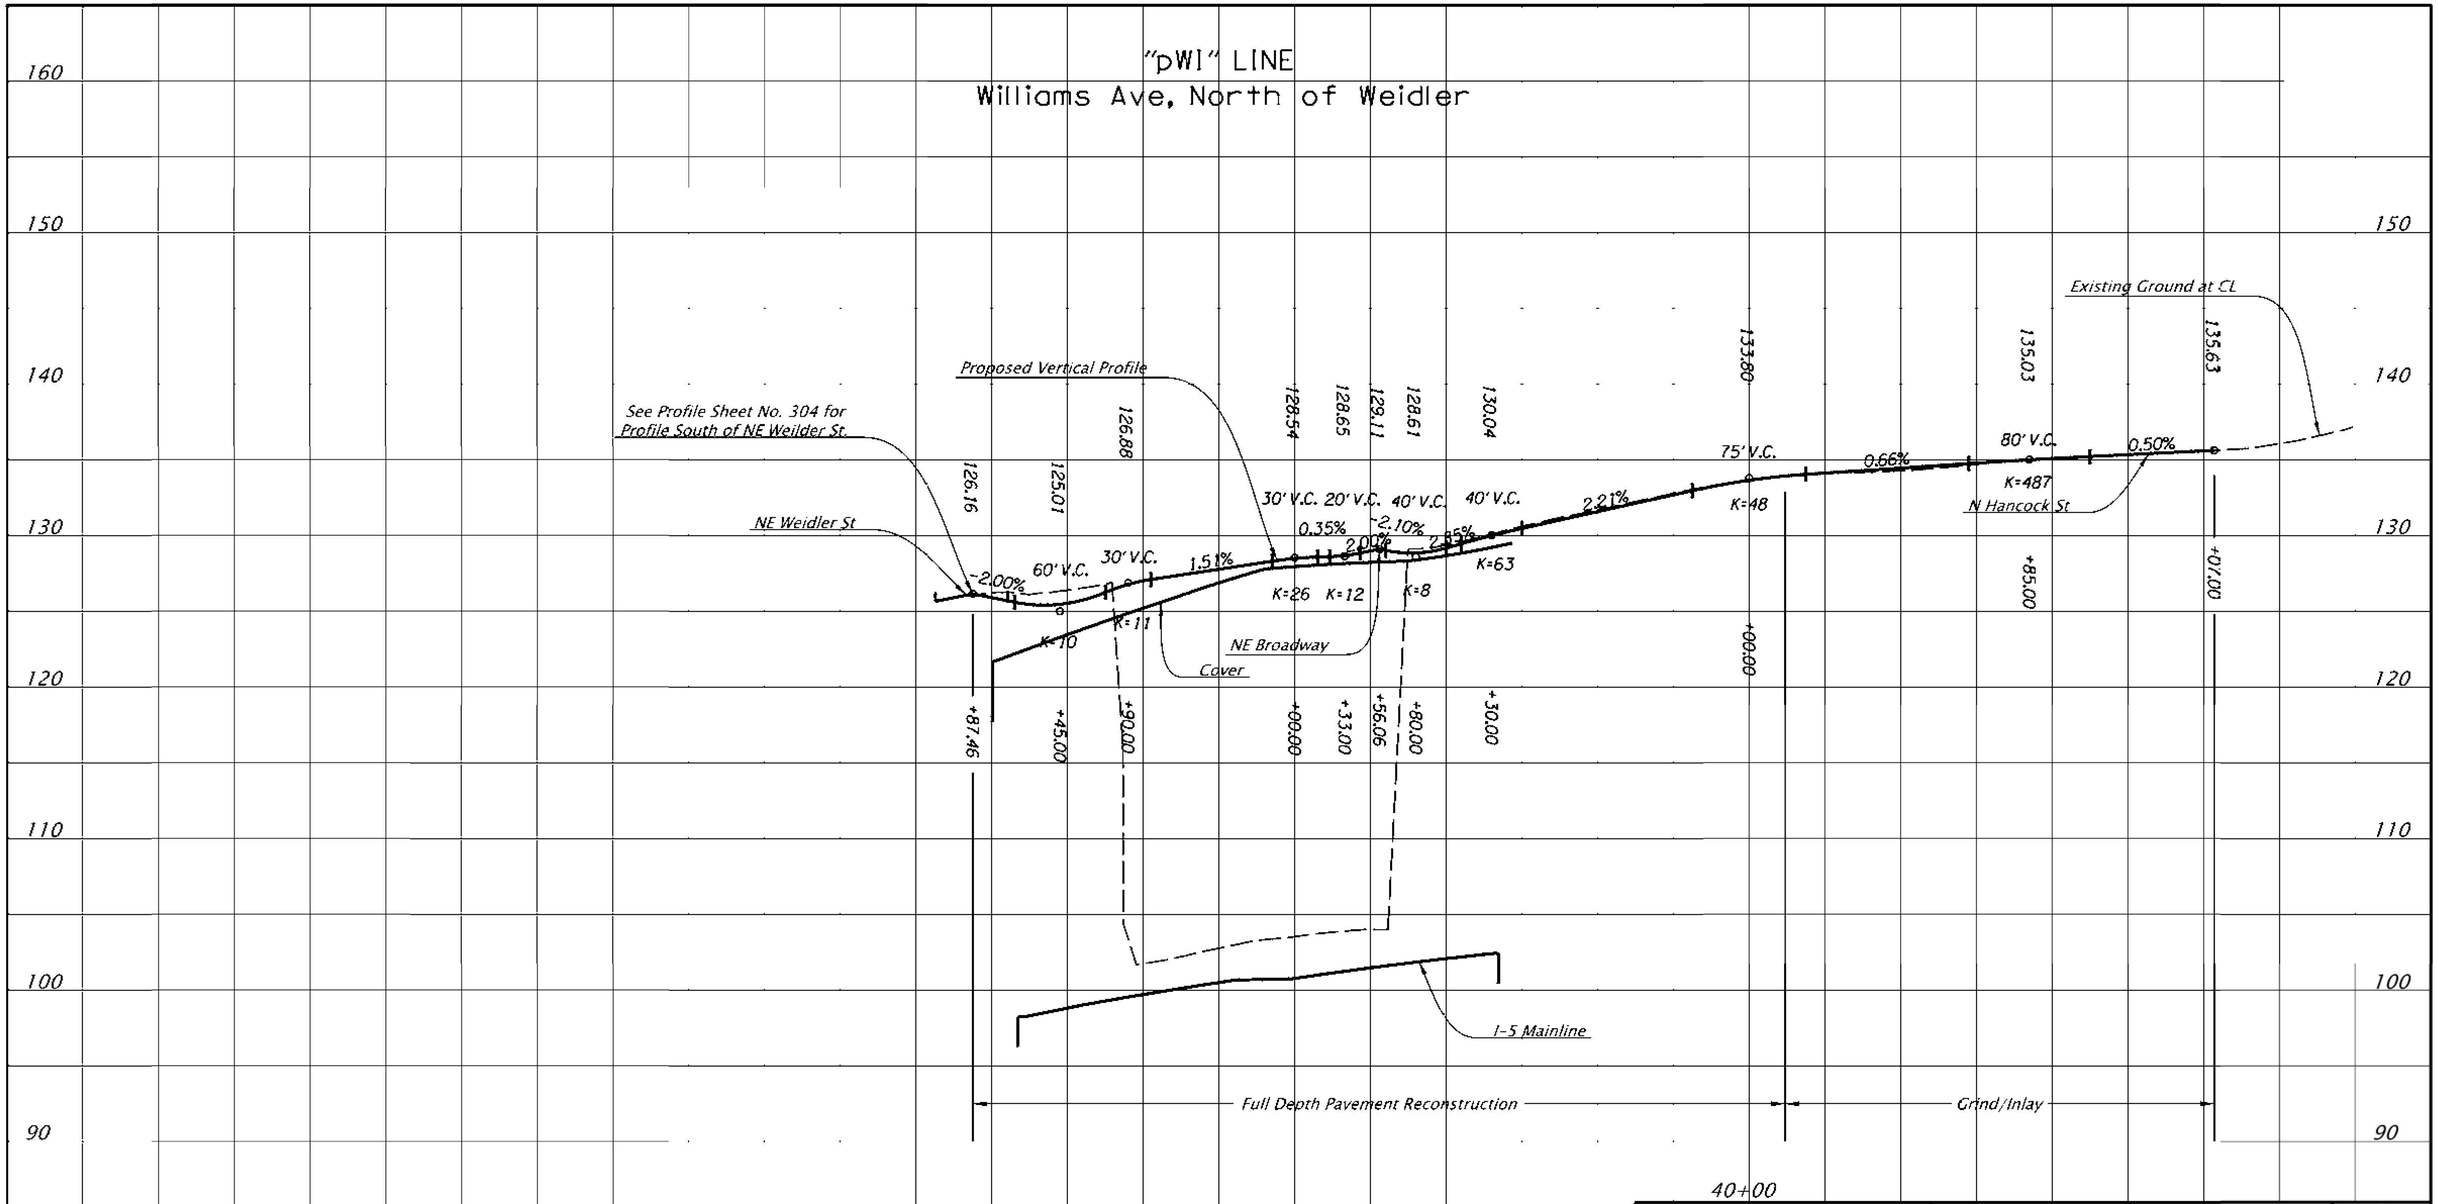

CONCEPT DESIGN
ACCEPTANCE PLANS
INFORMATION ONLY

Parametrix

I-5: ROSE QUARTER
IMPROVEMENT PROJECT

PACIFIC HIGHWAY
MULTNOMAH COUNTY

Designer: Sheng Seow
Reviewer: Cory Clausen
Drafter: Sheng Seow
Checker: Steve Katko

PROFILE

SHEET NO.
204

c:\pwworking\west01\d1169740\R_K19071_PMX_pf01.dgn :: Profile_Sheets 9/28/2020 12:17:48 PM HnastAle

FINAL ELECTRONIC DOCUMENT
AVAILABLE UPON REQUEST

Rotation: 0° Scale: 1"=100'

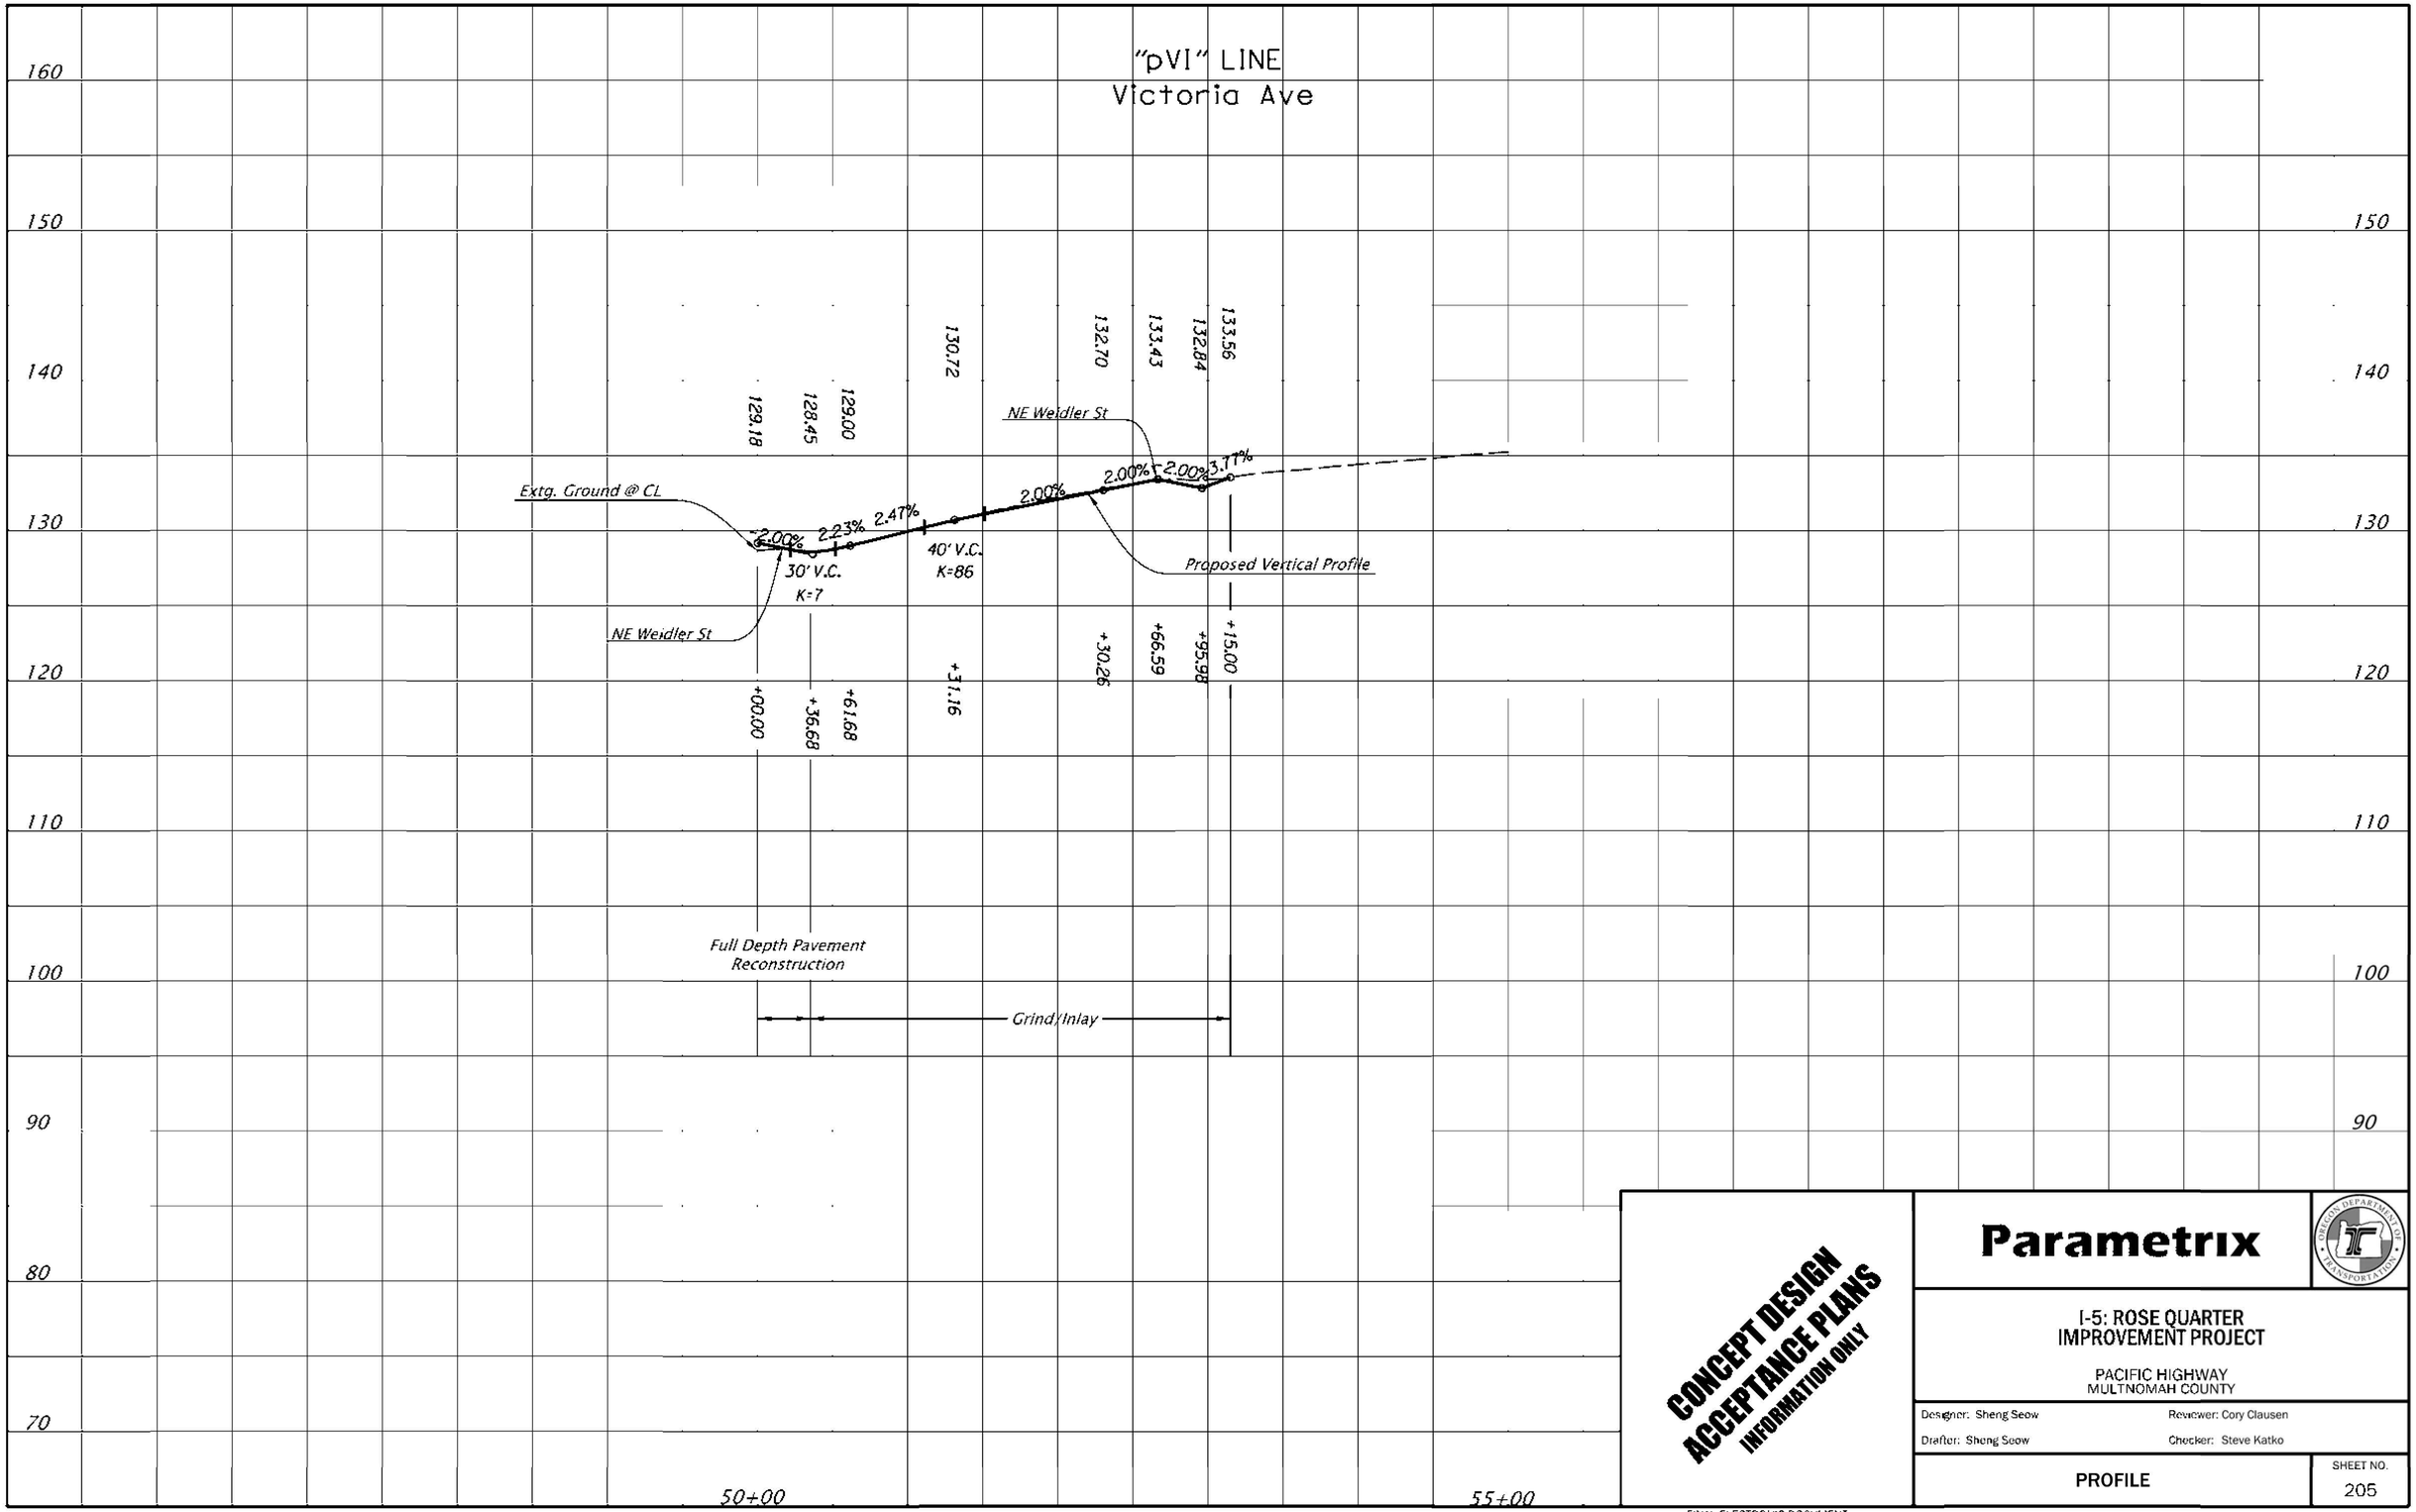

c:\pwworking\west01\d1169740\R_K19071_PMX_pf01.dgn :: Profile_Sheets 9/28/2020 12:20:46 PM HnastAle

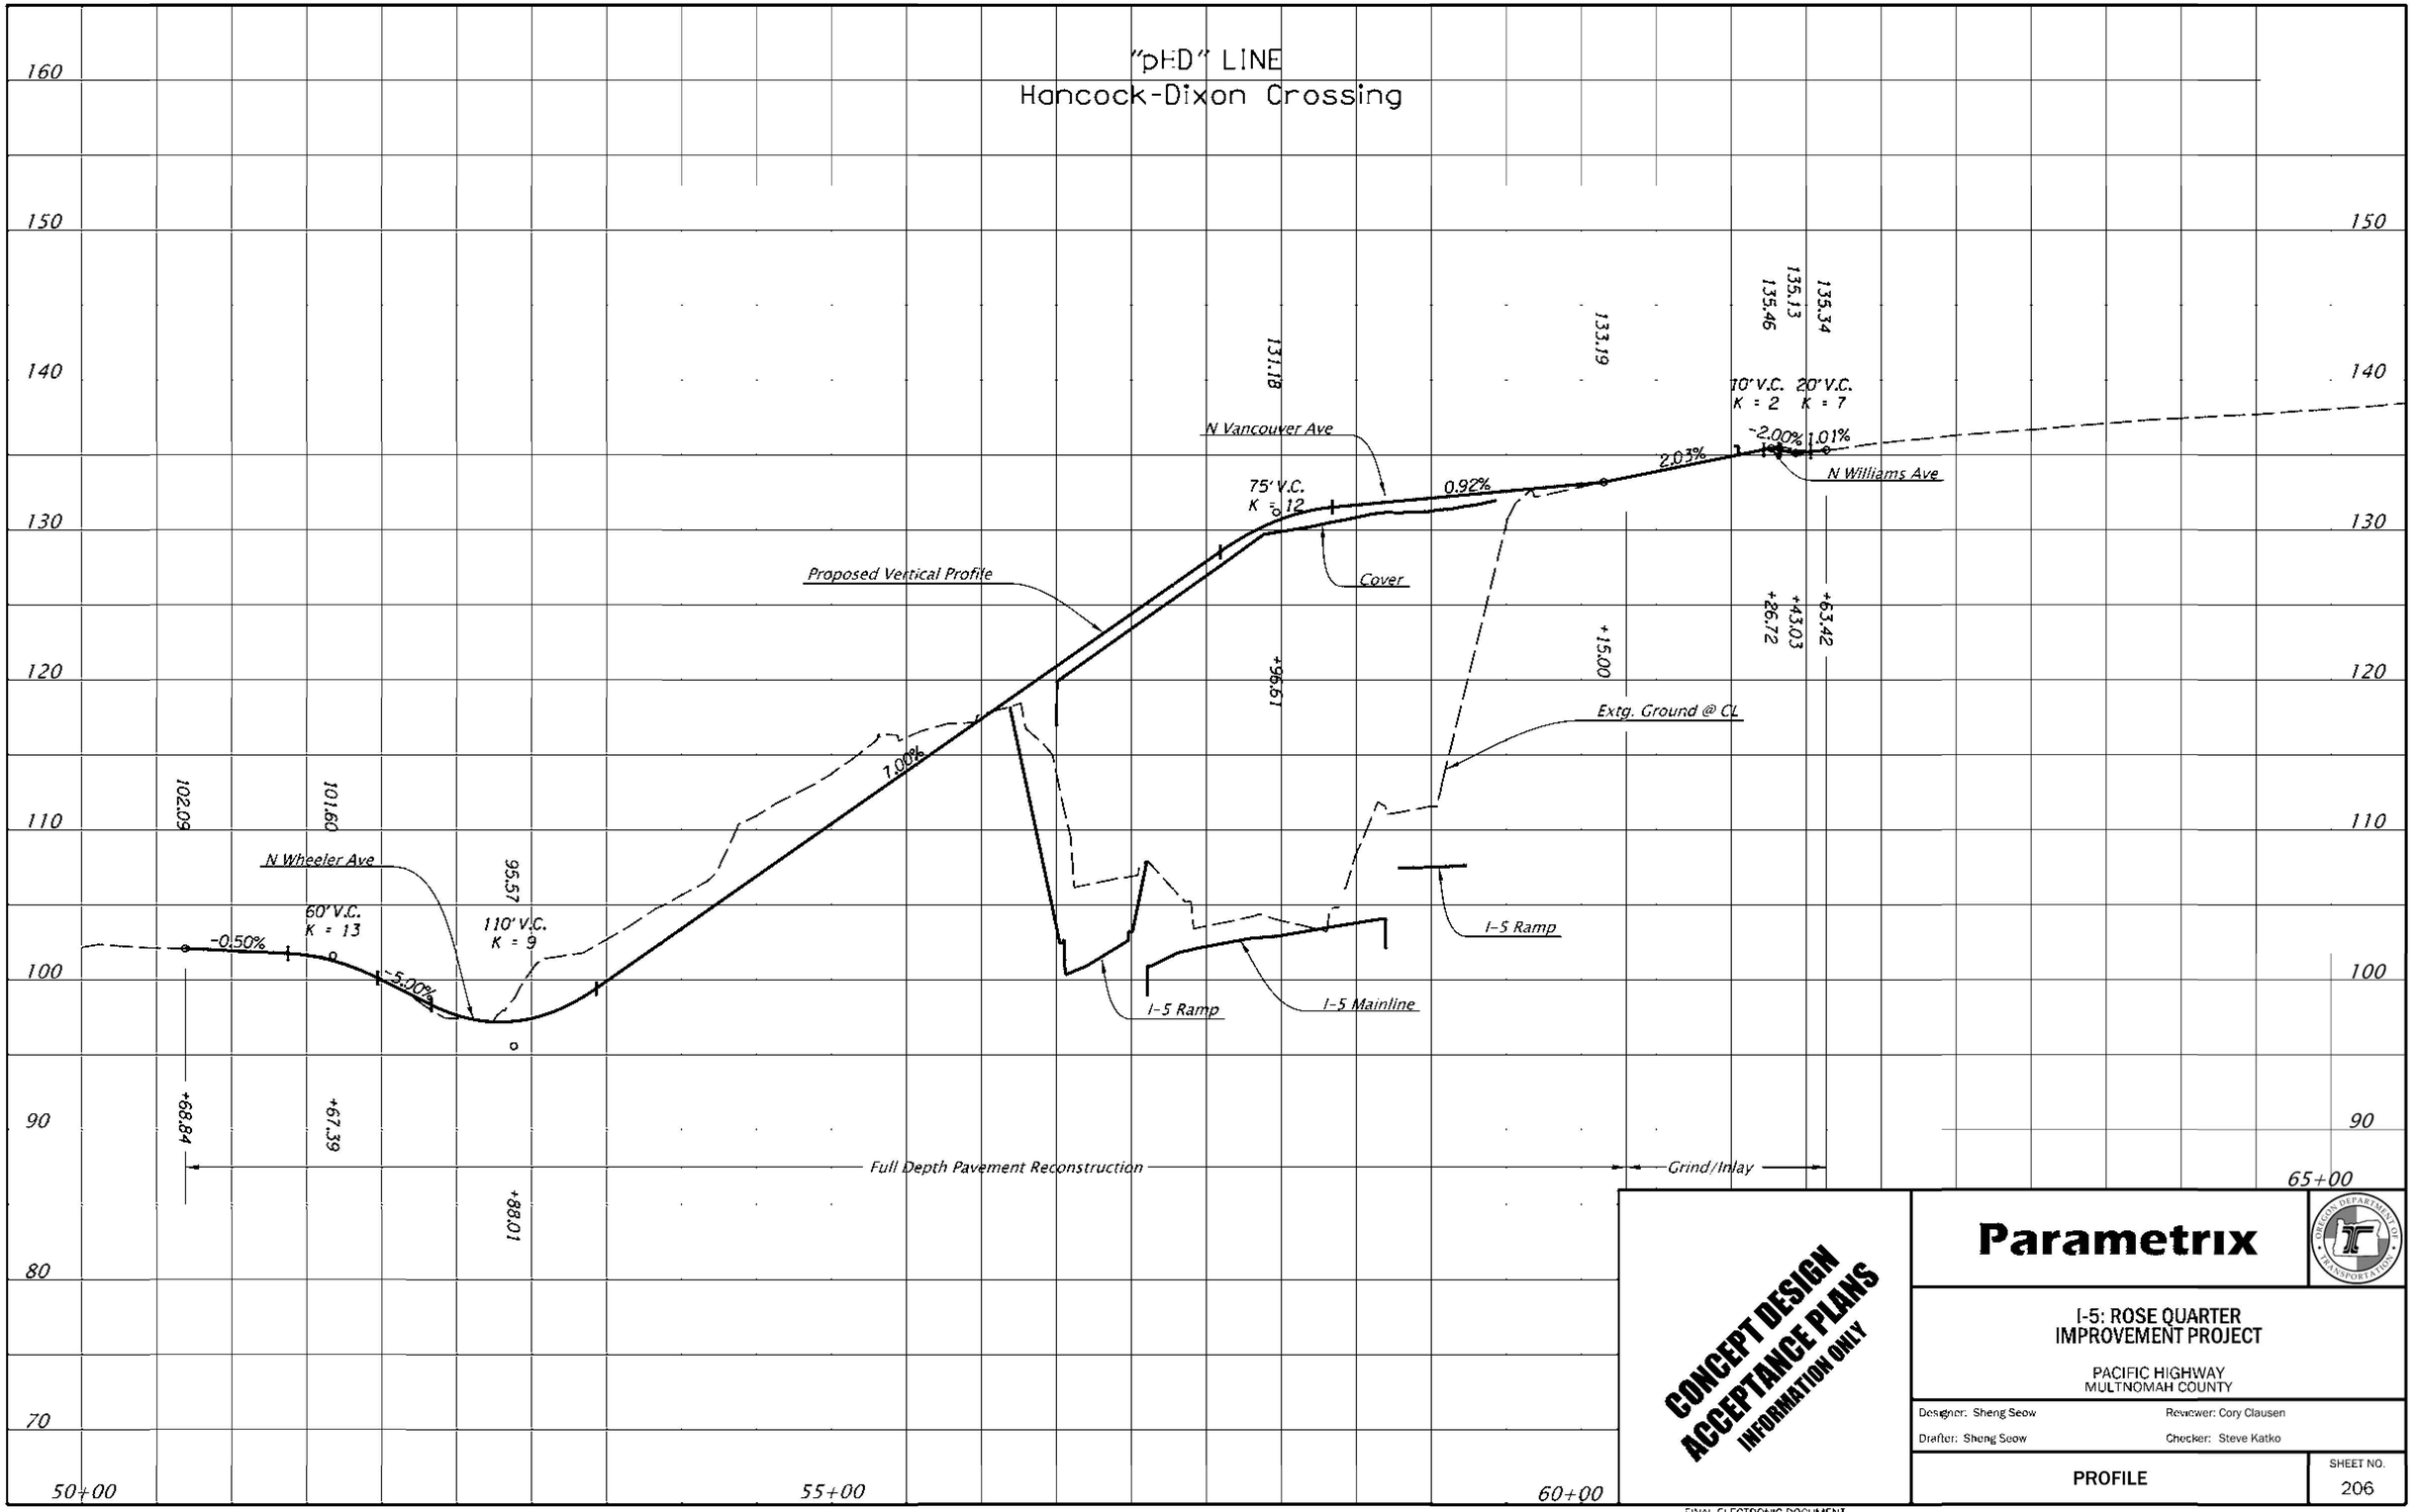

CONCEPT DESIGN
ACCEPTANCE PLANS
INFORMATION ONLY

Parametrix

I-5: ROSE QUARTER
IMPROVEMENT PROJECT

PACIFIC HIGHWAY
MULTNOMAH COUNTY

Designer: Sheng Seow	Reviewer: Cory Clausen
Drafter: Sheng Seow	Checker: Steve Katko

PROFILE

SHEET NO. 206

c:\pwworking\west01\d1169740\R_K19071_PMX_pf01.dgn :: Profile_Sheets 9/28/2020 12:26:29 PM HnastAle

FINAL ELECTRONIC DOCUMENT
AVAILABLE UPON REQUEST

Rotation: 0° Scale: 1"=100'

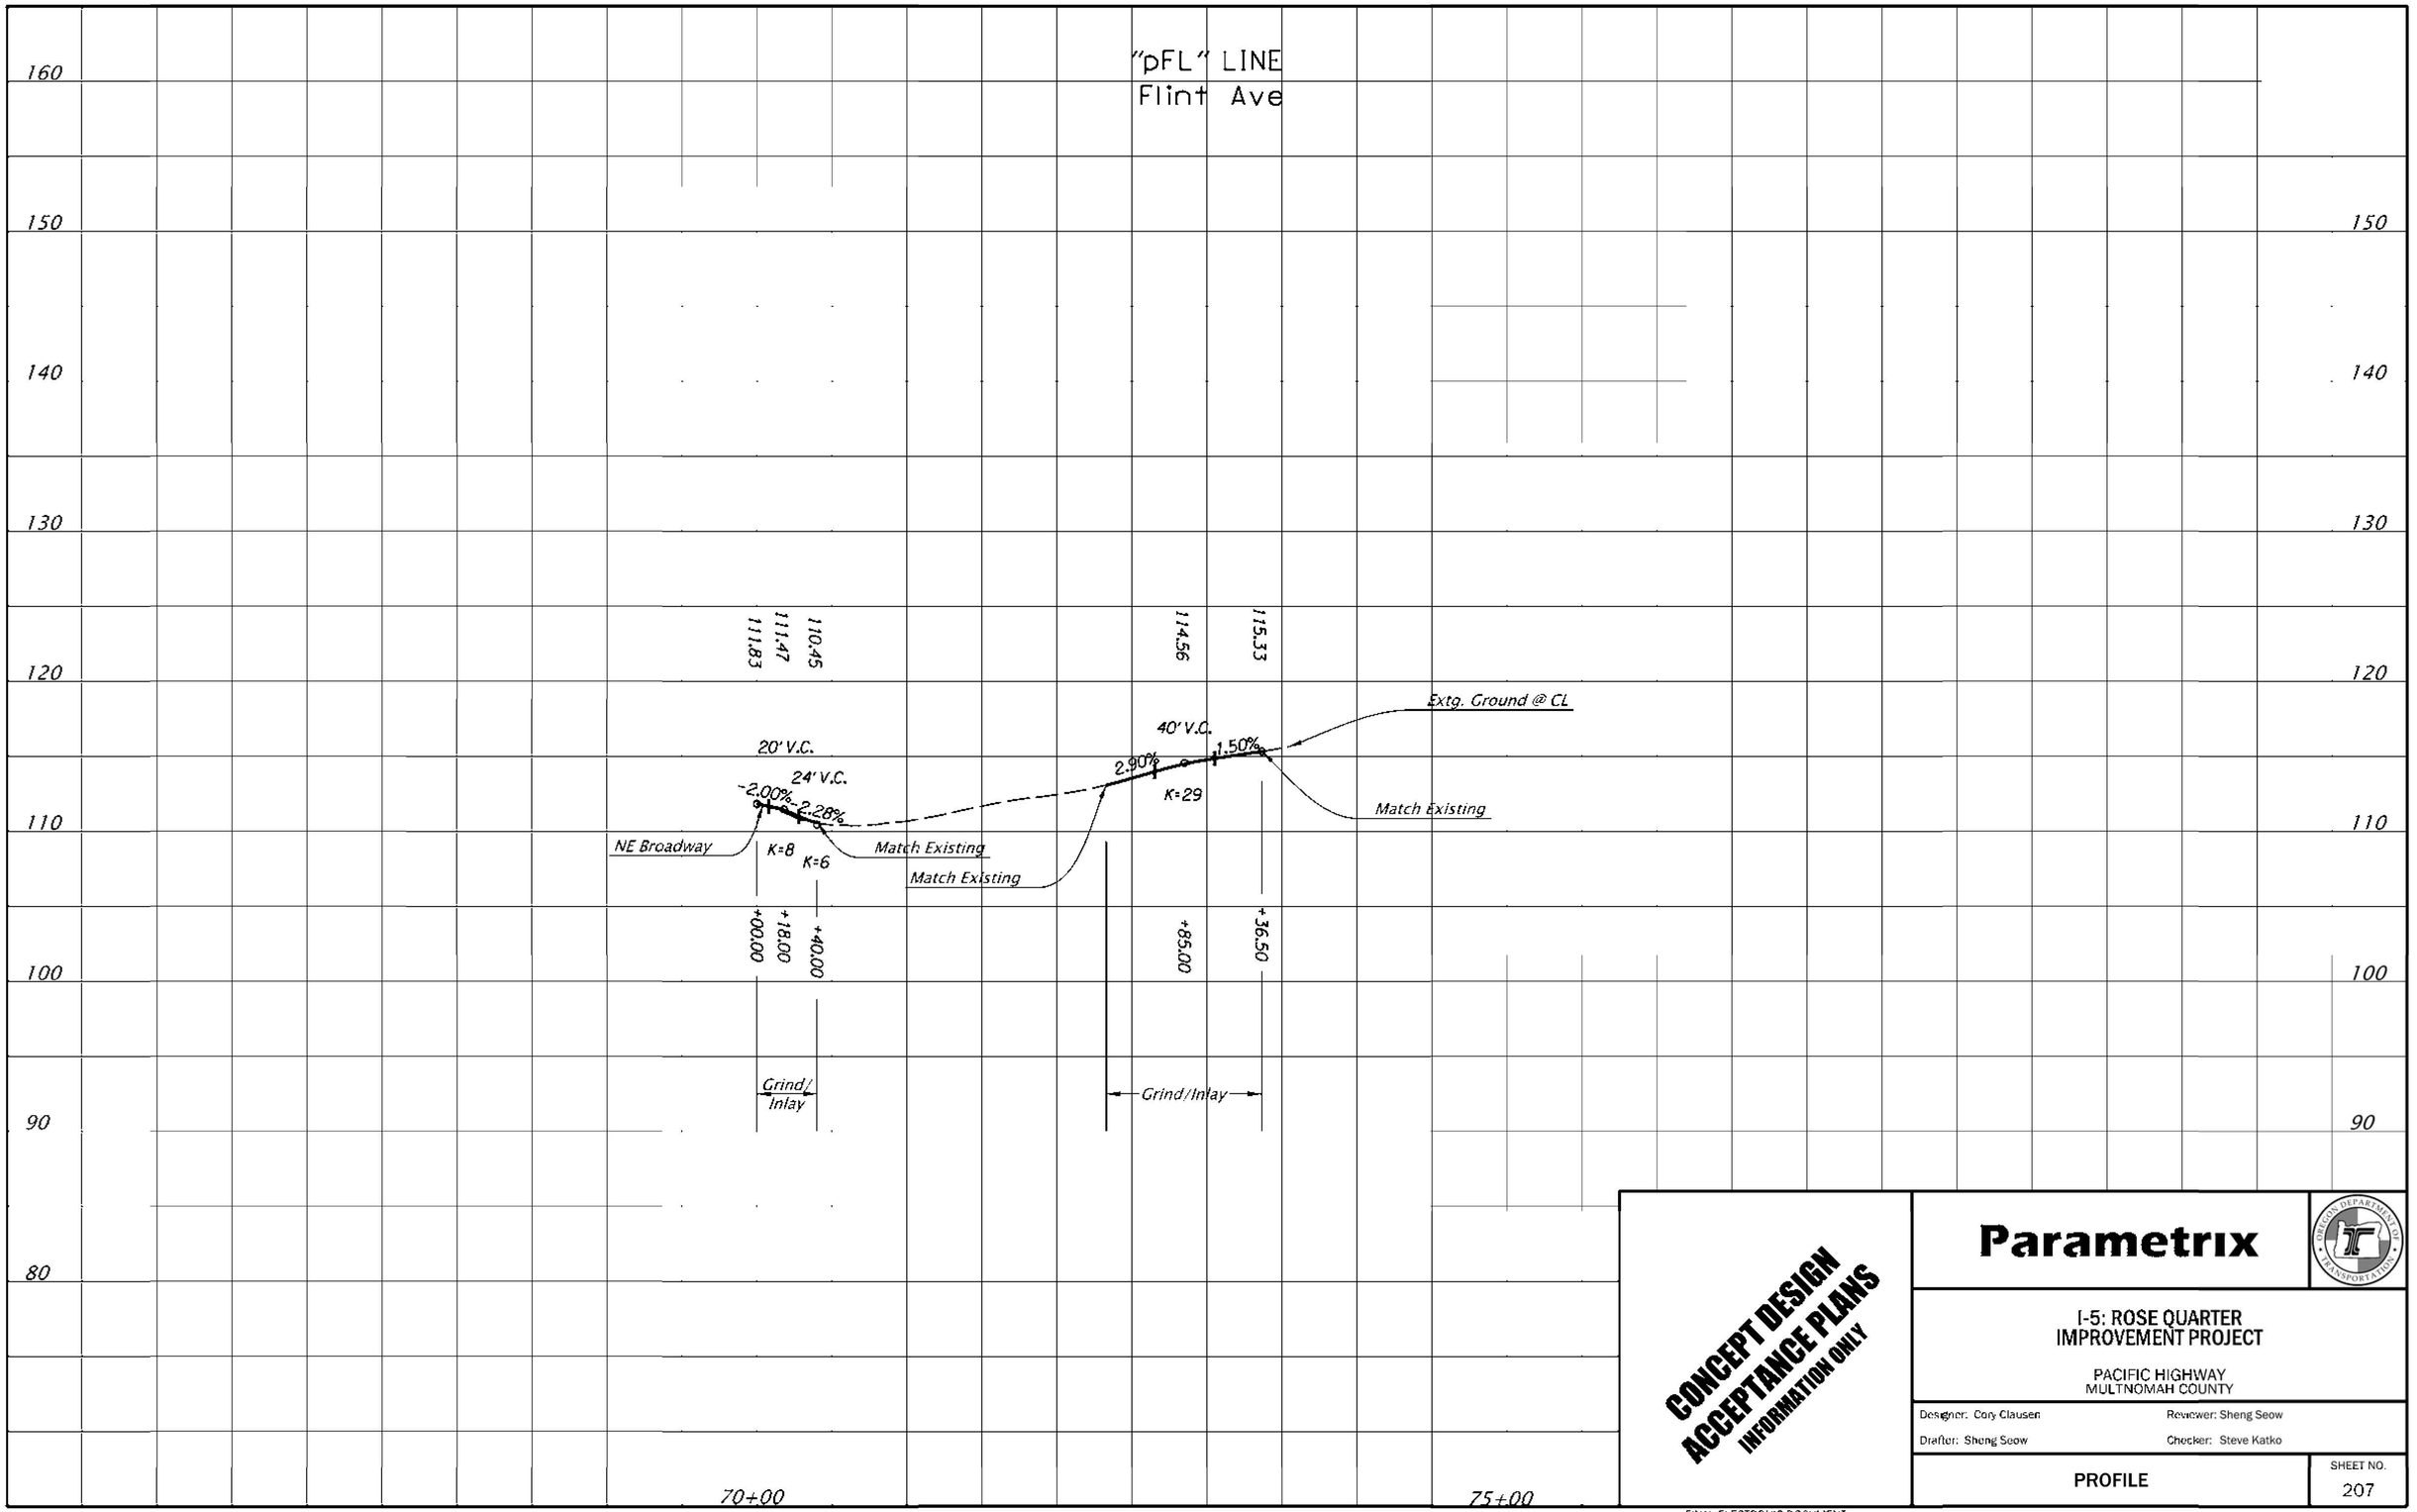

c:\pwworking\west01\d1169740\R_K19071_PMX_pf01.dgn :: Profile_Sheets 9/28/2020 12:32:05 PM HnastAle

FINAL ELECTRONIC DOCUMENT
AVAILABLE UPON REQUEST

Rotation: 0° Scale: 1"=100'

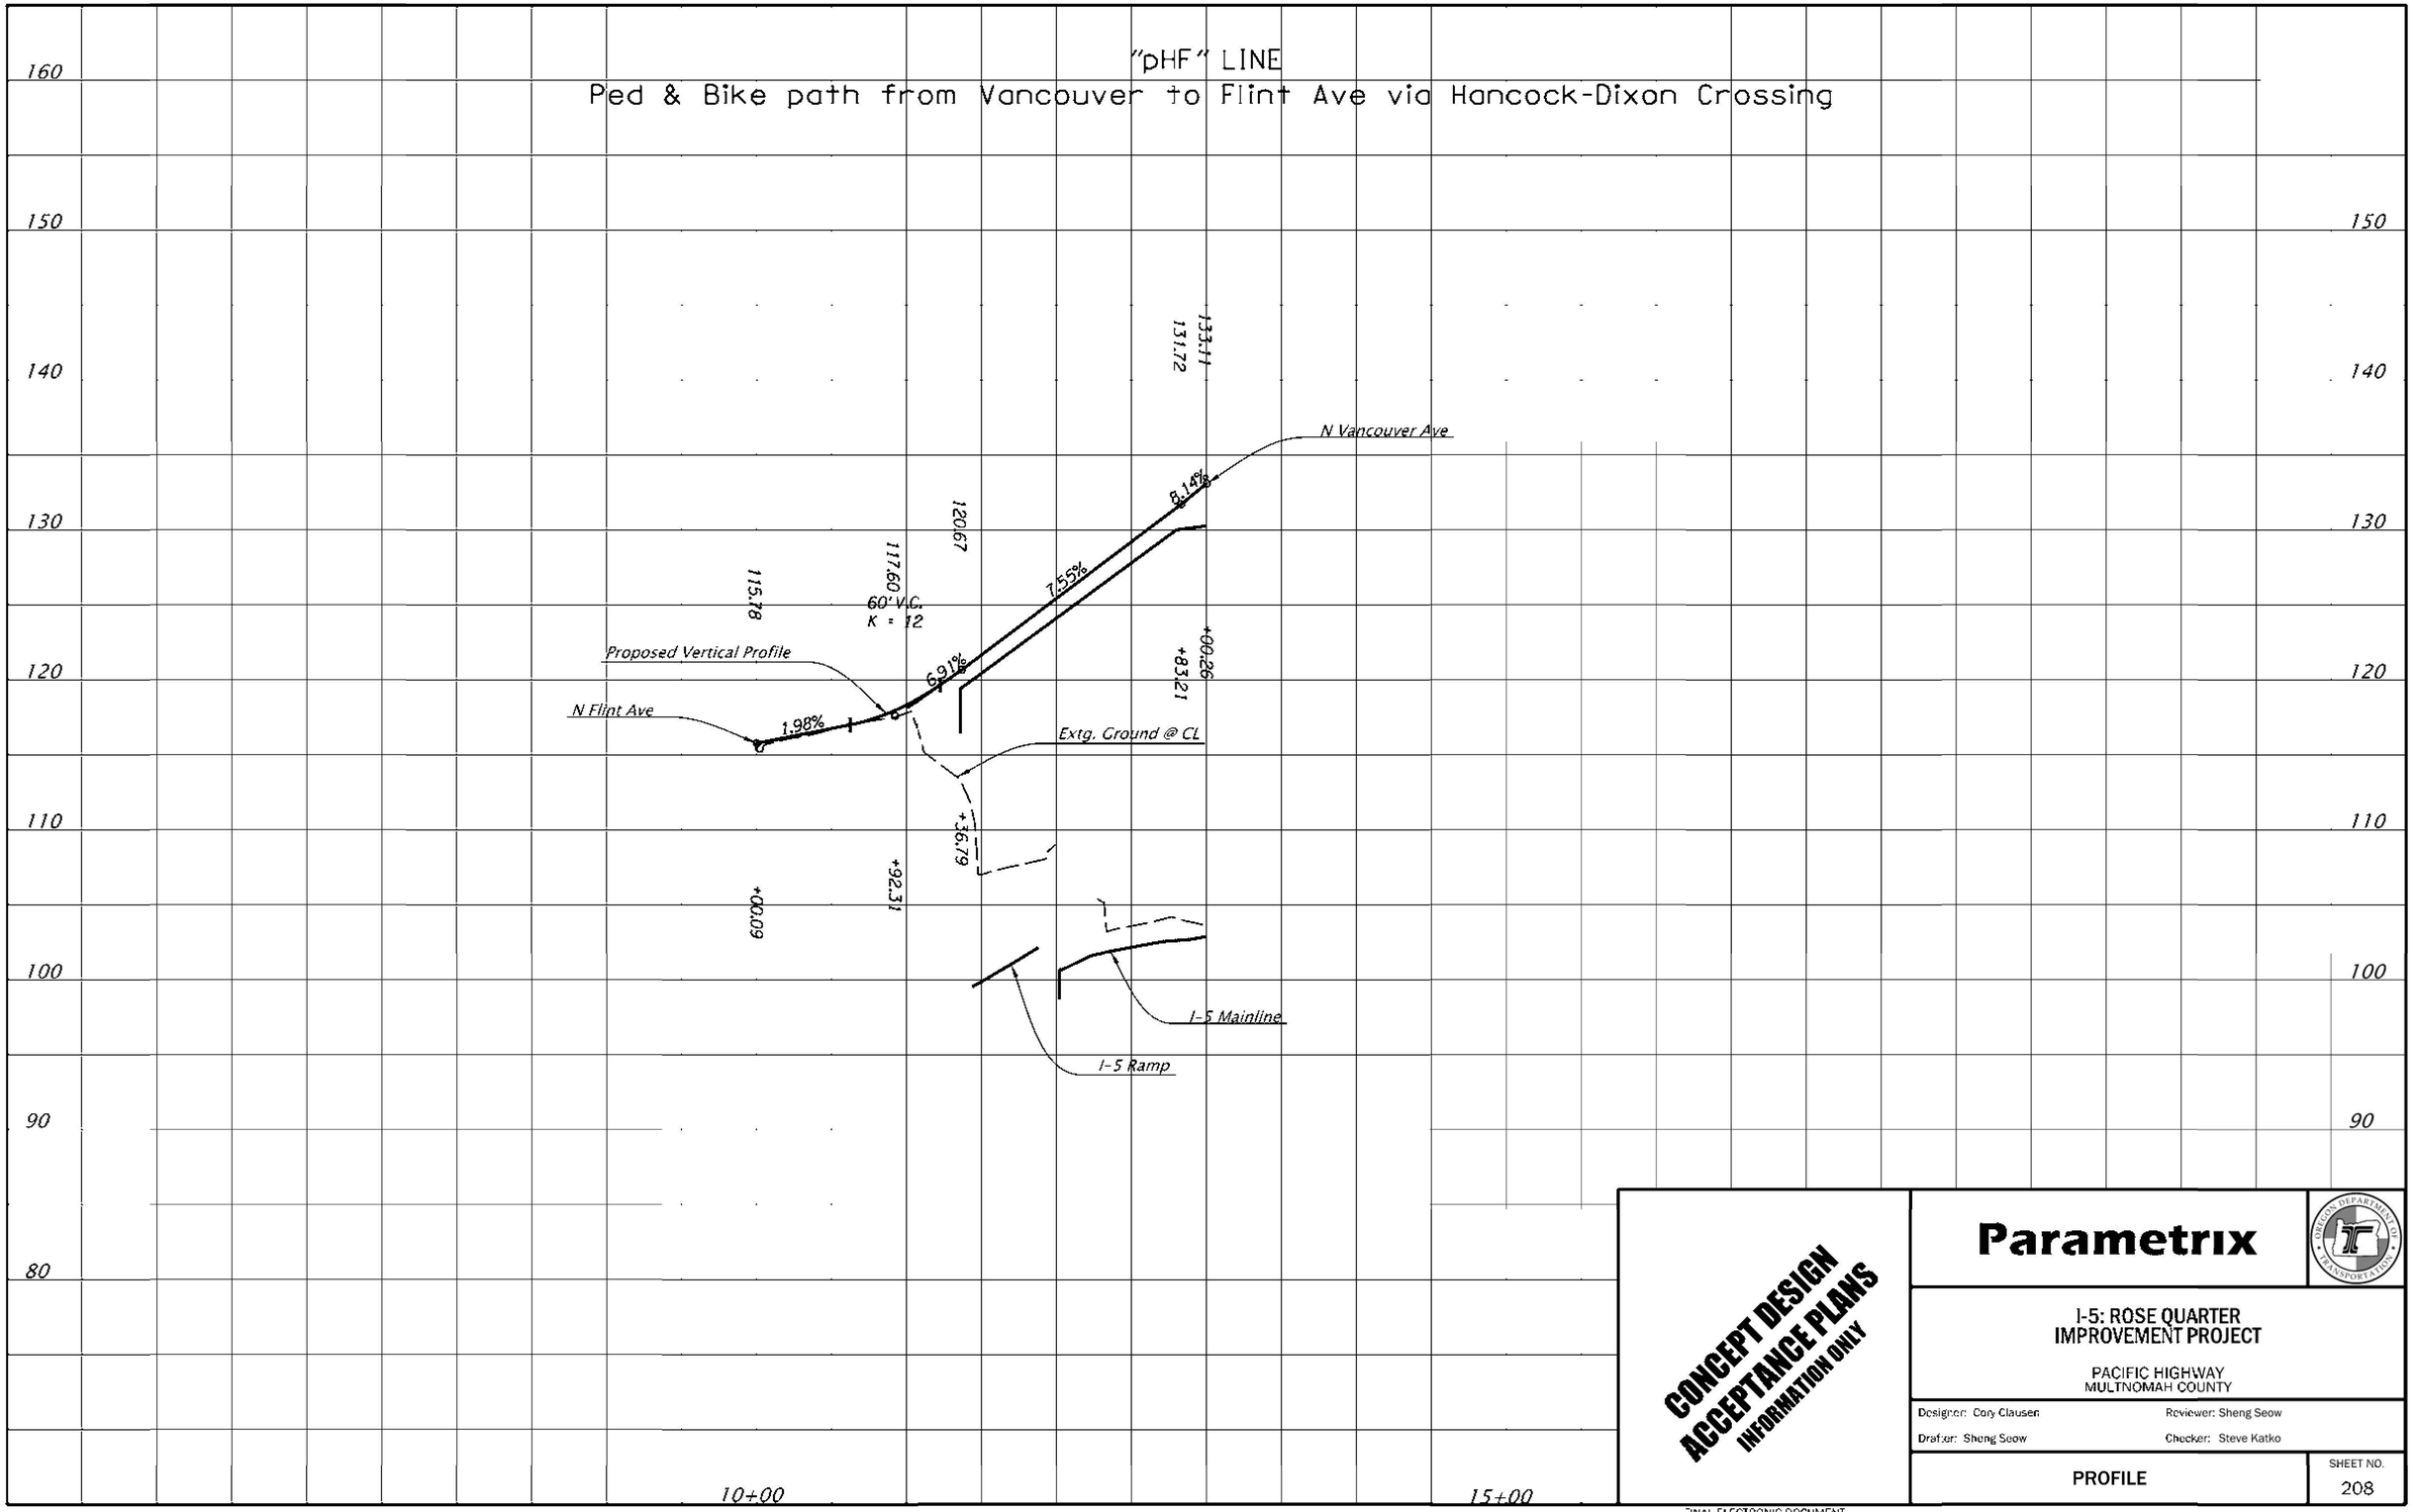

c:\pwworking\west01\d1169740\R_K19071_PMX_pf01.dgn :: Profile_Sheets 9/28/2020 12:34:48 PM HnastAle

FINAL ELECTRONIC DOCUMENT
AVAILABLE UPON REQUEST

Rotation: 0° Scale: 1"=100'

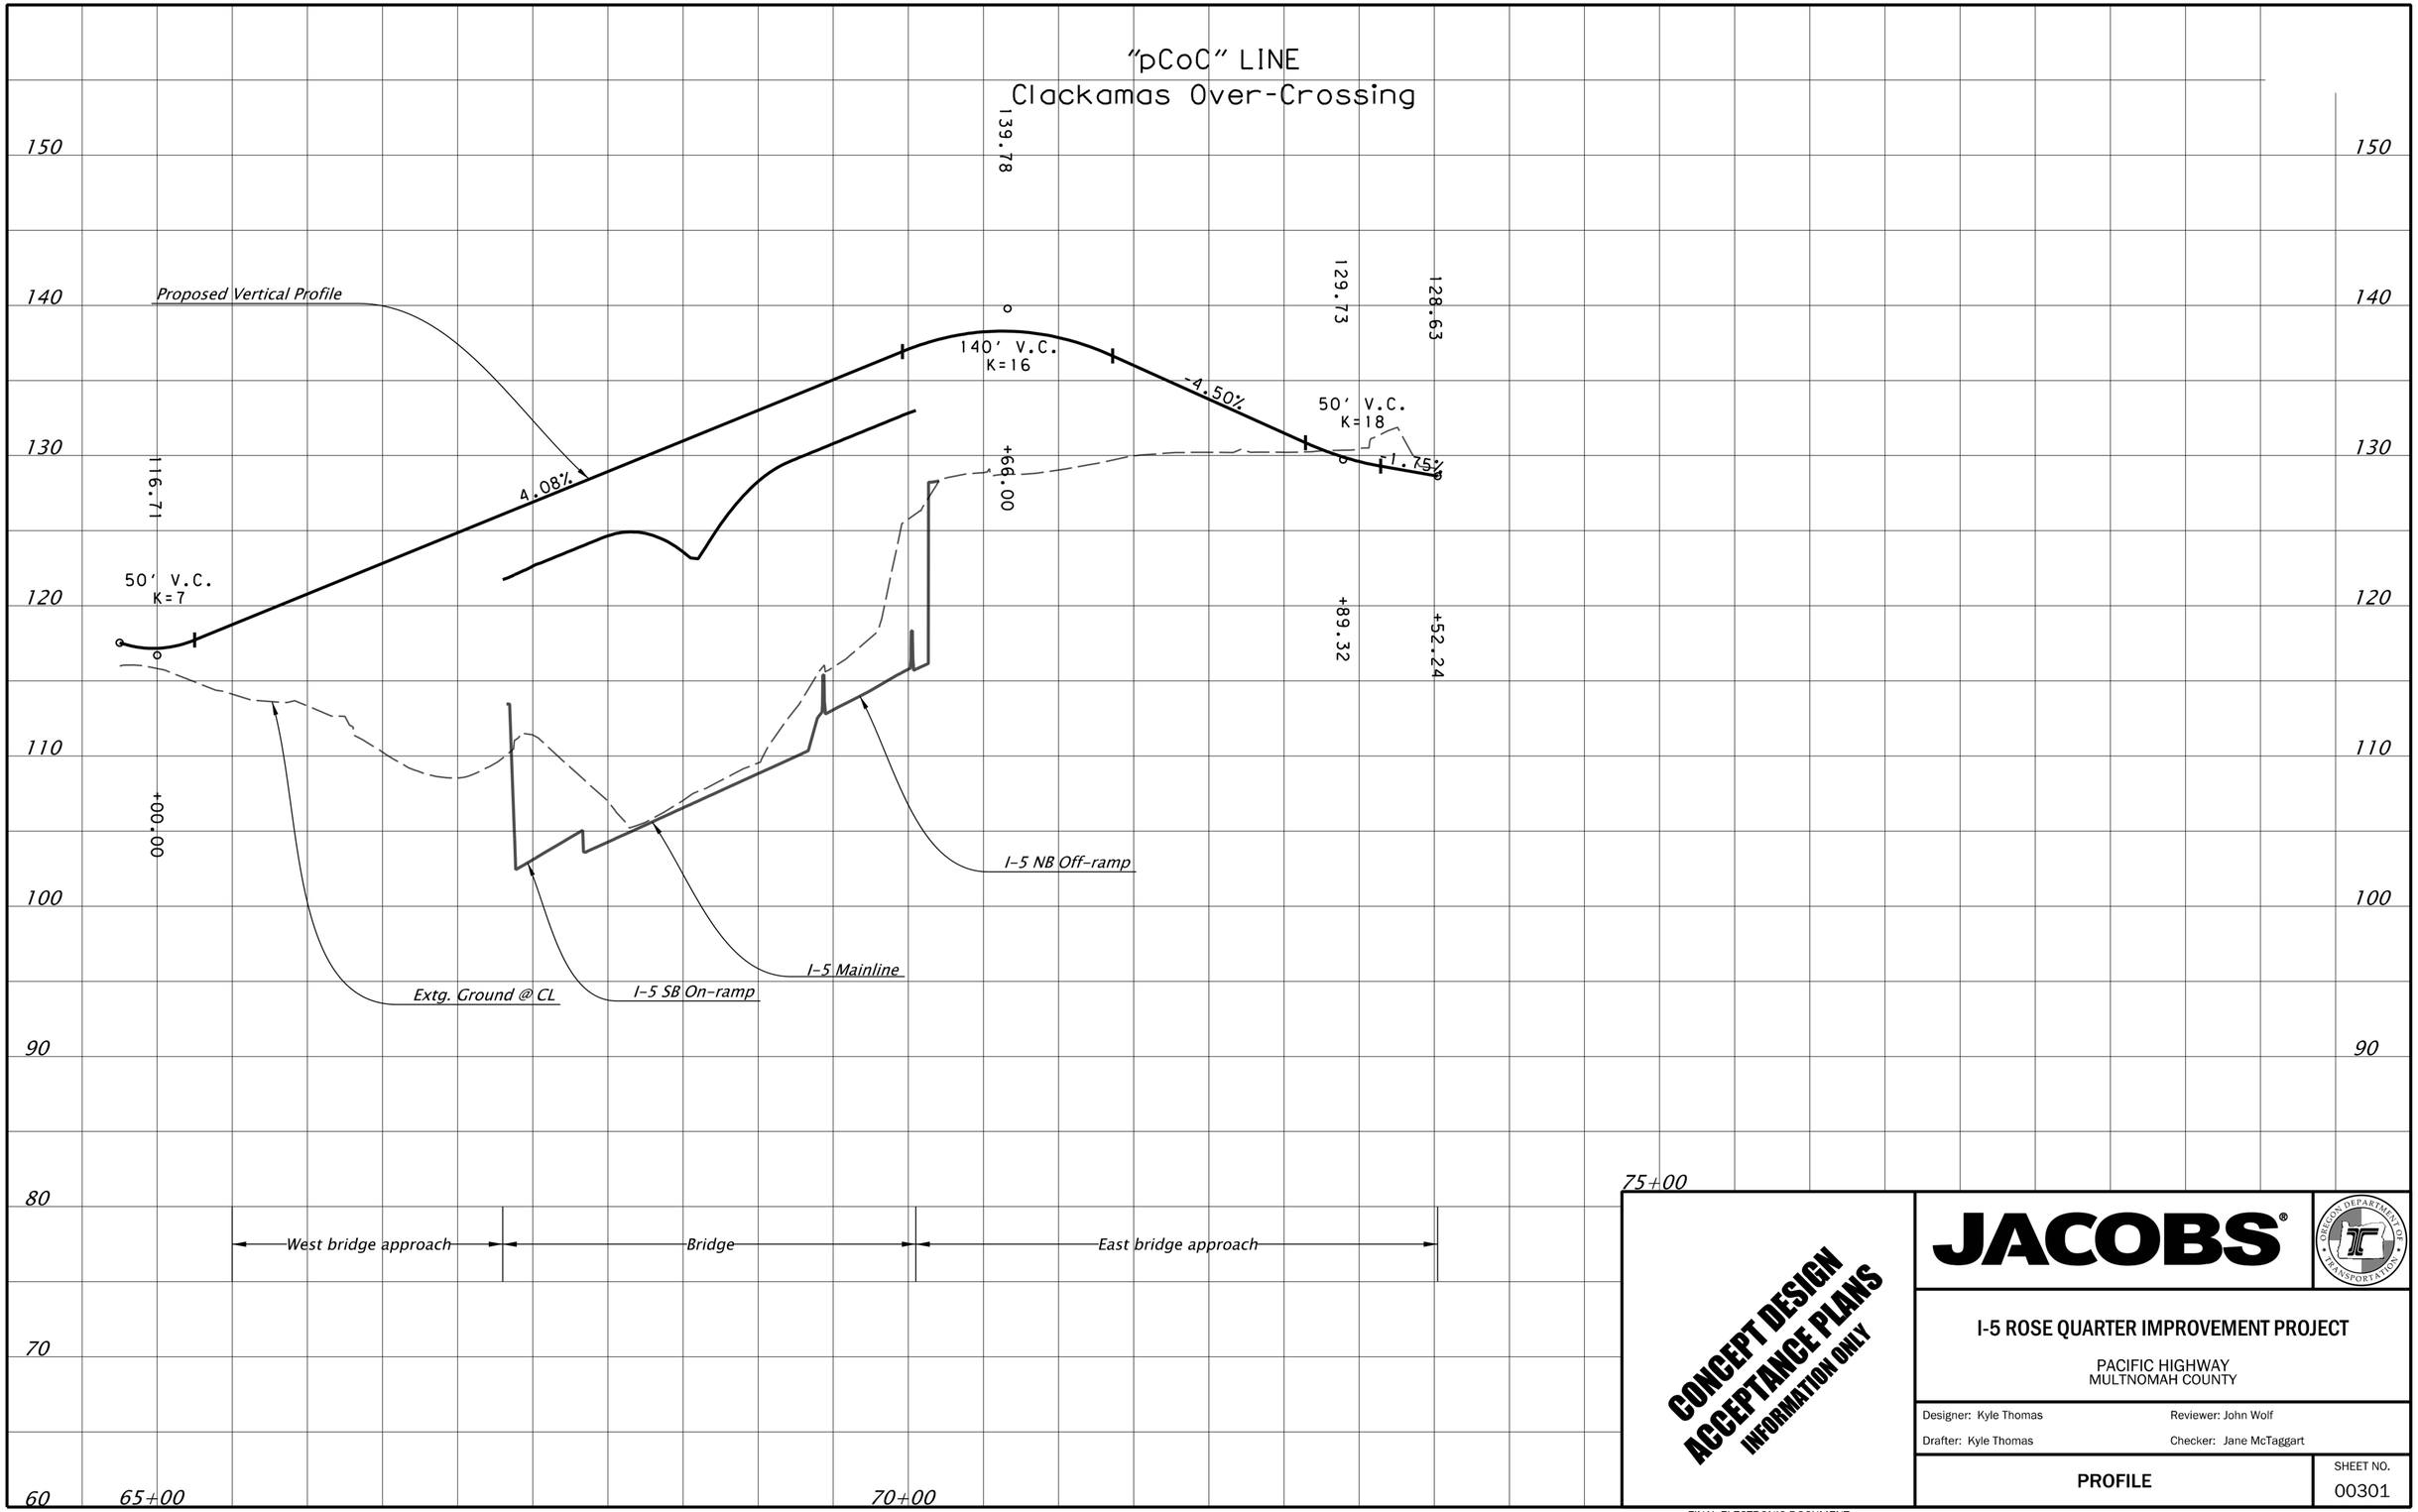

CONCEPT DESIGN
ACCEPTANCE PLANS
INFORMATION ONLY

JACOBS®

OREGON DEPARTMENT OF TRANSPORTATION

I-5 ROSE QUARTER IMPROVEMENT PROJECT

PACIFIC HIGHWAY
MULTNOMAH COUNTY

Designer: Kyle Thomas	Reviewer: John Wolf
Drafter: Kyle Thomas	Checker: Jane McTaggart

PROFILE

SHEET NO.
00301

FINAL ELECTRONIC DOCUMENT
AVAILABLE UPON REQUEST

Rotation: 0° Scale: 1"=100'

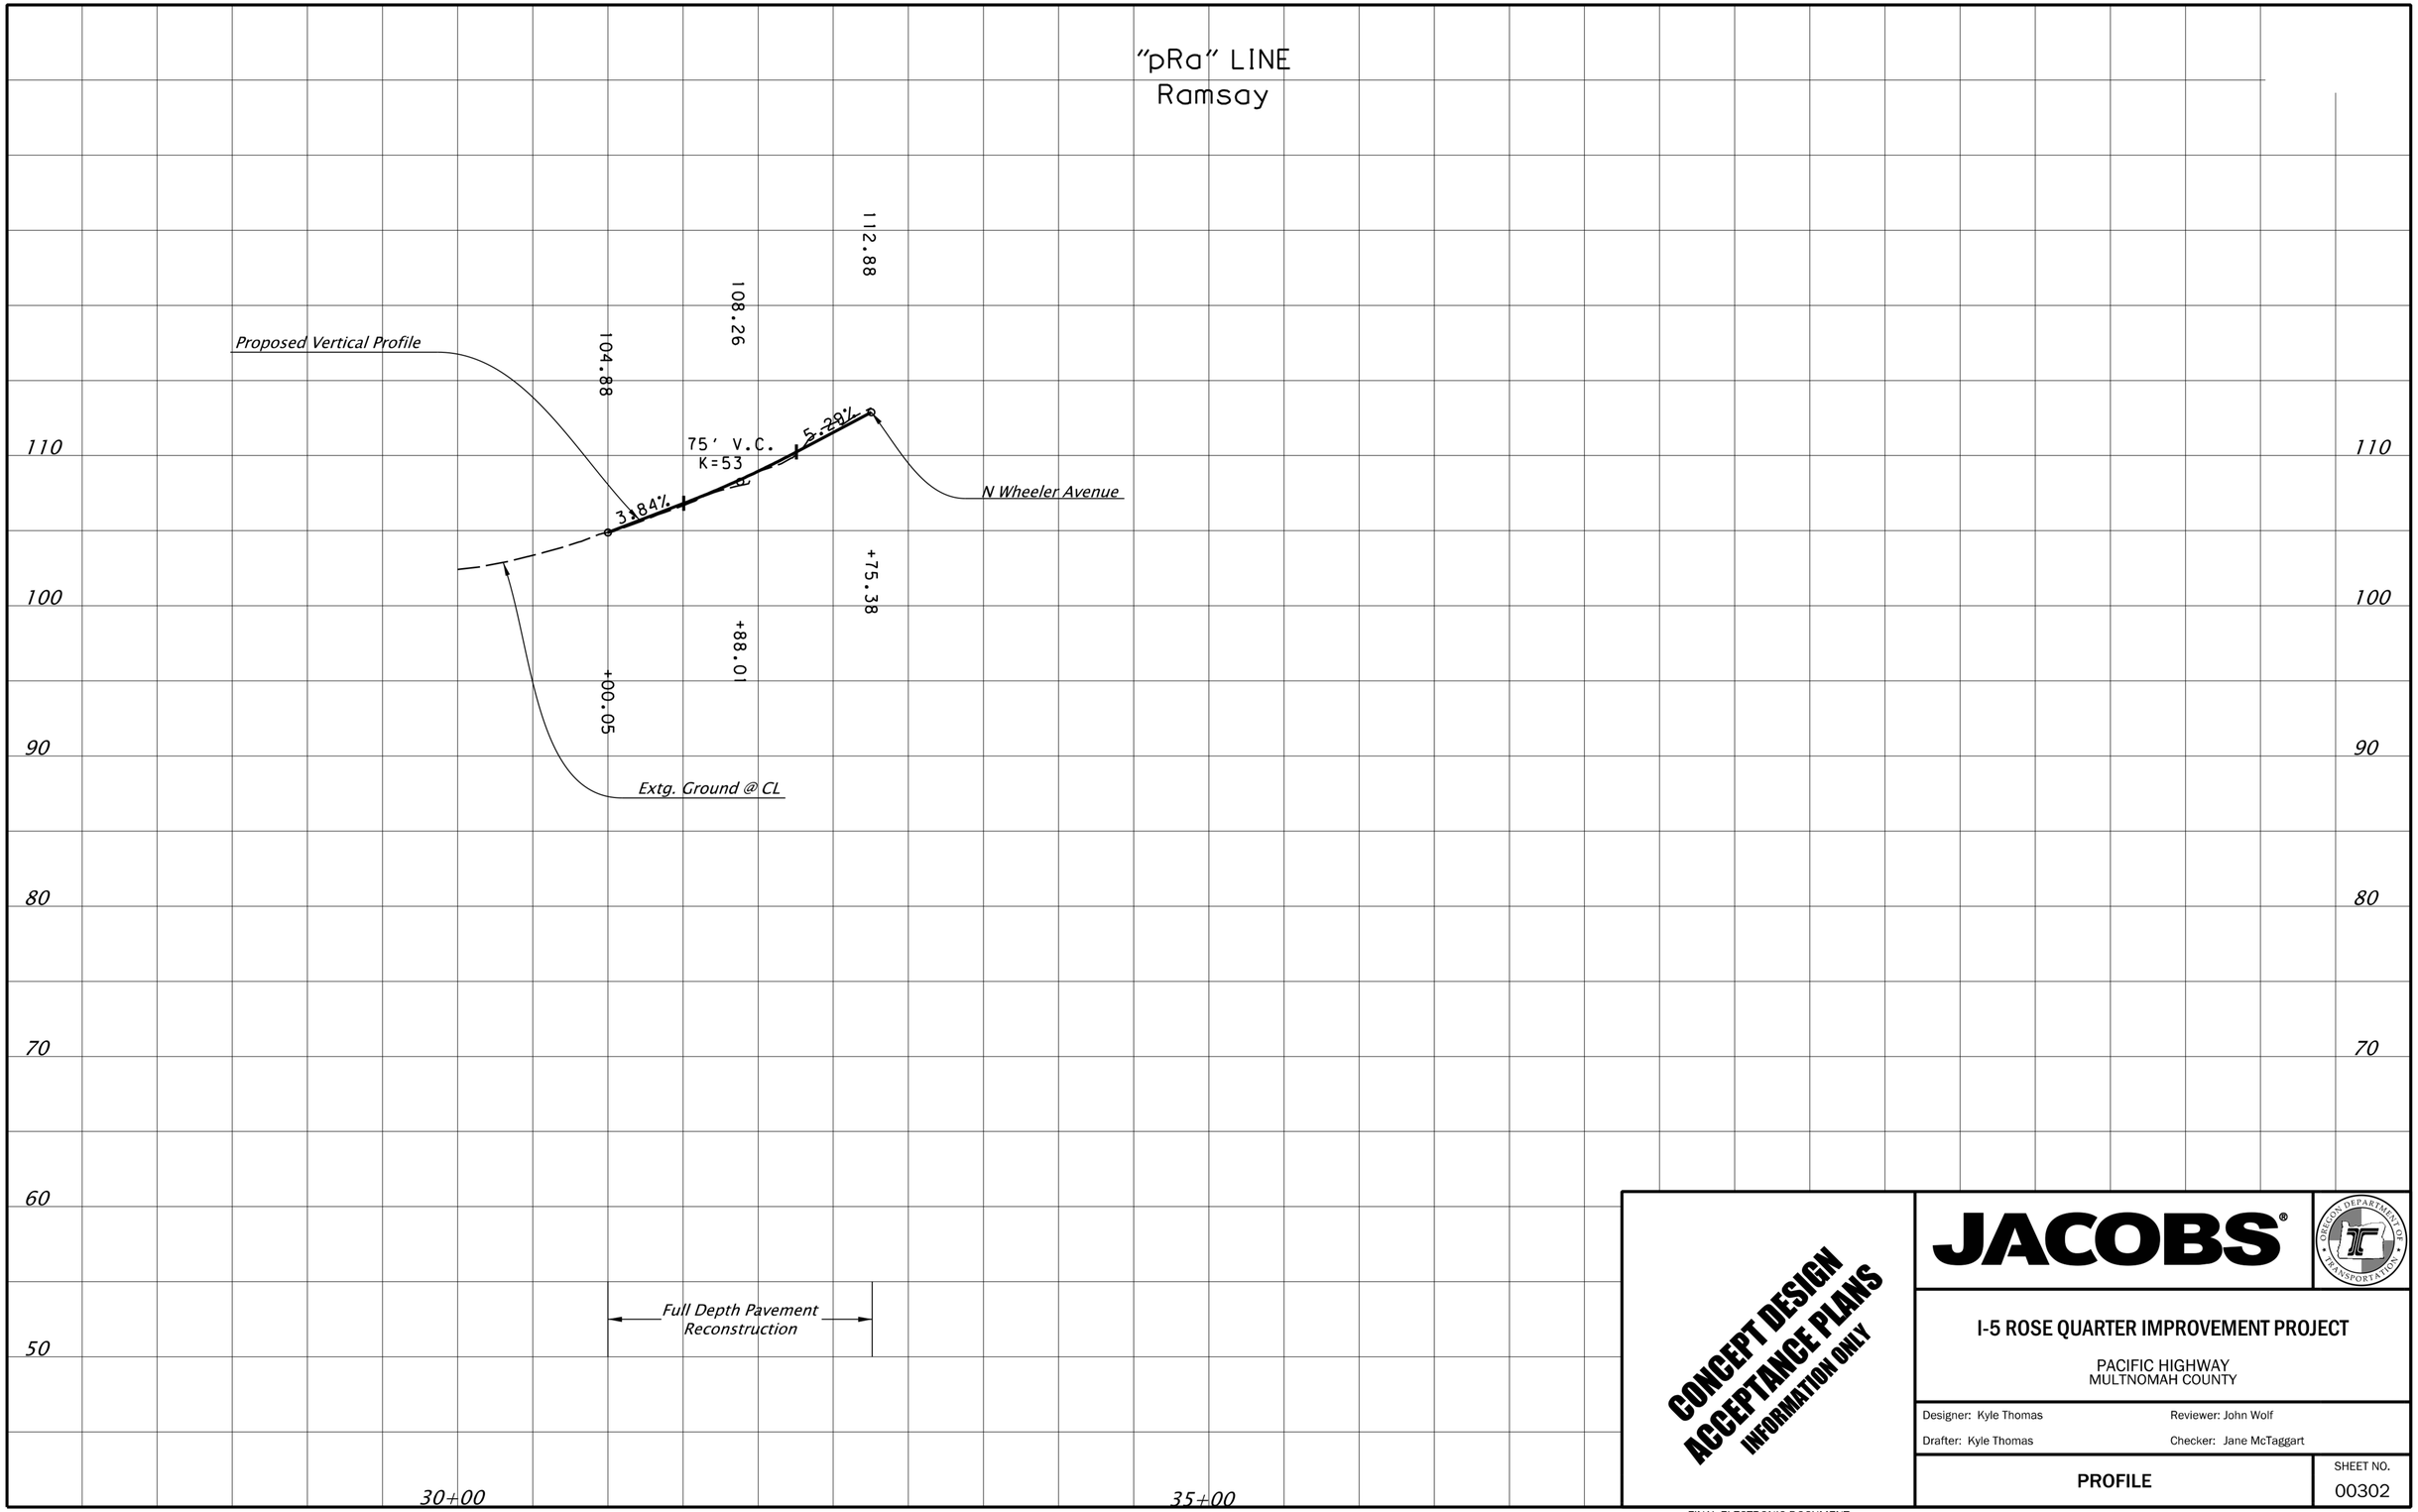

CONCEPT DESIGN
ACCEPTANCE PLANS
INFORMATION ONLY

JACOBS®

OREGON DEPARTMENT OF TRANSPORTATION

I-5 ROSE QUARTER IMPROVEMENT PROJECT

PACIFIC HIGHWAY
MULTNOMAH COUNTY

Designer: Kyle Thomas
Reviewer: John Wolf
Drafter: Kyle Thomas
Checker: Jane McTaggart

PROFILE

SHEET NO.
00302

FINAL ELECTRONIC DOCUMENT
AVAILABLE UPON REQUEST

Rotation: 0° Scale: 1"=100'

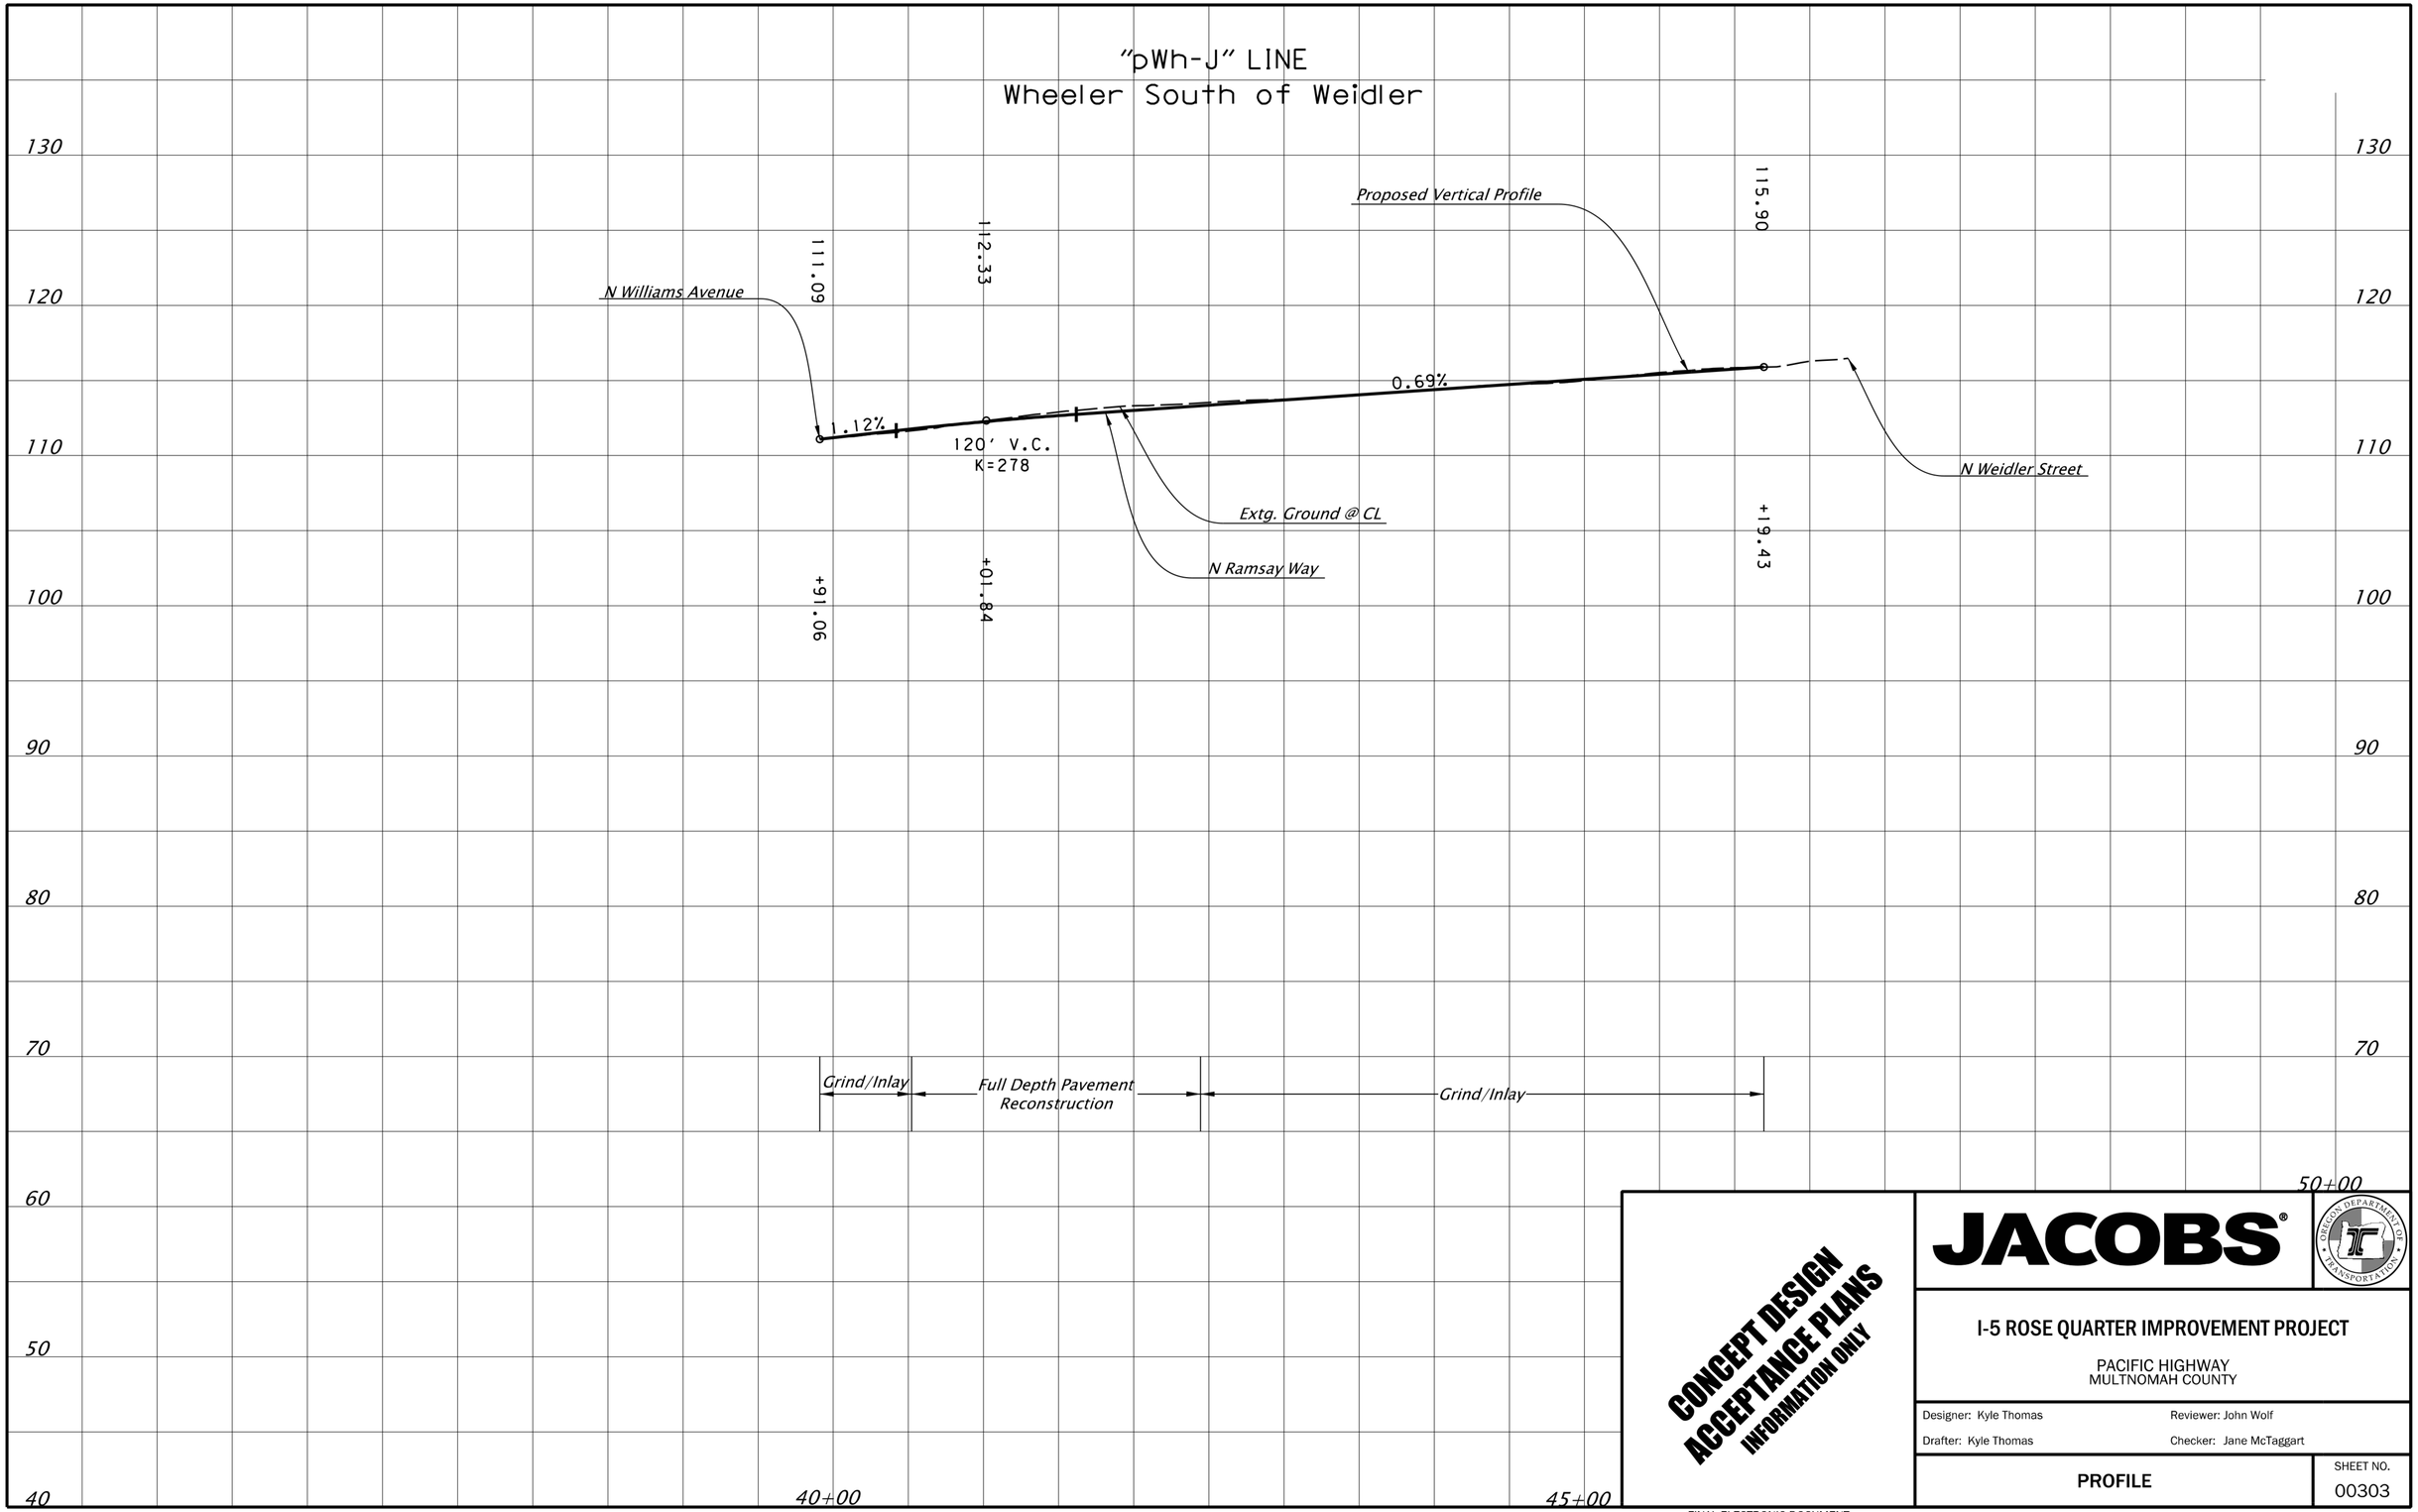

CONCEPT DESIGN
ACCEPTANCE PLANS
INFORMATION ONLY

JACOBS®

OREGON DEPARTMENT OF TRANSPORTATION

I-5 ROSE QUARTER IMPROVEMENT PROJECT

PACIFIC HIGHWAY
MULTNOMAH COUNTY

Designer: Kyle Thomas
Reviewer: John Wolf
Drafter: Kyle Thomas
Checker: Jane McTaggart

PROFILE

SHEET NO.
00303

FINAL ELECTRONIC DOCUMENT
AVAILABLE UPON REQUEST

Rotation: 0° Scale: 1"=100'

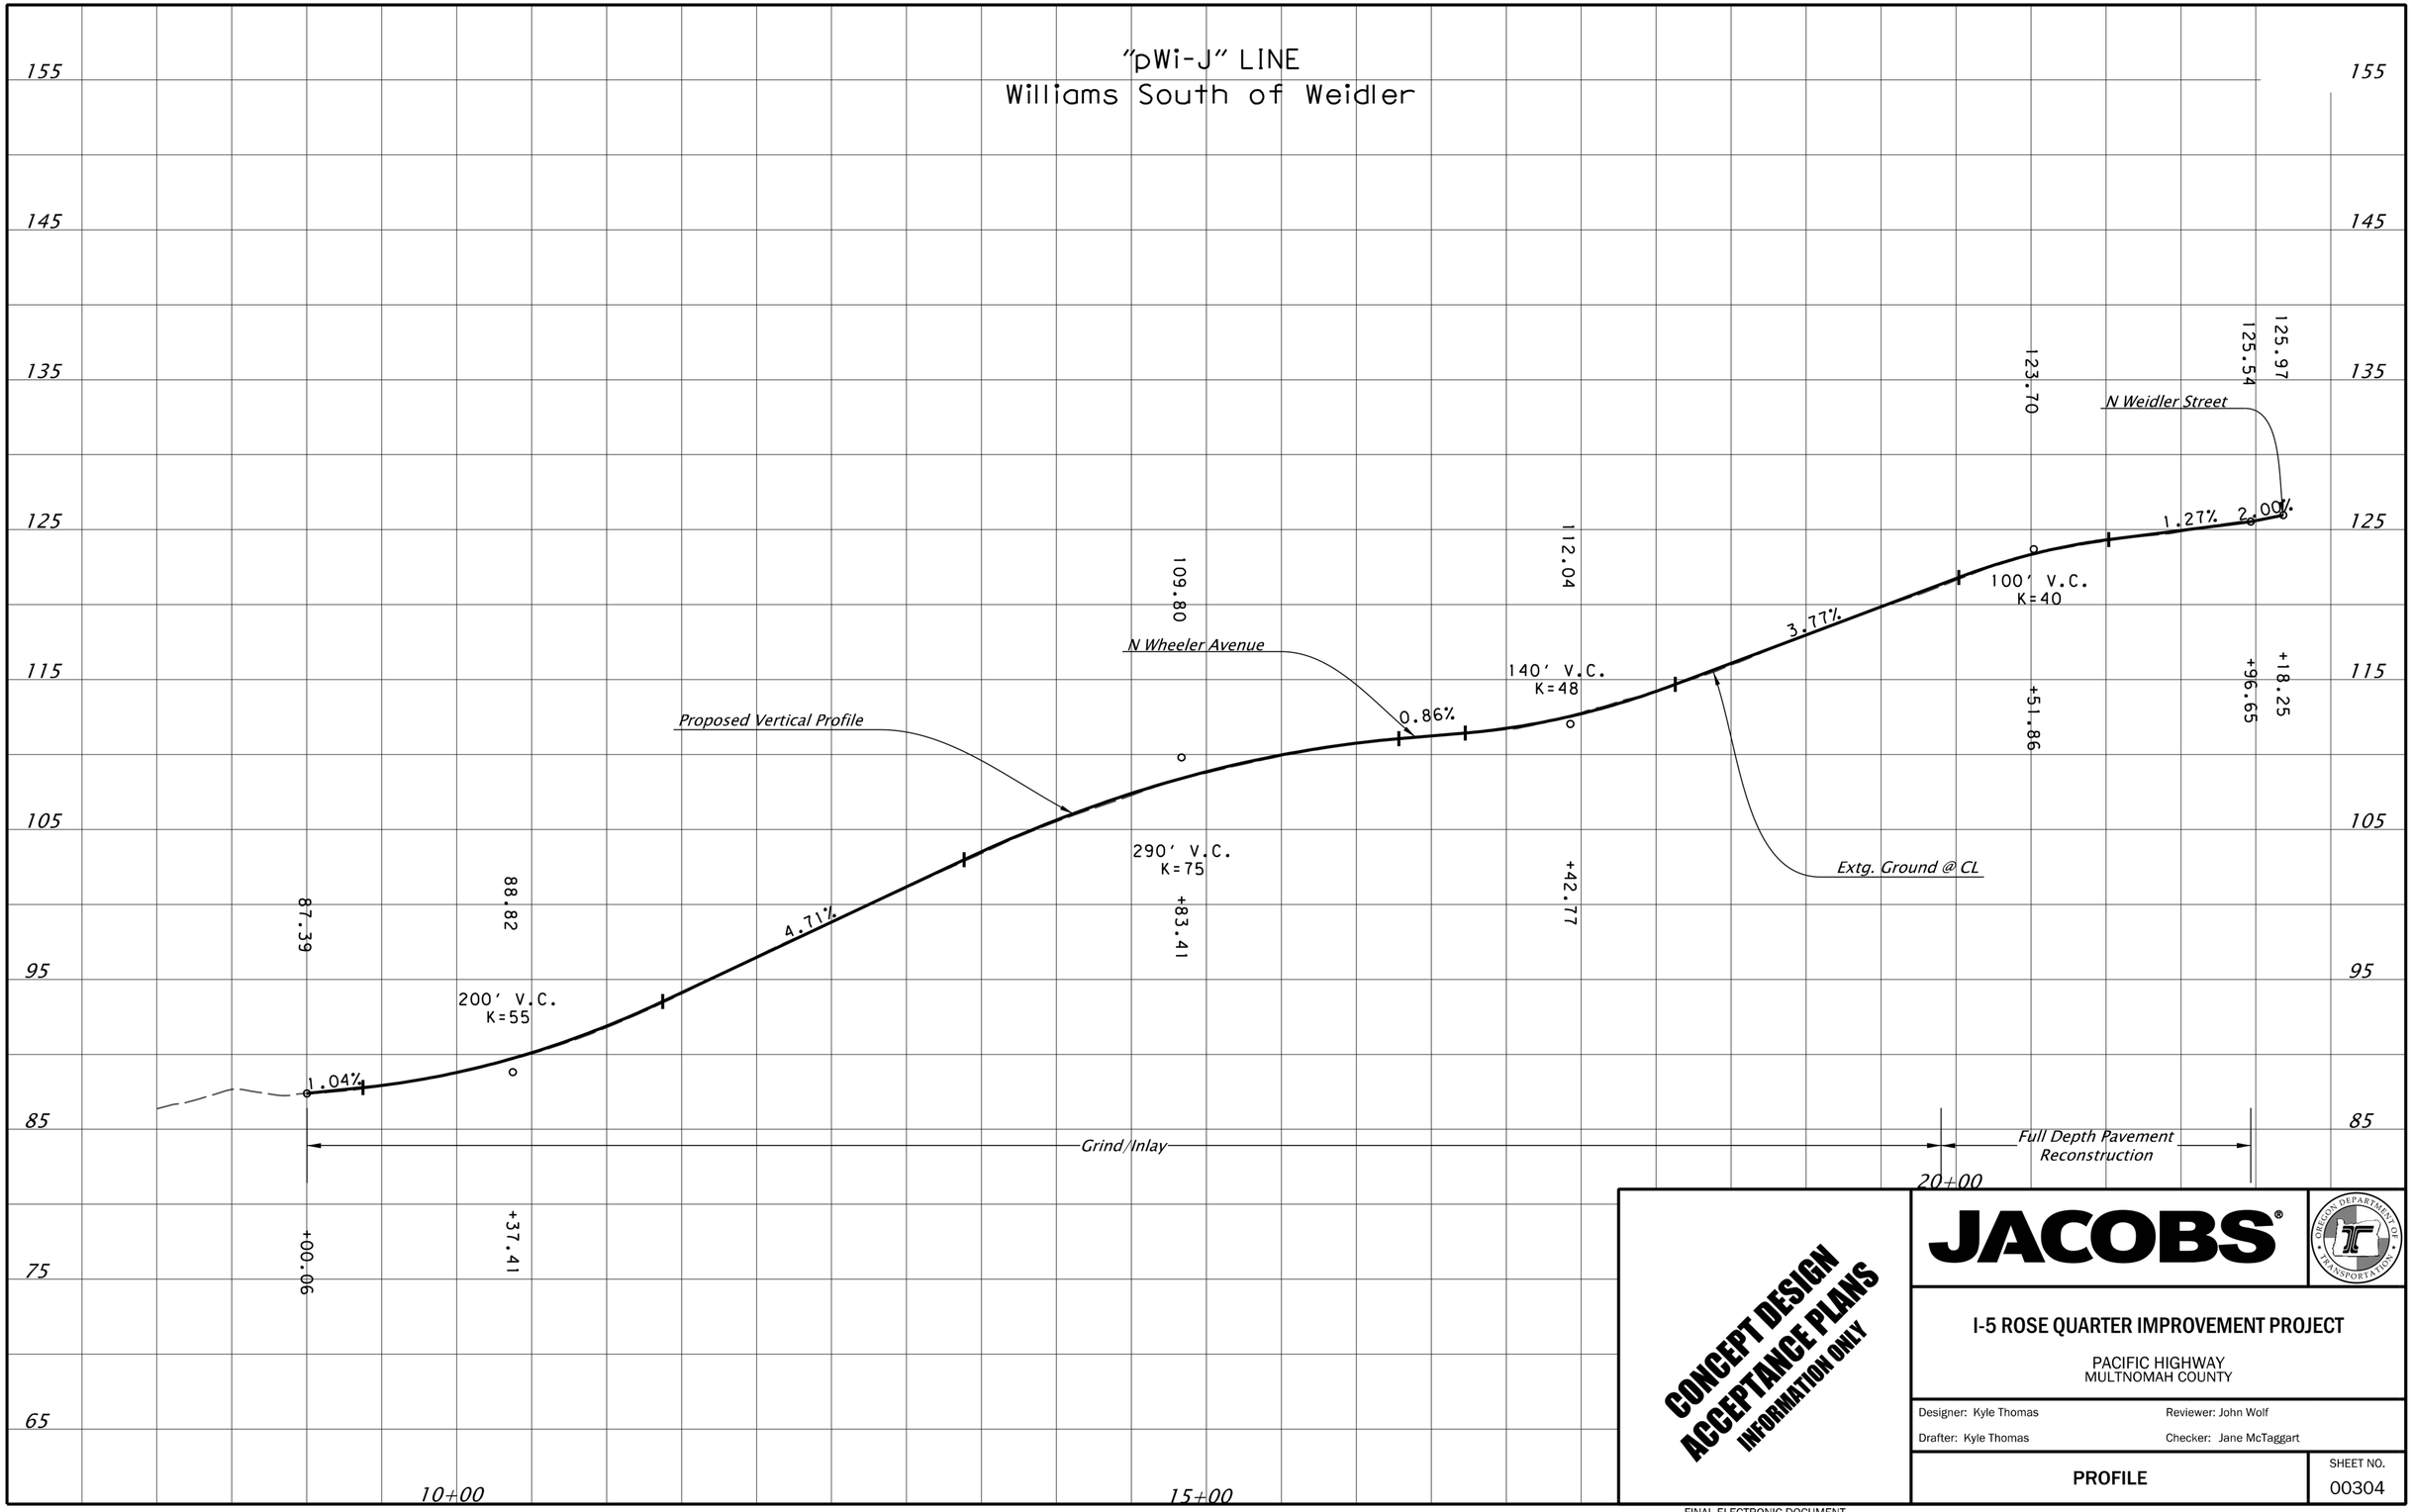

CONCEPT DESIGN
ACCEPTANCE PLANS
INFORMATION ONLY

JACOBS®

OREGON DEPARTMENT OF TRANSPORTATION

I-5 ROSE QUARTER IMPROVEMENT PROJECT

PACIFIC HIGHWAY
MULTNOMAH COUNTY

Designer: Kyle Thomas	Reviewer: John Wolf
Drafter: Kyle Thomas	Checker: Jane McTaggart

PROFILE

SHEET NO. 00304

FINAL ELECTRONIC DOCUMENT
AVAILABLE UPON REQUEST

Rotation: 0° Scale: 1"=100'