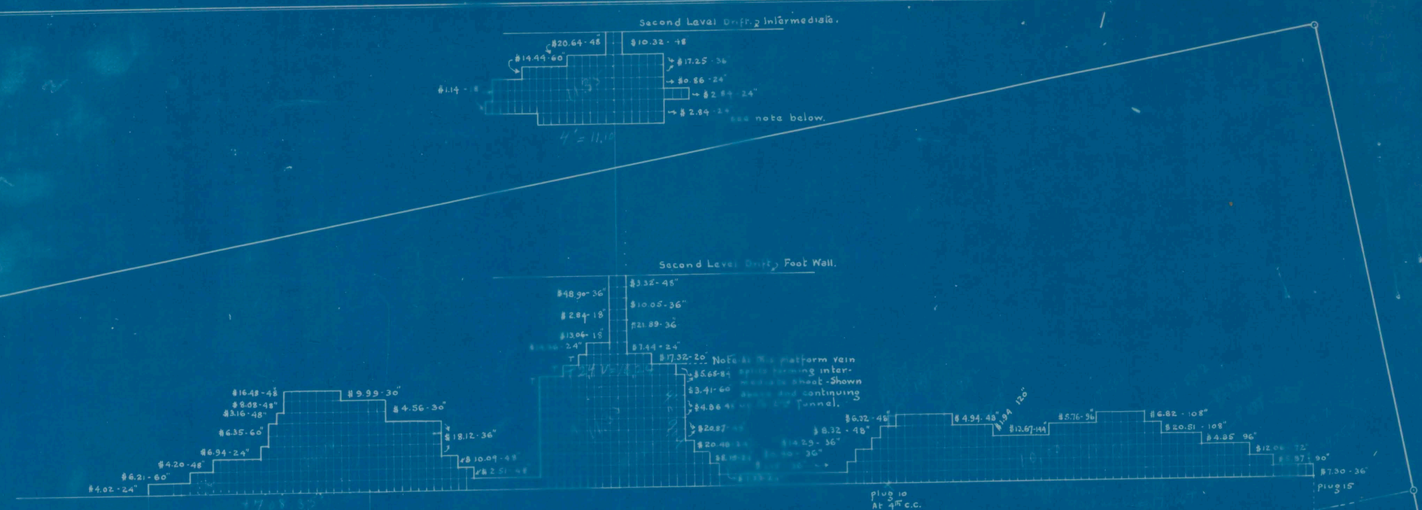

Sectional Elevation of Stopes on Foot Wall.

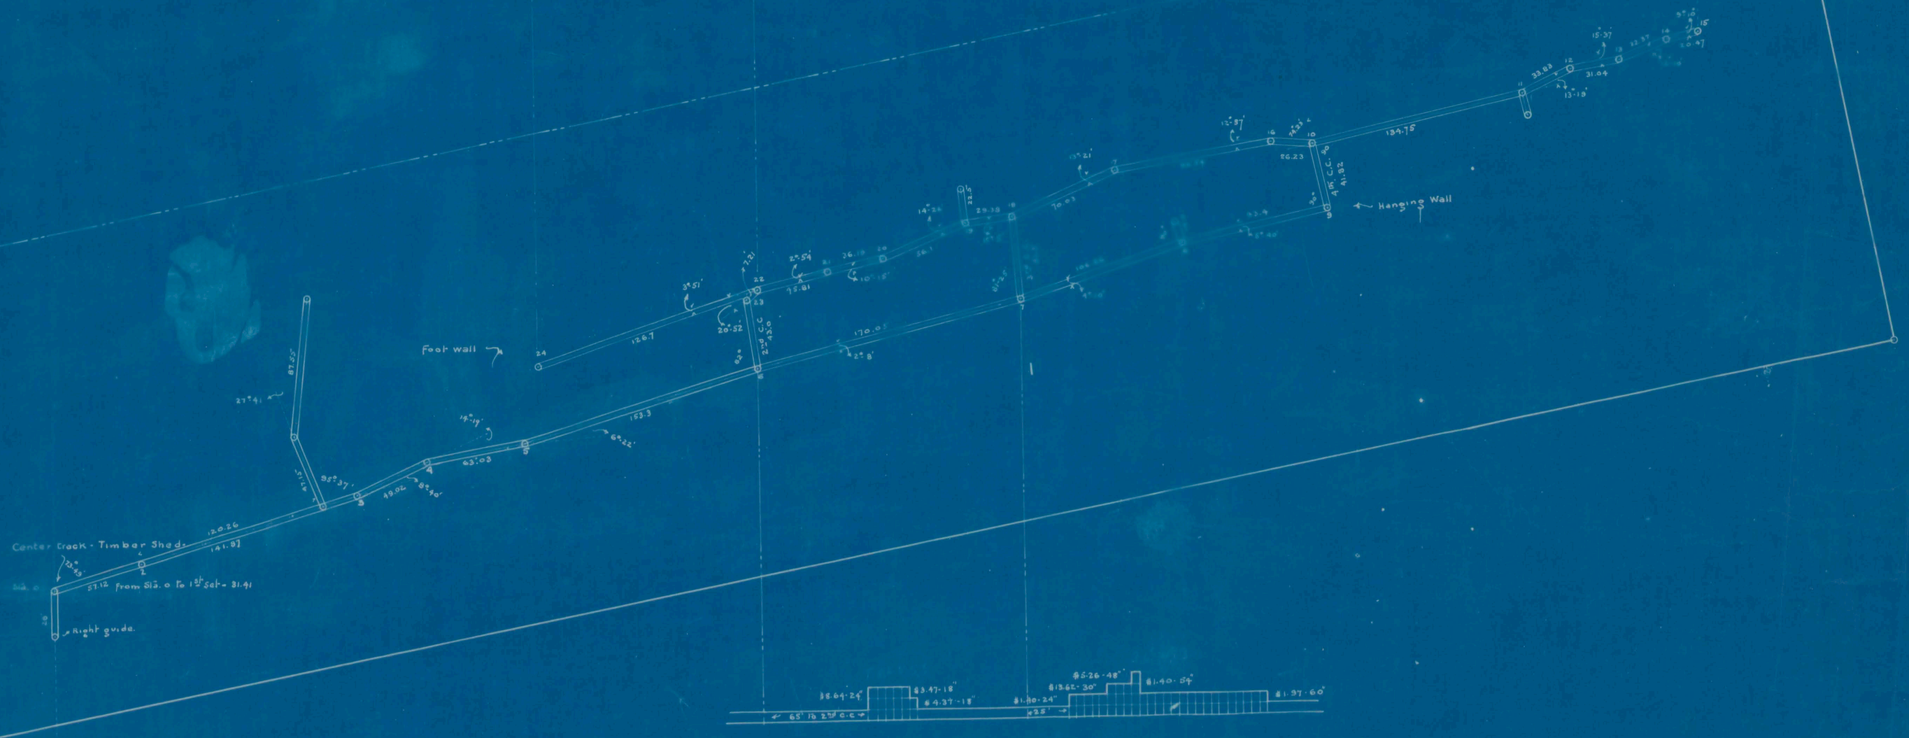

Sectional Elevation of Stopes on Hanging Wall.

THIRD TUNNEL LEVEL
COLUMBIA MINE
Scale 1/50
Feb. 1901
No 3.