43337106

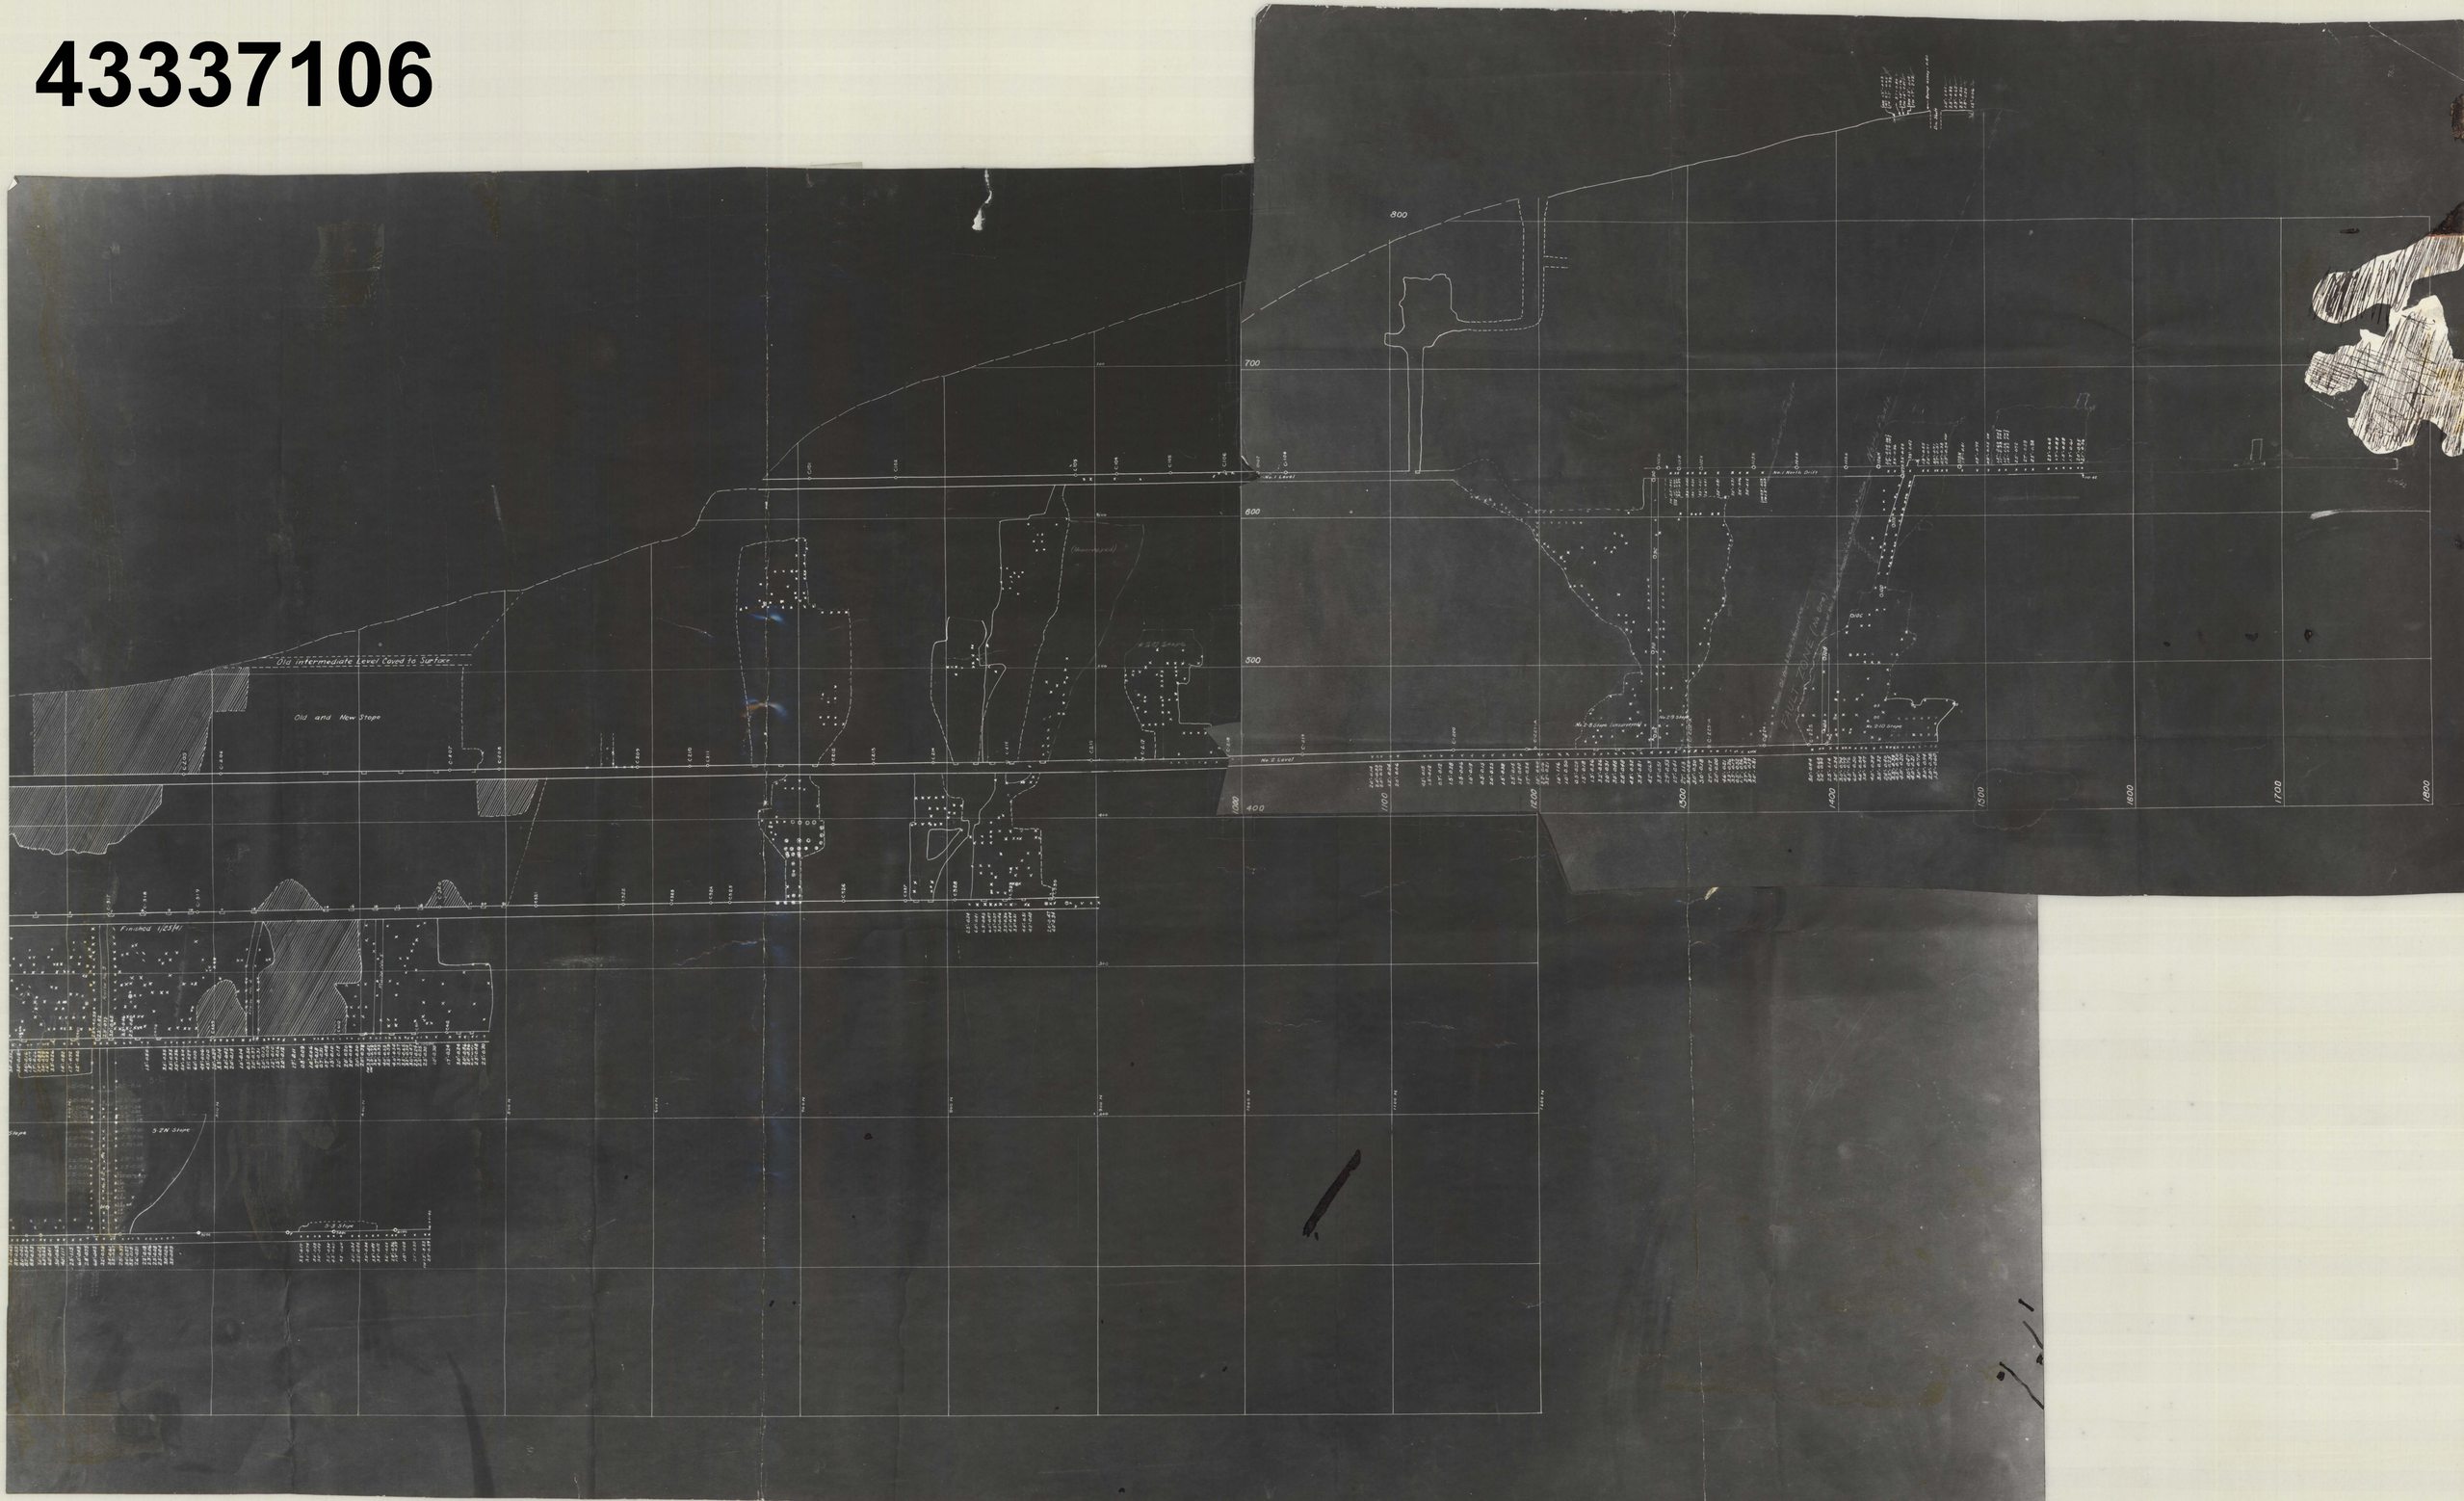
Old Intermediate Level Caved to Surface
Old and New Stope
Finished 1,225'
No. 1 Level
No. 2 Level
No. 1 Raise
No. 2 Raise
No. 2 Stope
No. 2-10 Stope
No. 2-9 Stope
No. 2-8 Stope (Unworked)
No. 2-10 Stope
No. 2-7 Stope
No. 2-6 Stope
No. 2-5 Stope
No. 2-4 Stope
No. 2-3 Stope
No. 2-2 Stope
No. 2-1 Stope
No. 2-1 Stope
No. 2-2 Stope
No. 2-3 Stope
No. 2-4 Stope
No. 2-5 Stope
No. 2-6 Stope
No. 2-7 Stope
No. 2-8 Stope
No. 2-9 Stope
No. 2-10 Stope
No. 2 Level
No. 1 Level
No. 1 Raise
No. 2 Raise
No. 2 Stope
No. 2-10 Stope
No. 2-9 Stope
No. 2-8 Stope (Unworked)