PROPOSED PLAN
FOR
50-TON CONCENTRATION-FLOTATION MILL
FOR

ARGONAUT MINE, OREG, LTD.

BOURNE DISTRICT, BAKER COUNTY, ORE.

SCALE $\frac{1}{4}$" = 1 FT.
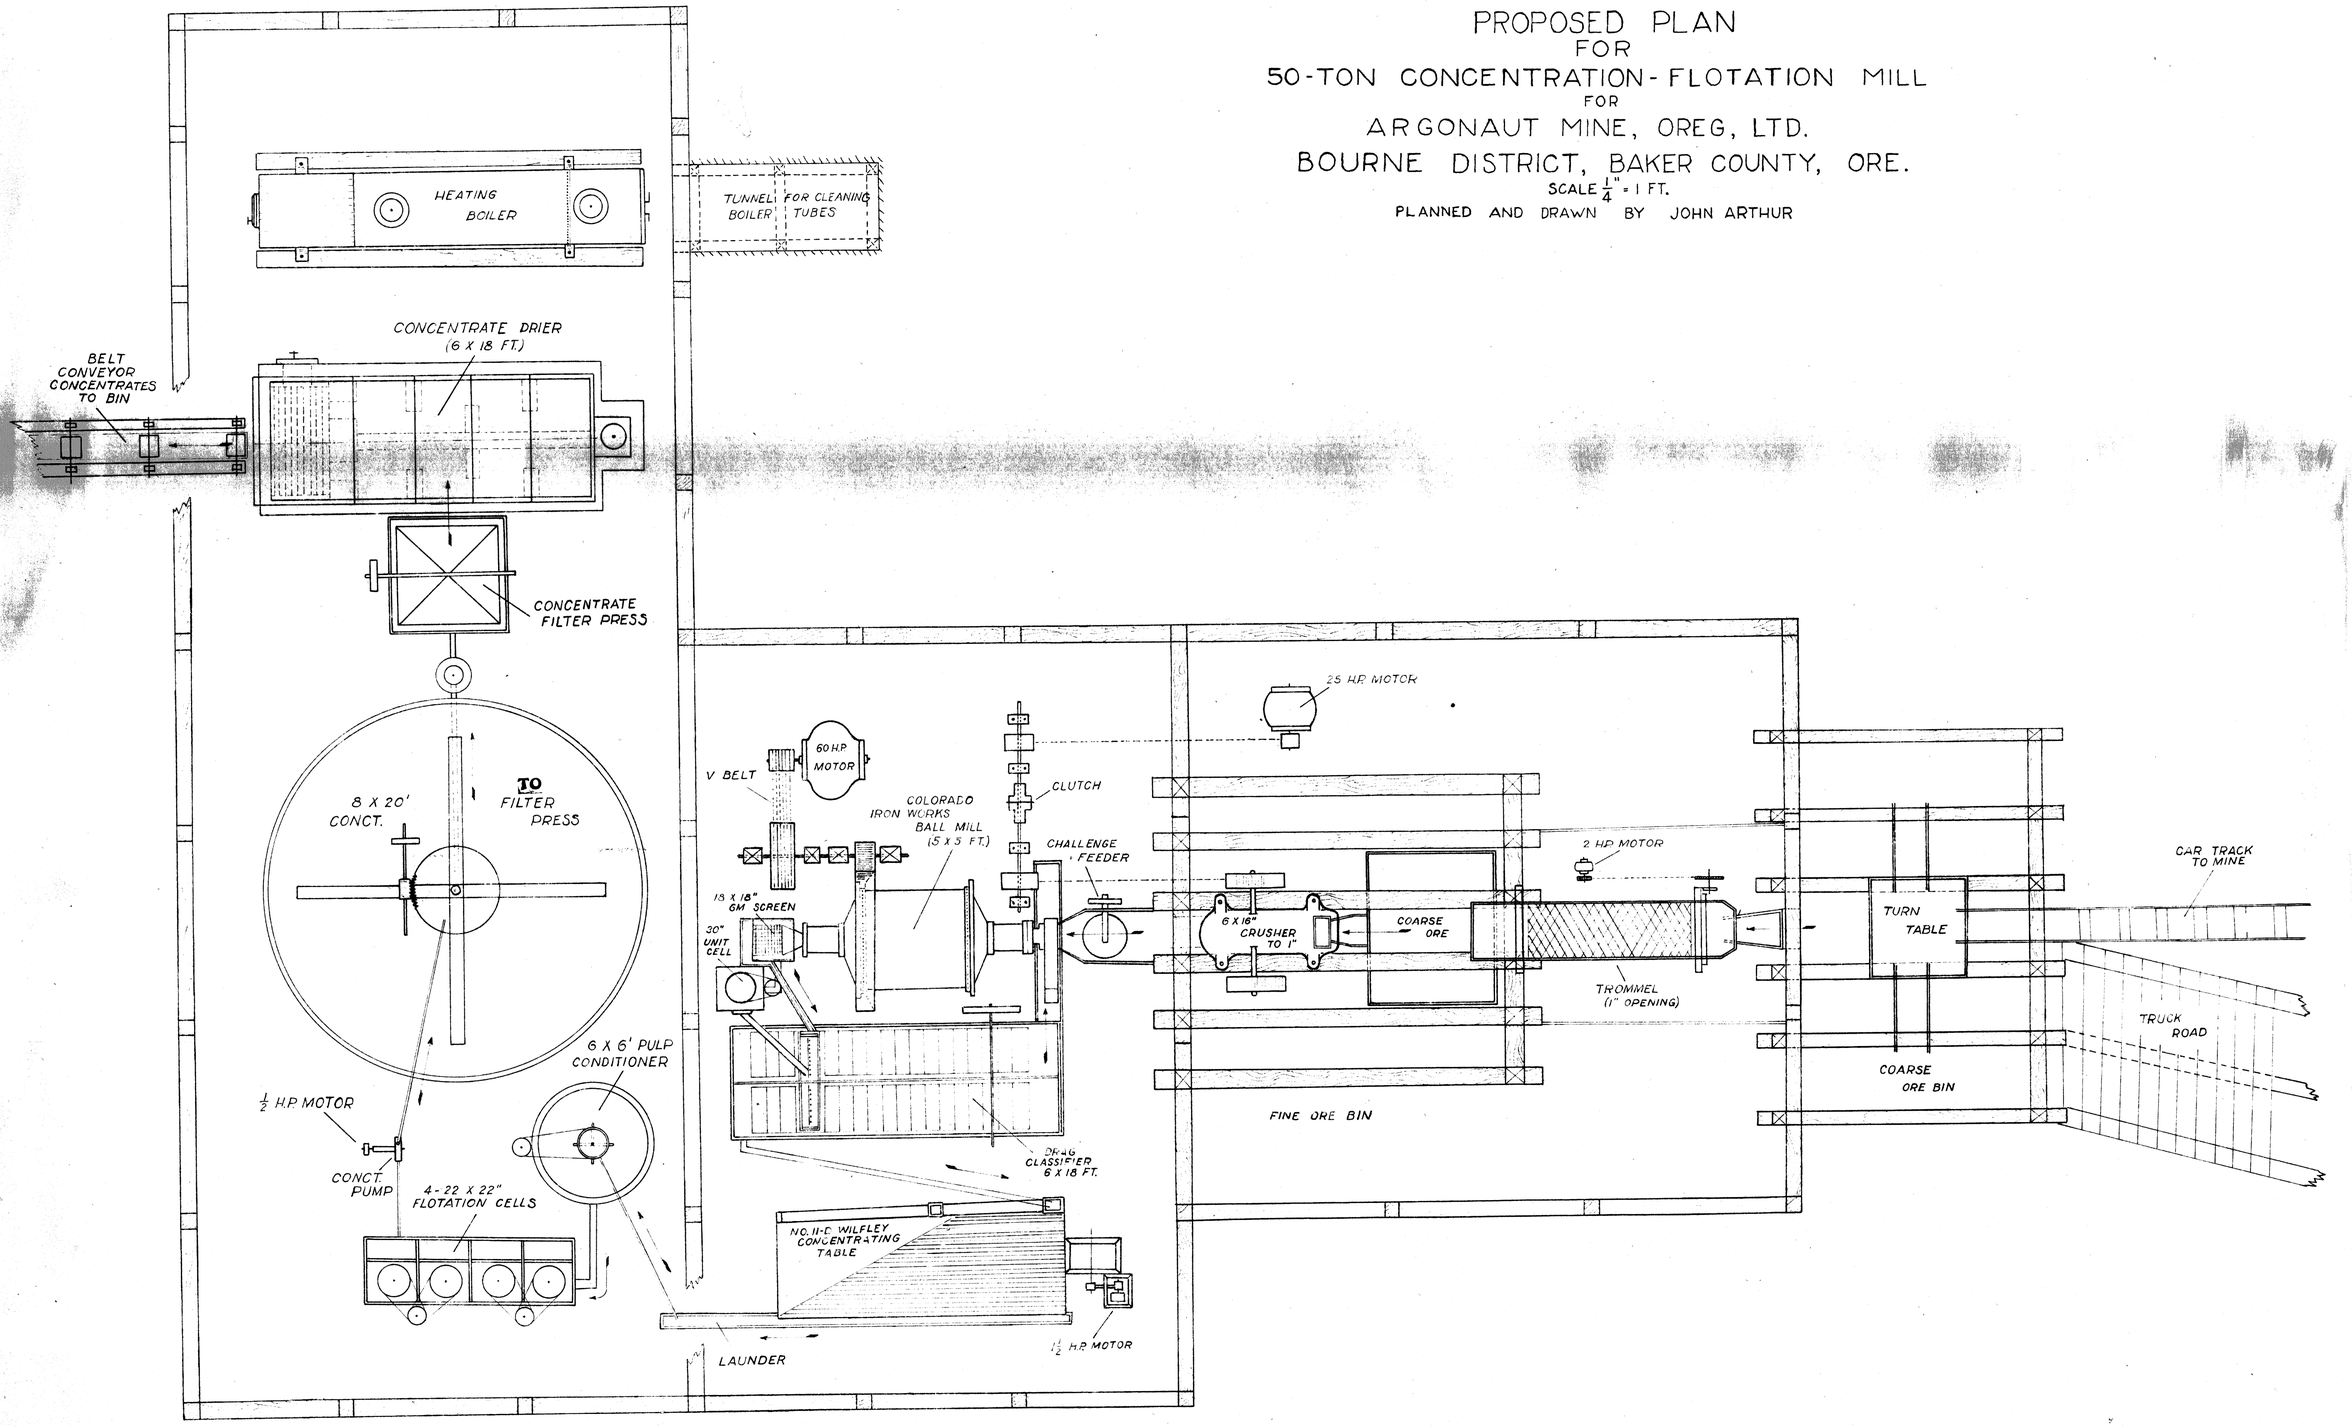
PLANNED AND DRAWN BY JOHN ARTHUR