No 400

LOOKING NORTH

SECTION ELKHORN MINING CO.

NEAR BAKER, OREGON.

SCALE 1"=100'

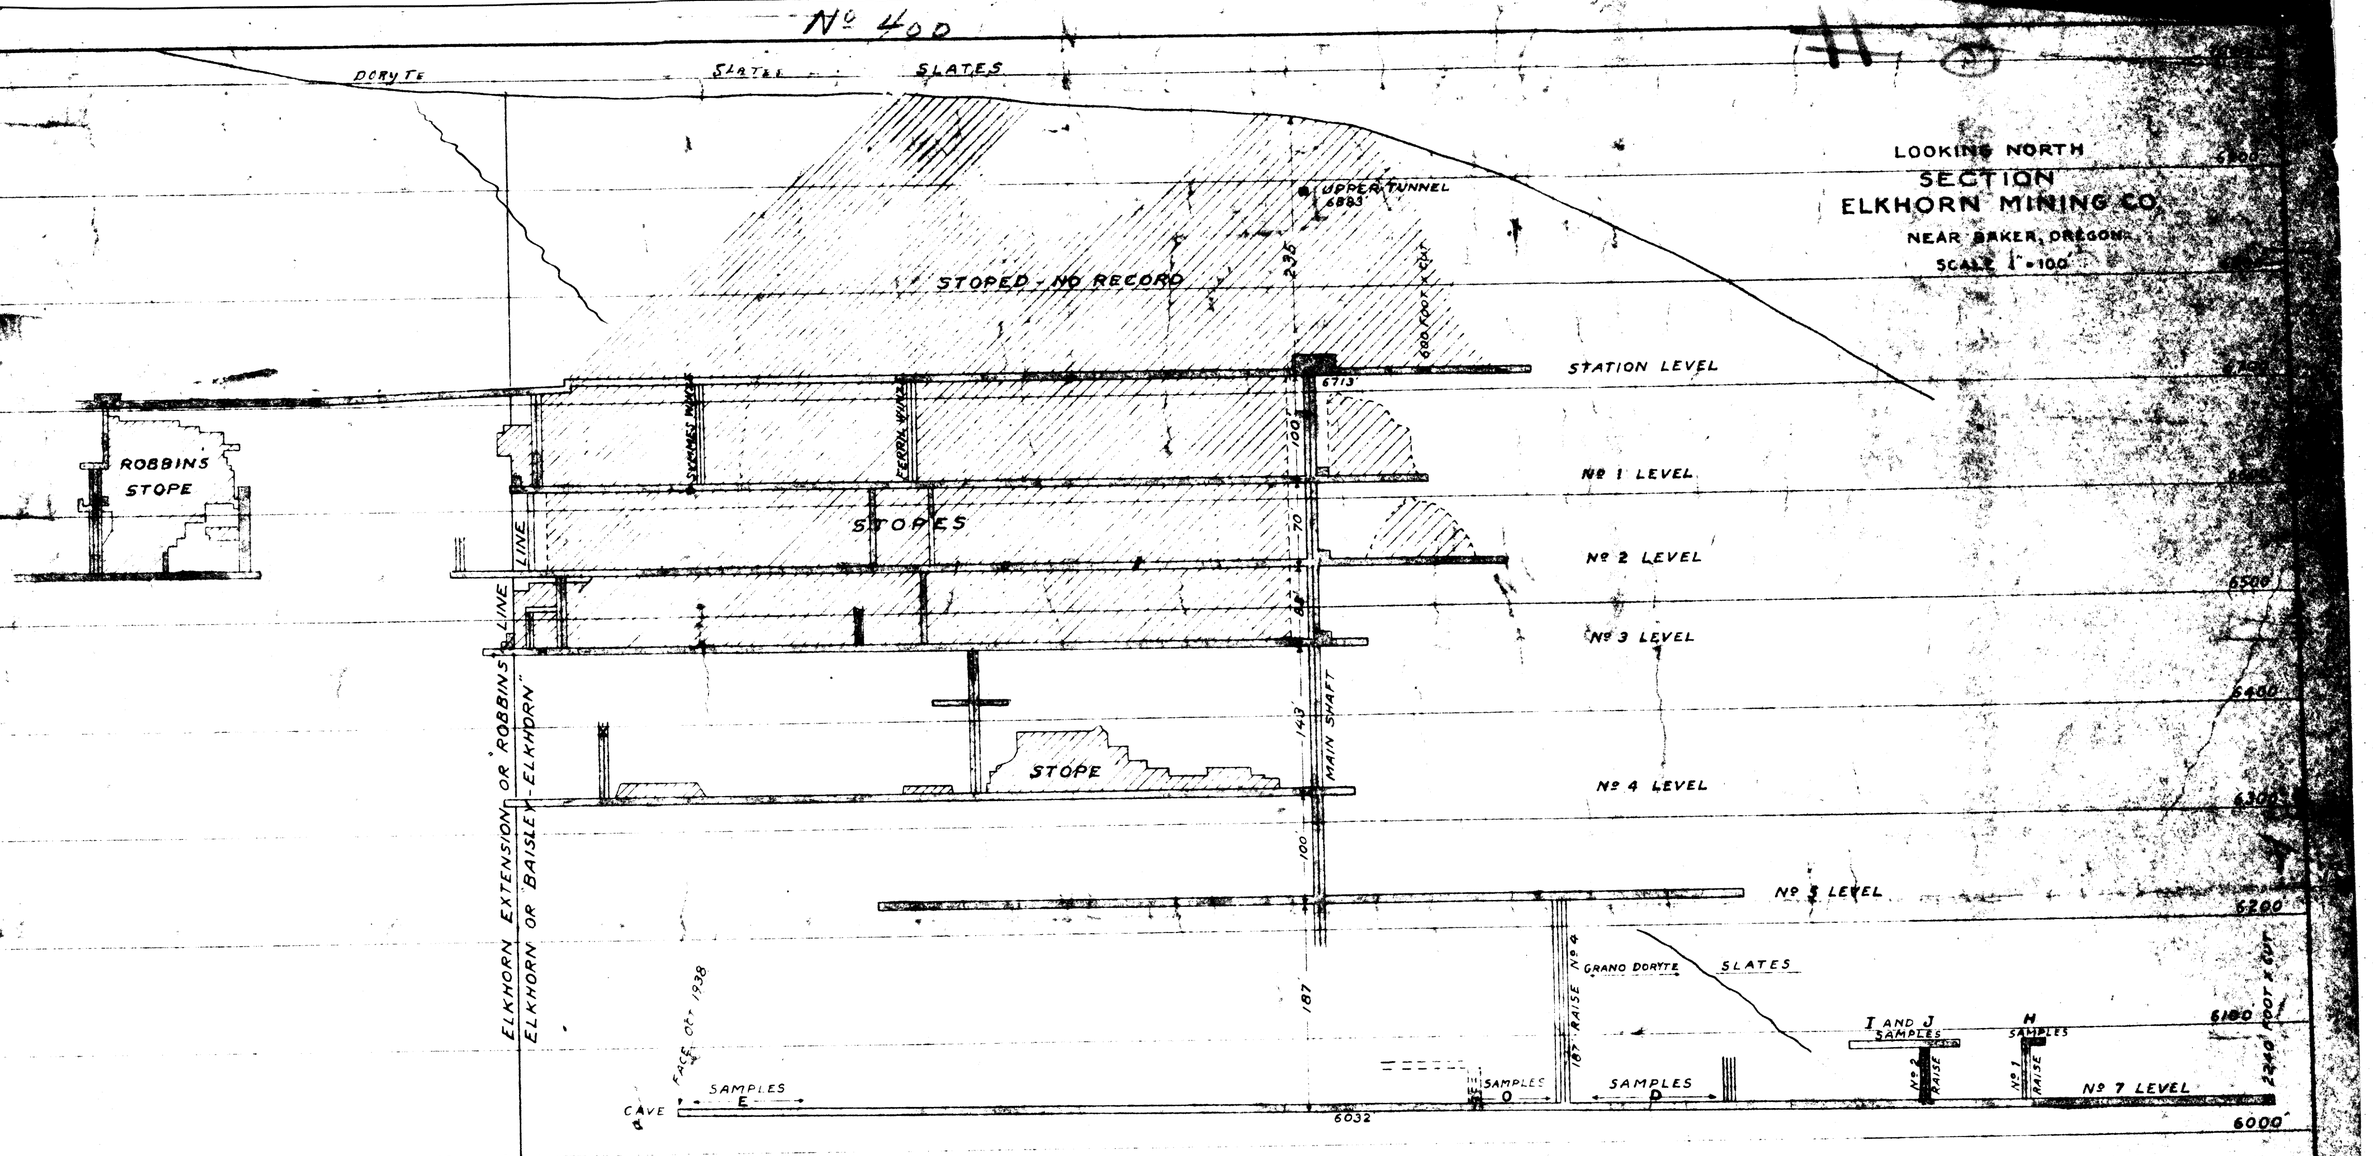

PLAN OF WORKINGS

ELKHORN MINING CO.

NEAR BAKER, OREGON.

SCALE 1"=100'

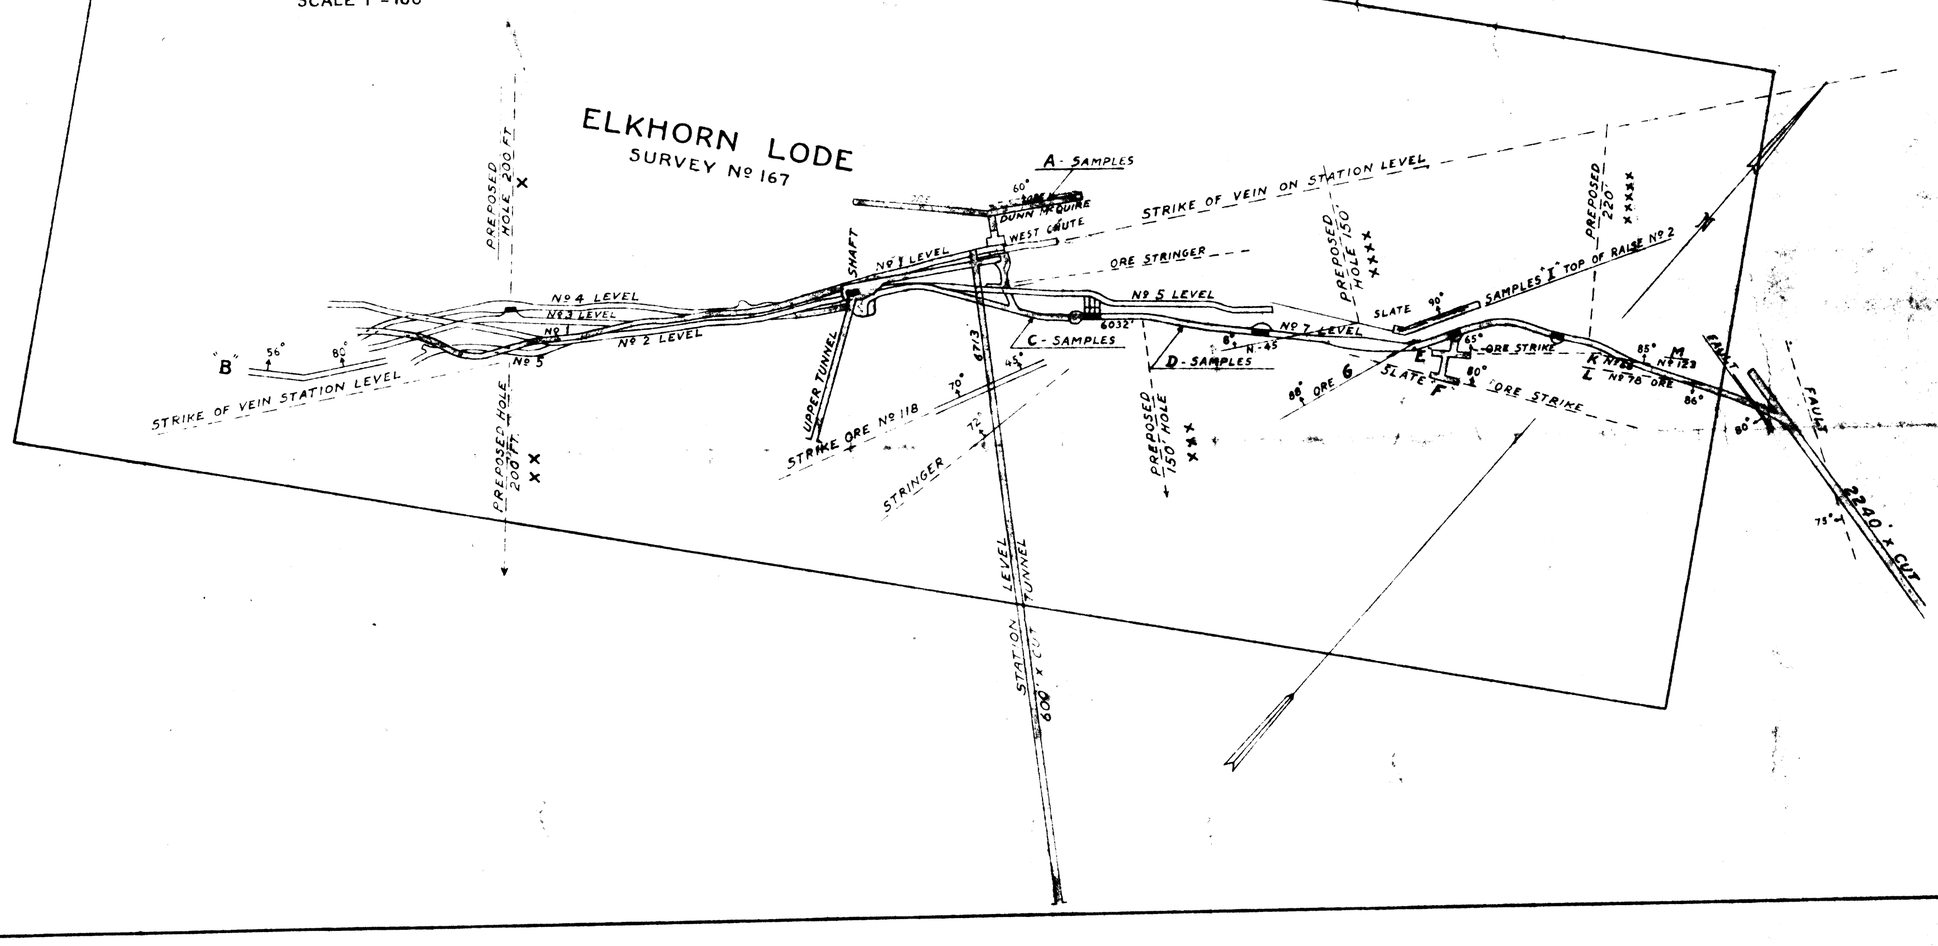

BAISLEY ELKHORN MINE

ASSAY MAP - SHOWING WIDTH AND VALUE OF PLACES SAMPLED.
VALUES CALCULATED ON DOLLAR INCH SAMPLES CHANNELED ACROSS VEINS EVERY 5 FT. AND COMPOSSITED IN 10 FT. SAMPLES FOR ASSAY PLACES SAMPLED ARE MARKED ON MAP ALPHABETICALLY IN ORDER TO SHOW THEM ON BIGGER SCALE.

SAMPLING SUPERVISED BY JOHN ARTHUR - OCTOBER-1938.
SAMPLING ASSAYED BY W. W. GIBBS - SUMPTER, ORE.

GOLD CALCULATED AT $ 32.00 PER FINE OZ.
SILVER " " 0.60 " " "

SCALE 1" = 20 FT.

SAMPLES "A" STARTING SOUTH END DUNN - McGUIRE DRIFT

SAMPLED DRIFT — CROSS CUT — THIS ORE BODY AVERAGES 120' LONG - 13" WIDE - VALUE $6.56 TON

No	WIDTH	Av	Ag	VALUE
1	21 1/4"	.44	3.0	$15.80
2	10" 11"	.305	1.7	10.80
3	9 4	.045	1.6	2.40
4	5 12	.045	.06	.85
5	20 30	.46	4.1	17.18
6	9" 10"	.28	3.1	10.82
7	12" 16"	.06	1.1	2.58
8	18" 15"	.04	6.0	1.64
9	23 23	.03	1.80	2.04
10	11" 9"	.02	1.0	1.24
11	11 9	.03	.9	1.50
12	11" 8"	.03	.8	1.44

No 7 TUNNEL "B" FARTHEST S.W DRIFT

SAMPLED DRIFT — THIS MINERALIZED ZONE 125 FT. LONG - 37 WIDE - VALUE $ TON

No	WIDTH	Av.	Ag	VALUE
1	46	.03	.2	$1.08
2	30	.02	.2	.76
3	16"	.04	.3	1.46
4	15	.02	0.1	.70
5	26"	.04	.4	1.52
6	52"	.02	.5	.94
7	42"	.02	.2	.76
8	50"	.015	.1	.54
9	64"	.02	.3	.82
10	41"	.01	.1	.38
11	37"	.03	.5	1.26
12	37"	.03	.4	1.20
13	18"	.02	.3	.82

SAMPLES "C" S. No 4 RAISE

DUNN M x C — CAVED No 4 RAISE — SAMPLED DRIFT — AVERAGE - LENGTH 110 - WIDTH 32" - VALUE $ 1.02

No	WIDTH	Av.	Ag.	VALUE
1	6" 13"	.03	.1	$1.02
2	28" 22"	.04	.2	1.40
3	12" 9"	.04	.3	1.46
4	16" 32"	.03	.3	1.14
5	36"	.04	.2	1.40

SAMPLES "D" N. OF No 4 RAISE

No	WIDTH	Av.	Ag.	VALUE
1	30" 36"	.01	TR	$.032
2	11" 47"	.03	.2	1.08
3	52" 49"	.03	TR	.96
4	52" 26"	.02	.2	.76
5	23" 60"	.015	.2	.60
6	29" 42"	.03	.5	1.26
7	38" 19"	.13	.5	4.43
8	20" 33"	.02	.3	.82
9	33" 33"	.02	.2	.76
10	28" 27"	.015	.1	.54
11	30" 27"	.03	.3	1.14

SAMPLE "E" BACK OF No 2 RAISE

No	WIDTH	Av.	Ag.	VALUE
E	4 CUTS AVG 20"	.04	.6	1.64

SAMPLE "F" 2ND VEIN BACK No 2 RAISE

No	WIDTH	Av.	Ag.	VALUE
F	3 CUTS AVG 20"	.02	.3	0.82

TOP No 2 RAISE 65' UP SAMPLES "J"

No	WIDTH	Av.	Ag.	VALUE
1	19" 18"	.02	.64	0.70
2	43" 65"	.01	.32	.32
3	92	.02	.64	.70
4	56	.01	.32	.32

STOPE TOP "I" No 2 RAISE

TOP STOPE No 2 - I - SAMPLE — AVERAGE 70' LONG - 12" WIDE - $13.20 TON

No	WIDTH	Av.	Ag.	VALUE
1	16" 8"	.69	2.4	23.52
2	13" 10"	.34	7.6	15.44
3	6" 6"	.13	1.9	5.30
4	17" 8"	.09	3	3.06
5	15" 15"	.30	.7	10.02
6	24" 6"	.69	1.4	22.98
7	10" 13"	.19	3.8	7.16

MISC. SAMPLES VARIOUS PLACES

No	WIDTH	Av.	Ag.	VALUE	
No 1 RAISE H	13" 26" 15"	.03	.2	$1.08	
G	36" 32"	.20	4	6.65	
45 N	15" 8"	.02	.2	.76	
66 K	8"	.03	.1	1.04	
78 L	15" 15"	.02	.2	.76	
123 M	24" 24"	.02	.3	.82	
		.02	.1	.70	ORE DUMP - AT
		.015	.1	.54	No 7 CROSS-CUT
118	9"			.60	15 FIVE FOOT CUT ACROSS VEIN STATION LEVEL - No 118
		.038	.3	1.30	LEASORS NORTH

41-1-61