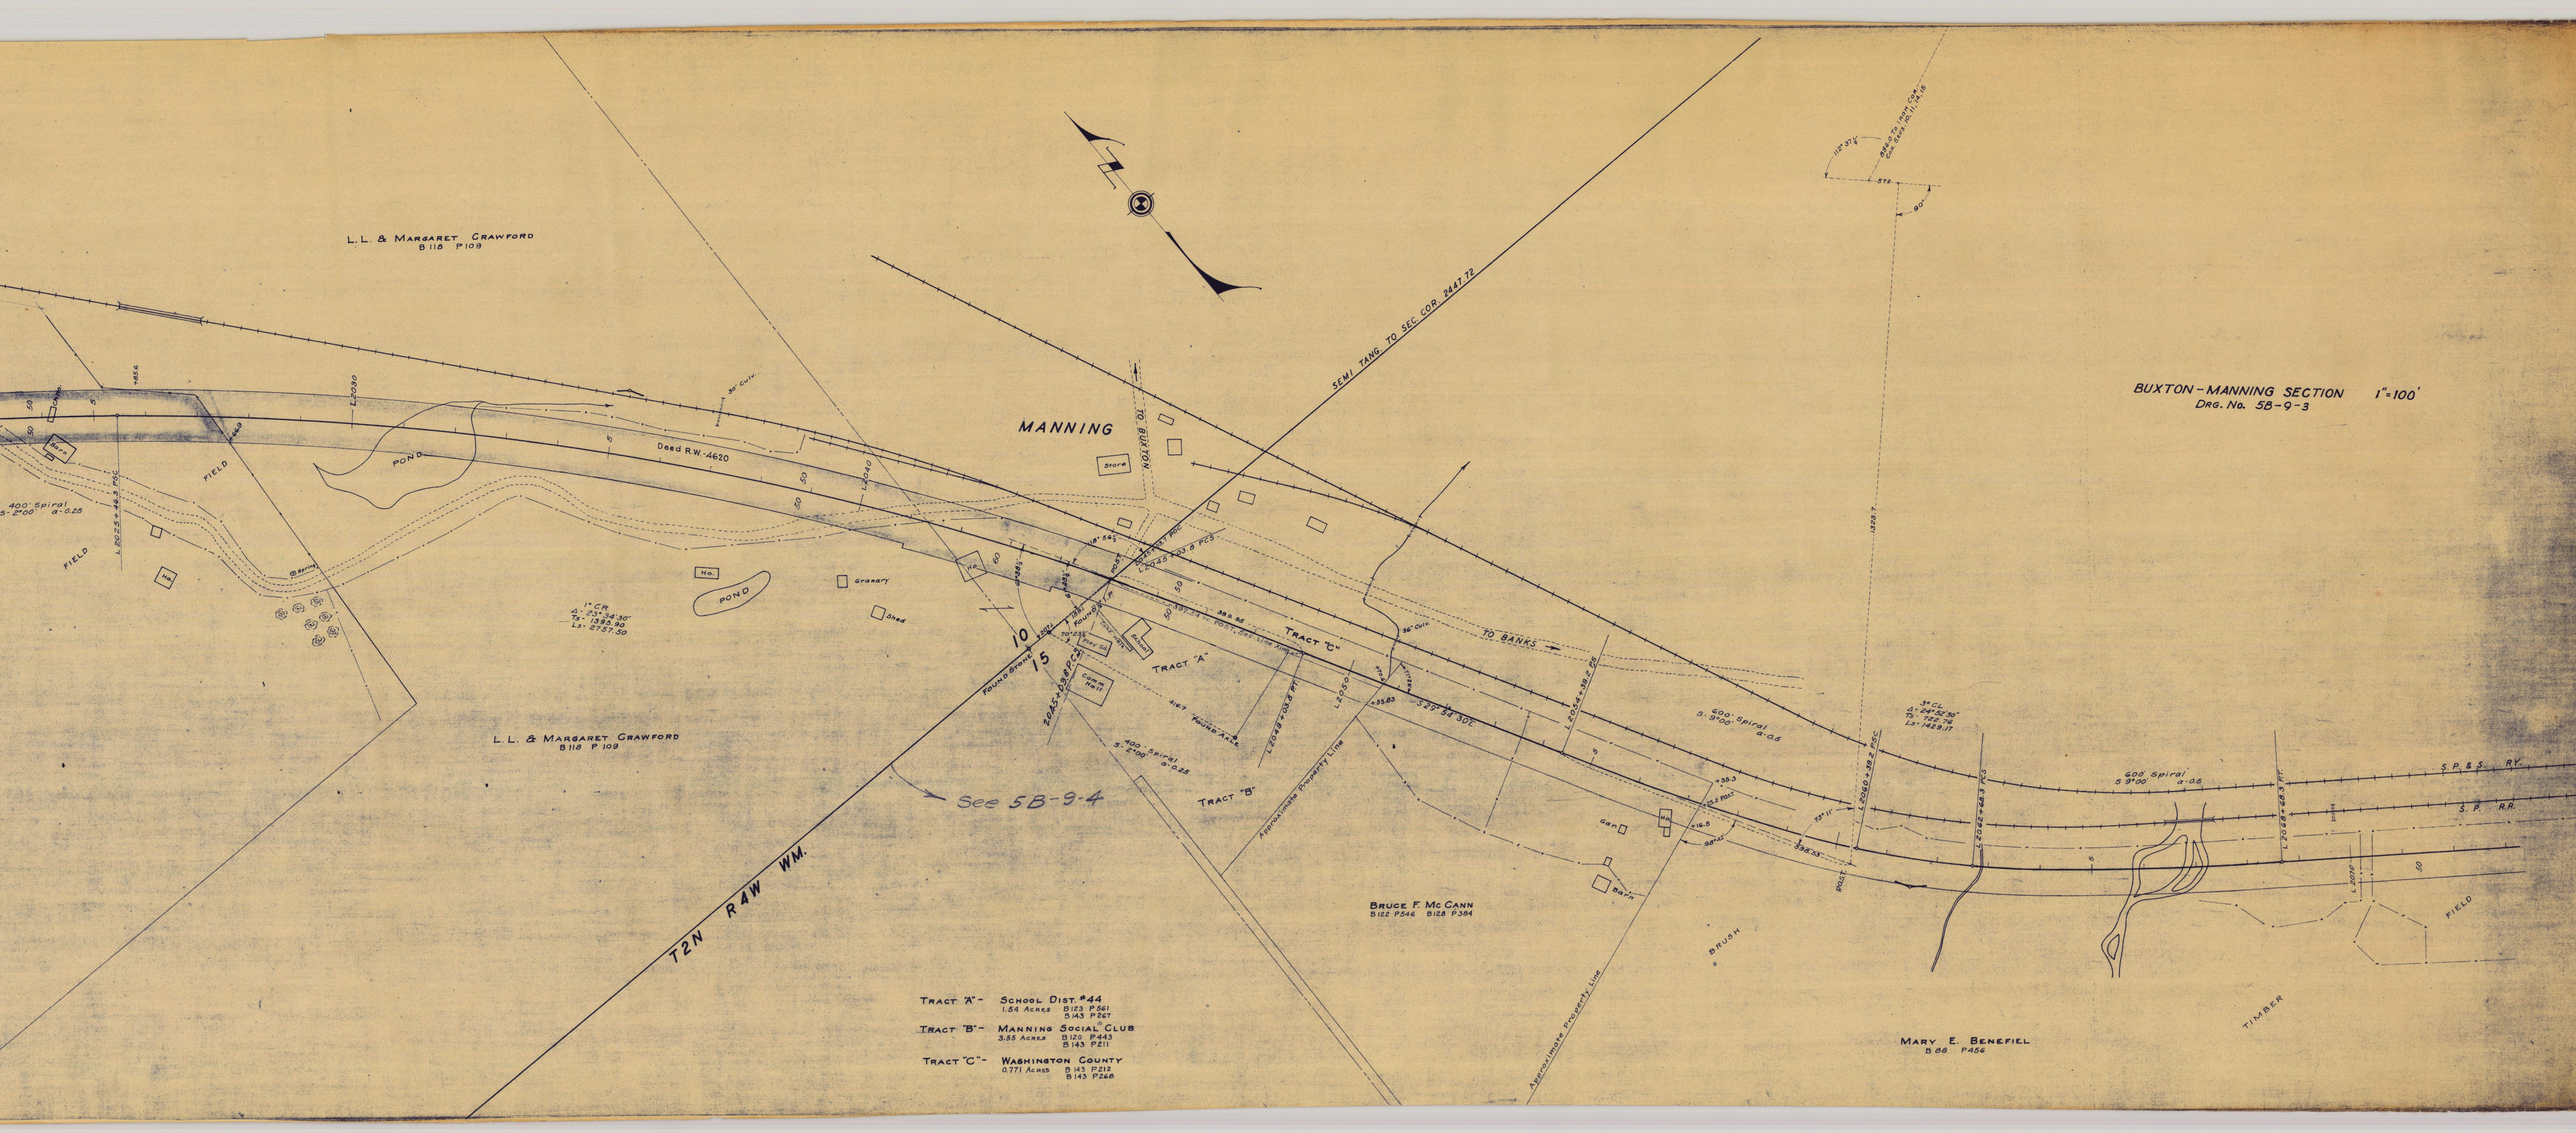
BUXTON-MANNING SECTION 1"=100'
DRG. No. 58-9-3
MANNING
TO BUXTON
TO BANKS
SEMI TANG TO SEC. COR 2447.72
L.L. & MARGARET GRAWFORD
B 118 P 109
L.L. & MARGARET GRAWFORD
B 118 P 109
Dead R.W.-4620
POND
FIELD
Store
Grnary
Shed
Ho.
TRACT "A"
TRACT "B"
TRACT "C"
See 5B-9-4
T2N R4W WM.
BRUCE F. Mc CANN
B 122 P 546 B 128 P 384
MARY E. BENEFIEL
B 88 P 456
BRUSH
TIMBER
S.P. & S. RY.
S.P. RR.
Approximate Property Line
TRACT "A"- SCHOOL DIST. #44
1.54 ACRES B 123 P 561
B 143 P 267
TRACT "B"- MANNING SOCIAL CLUB
3.55 ACRES B 120 P 443
B 143 P 211
TRACT "C"- WASHINGTON COUNTY
0.771 ACRES B 143 P 212
B 143 P 268