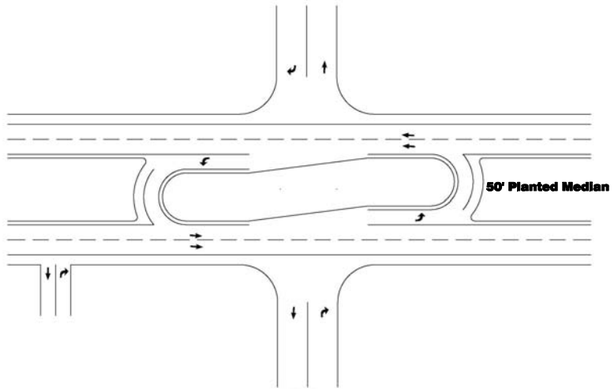

A **Indirect Left Turn**

(Length of Indirect Left Turn Will Vary Dependant Upon Traffic Analysis and Weaving Lengths)

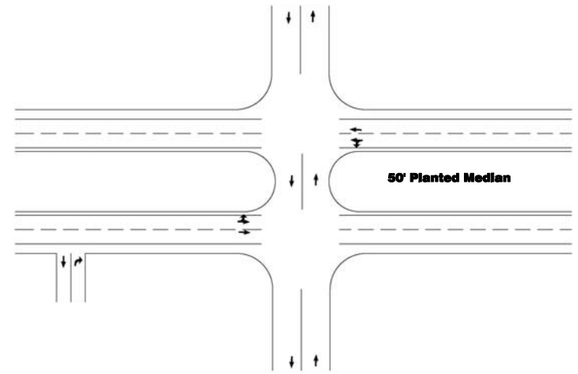

B **Mini-Couplet**

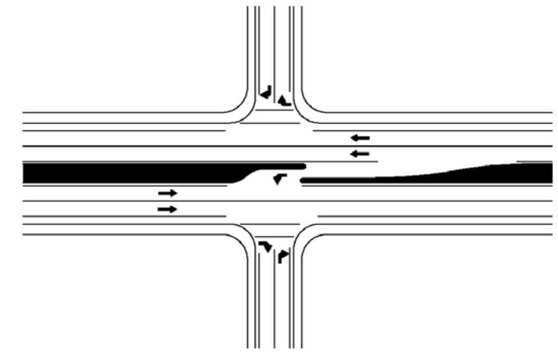

C **Left Ingress from One Direction**

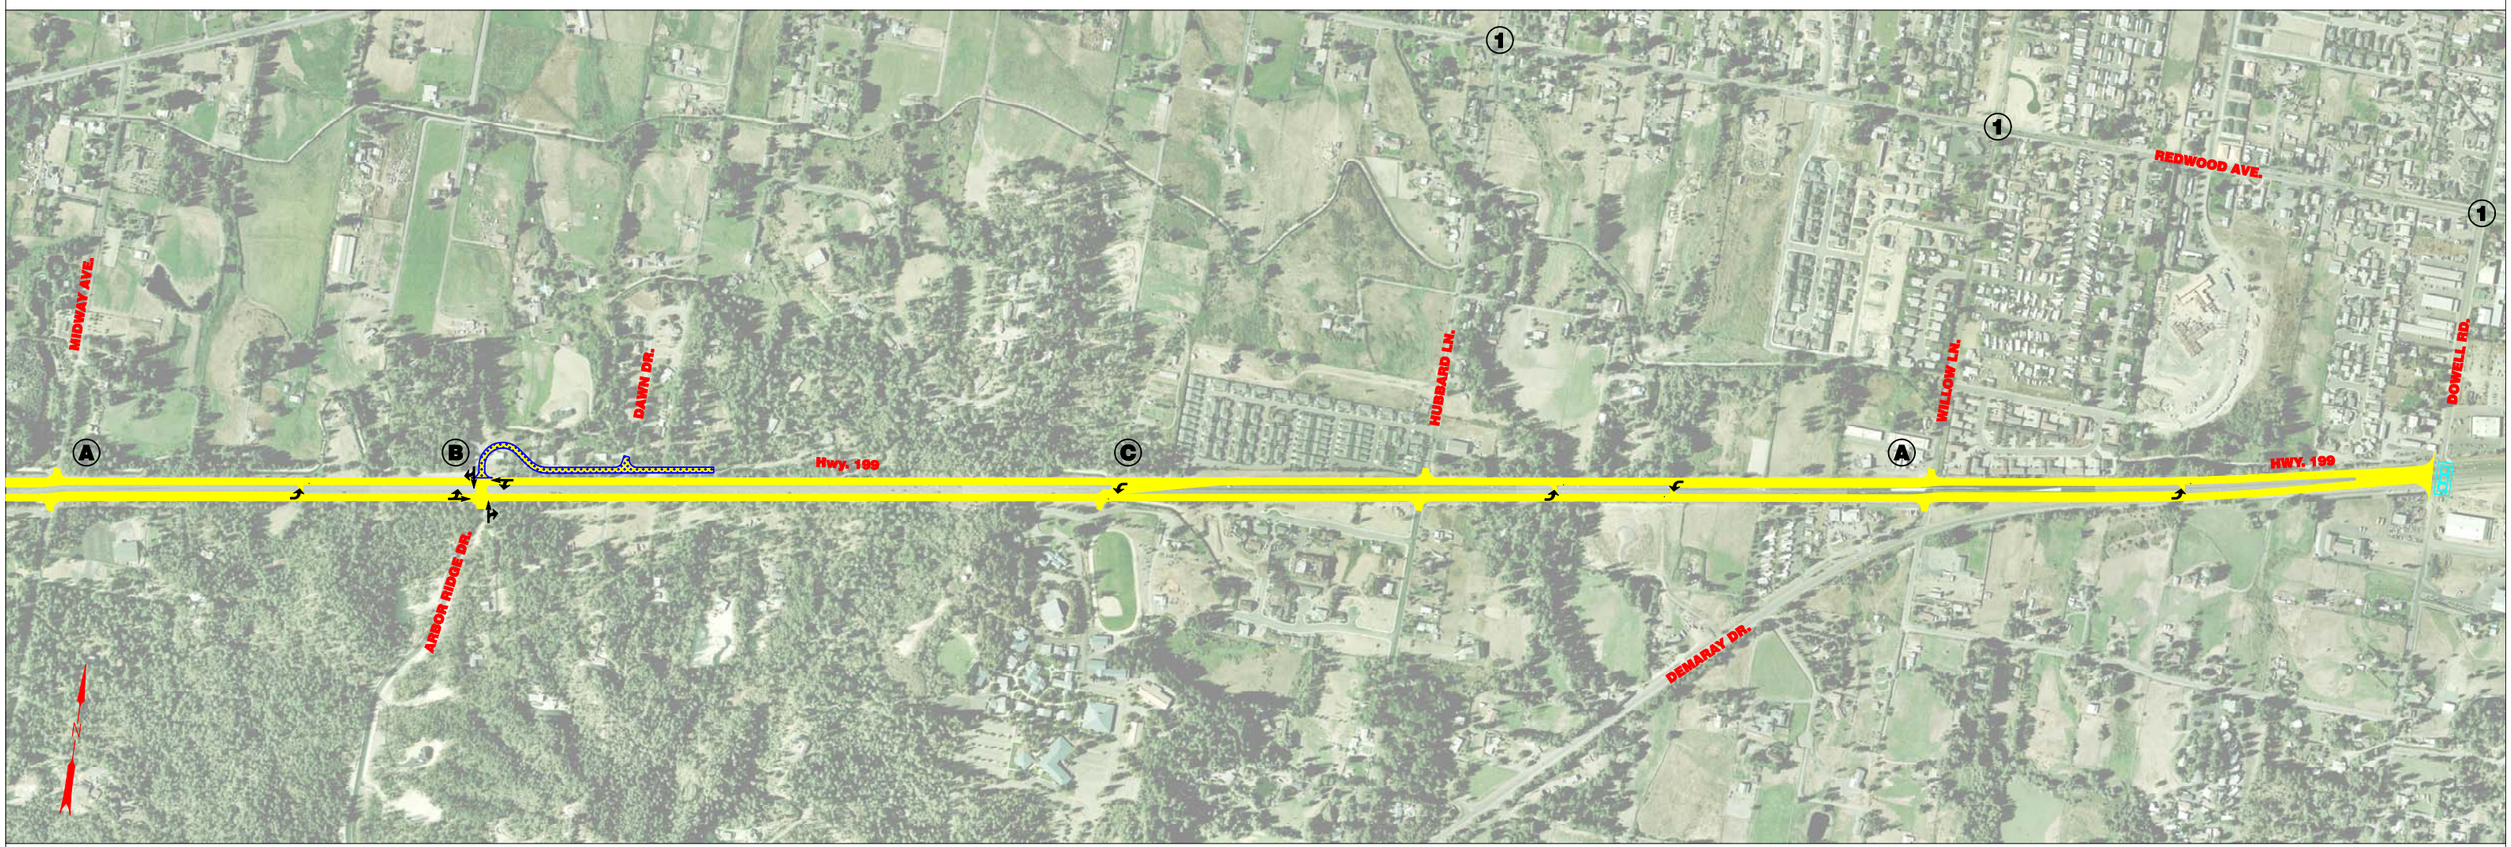

FEATURES
- Wide Median Willow Ln. to Midway Ave.
- Indirect Left Turn at Willow Ln. and Midway Ave.
- Mini–couplet at Arbor Ridge Dr.
- Frontage Road at Arbor Ridge Dr.
- RIRO at Hubbard Ln.
- Left Ingress SB Only at College Entrance
- U–Turn Between Hubbard Ln. & Willow Ln.

NOTES
① – Intersection Will Be Evaluated

Highway 199
Expressway Upgrade
Oregon Department of Transportation

EXISTING / IMPROVED ROADWAY

NEW ROADWAY

CONCEPT: WEST - 4
05/09/05