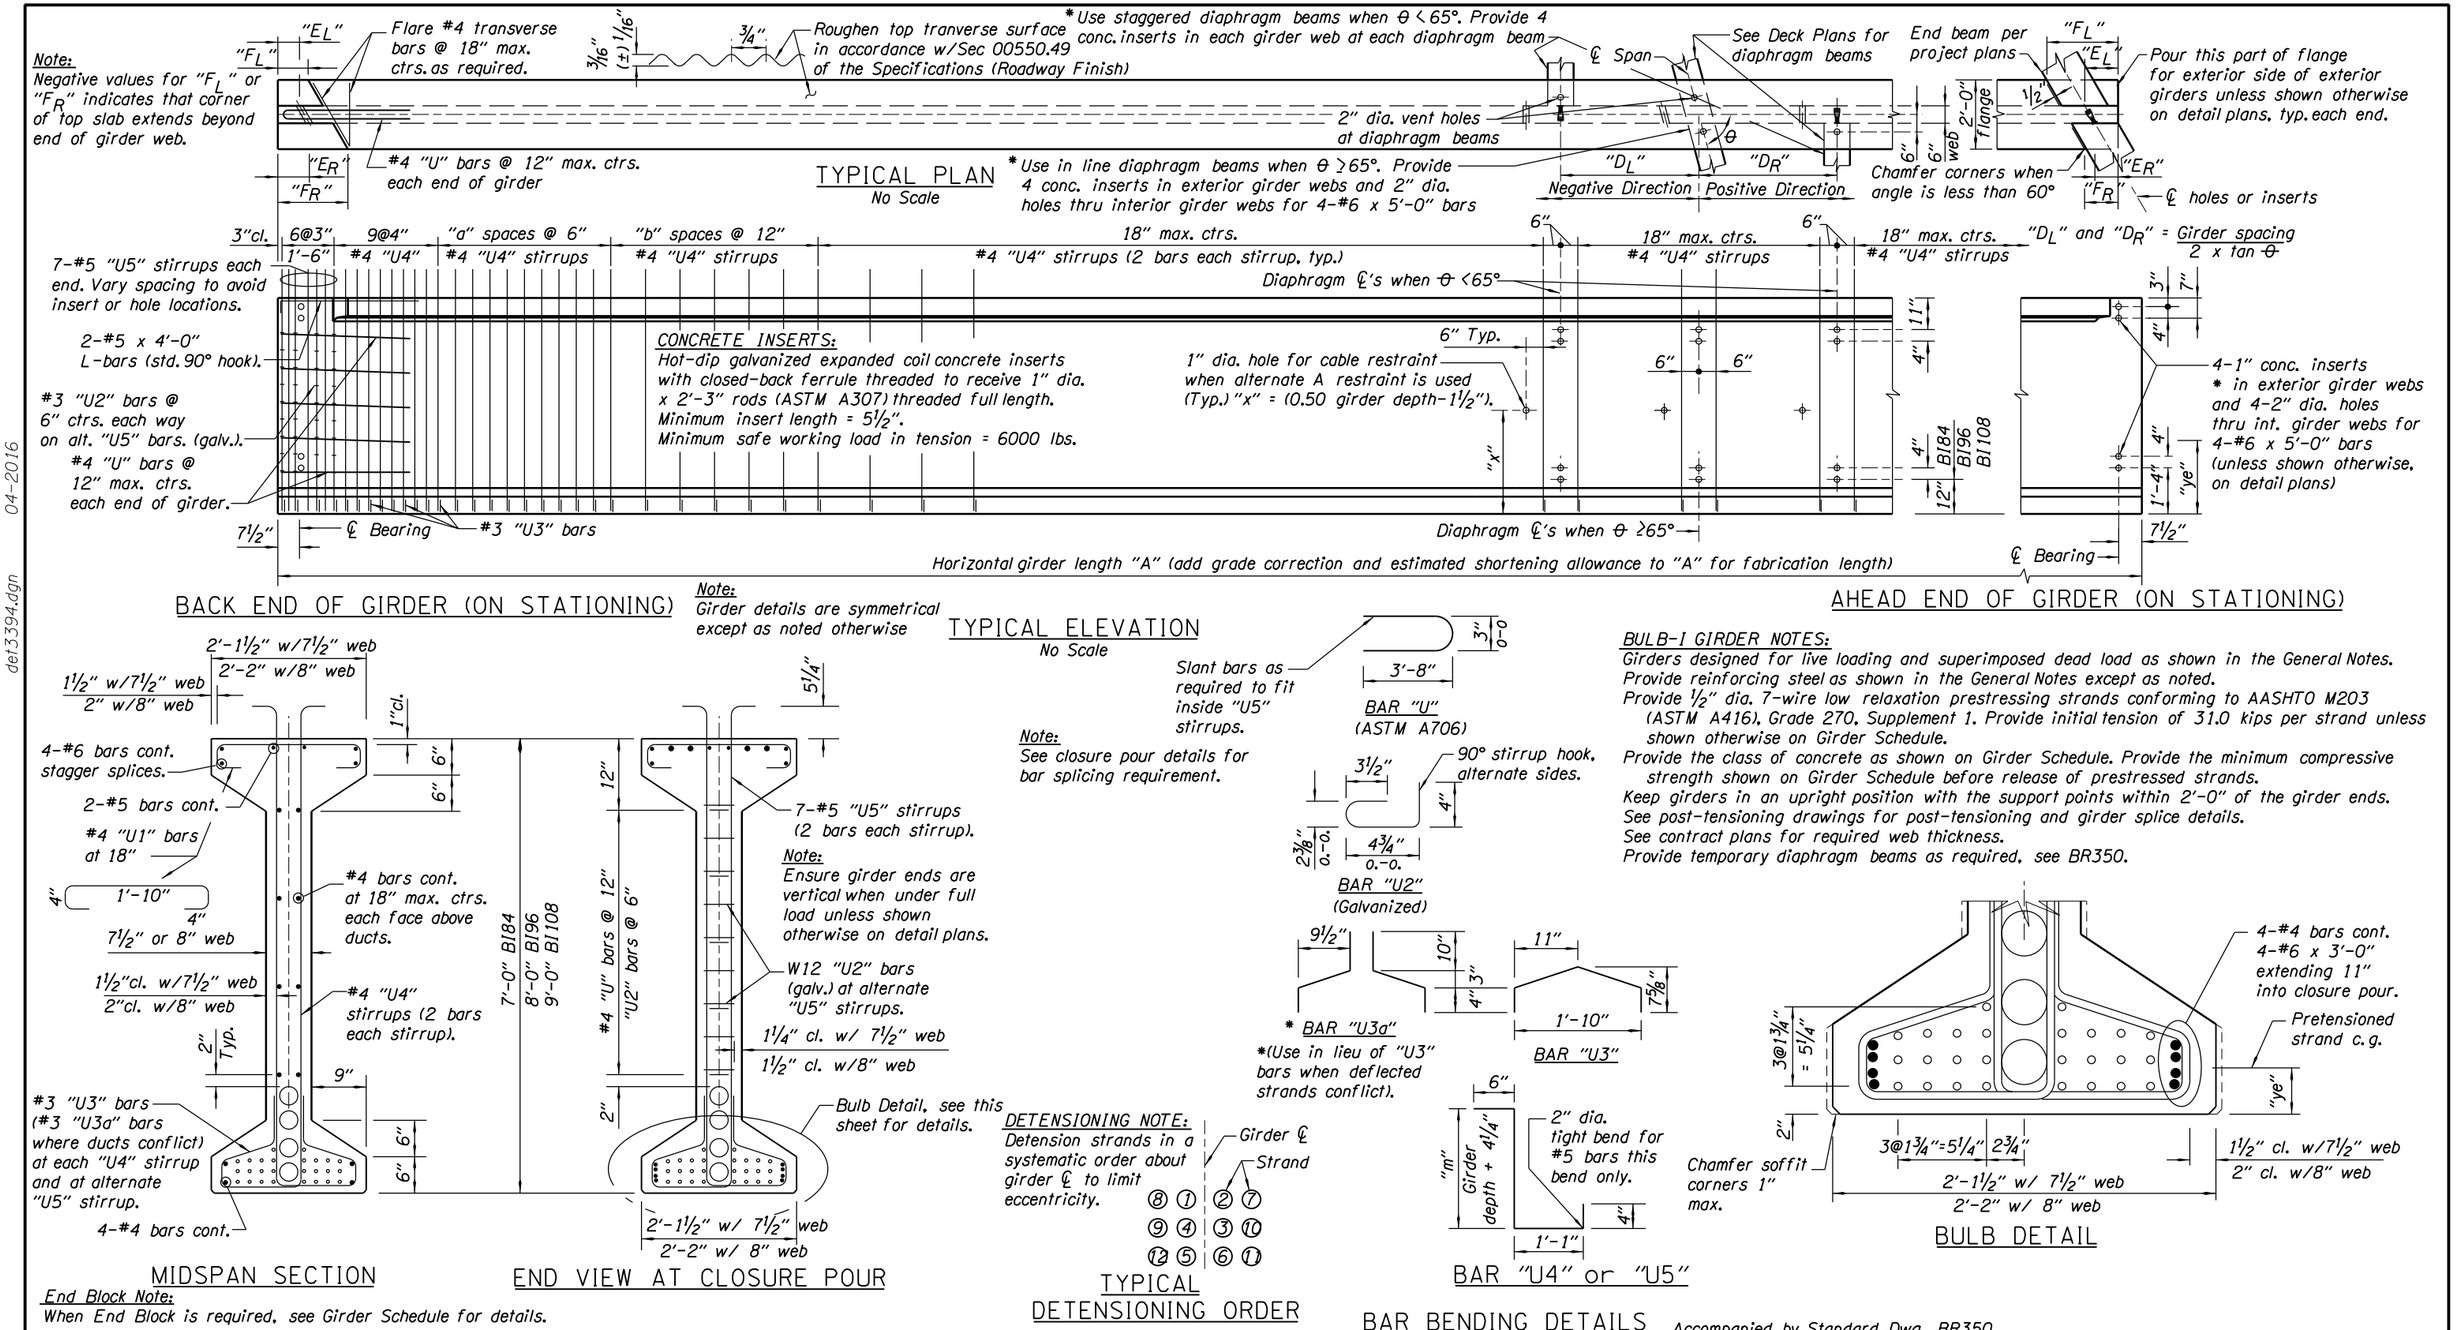

Accompanied by Standard Dwg. BR350.

The selection and use of this detail, while designed in accordance with generally accepted engineering principles and practices, is the sole responsibility of the user and should not be used without consulting a Registered Professional Engineer.

OREGON DEPARTMENT OF TRANSPORTATION
TECHNICAL SERVICES
DETAILS

POST-TENSIONED BULB-I GIRDER DETAILS (PRECAST PRESTRESSED CONCRETE GIRDERS)	DETAIL NO. DET3394

04-2016

det3394.dgn

DET3394

1:16 - det3394