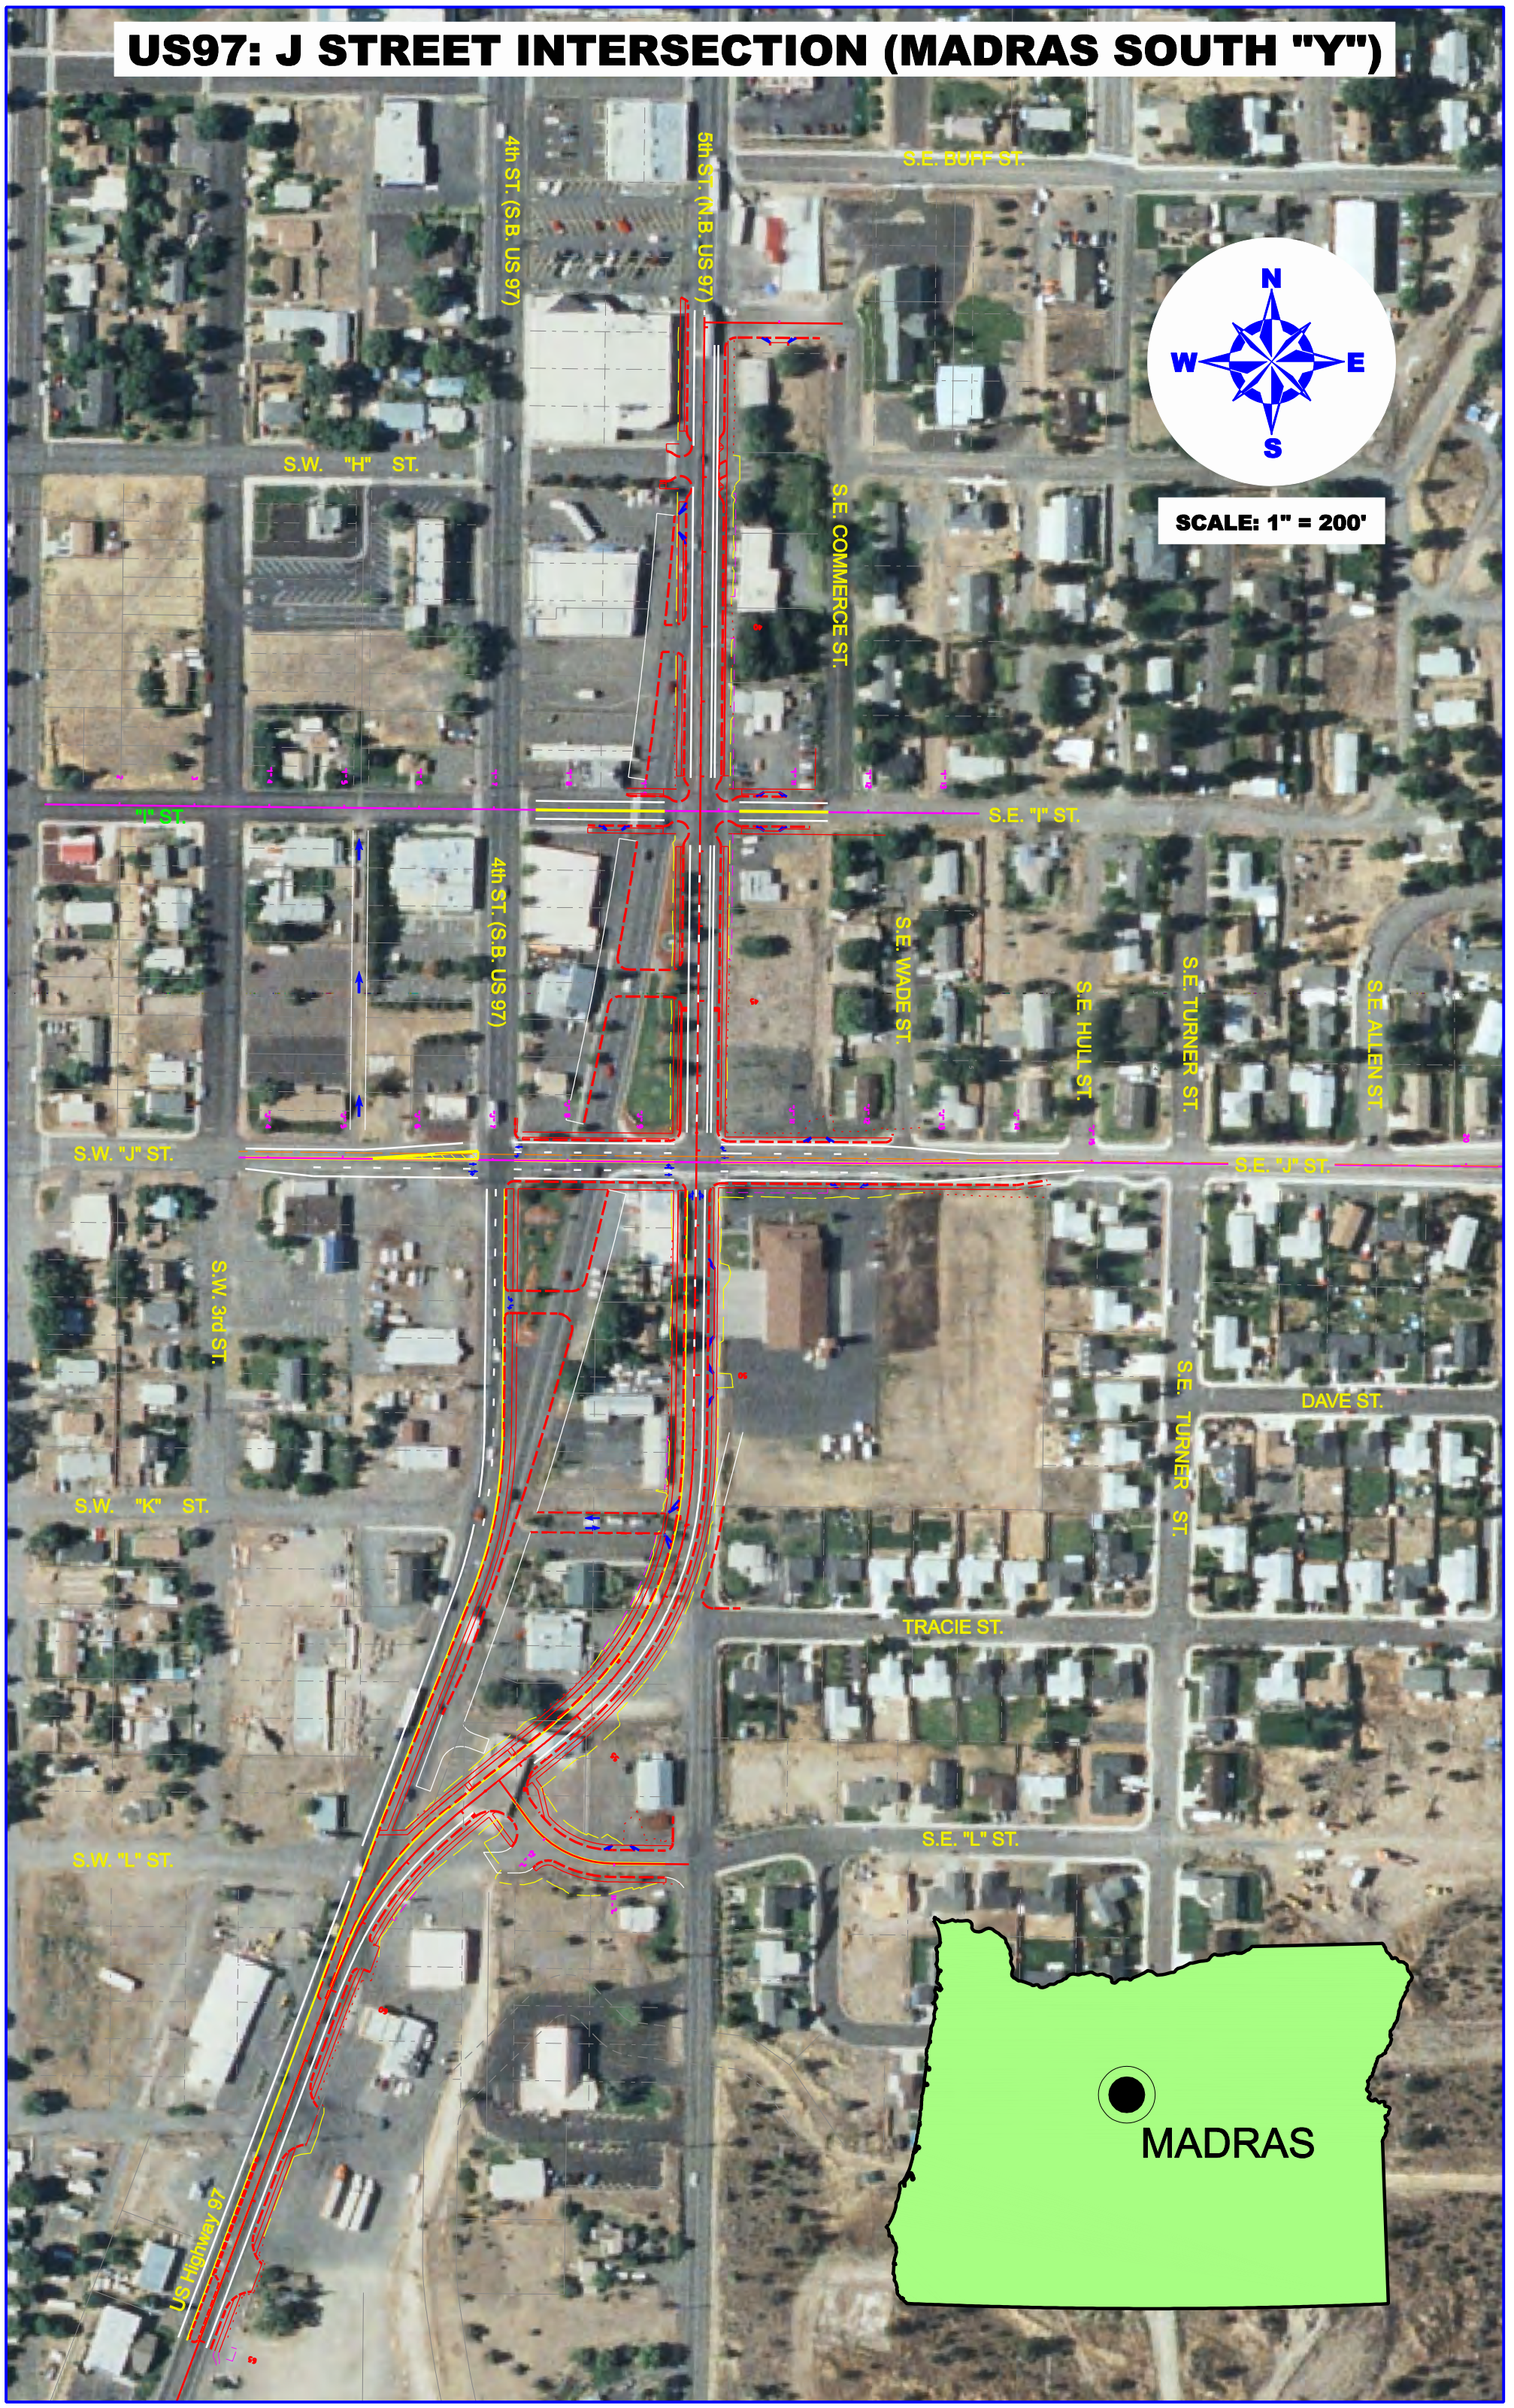US97: J STREET INTERSECTION (MADRAS SOUTH "Y")