



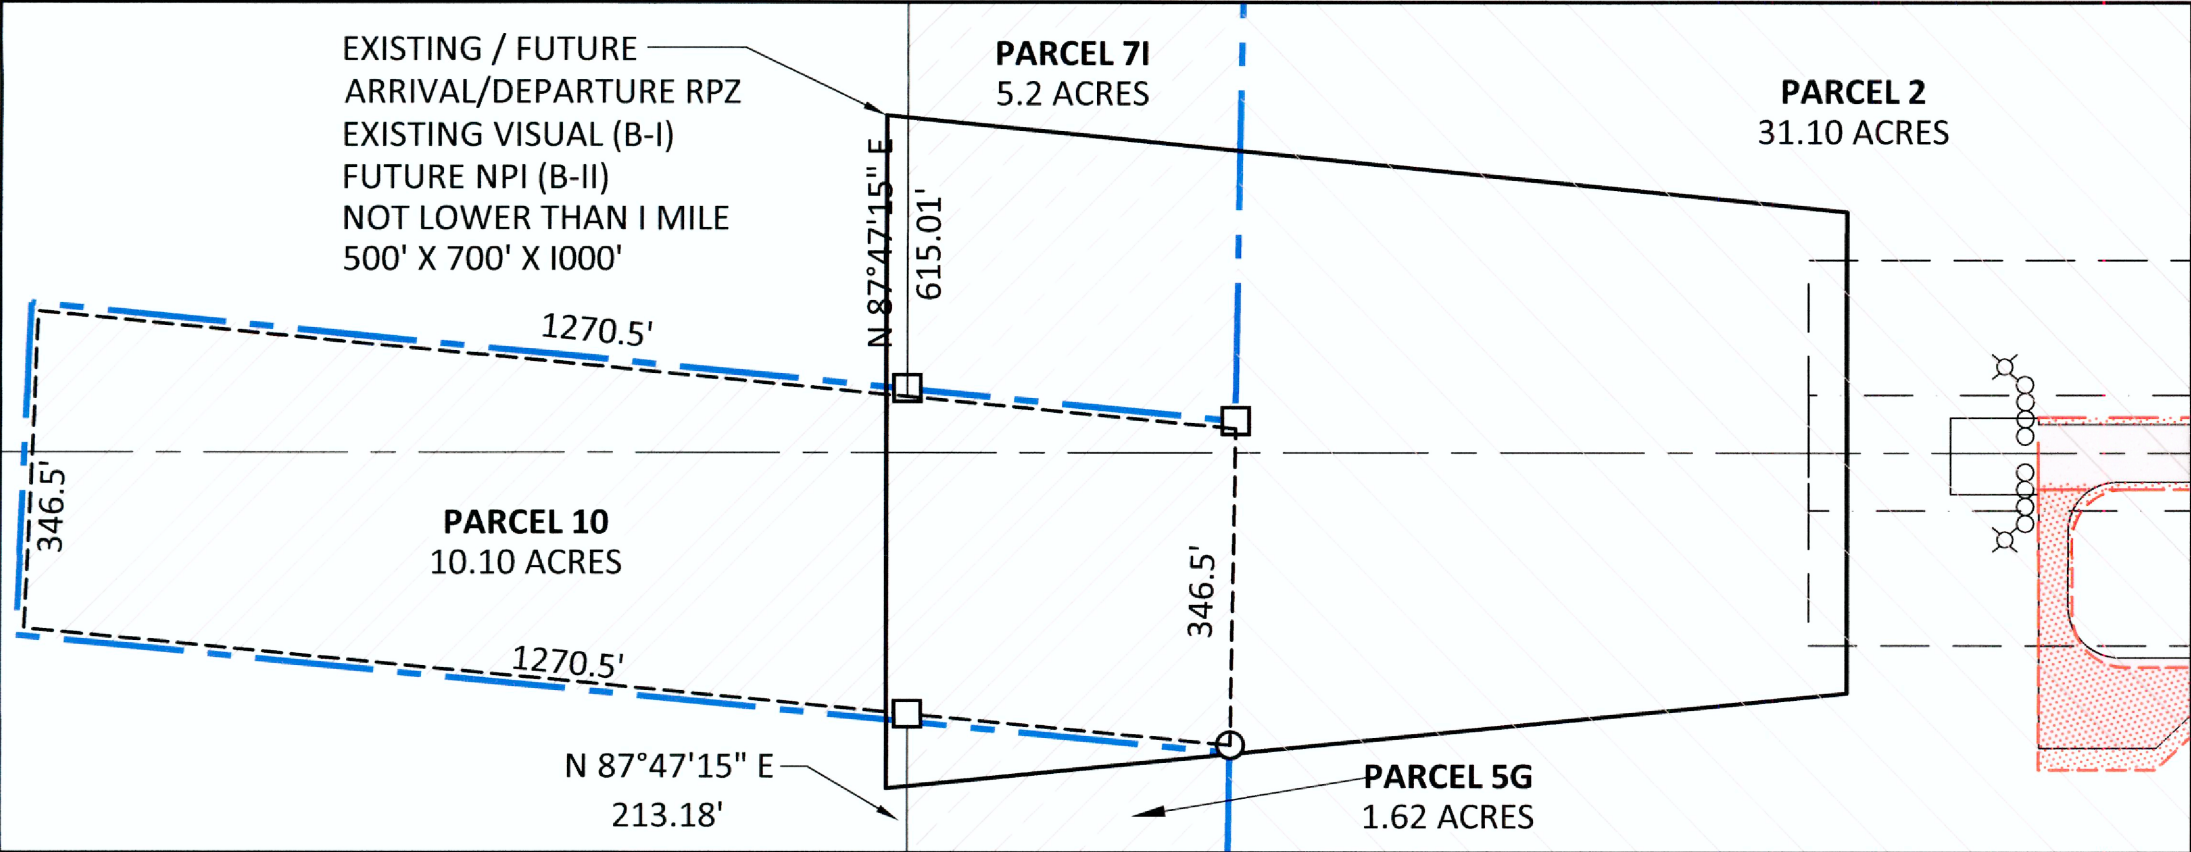

NORTH PROPERTY DETAIL


Scale: 1"=200'

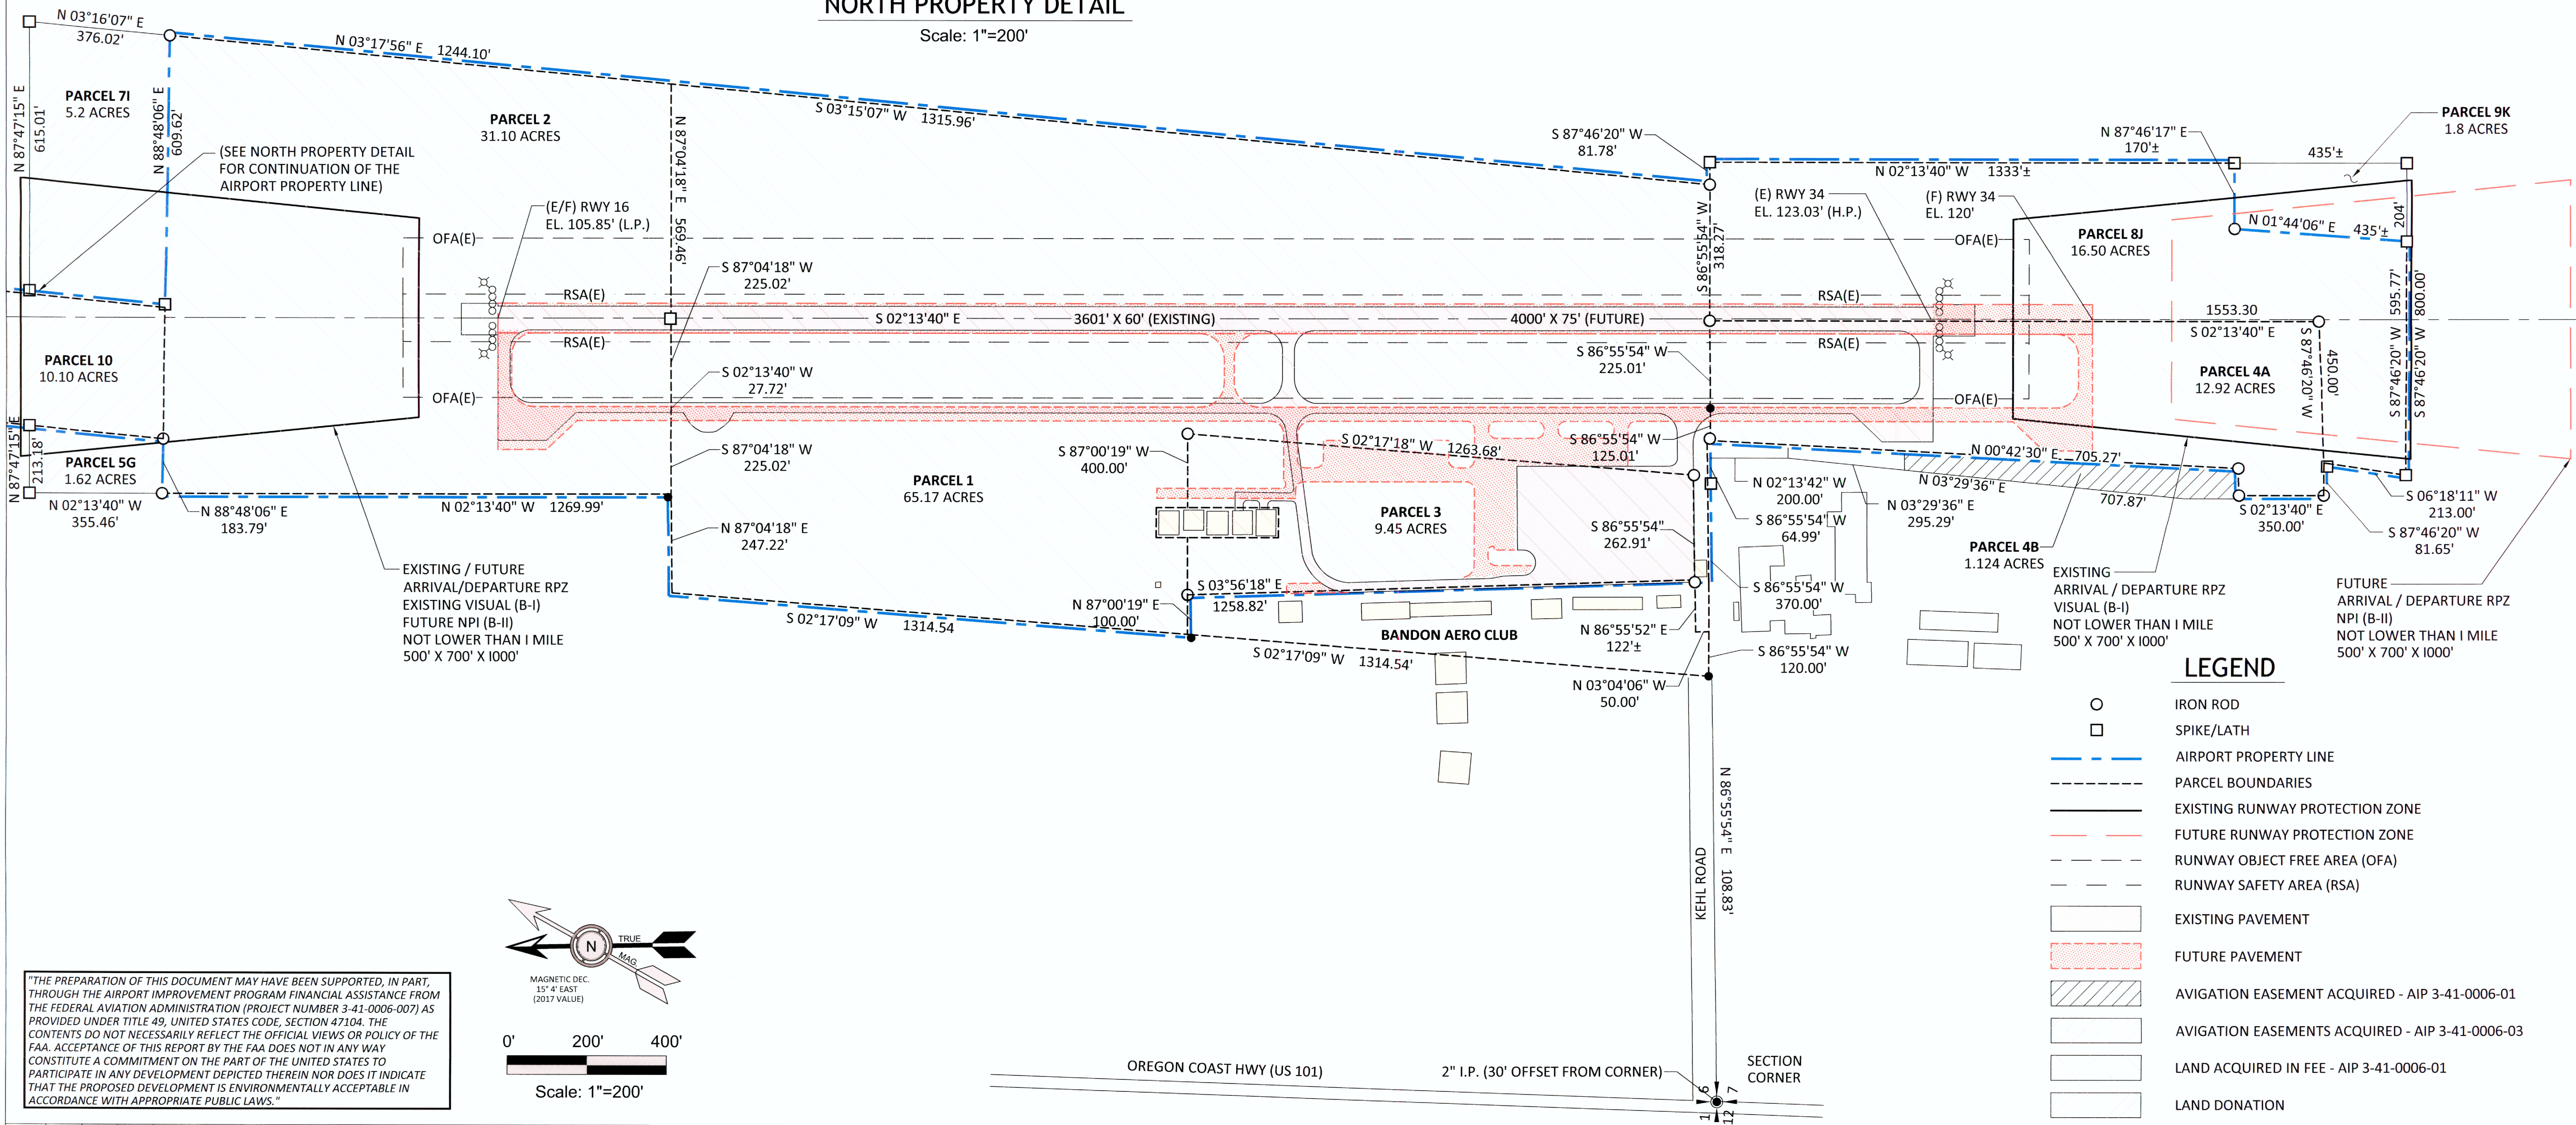

LAND PARCELS	ACRES	RECORDING *	ACQUIRED		
		MICROFILM REEL NUMBER	FED. AGREEMENT #	DATE	INTEREST
1 STATE OF OREGON - AERONAUTICS	65.17	ACQUIRED	NONE	1957	FEE
2 STATE OF OREGON - AERONAUTICS	31.10	90-5-0897	AIP. NO. 3-41-0006-01	1989	FEE
3 STATE OF OREGON - AERONAUTICS	9.45	90-3-1471	AIP. NO. 3-41-0006-01	1989	FEE
4A STATE OF OREGON - AERONAUTICS	12.92	90-4-0156	AIP. NO. 3-41-0006-01	1989	FEE
4B ULRICH LAU	1.124	ACQUIRED	AIP. NO. 3-41-0006-01	1989	EASEMENT
5G MCMAHON FAMILY TRUST	1.62	ACQUIRED	AIP. NO. 3-41-0006-03	1993	EASEMENT
71 JEANNE JANIS	5.20	ACQUIRED	AIP. NO. 3-41-0006-03	1993	EASEMENT
8J STATE OF OREGON - AERONAUTICS	16.50	ACQUIRED	AIP. NO. 3-41-0006-03	1993	FEE
9K ROBINSON LOVING TRUST	1.80	ACQUIRED	AIP. NO. 3-41-0006-03	1993	EASEMENT
10 STATE OF OREGON - AERONAUTICS	10.10	ACQUIRED / DONATED	NONE	2012	FEE

* RECORDS OF COOS COUNTY

"THE PREPARATION OF THIS DOCUMENT MAY HAVE BEEN SUPPORTED, IN PART, THROUGH THE AIRPORT IMPROVEMENT PROGRAM FINANCIAL ASSISTANCE FROM THE FEDERAL AVIATION ADMINISTRATION (PROJECT NUMBER 3-41-0006-007) AS PROVIDED UNDER TITLE 49, UNITED STATES CODE, SECTION 47104. THE CONTENTS DO NOT NECESSARILY REFLECT THE OFFICIAL VIEWS OR POLICY OF THE FAA. ACCEPTANCE OF THIS REPORT BY THE FAA DOES NOT IN ANY WAY CONSTITUTE A COMMITMENT ON THE PART OF THE UNITED STATES TO PARTICIPATE IN ANY DEVELOPMENT DEPICTED THEREIN NOR DOES IT INDICATE THAT THE PROPOSED DEVELOPMENT IS ENVIRONMENTALLY ACCEPTABLE IN ACCORDANCE WITH APPROPRIATE PUBLIC LAWS."

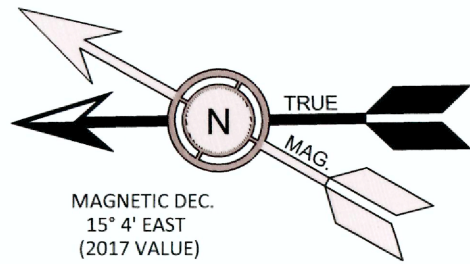

0' 200' 400'
Scale: 1"=200'

LEGEND

- IRON ROD
- SPIKE/LATH
- AIRPORT PROPERTY LINE
- PARCEL BOUNDARIES
- EXISTING RUNWAY PROTECTION ZONE
- FUTURE RUNWAY PROTECTION ZONE
- RUNWAY OBJECT FREE AREA (OFA)
- RUNWAY SAFETY AREA (RSA)
- EXISTING PAVEMENT
- FUTURE PAVEMENT
- AVIGATION EASEMENT ACQUIRED - AIP 3-41-0006-01
- AVIGATION EASEMENTS ACQUIRED - AIP 3-41-0006-03
- LAND ACQUIRED IN FEE - AIP 3-41-0006-01
- LAND DONATION

NO.	DATE	BY	APPR	REVISIONS

VERIFY SCALES BAR IS ONE INCH ON ORIGINAL DRAWING. 0" 1" IF NOT ONE INCH ON THIS SHEET, ADJUST SCALES ACCORDINGLY.	FEDERAL AVIATION ADMINISTRATION APPROVAL APPROVAL DATE: _____ SIGNATURE _____	OREGON DEPARTMENT OF AVIATION APPROVAL APPROVAL DATE: 18 MAY 2017 SIGNATURE _____	CENTURY WEST ENGINEERING BEND OFFICE 1020 SW EMKAY DRIVE, #100 BEND, OR 97702 541.322.8962 541.382.2423 FAX DESIGNED BY: DM DRAWN BY: JLS CHECKED BY: VWMR SCALE: AS SHOWN DATE: MAY 2017 PROJECT NO: 40097050.01	BANDON STATE AIRPORT EXHIBIT "A" AIRPORT PROPERTY PLAN	FIGURE NO. - SHEET NO. 12 OF 12
---	--	--	---	---	--