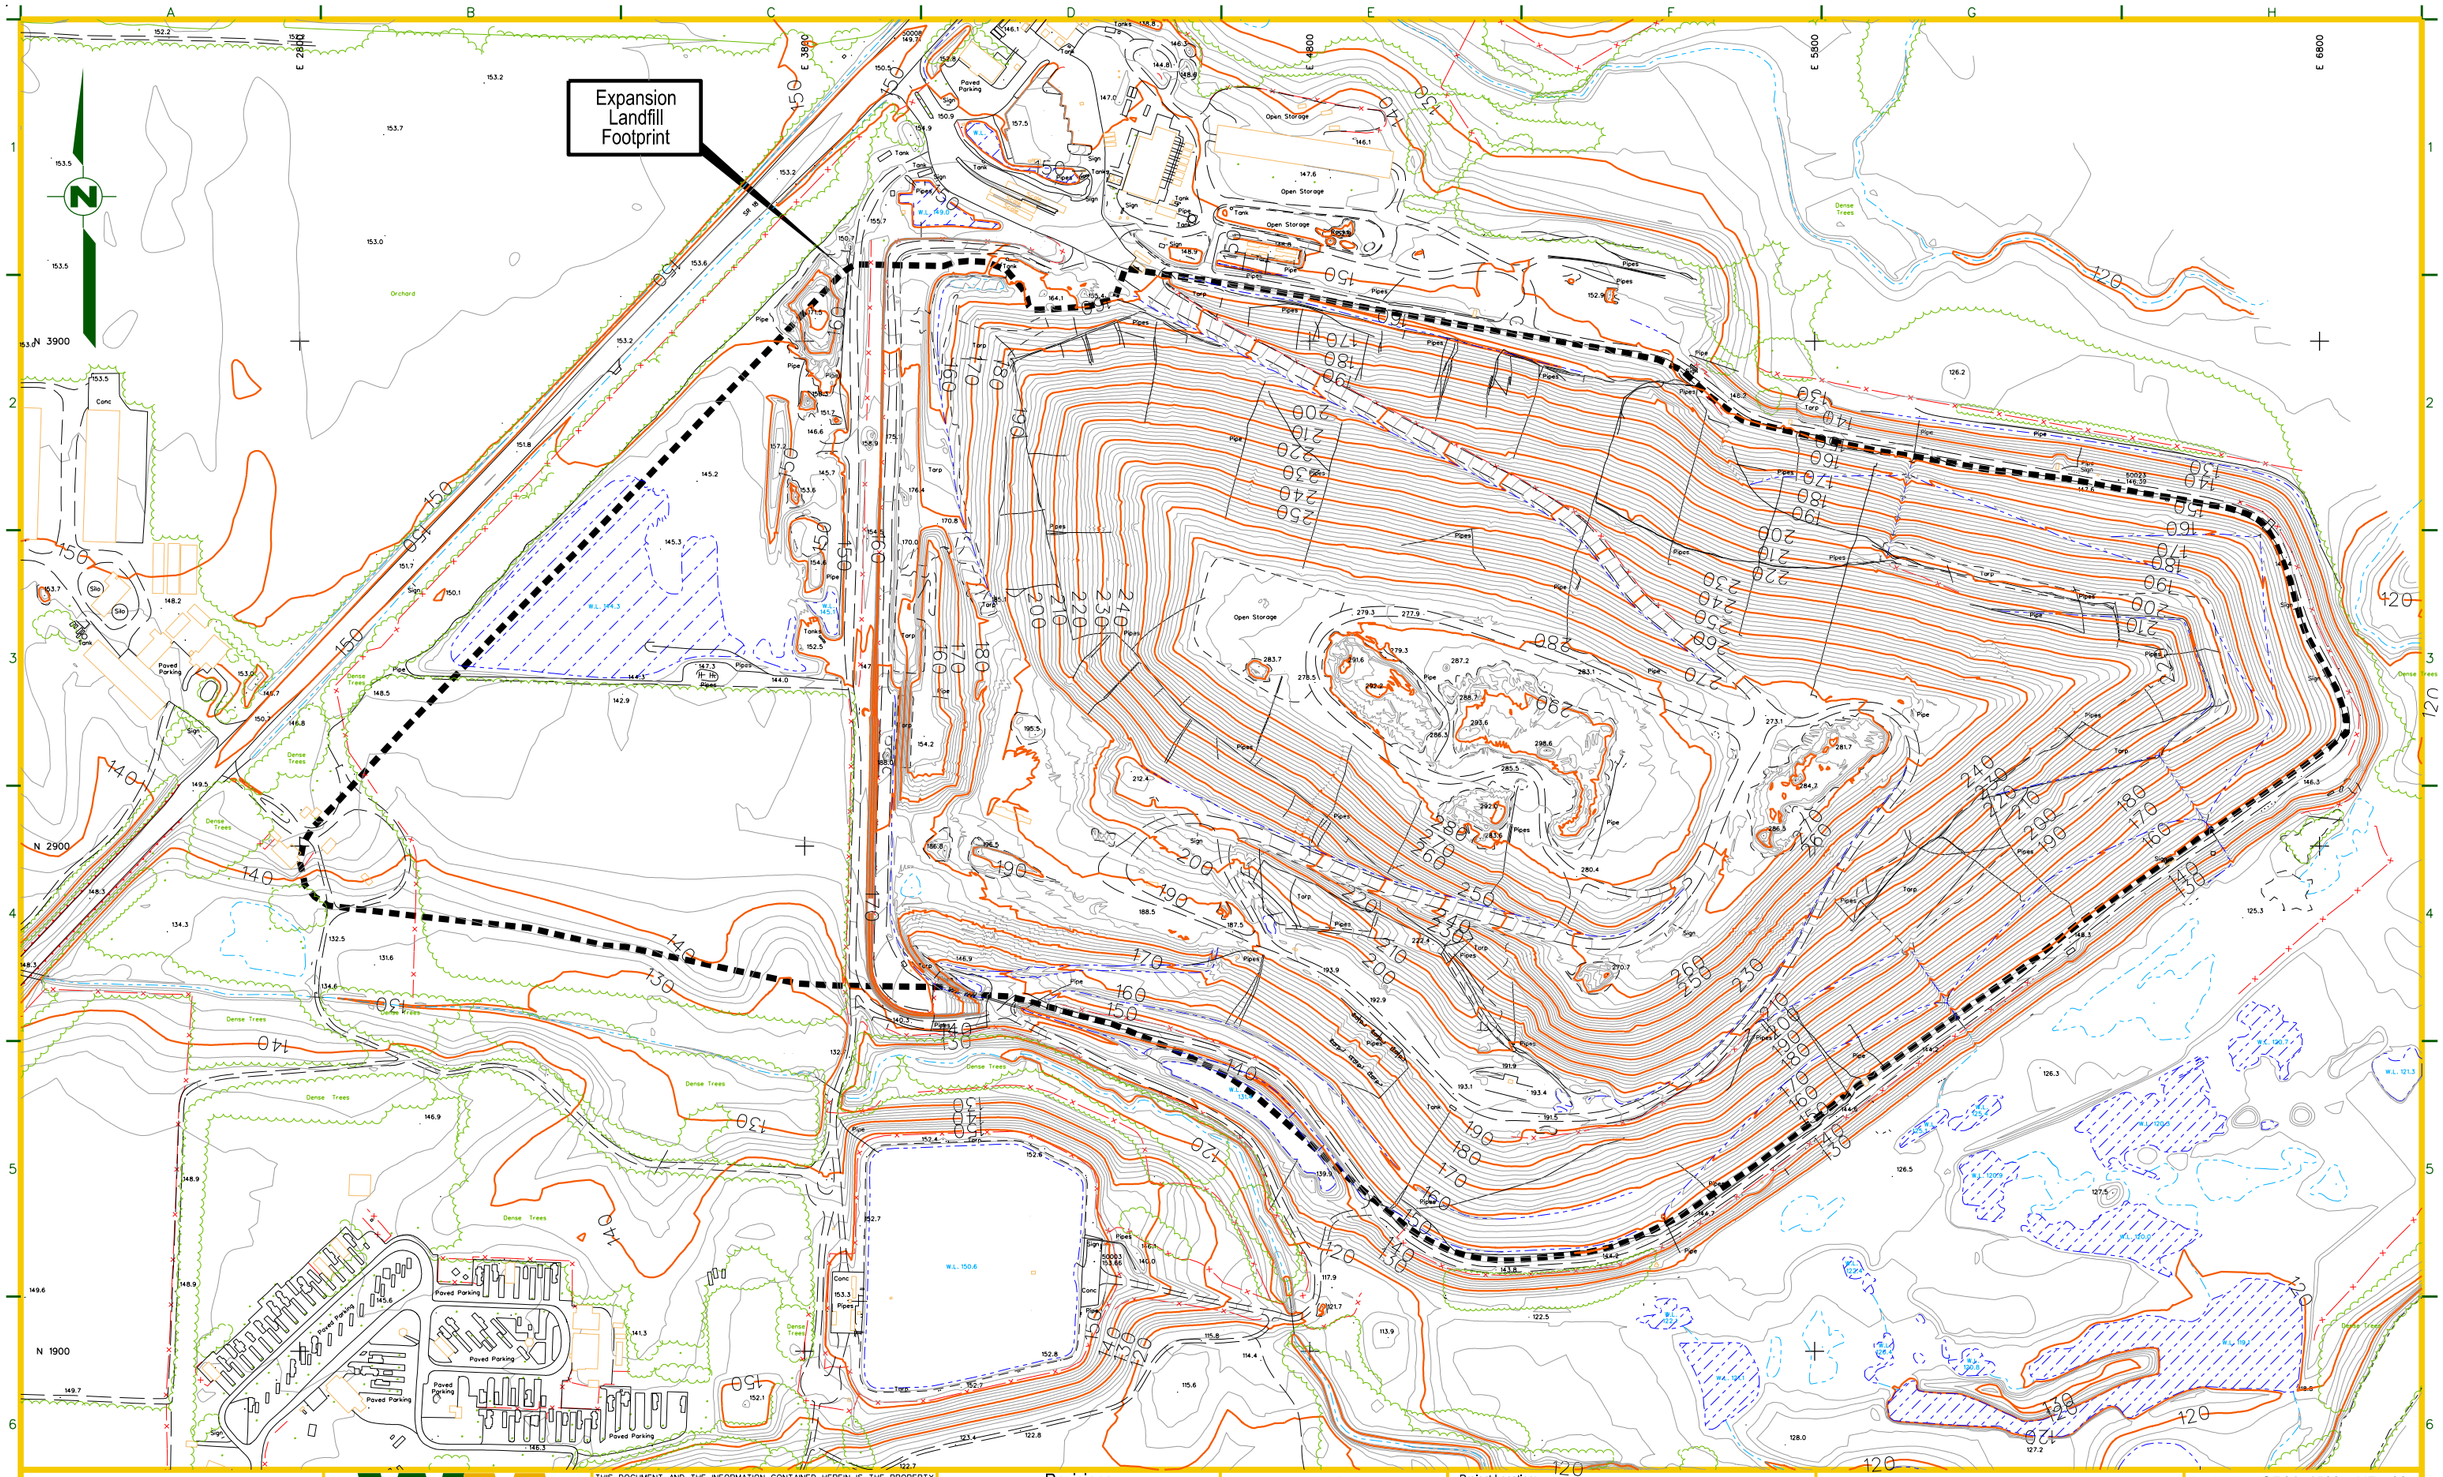

150 0 150 300
SCALE 1" = 300'

WASTE MANAGEMENT

THIS DOCUMENT AND THE INFORMATION CONTAINED HEREIN IS THE PROPERTY OF WASTE MANAGEMENT ("WM"). THIS DOCUMENT IS, AND CONTAINS, CONFIDENTIAL AND TRADE SECRET INFORMATION OF WM. REPRODUCTION, DISCLOSURE OR USE THEREOF IS PERMISSIBLE ONLY AS PROVIDED BY CONTRACTOR OR AS EXPRESSLY AUTHORIZED IN WRITING BY WM. THIS DOCUMENT IS LOANED FOR LIMITED PURPOSES ONLY, AND REMAINS THE PROPERTY OF WM. IT IS TO BE RETURNED UPON REQUEST AND IN ALL EVENTS UPON COMPLETION OF THE PURPOSE OF THE LOAN.

Revisions			
No.	Description	Date	By

Approved By:	Area Engineer
Checked By:	Area Engineer
Drawn By:	Bullseye Design Services

Project Location:
RIVERBEND LANDFILL
McMinnville, Oregon

2015 TOPOGRAPHY DATED
FEBRUARY 15, 2015

Drawing No.	OR01- 1509 - AIR - 02	
Scale:	As Shown	Sheet Number: 2
Date:	April 2015	

Or02a15.dgn 4/2/2015 8:23:28 PM