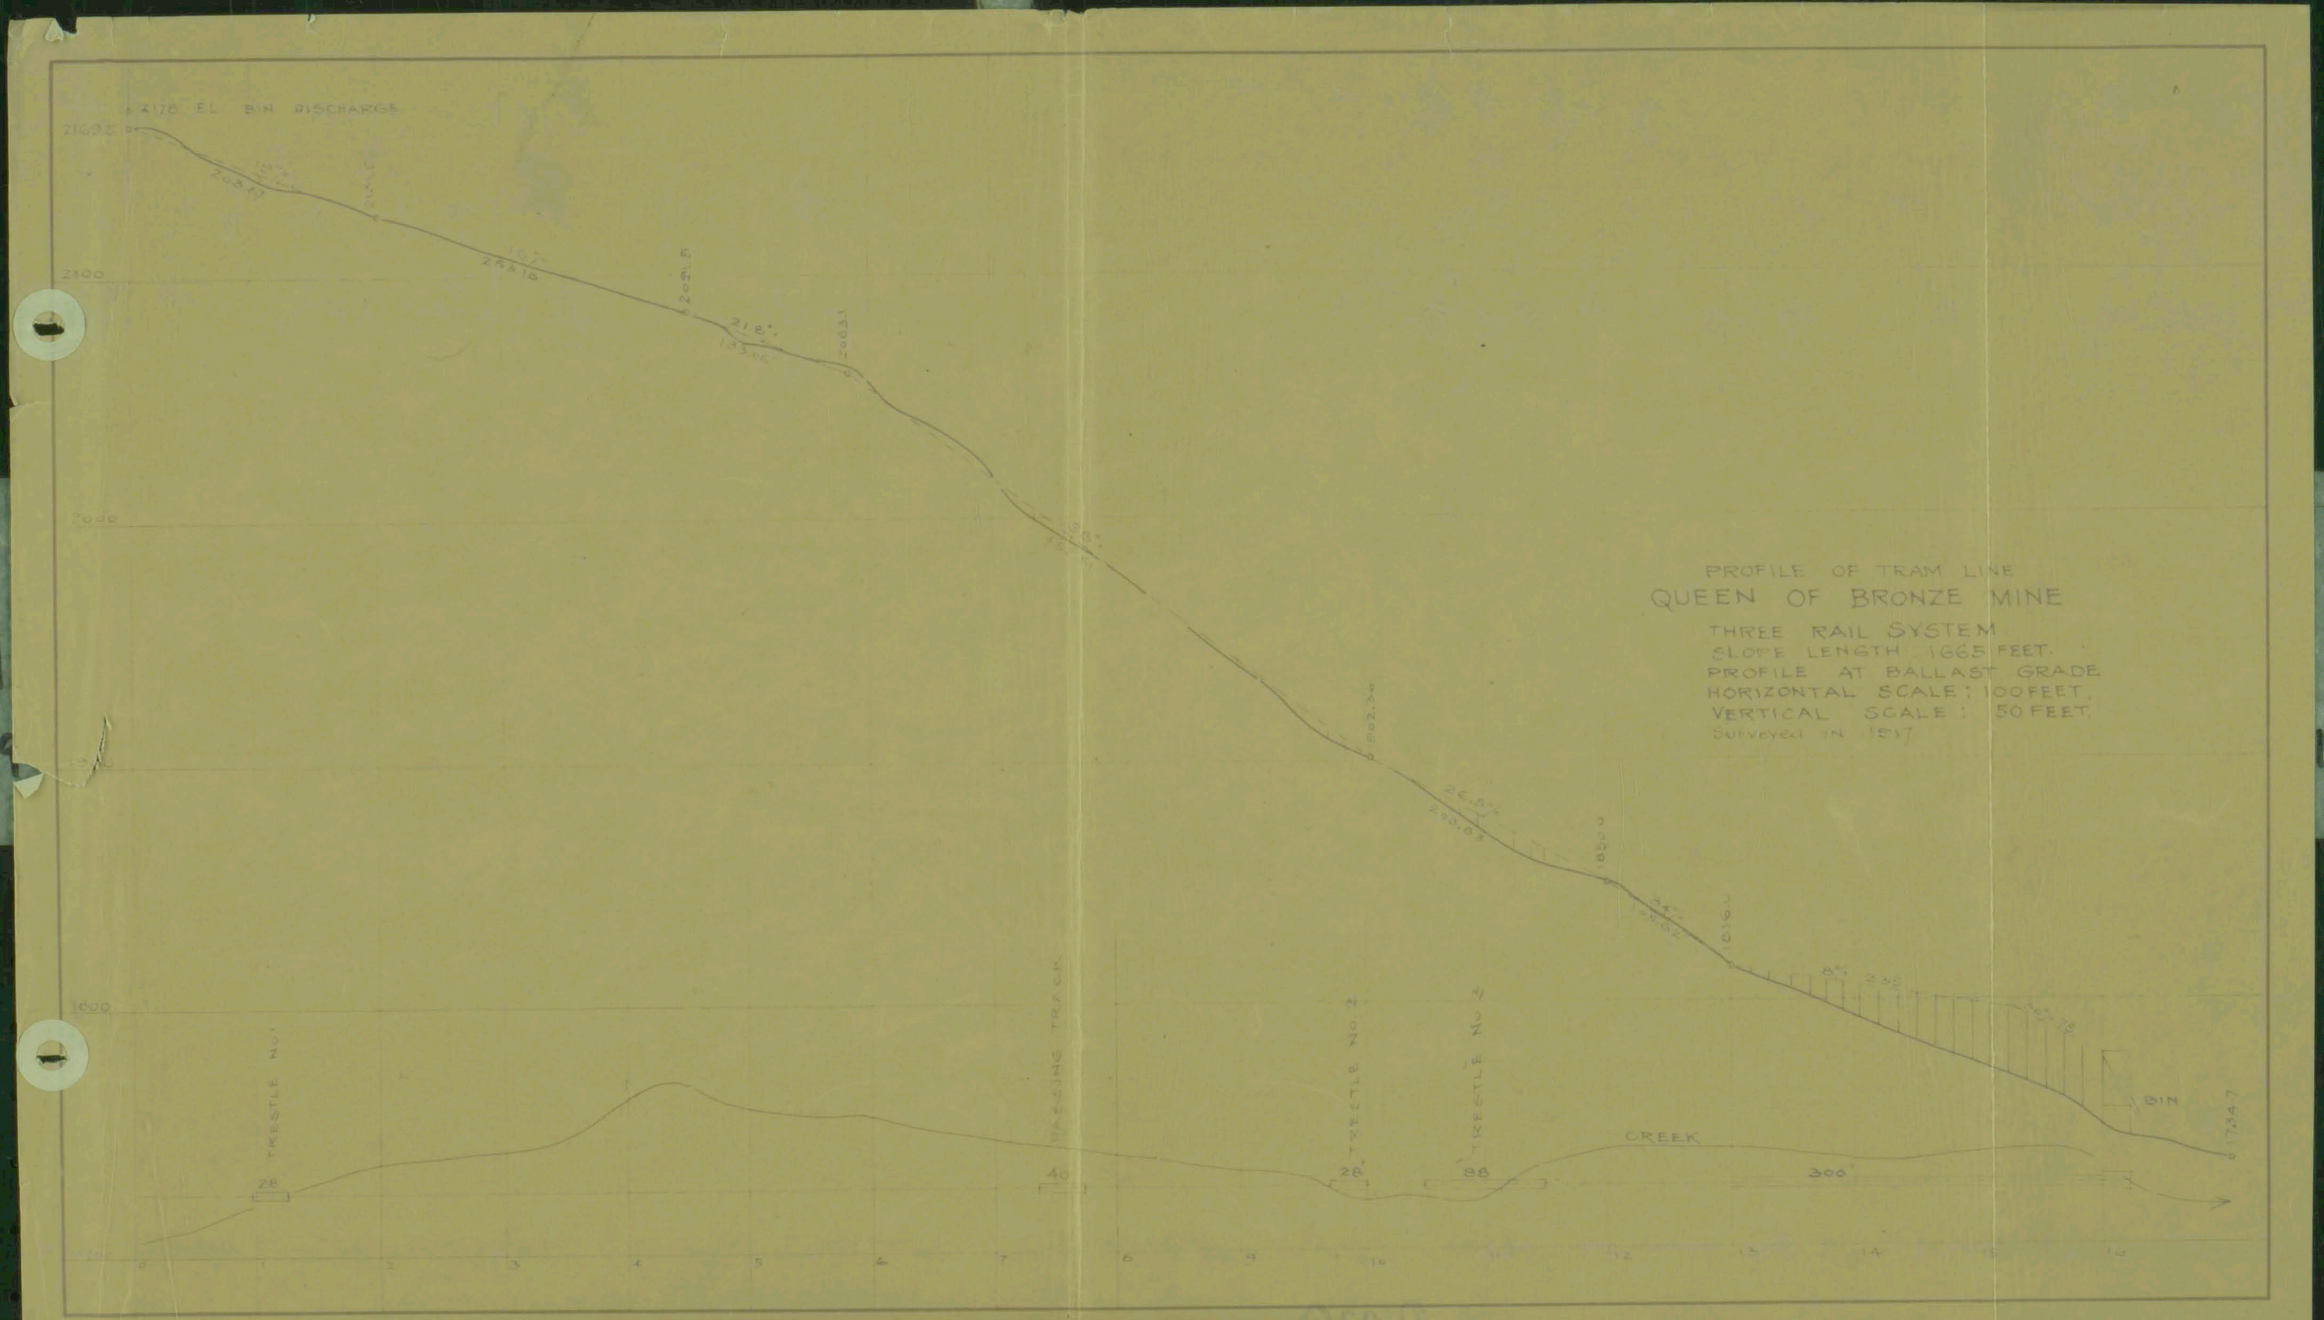
2178 EL. BIN DISCHARGE
2100
2000
1800
PROFILE OF TRAM LINE
QUEEN OF BRONZE MINE
THREE RAIL SYSTEM
SLOPE LENGTH 1665 FEET.
PROFILE AT BALLAST GRADE
HORIZONTAL SCALE: 100 FEET.
VERTICAL SCALE: 50 FEET.
Surveyed in 1917
TRESTLE NO. 1
PASSING TRACK
TRESTLE NO. 2
TRESTLE NO. 3
CREEK
BIN
28
40
28
88
300
17347

431700