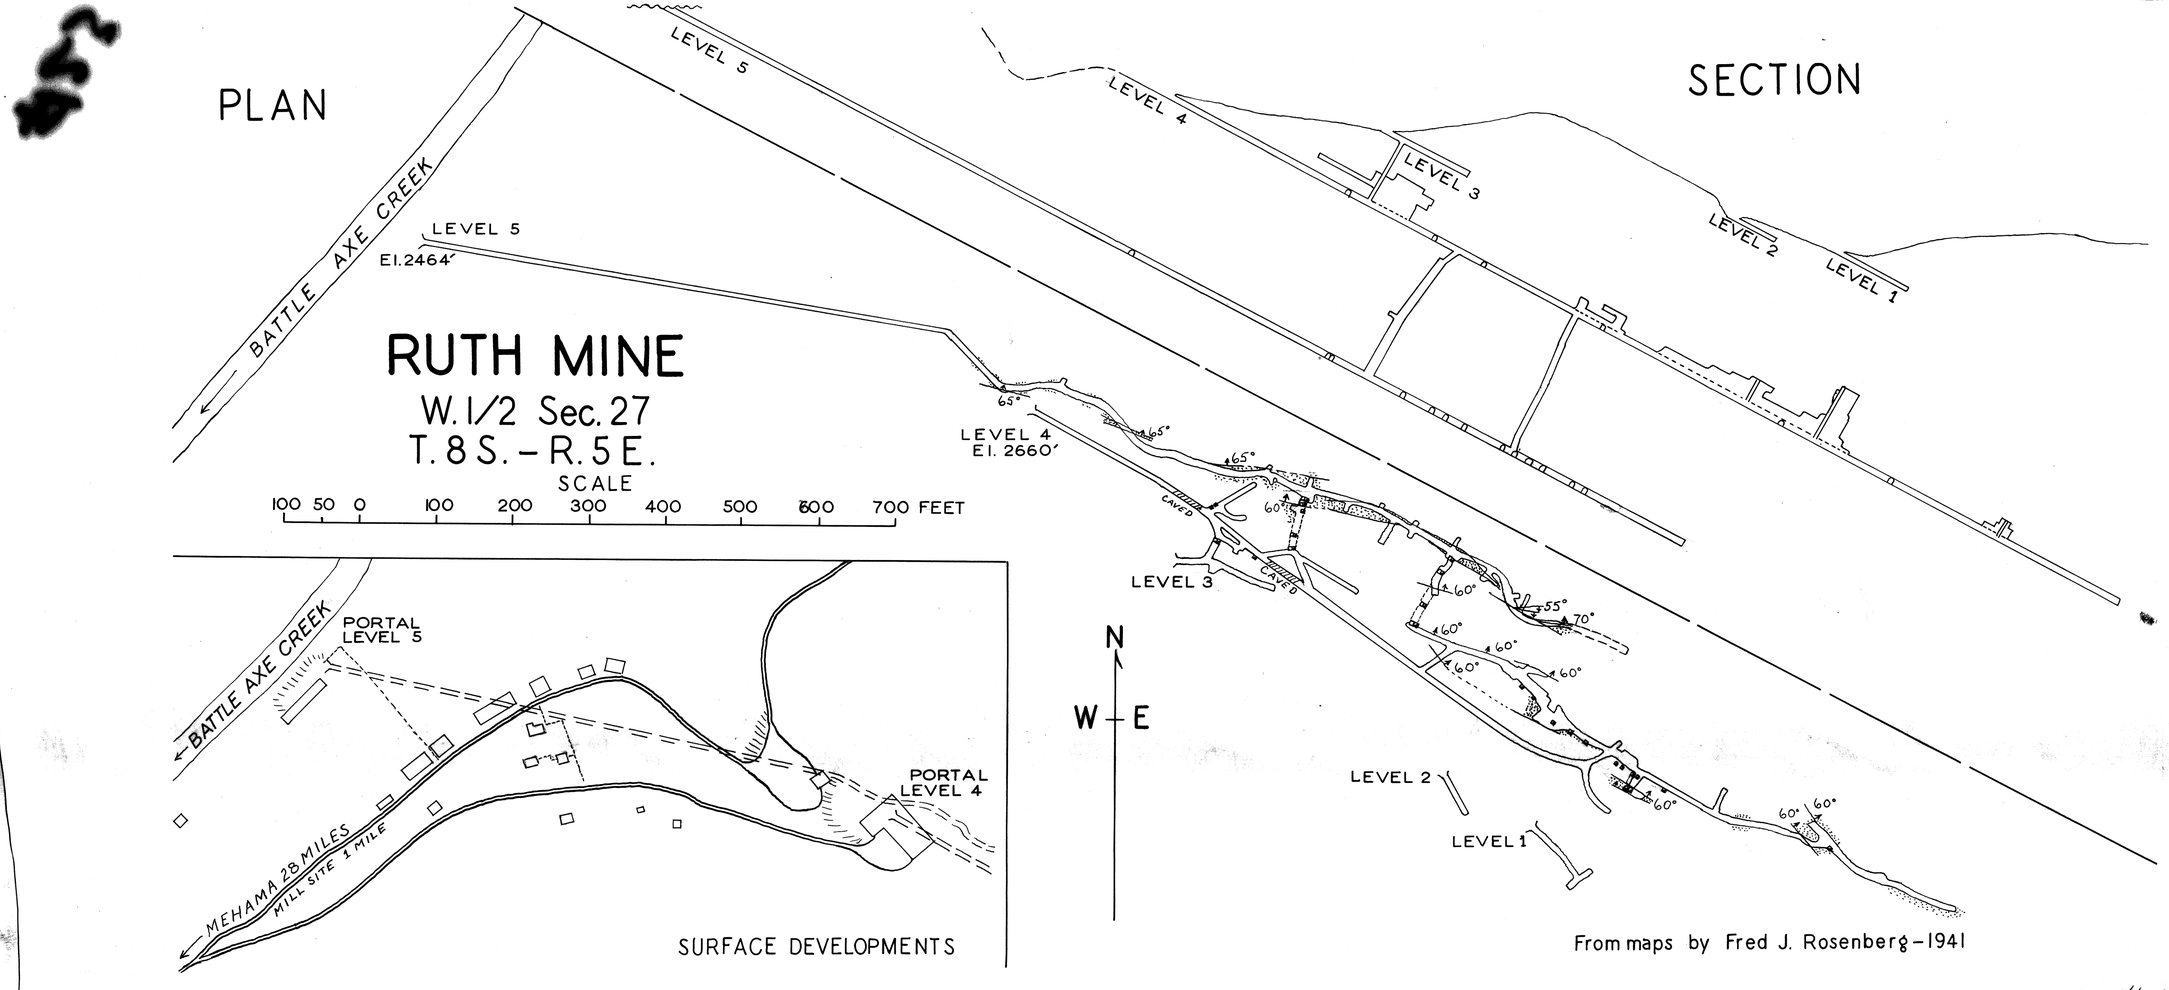
PLAN
SECTION
BATTLE AXE CREEK
LEVEL 5
EI. 2464'
LEVEL 5
LEVEL 4
LEVEL 3
LEVEL 2
LEVEL 1
RUTH MINE
W. 1/2 Sec. 27
T. 8 S. – R. 5 E.
SCALE
100 50 0 100 200 300 400 500 600 700 FEET
LEVEL 4
EI. 2660'
LEVEL 3
CAVED
65°
60°
55°
70°
N
W E
LEVEL 2
LEVEL 1
PORTAL
LEVEL 5
PORTAL
LEVEL 4
BATTLE AXE CREEK
MEHAMA 28 MILES
MILL SITE 1 MILE
SURFACE DEVELOPMENTS
From maps by Fred J. Rosenberg – 1941

41-47-20