PLAN AND CROSS SECTION
NORTH NONPAREIL WORKINGS

Scale 1 inch = 40 feet

Elevations based on 1113 feet for Adit 5N

Faults { underground / on surface
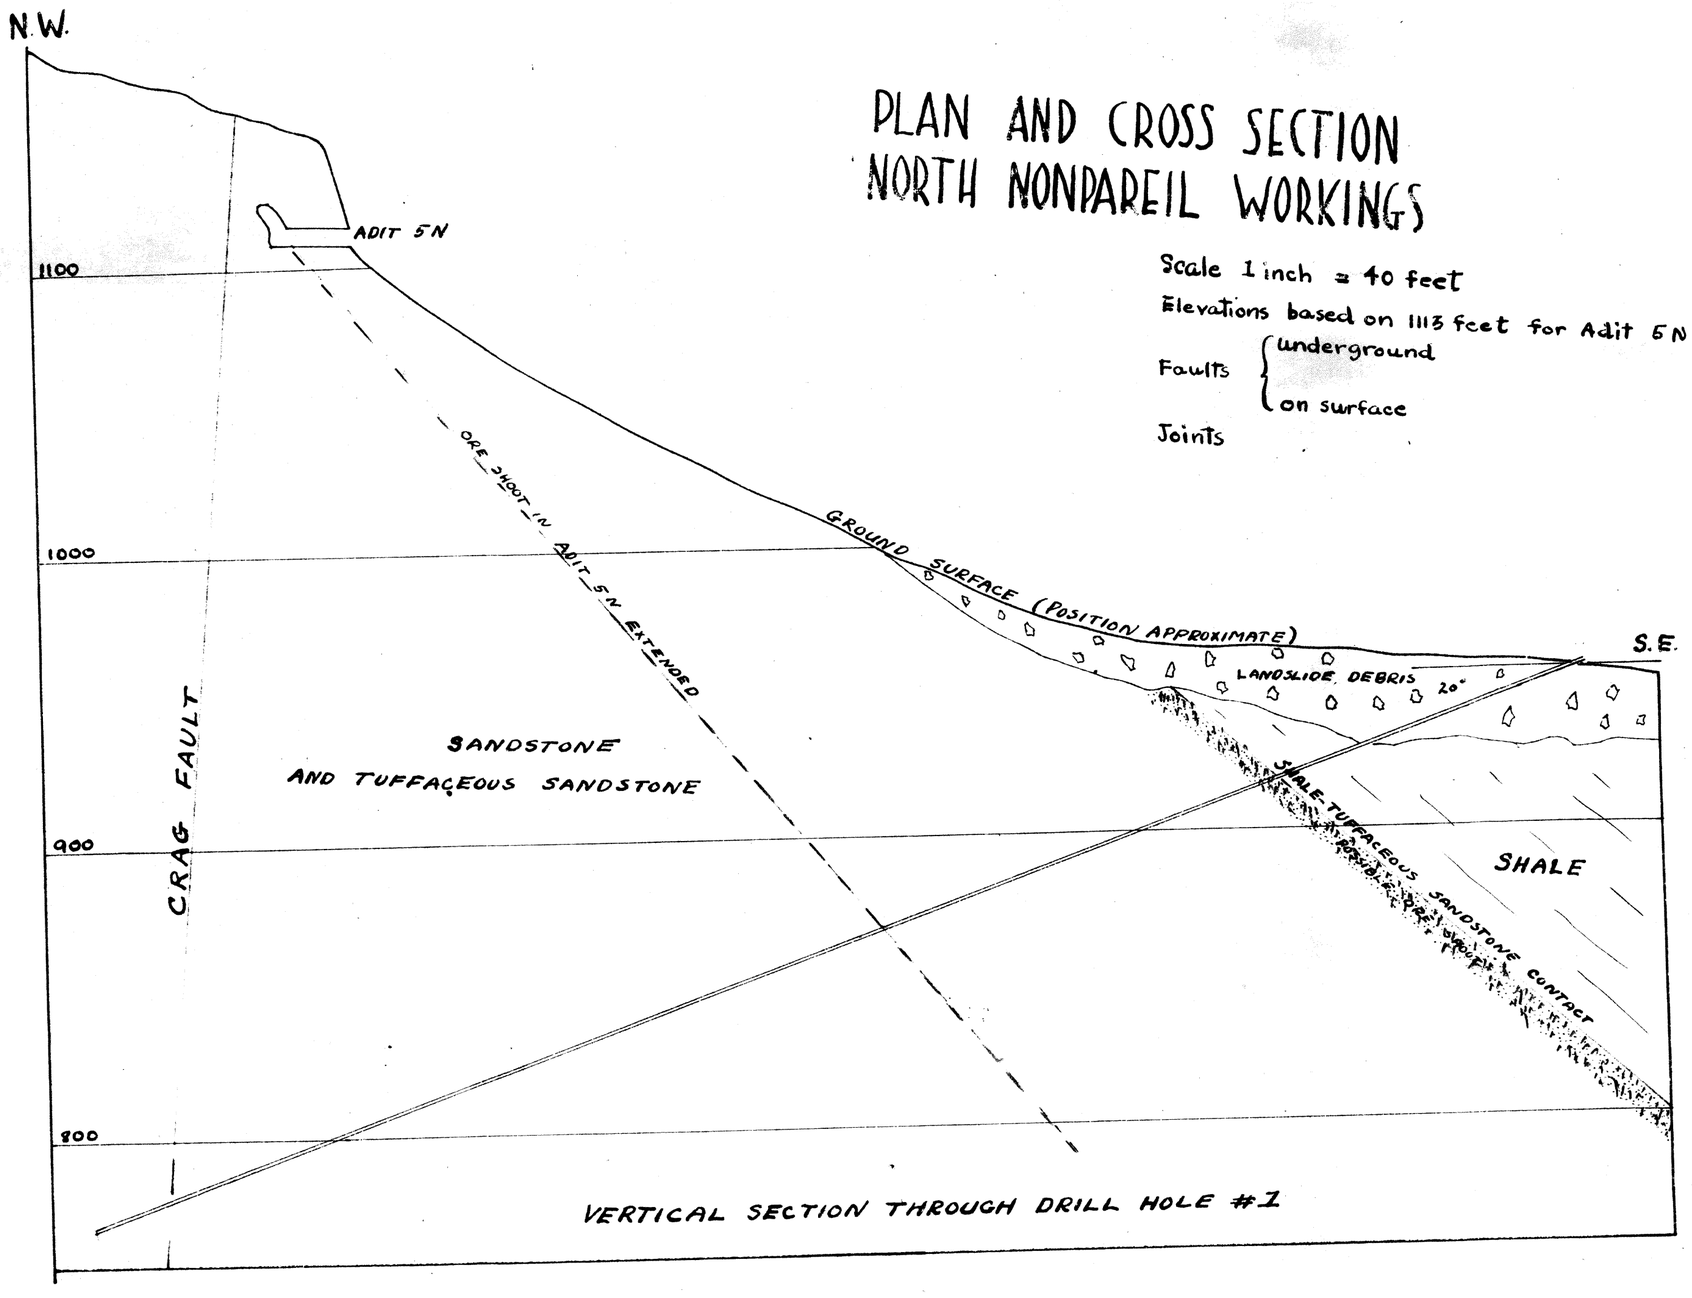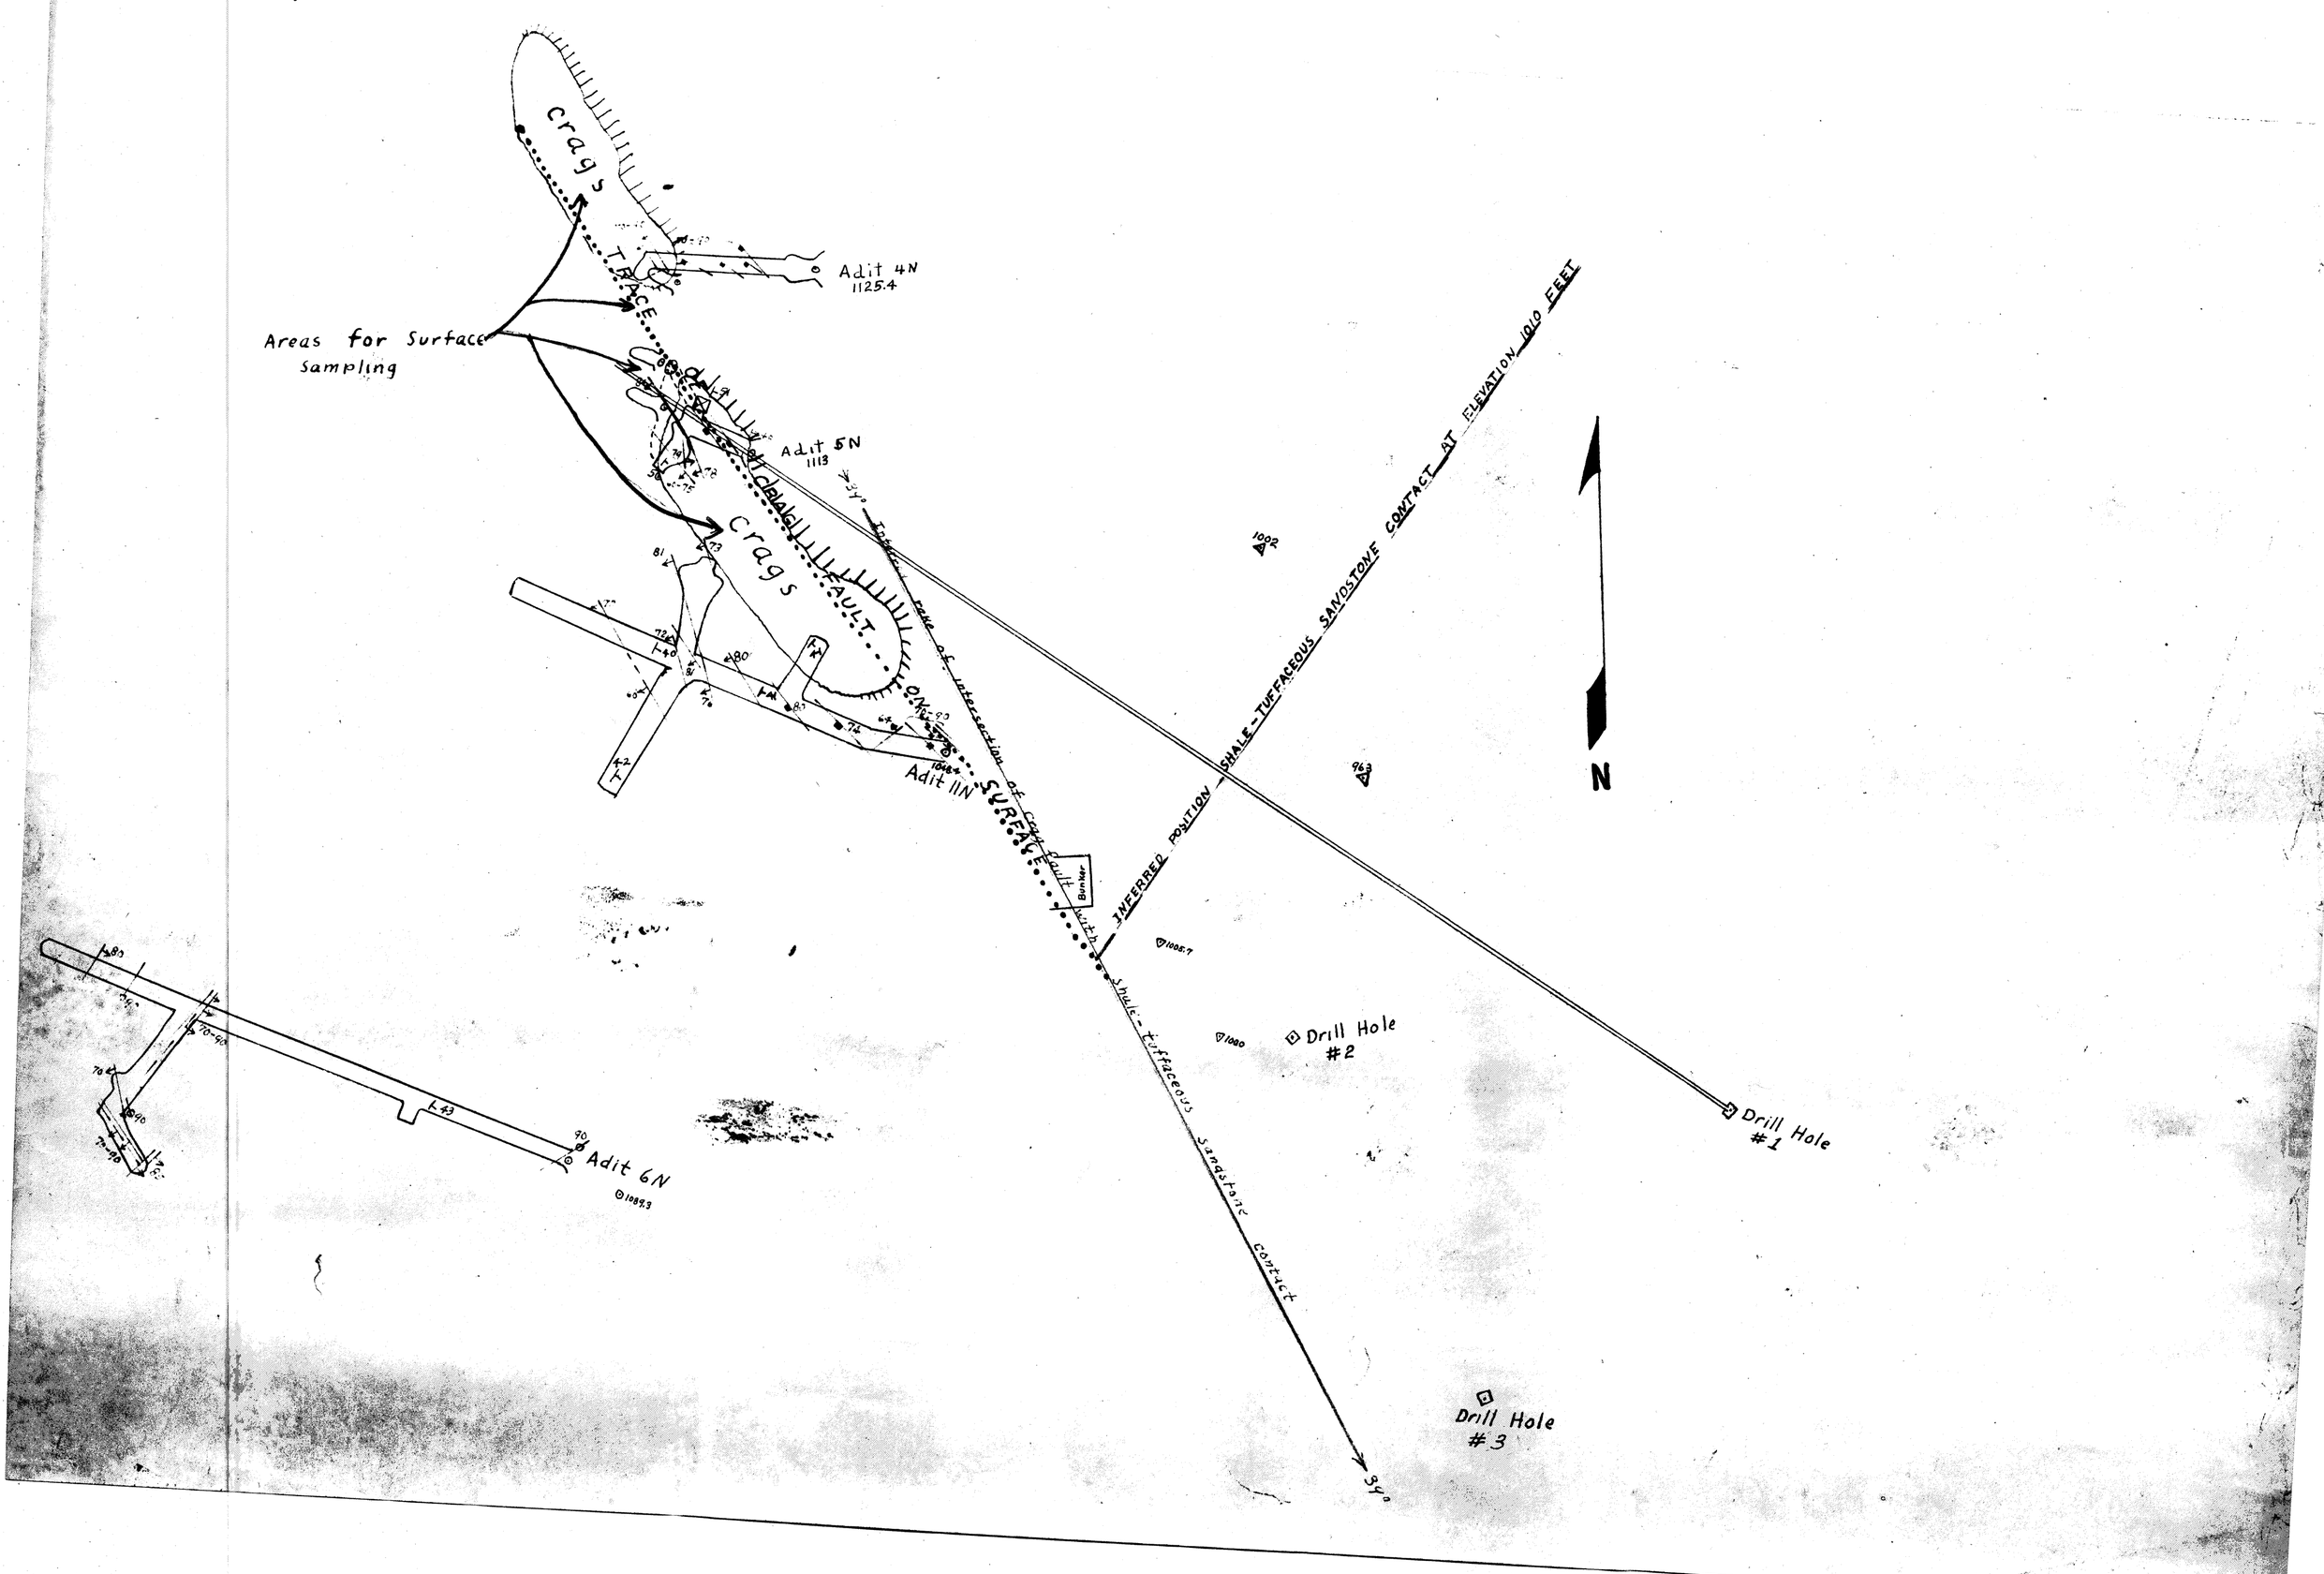
Joints