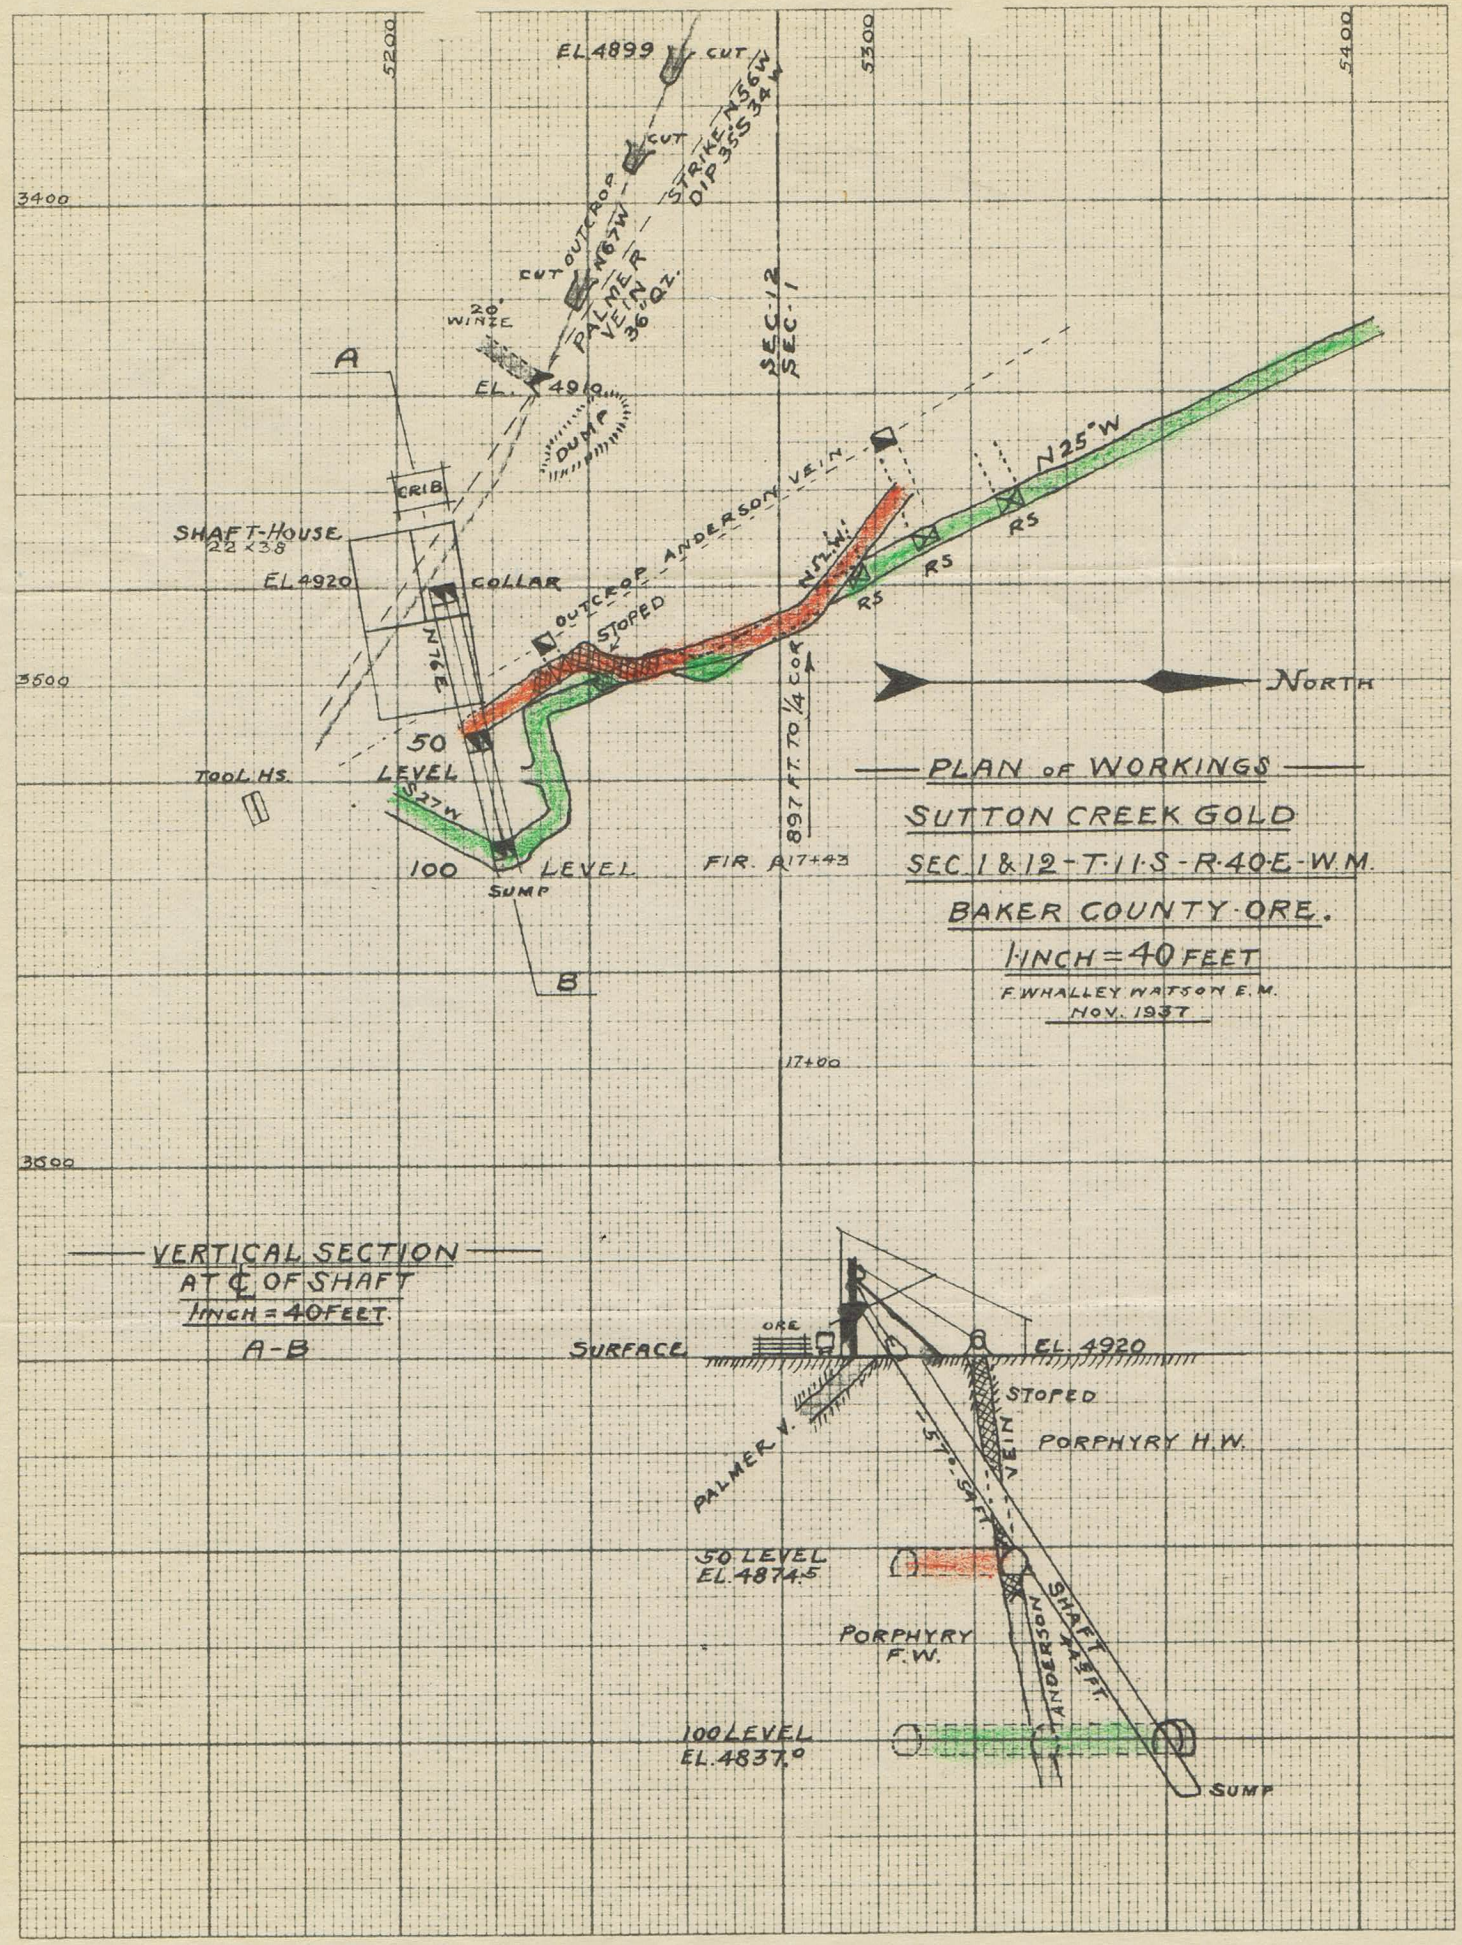
PLAN OF WORKINGS
SUTTON CREEK GOLD
SEC. 1 & 12 - T. 11 S. - R. 40 E. - W.M.
BAKER COUNTY - ORE.
1 INCH = 40 FEET
F. WHALLEY WATSON E.M.
NOV. 1937
NORTH
EL. 4899
CUT
CUT
STRIKE N56W
DIP 35 S34W
CUT OUTCROP
N67W
PALMER VEIN
36 OZ.
20' WINZE
A
EL. 4910
DUMP
SEC. 12
SEC. 1
CRIB
SHAFT-HOUSE
22 x 38
EL. 4920
COLLAR
N76E
OUTCROP ANDERSON VEIN
STOPED
N57W
N25°W
R5
R5
R5
50 LEVEL
S27W
TOOL HS.
100 LEVEL
SUMP
B
897 FT. TO 1/4 COR.
FIR. A 17+43
17+00
5200
5300
5400
3400
3500
3600
VERTICAL SECTION
AT ℄ OF SHAFT
1 INCH = 40 FEET
A-B
SURFACE
ORE
EL. 4920
STOPED
PORPHYRY H.W.
PALMER V.
57° - 54 FT.
VEIN
50 LEVEL
EL. 4874.5
PORPHYRY
F.W.
ANDERSON
SHAFT 143 FT.
100 LEVEL
EL. 4837.0
SUMP