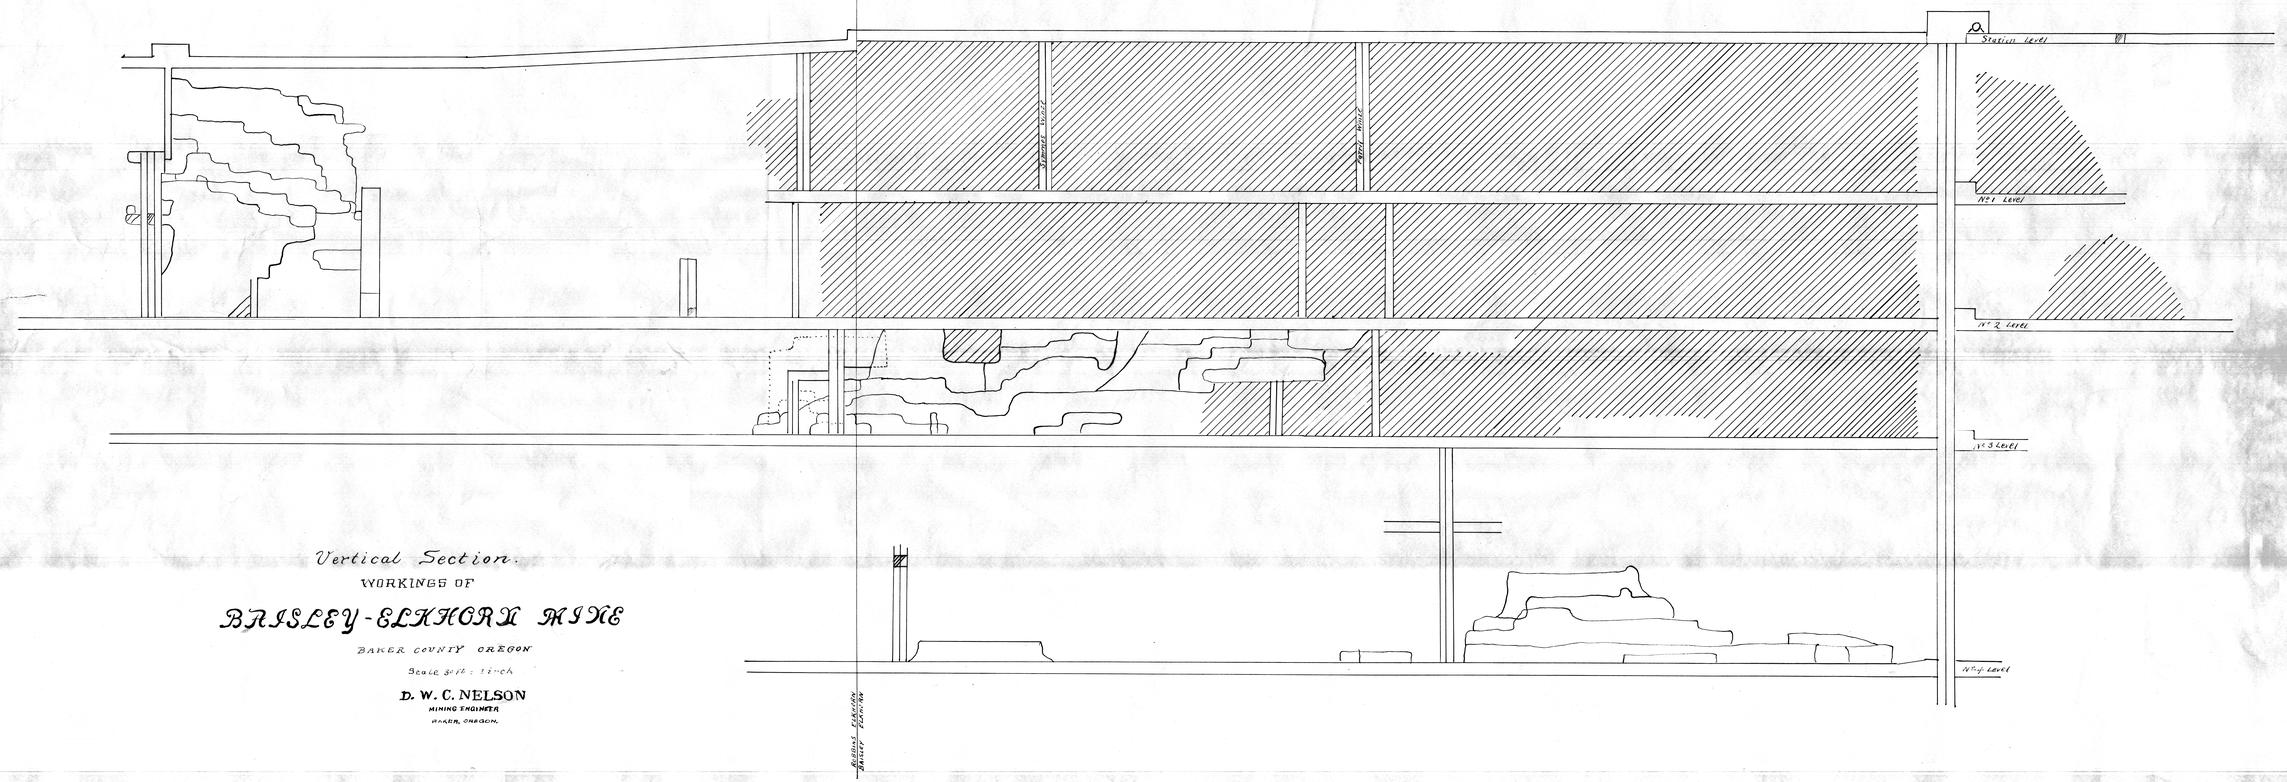
Station Level
No. 1 Level
No. 2 Level
No. 3 Level
No. 4 Level
Vertical Section.
WORKINGS OF
BAISLEY-ELKHORN MINE
BAKER COUNTY OREGON
Scale 8 ft = 1 inch
D. W. C. NELSON
MINING ENGINEER
BAKER, OREGON.