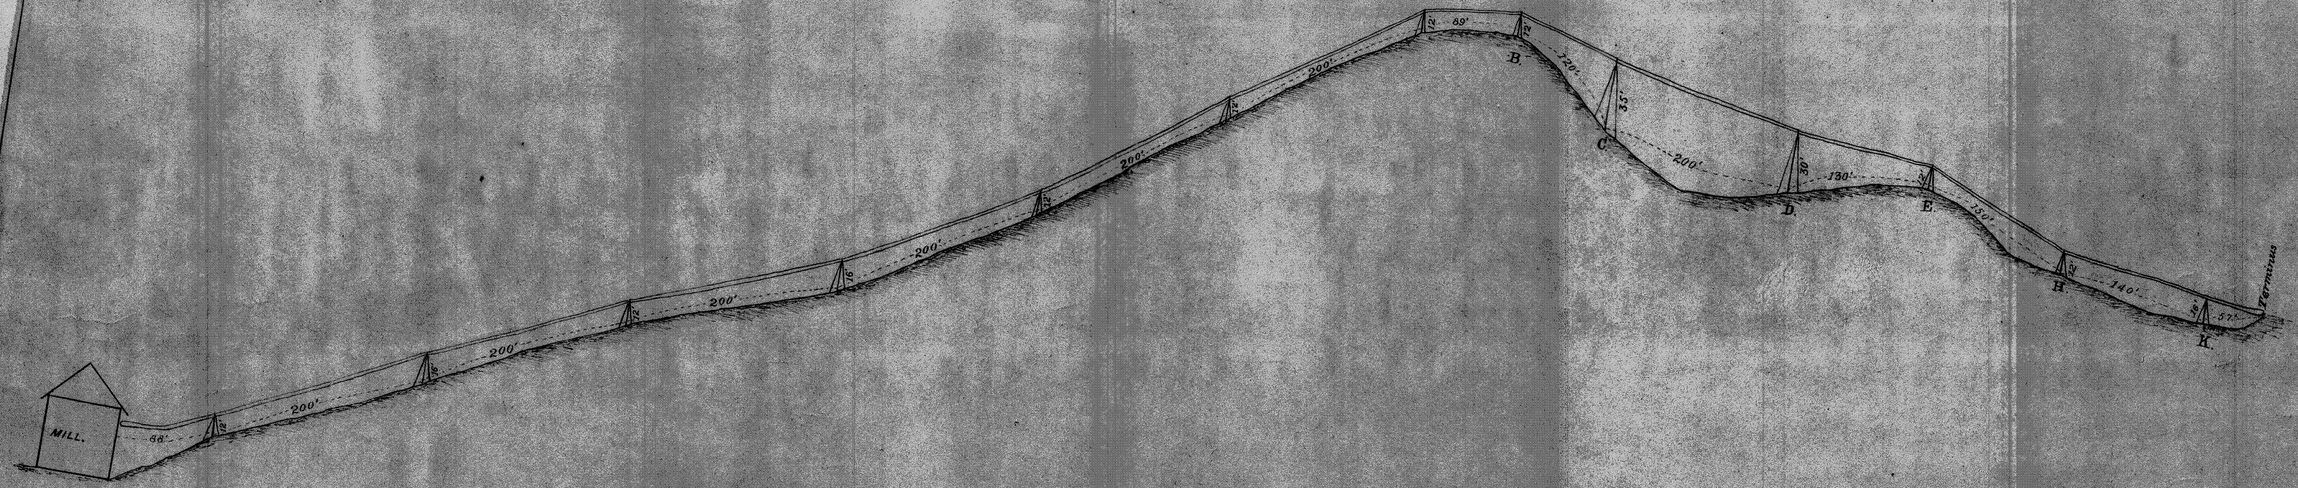

PROFILE OF ORE TRAMWAY FOR BONANZA MINE

Baker County Oregon.

Sept. 10th 1896

Scale Surv