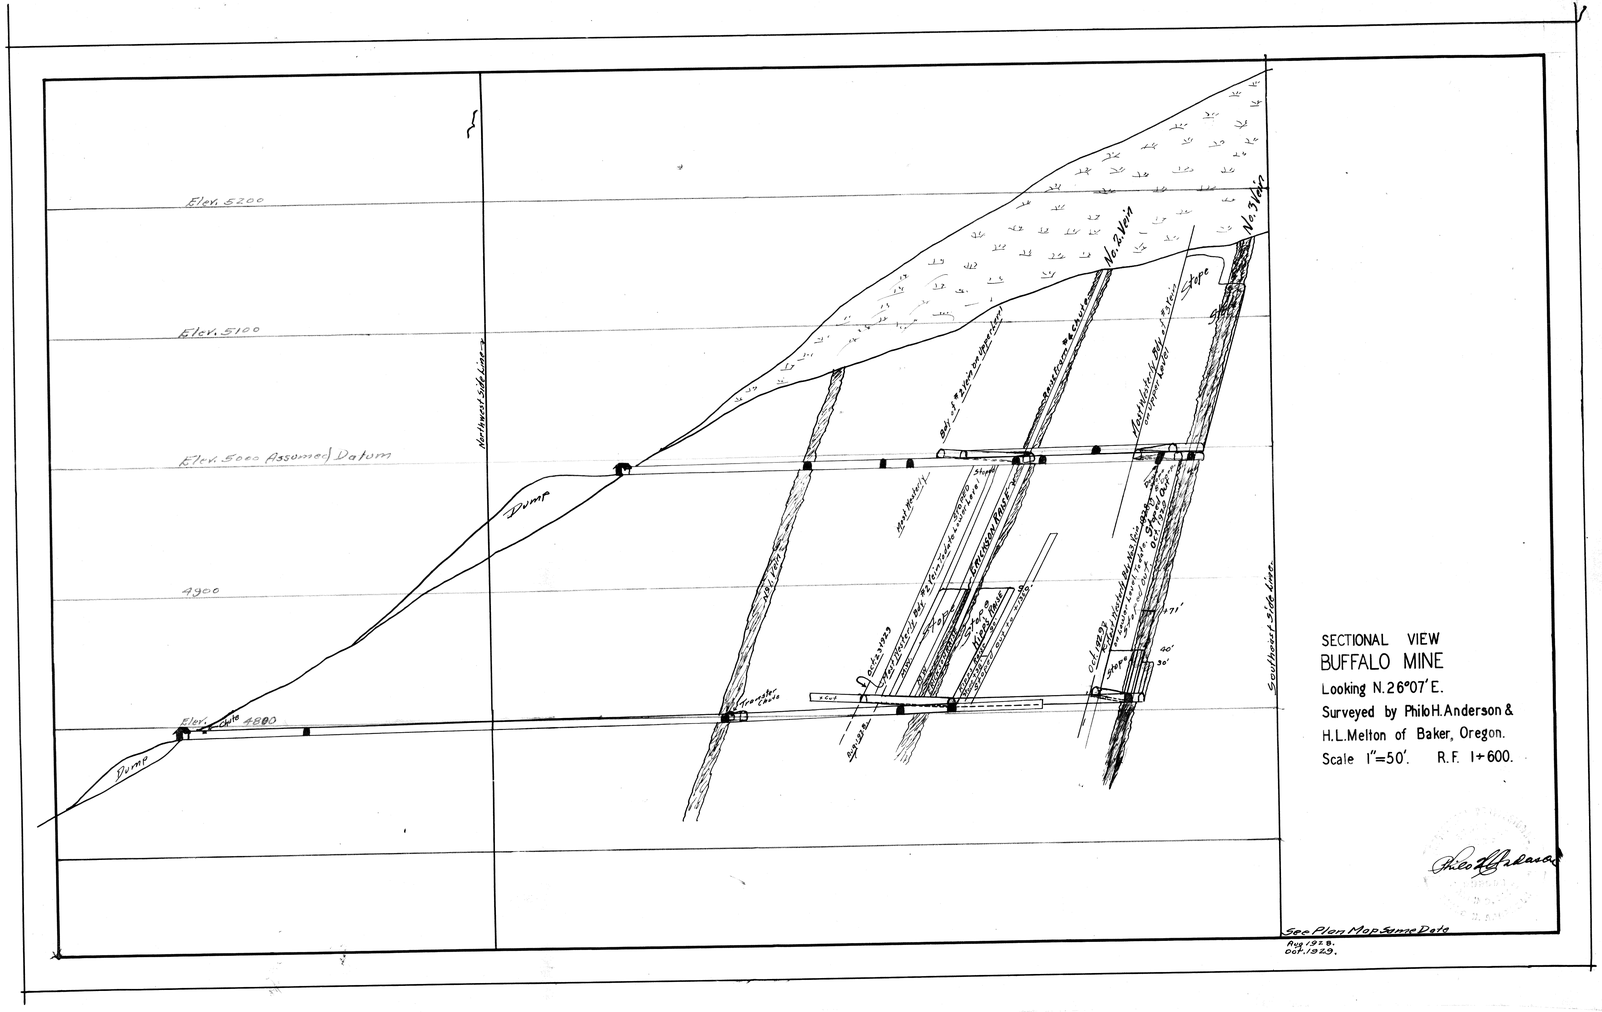

SECTIONAL VIEW
BUFFALO MINE
Looking N. 26°07' E.
Surveyed by Philo H. Anderson &
H.L. Melton of Baker, Oregon.
Scale 1"=50'. R.F. 1÷600.

Philo H. Anderson

See Plan Map Same Data
Aug 1928.
Oct. 1929.