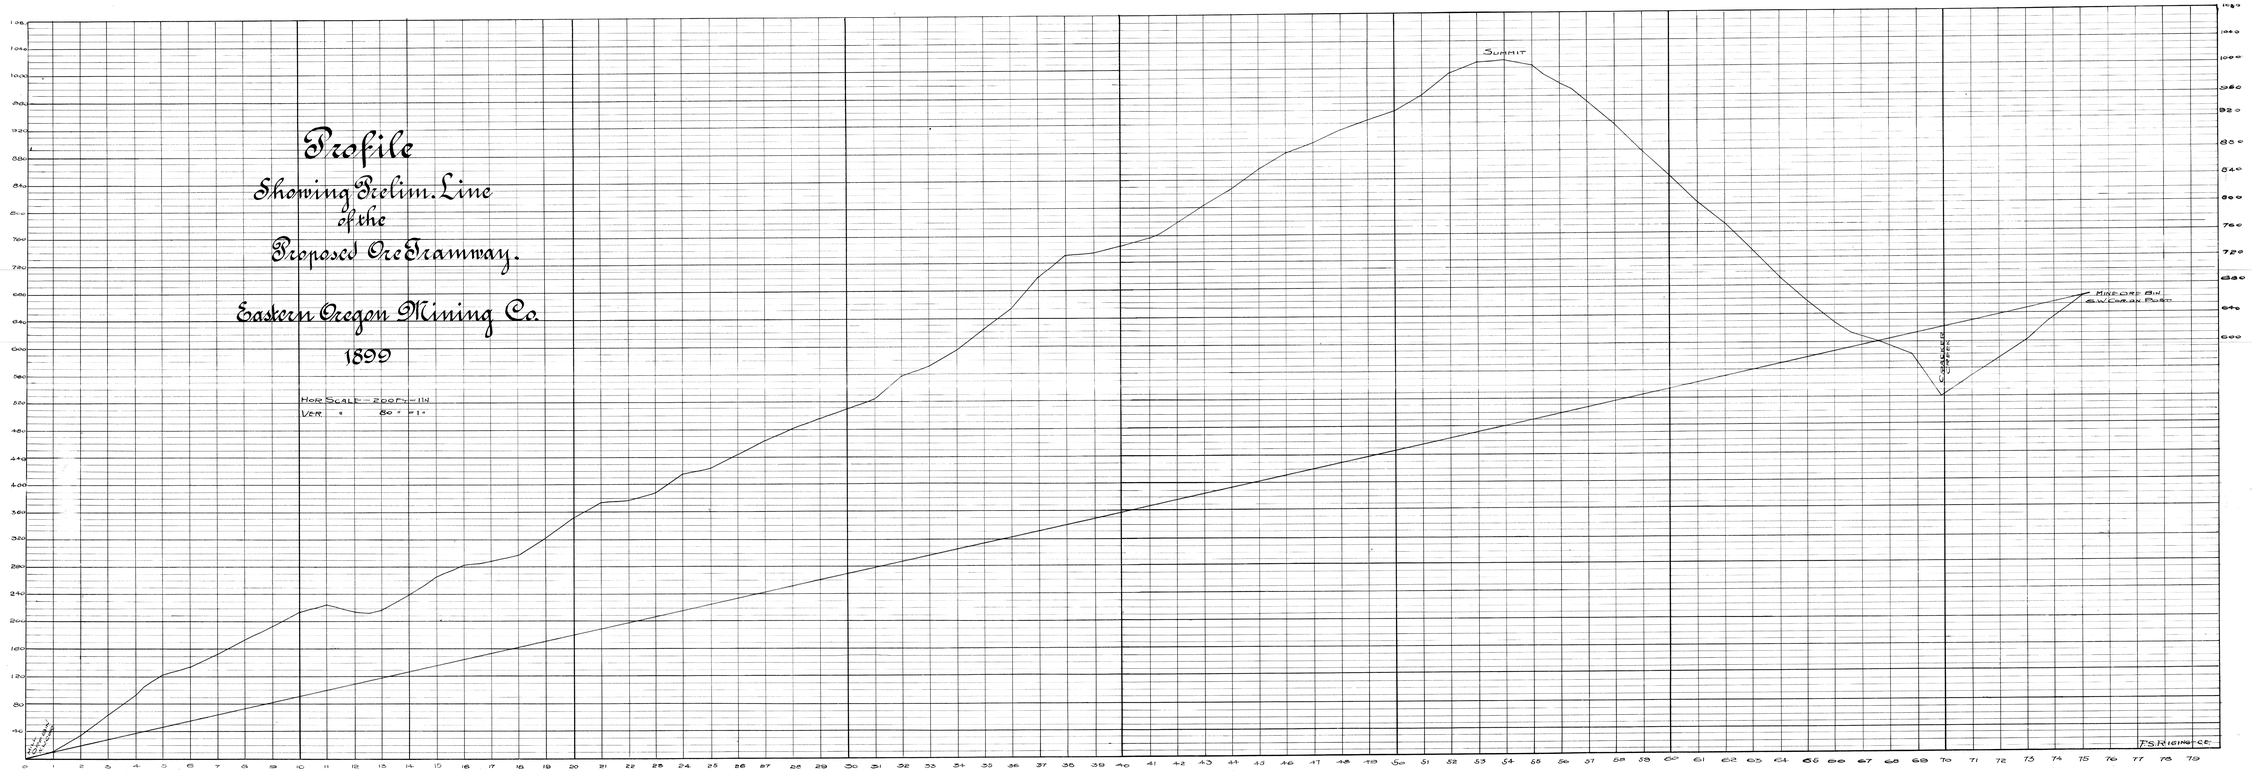
Profile
Showing Prelim. Line
of the
Proposed Ore Tramway.
Eastern Oregon Mining Co.
1899
Hor Scale - 200 ft - 1 in
Ver " 80 " = 1 "
Summit
Mine Ore Bin
Sulphur Bed
Crossing Creek
F.S. Riggs C.E.