MAP NO. 8

# CRACKER CREEK GOLD MINING CO.

BOURNE MINING DISTRICT
BAKER COUNTY, OREGON

LONGITUDINAL SECTION AND PART PLANS

## COLUMBIA MINE
HANGING WALL VEIN

SHOWING

## SAMPLING AND UNSTOPED AREAS

Scale: 1in. = 40 ft.

Traced from print of map dated Jan. 15, 1941 and signed by E.T. Knight and V.B. Porter.

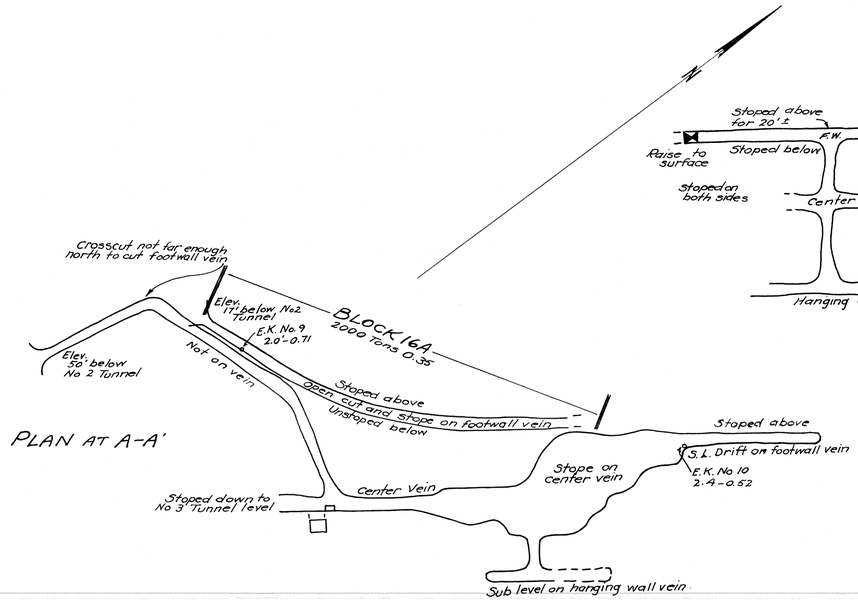


PLAN AT A-A'

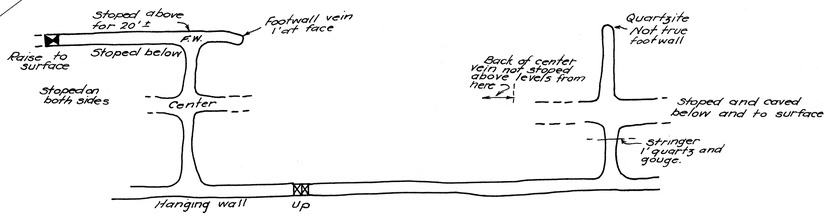


PLAN AT B-B'

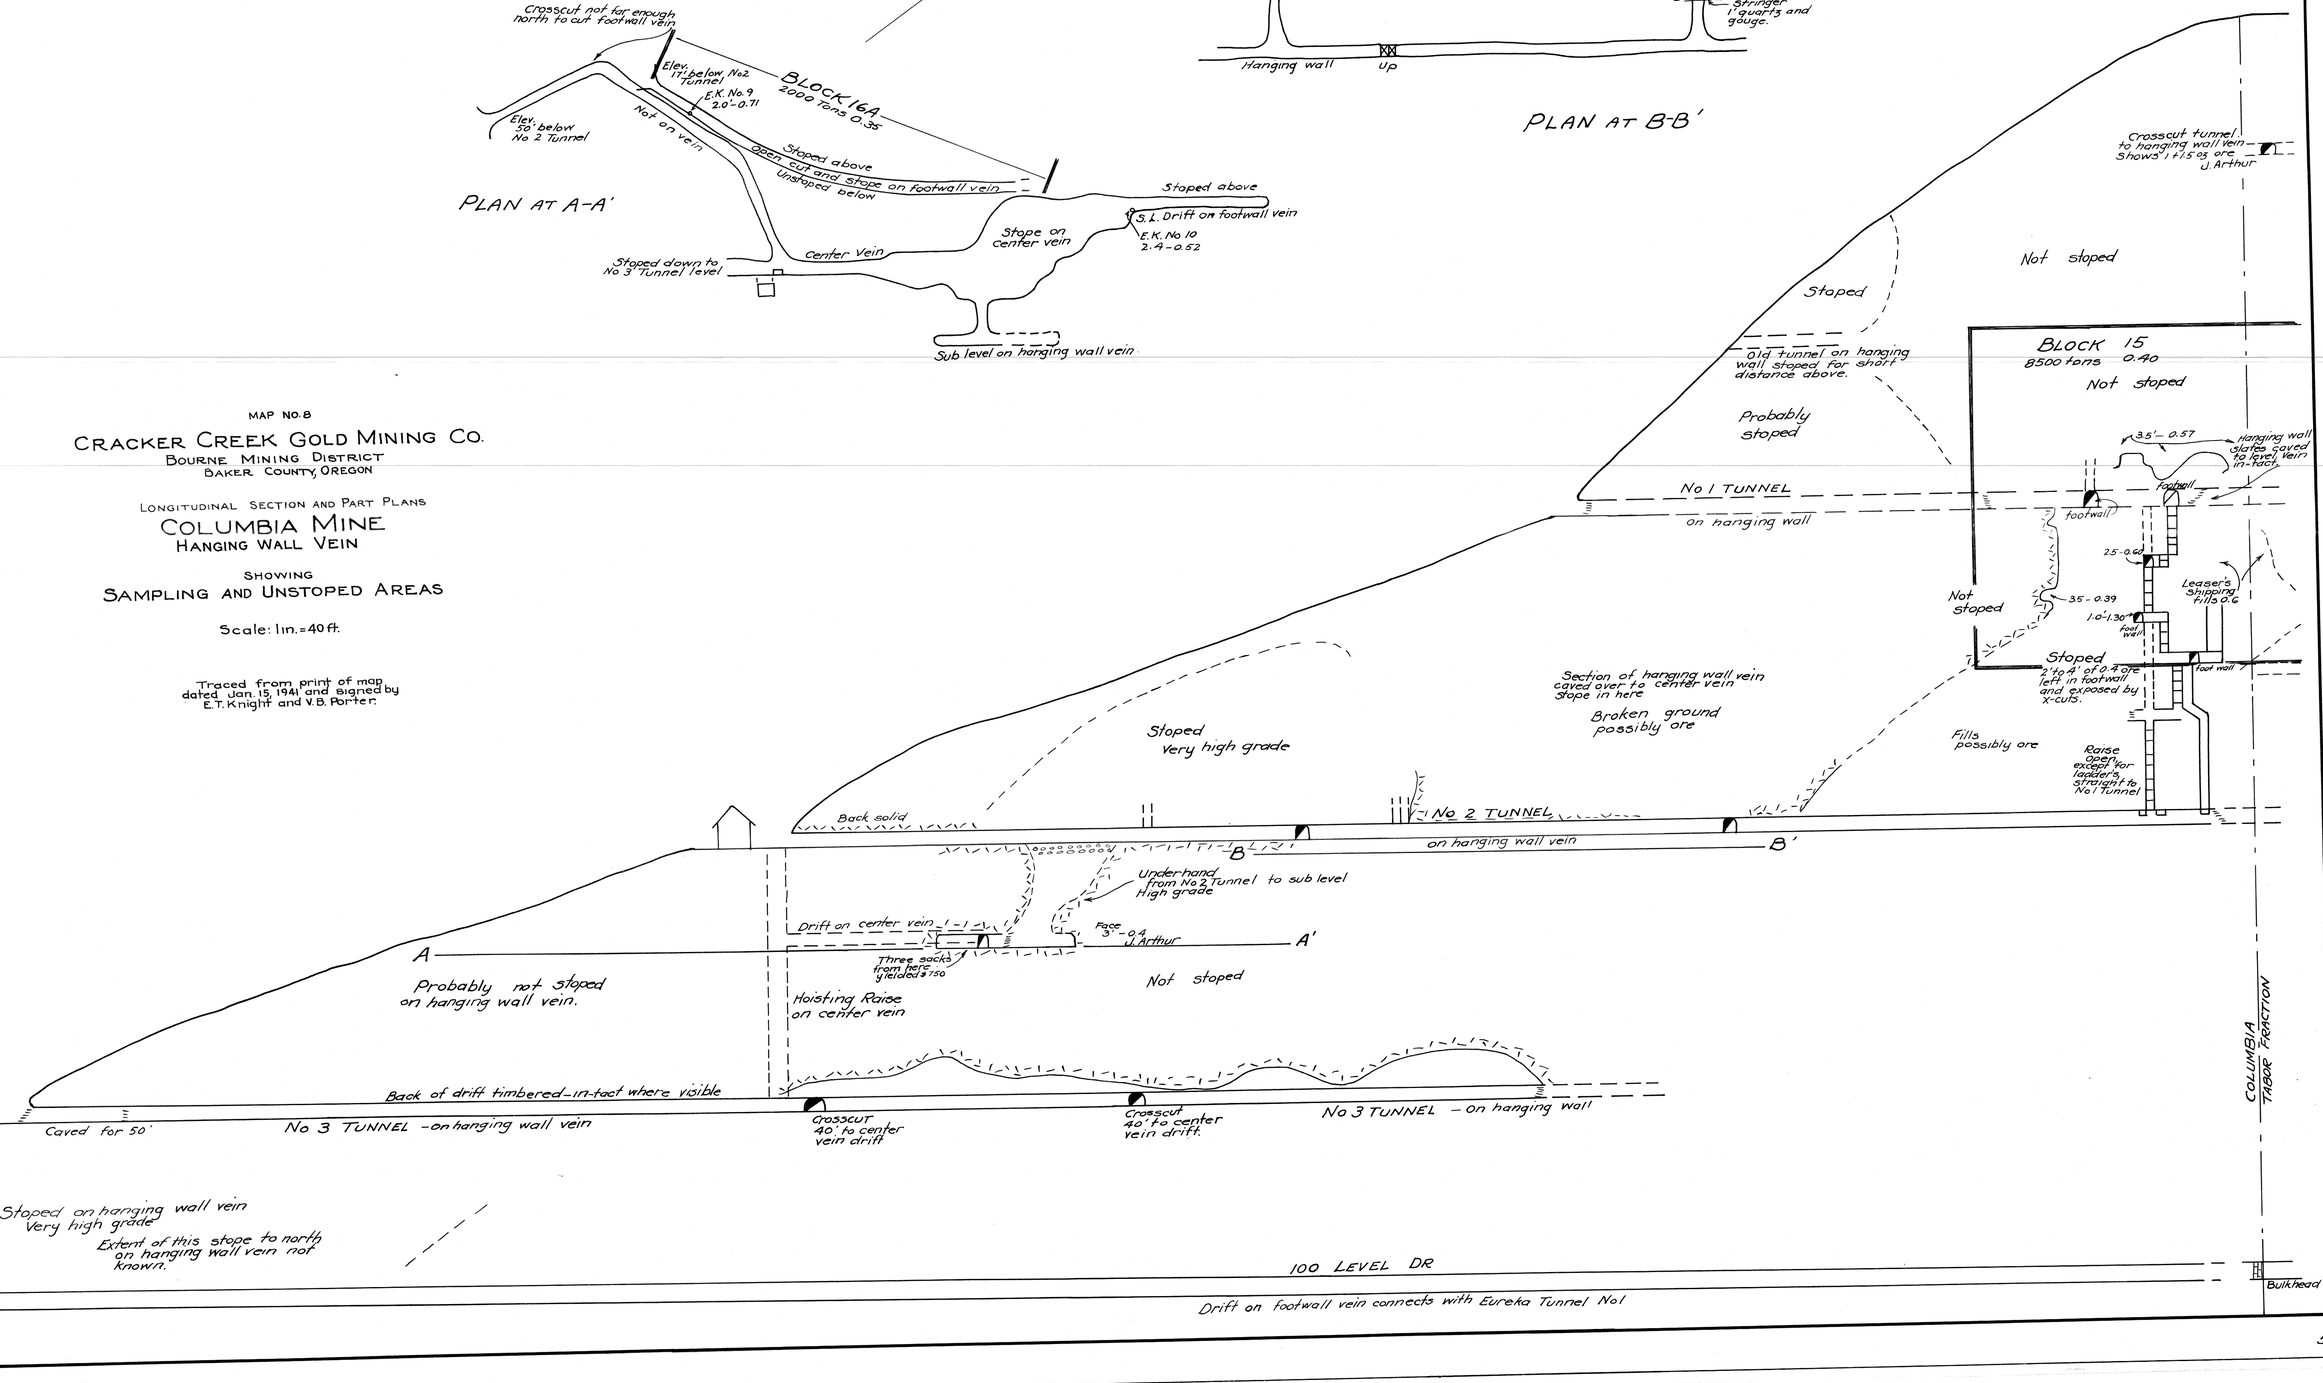


5-213