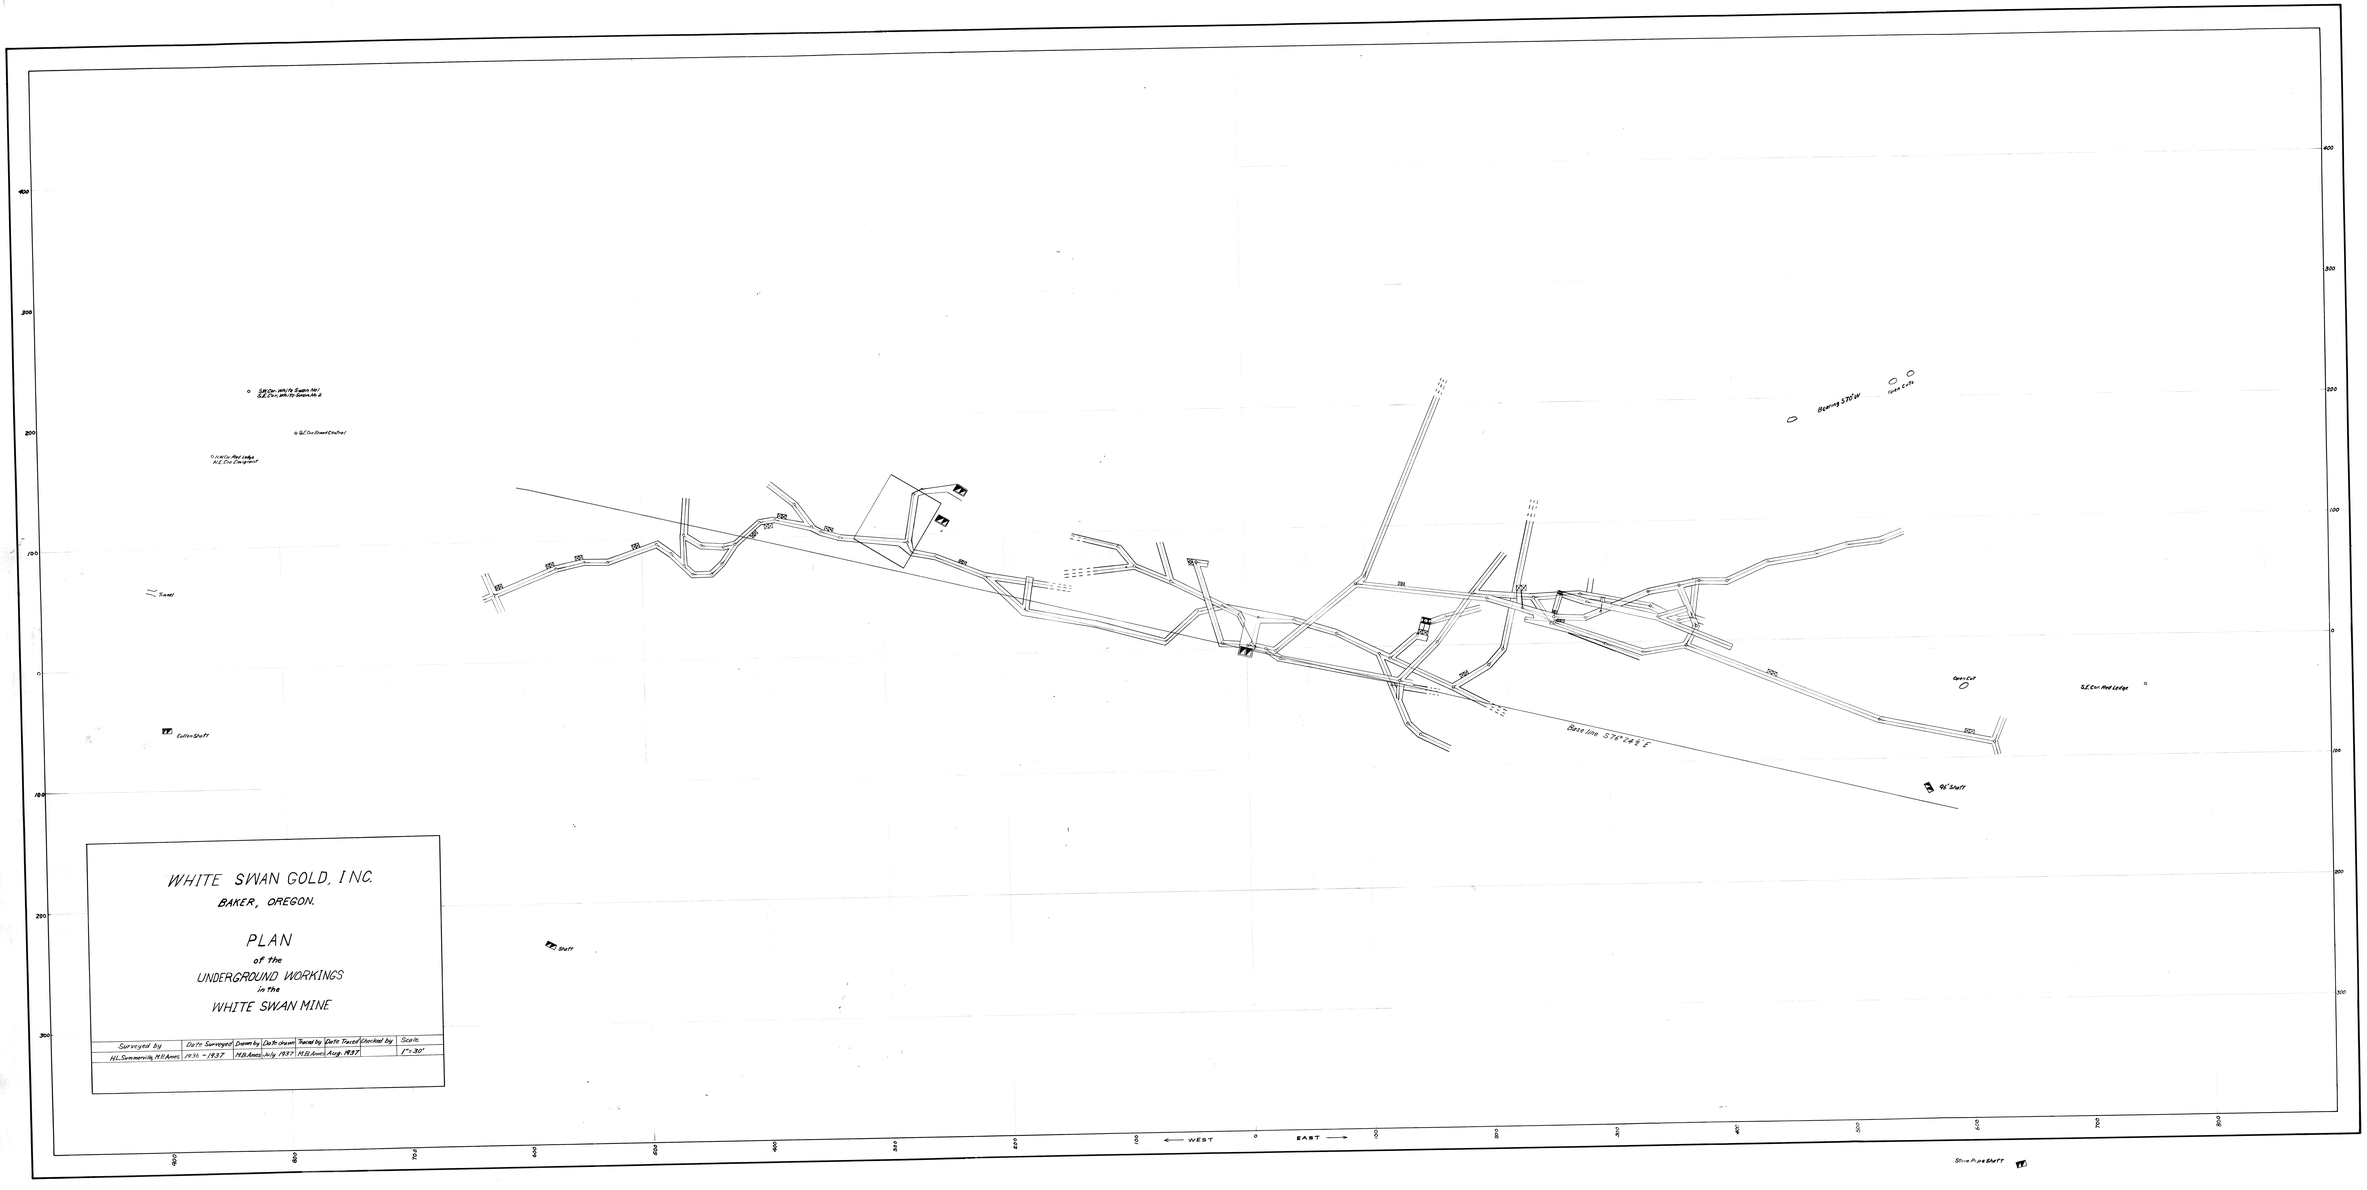
WHITE SWAN GOLD, INC.
BAKER, OREGON.
PLAN
of the
UNDERGROUND WORKINGS
in the
WHITE SWAN MINE
Surveyed by
Date Surveyed
Drawn by
Date drawn
Traced by
Date Traced
Checked by
Scale
H.L. Summerville, M.E.Assoc.
1936 - 1937
M.B.Assoc. July 1937
M.B.Assoc. Aug. 1937
1" = 30'
Bearing S70°W
Open Cut
S.E. Cor. Red Ledge
Base line S76°24½'E
96' Shaft
Cutter Shaft
Shaft
Stone Pile & Shaft
WEST
EAST