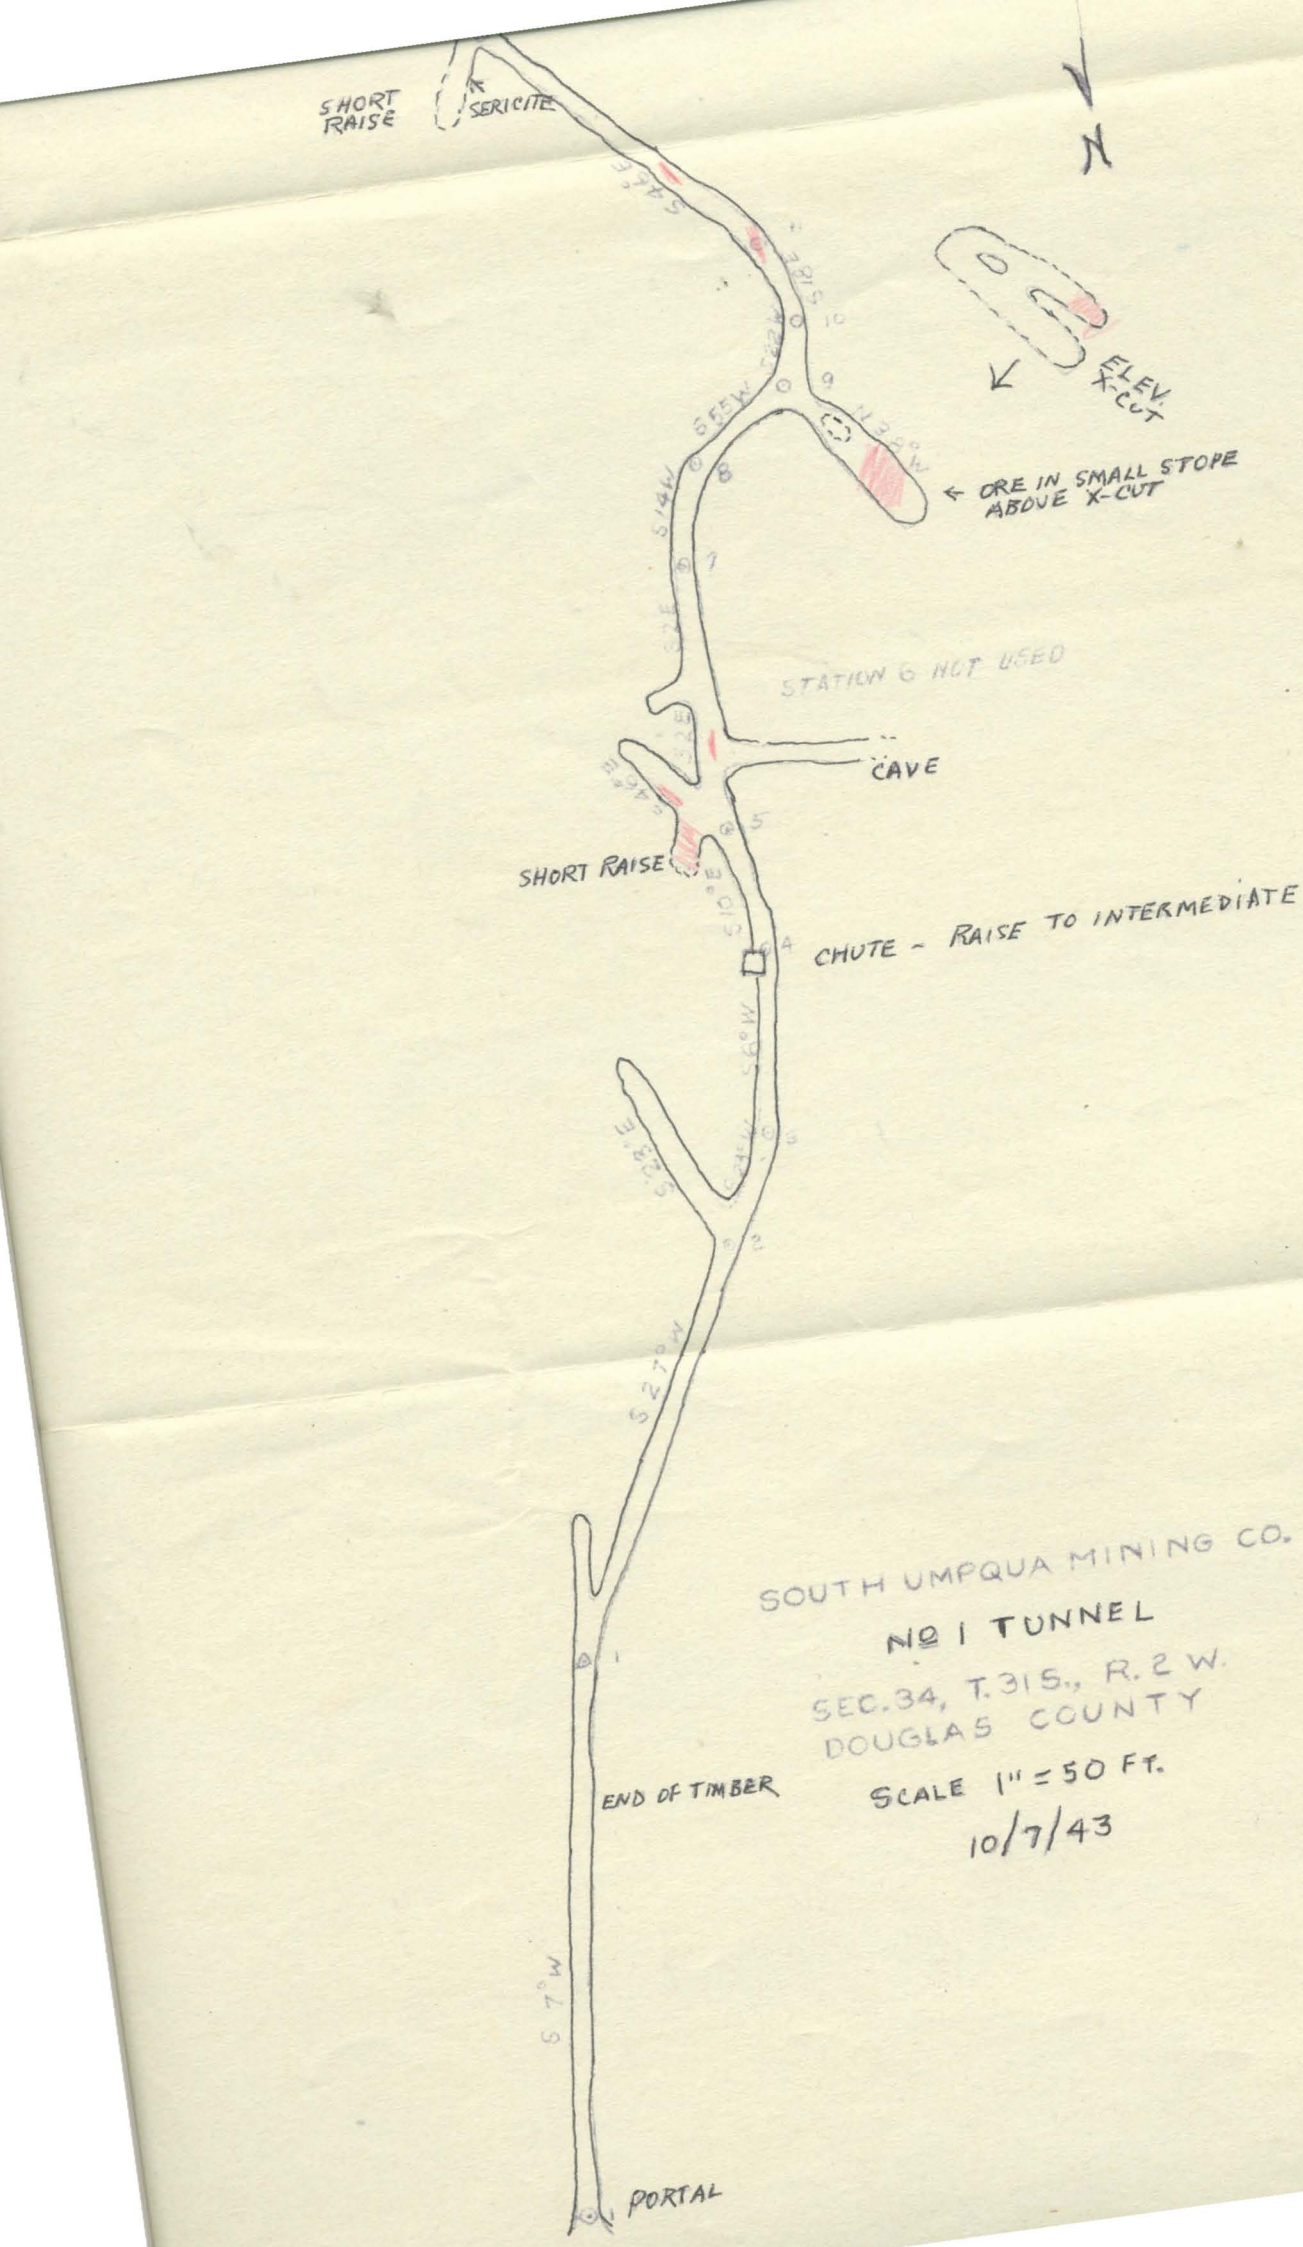
SHORT RAISE
SERICITE
N
ELEV. X-CUT
← ORE IN SMALL STOPE ABOVE X-CUT
STATION 6 NOT USED
CAVE
SHORT RAISE
CHUTE - RAISE TO INTERMEDIATE
END OF TIMBER
PORTAL
SOUTH UMPQUA MINING CO.
NO 1 TUNNEL
SEC. 34, T. 31S., R. 2 W.
DOUGLAS COUNTY
SCALE 1" = 50 FT.
10/7/43
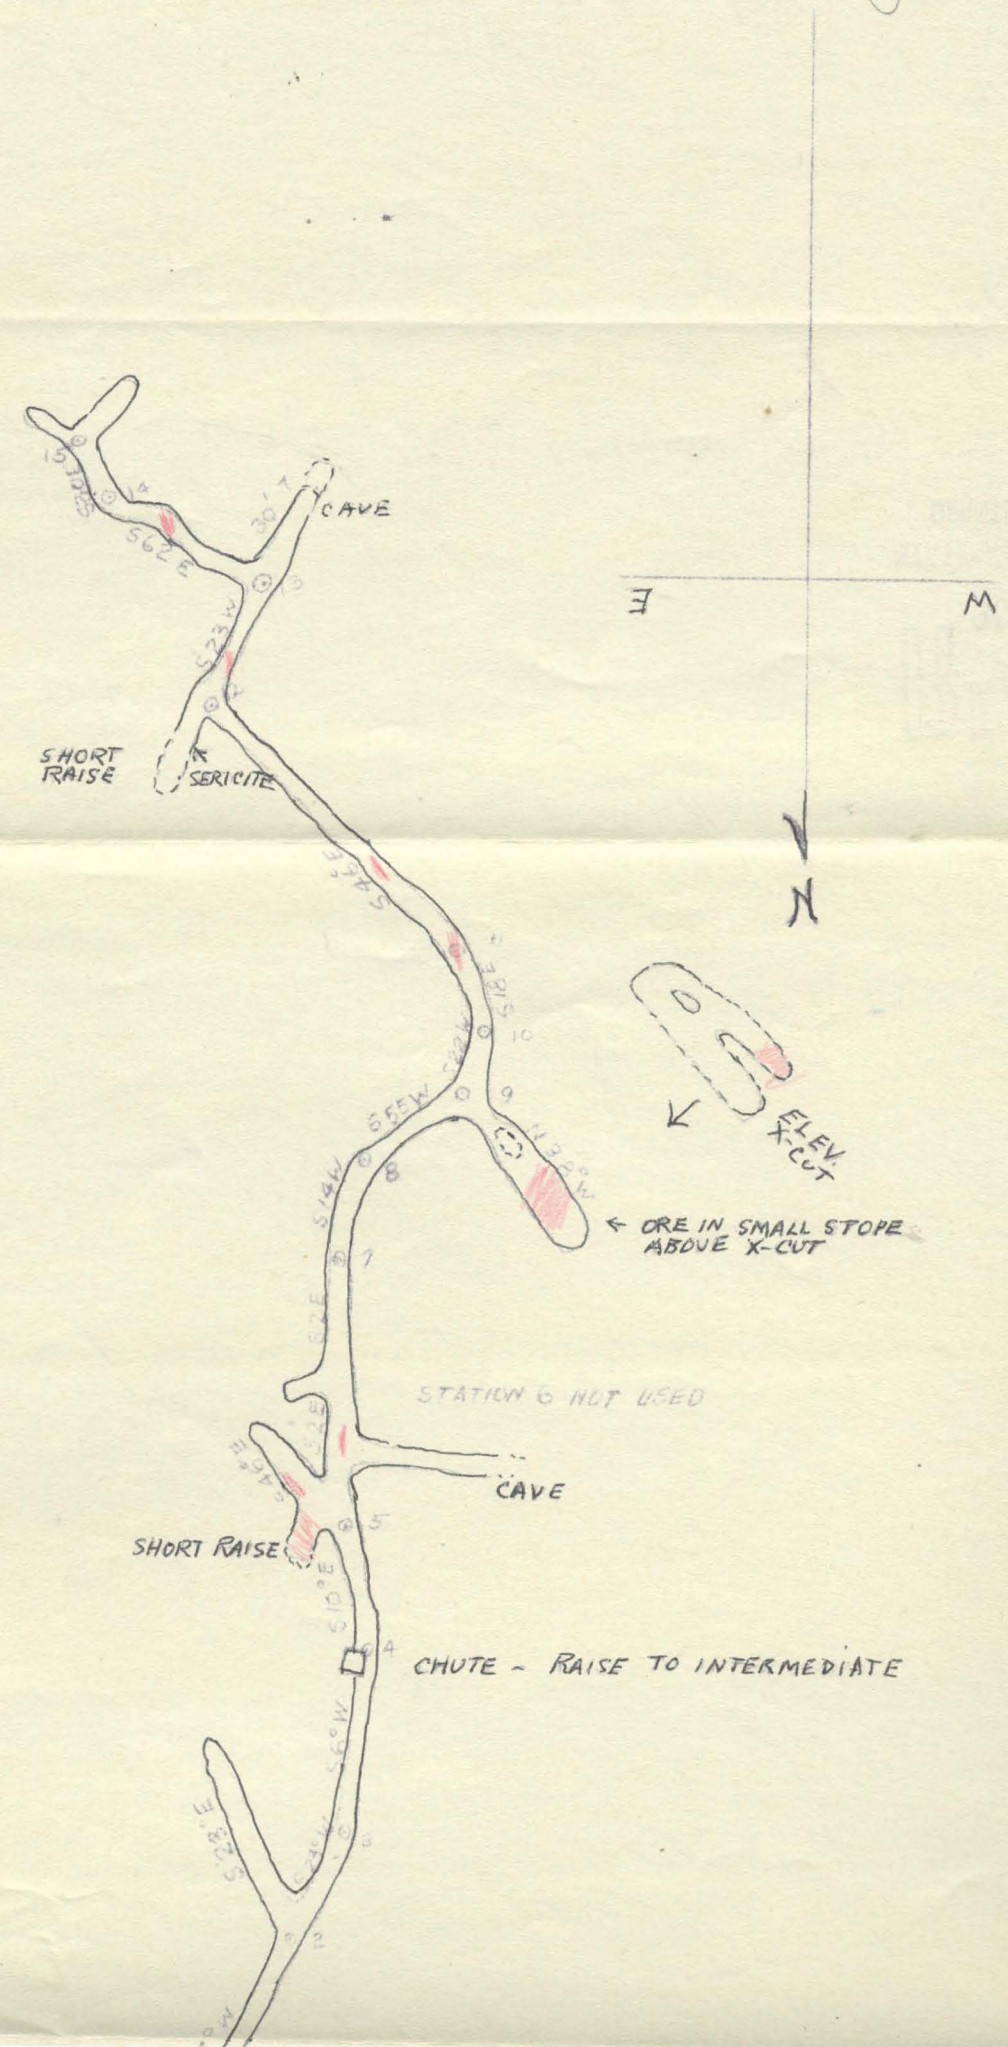
Banfield Mine - Fuller Draw - Douglas Co