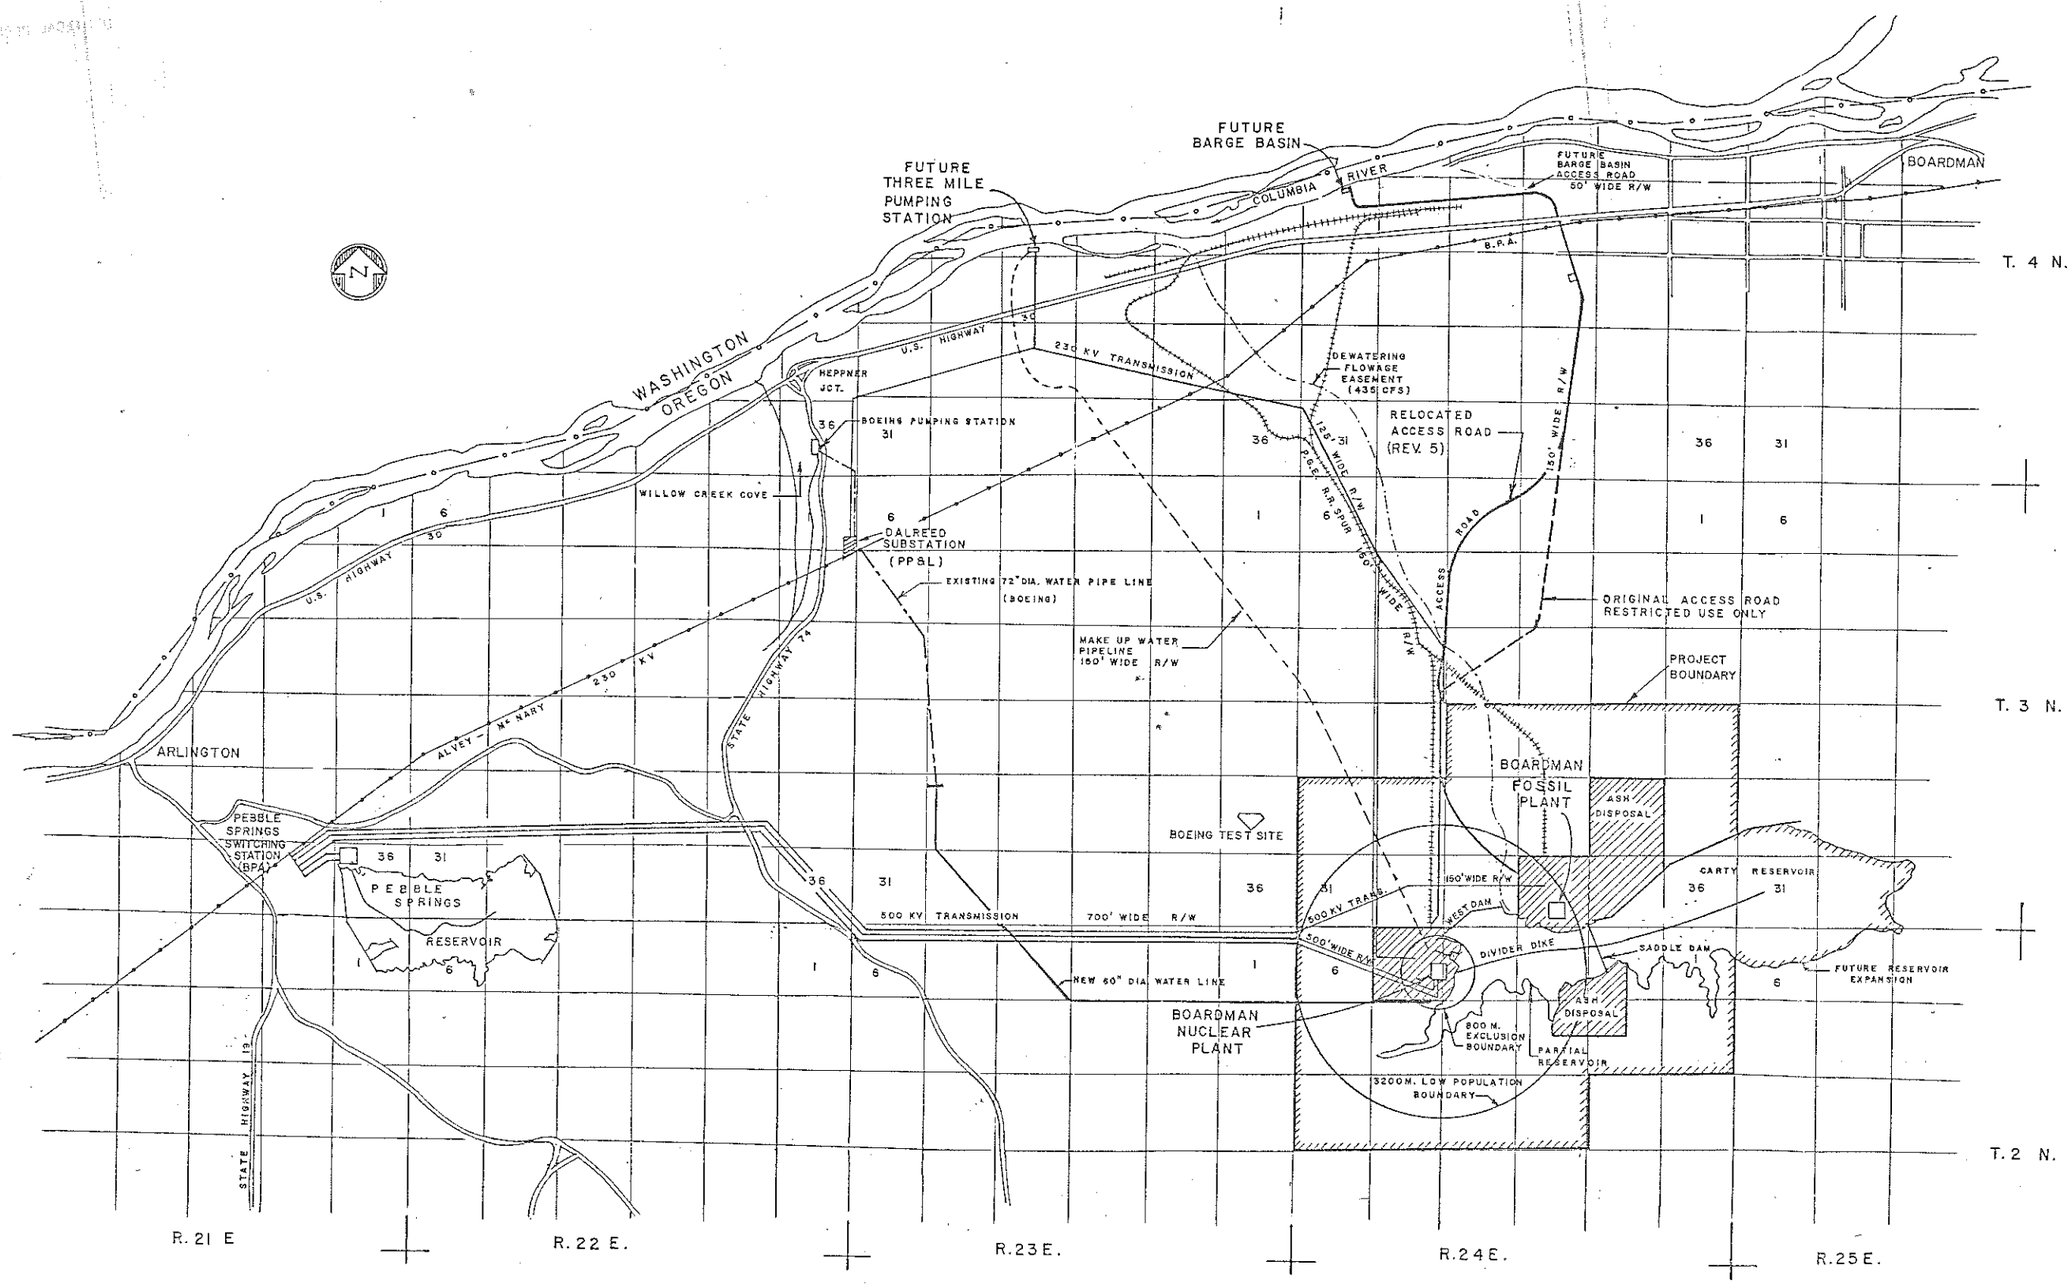

NOTE

SHADED AREA ▨ TO BE OWNED IN FEE

FIGURE 1
BOARDMAN PROJECT
REV. 5, 14 OCT. 88