
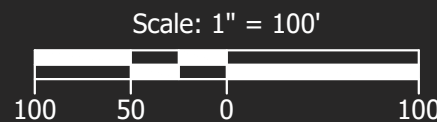
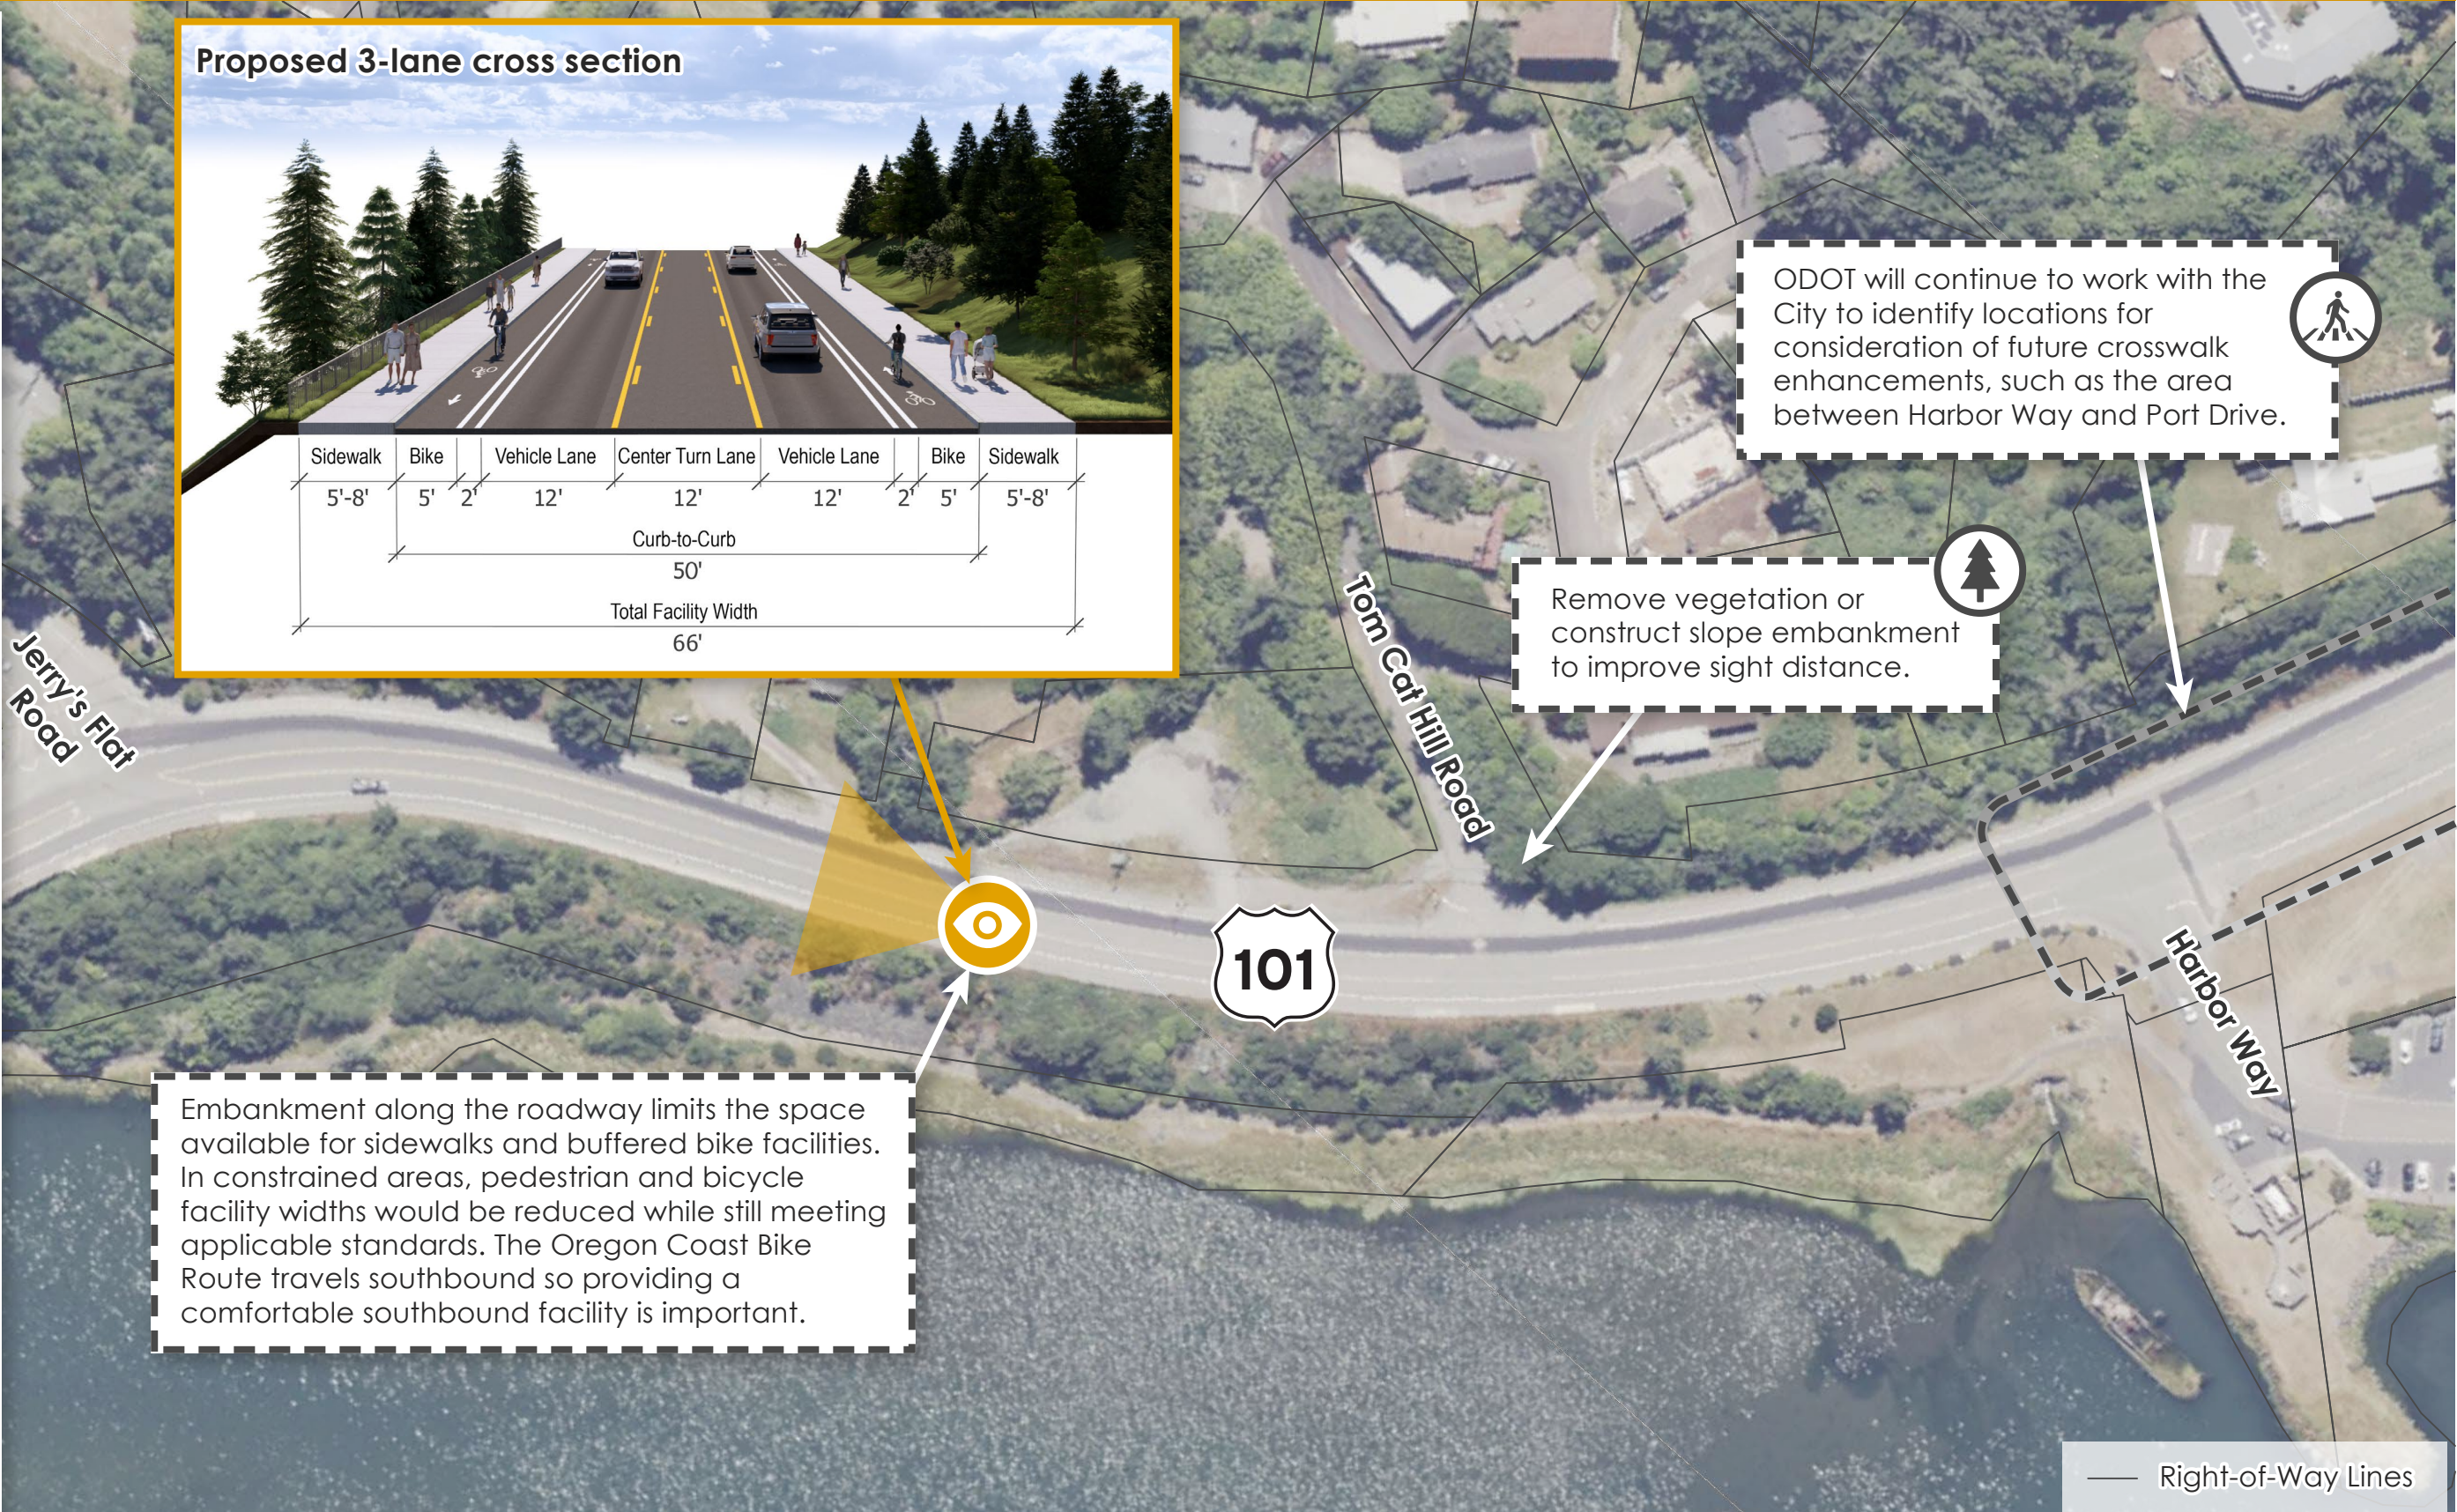
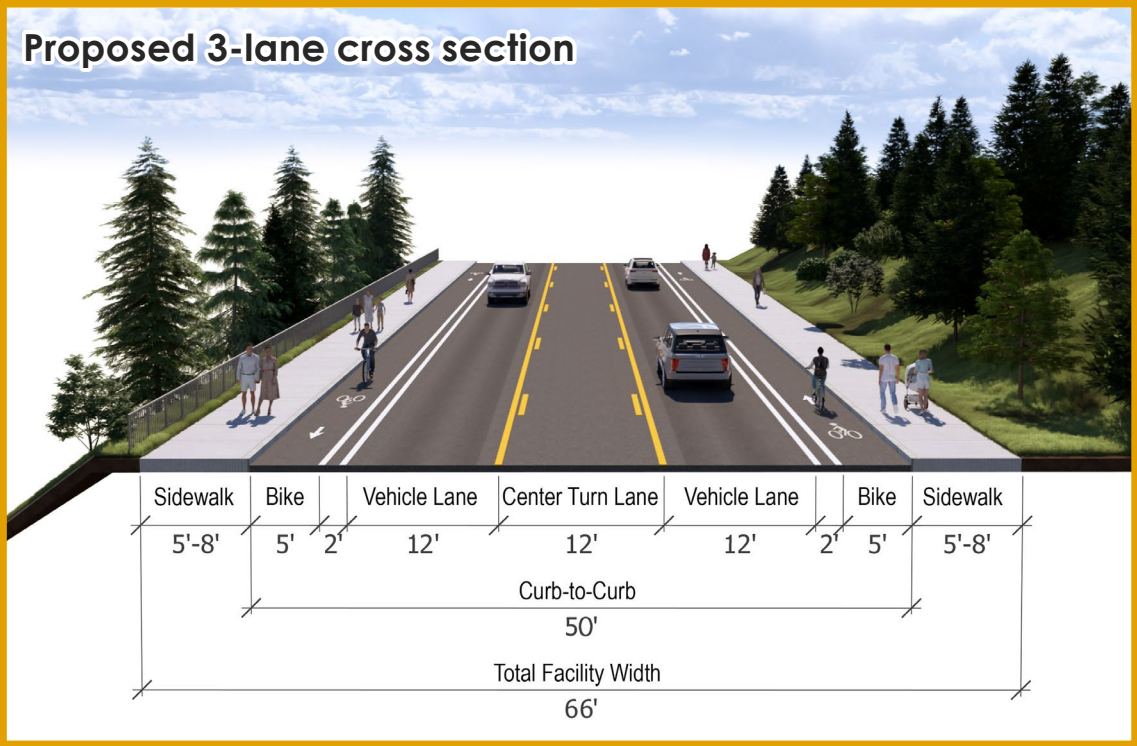





# Planned Improvements: Jerry's Flat Road to Harbor Way

2026

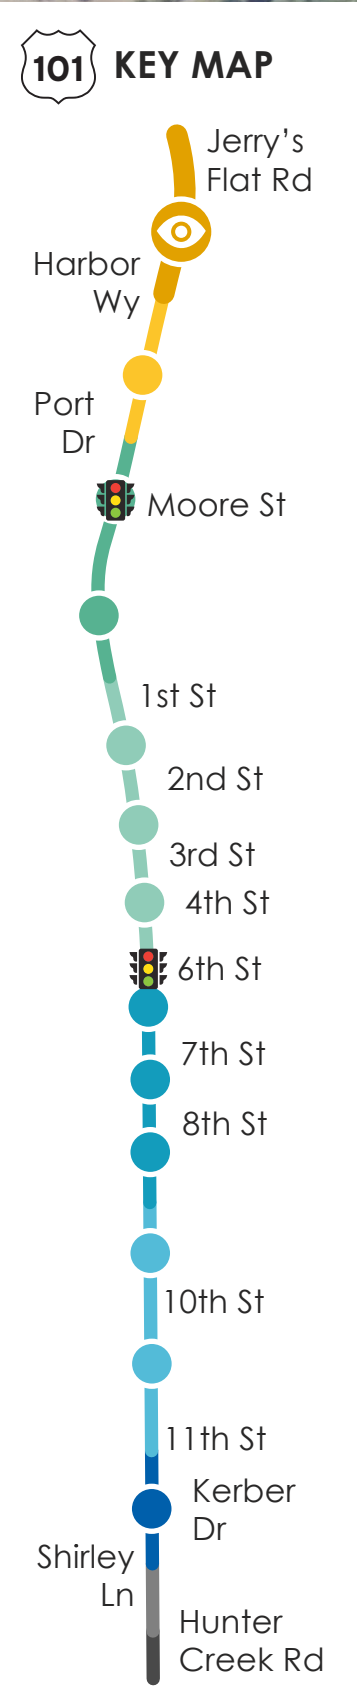

# Planned Improvements: Harbor Way to Colvin Street

HA/2/27/03 - ODOT Transportation Planning On-call/045 - Gold Beach-US101 Plan/Design/Exhibits 2025-12-16 Preferred Alternative/27003-045 - Preferred Alternative/27003-045 - agalalas Layout Tab: 2 Dec 19, 2025 - 3:39pm

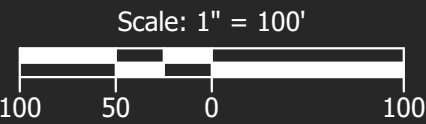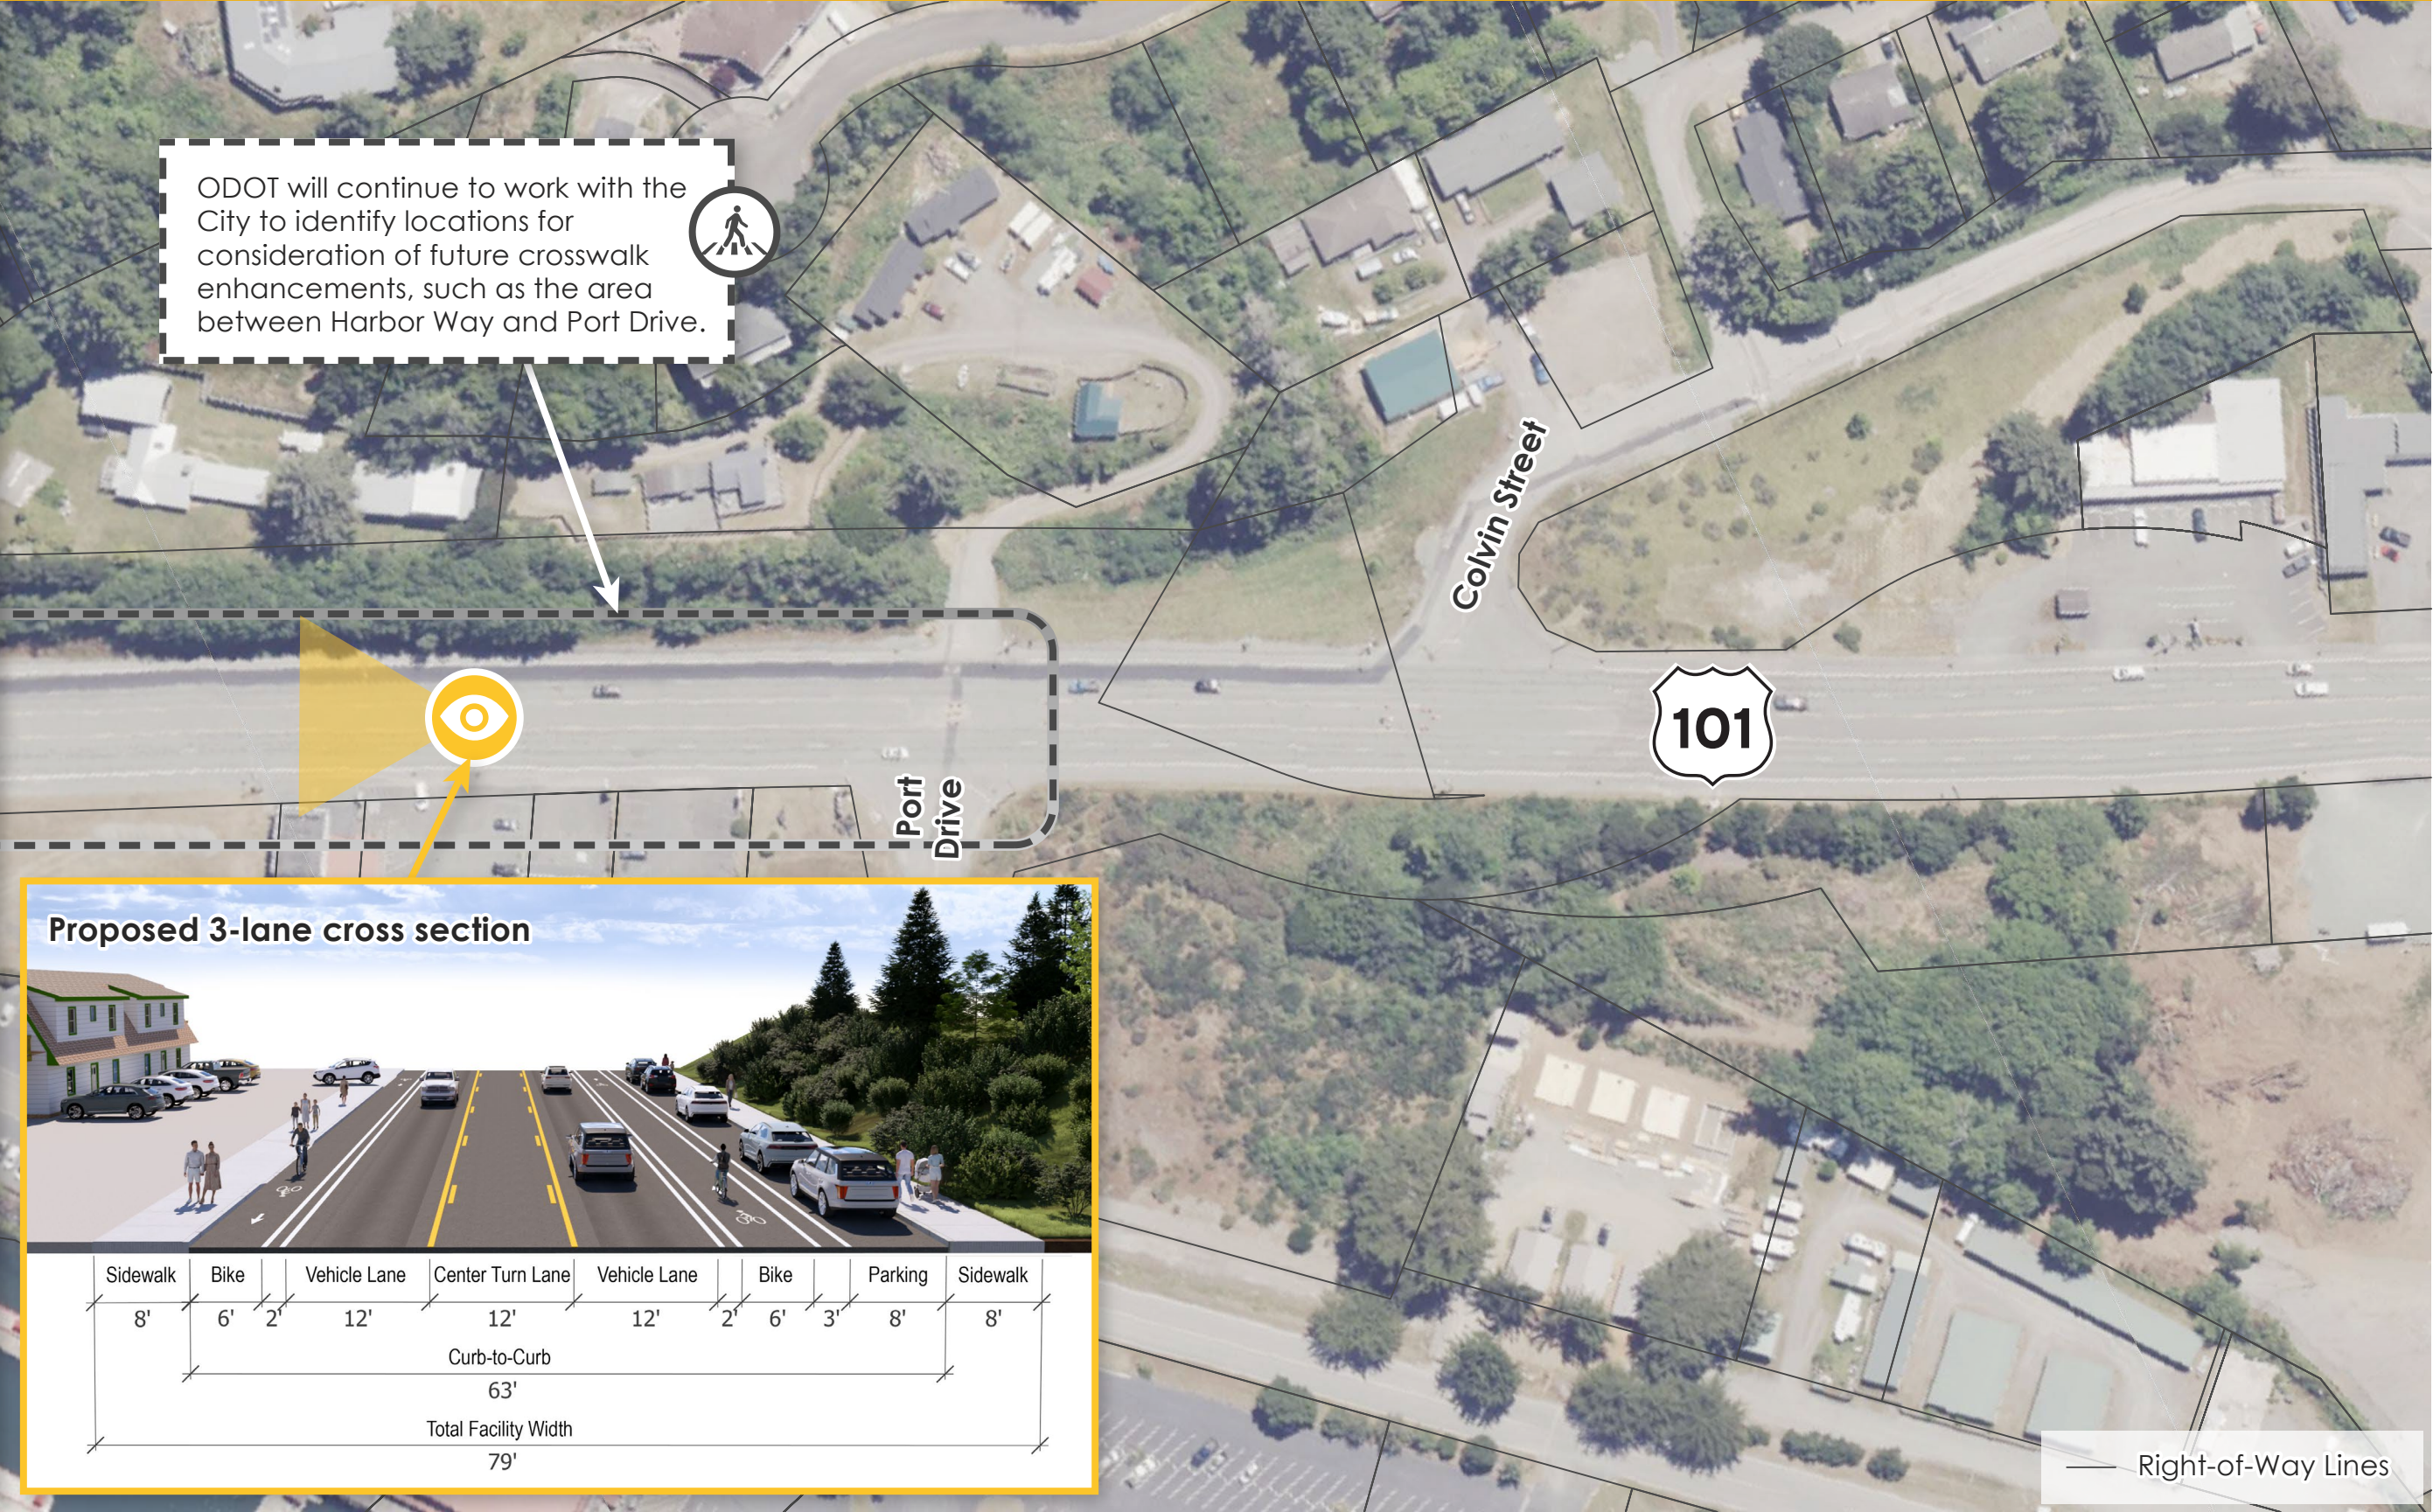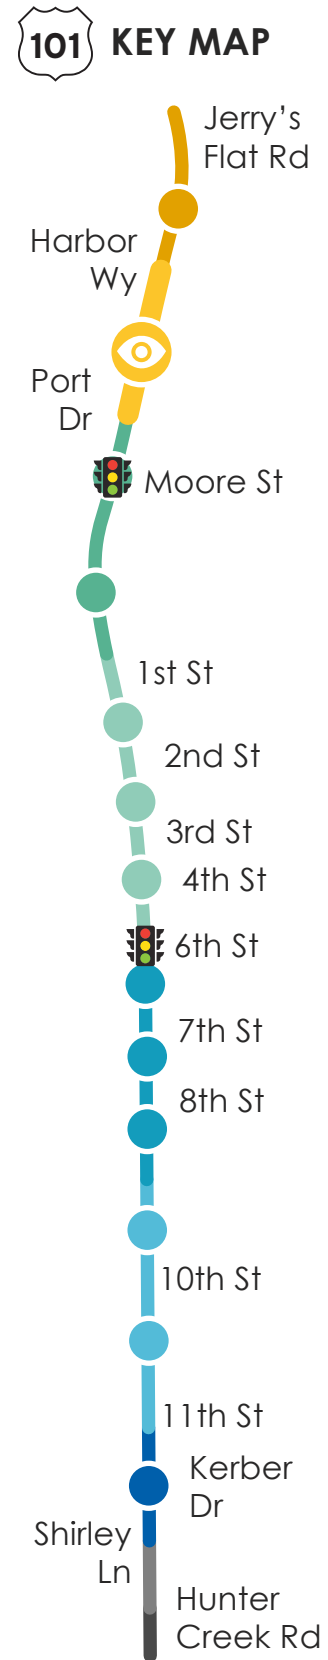


# Planned Improvements: Moore Street to Harlow Street


2026




HA/2/27/2023 - ODOT Transportation Planning On-call/045 - Gold Beach-05/101 Plan/Design/Exhibits/2025-12-16 Preferred Alternative/027003-045 - Preferred Alternative - Oregon Coast Coordinate System.dwg Dec 19, 2025 - 3:39pm - agalalas Layout Tab: 3

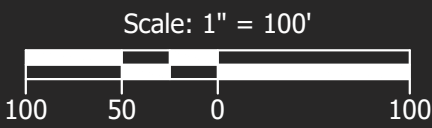

# Proposed Improvements: Harlow Street to 5th Place



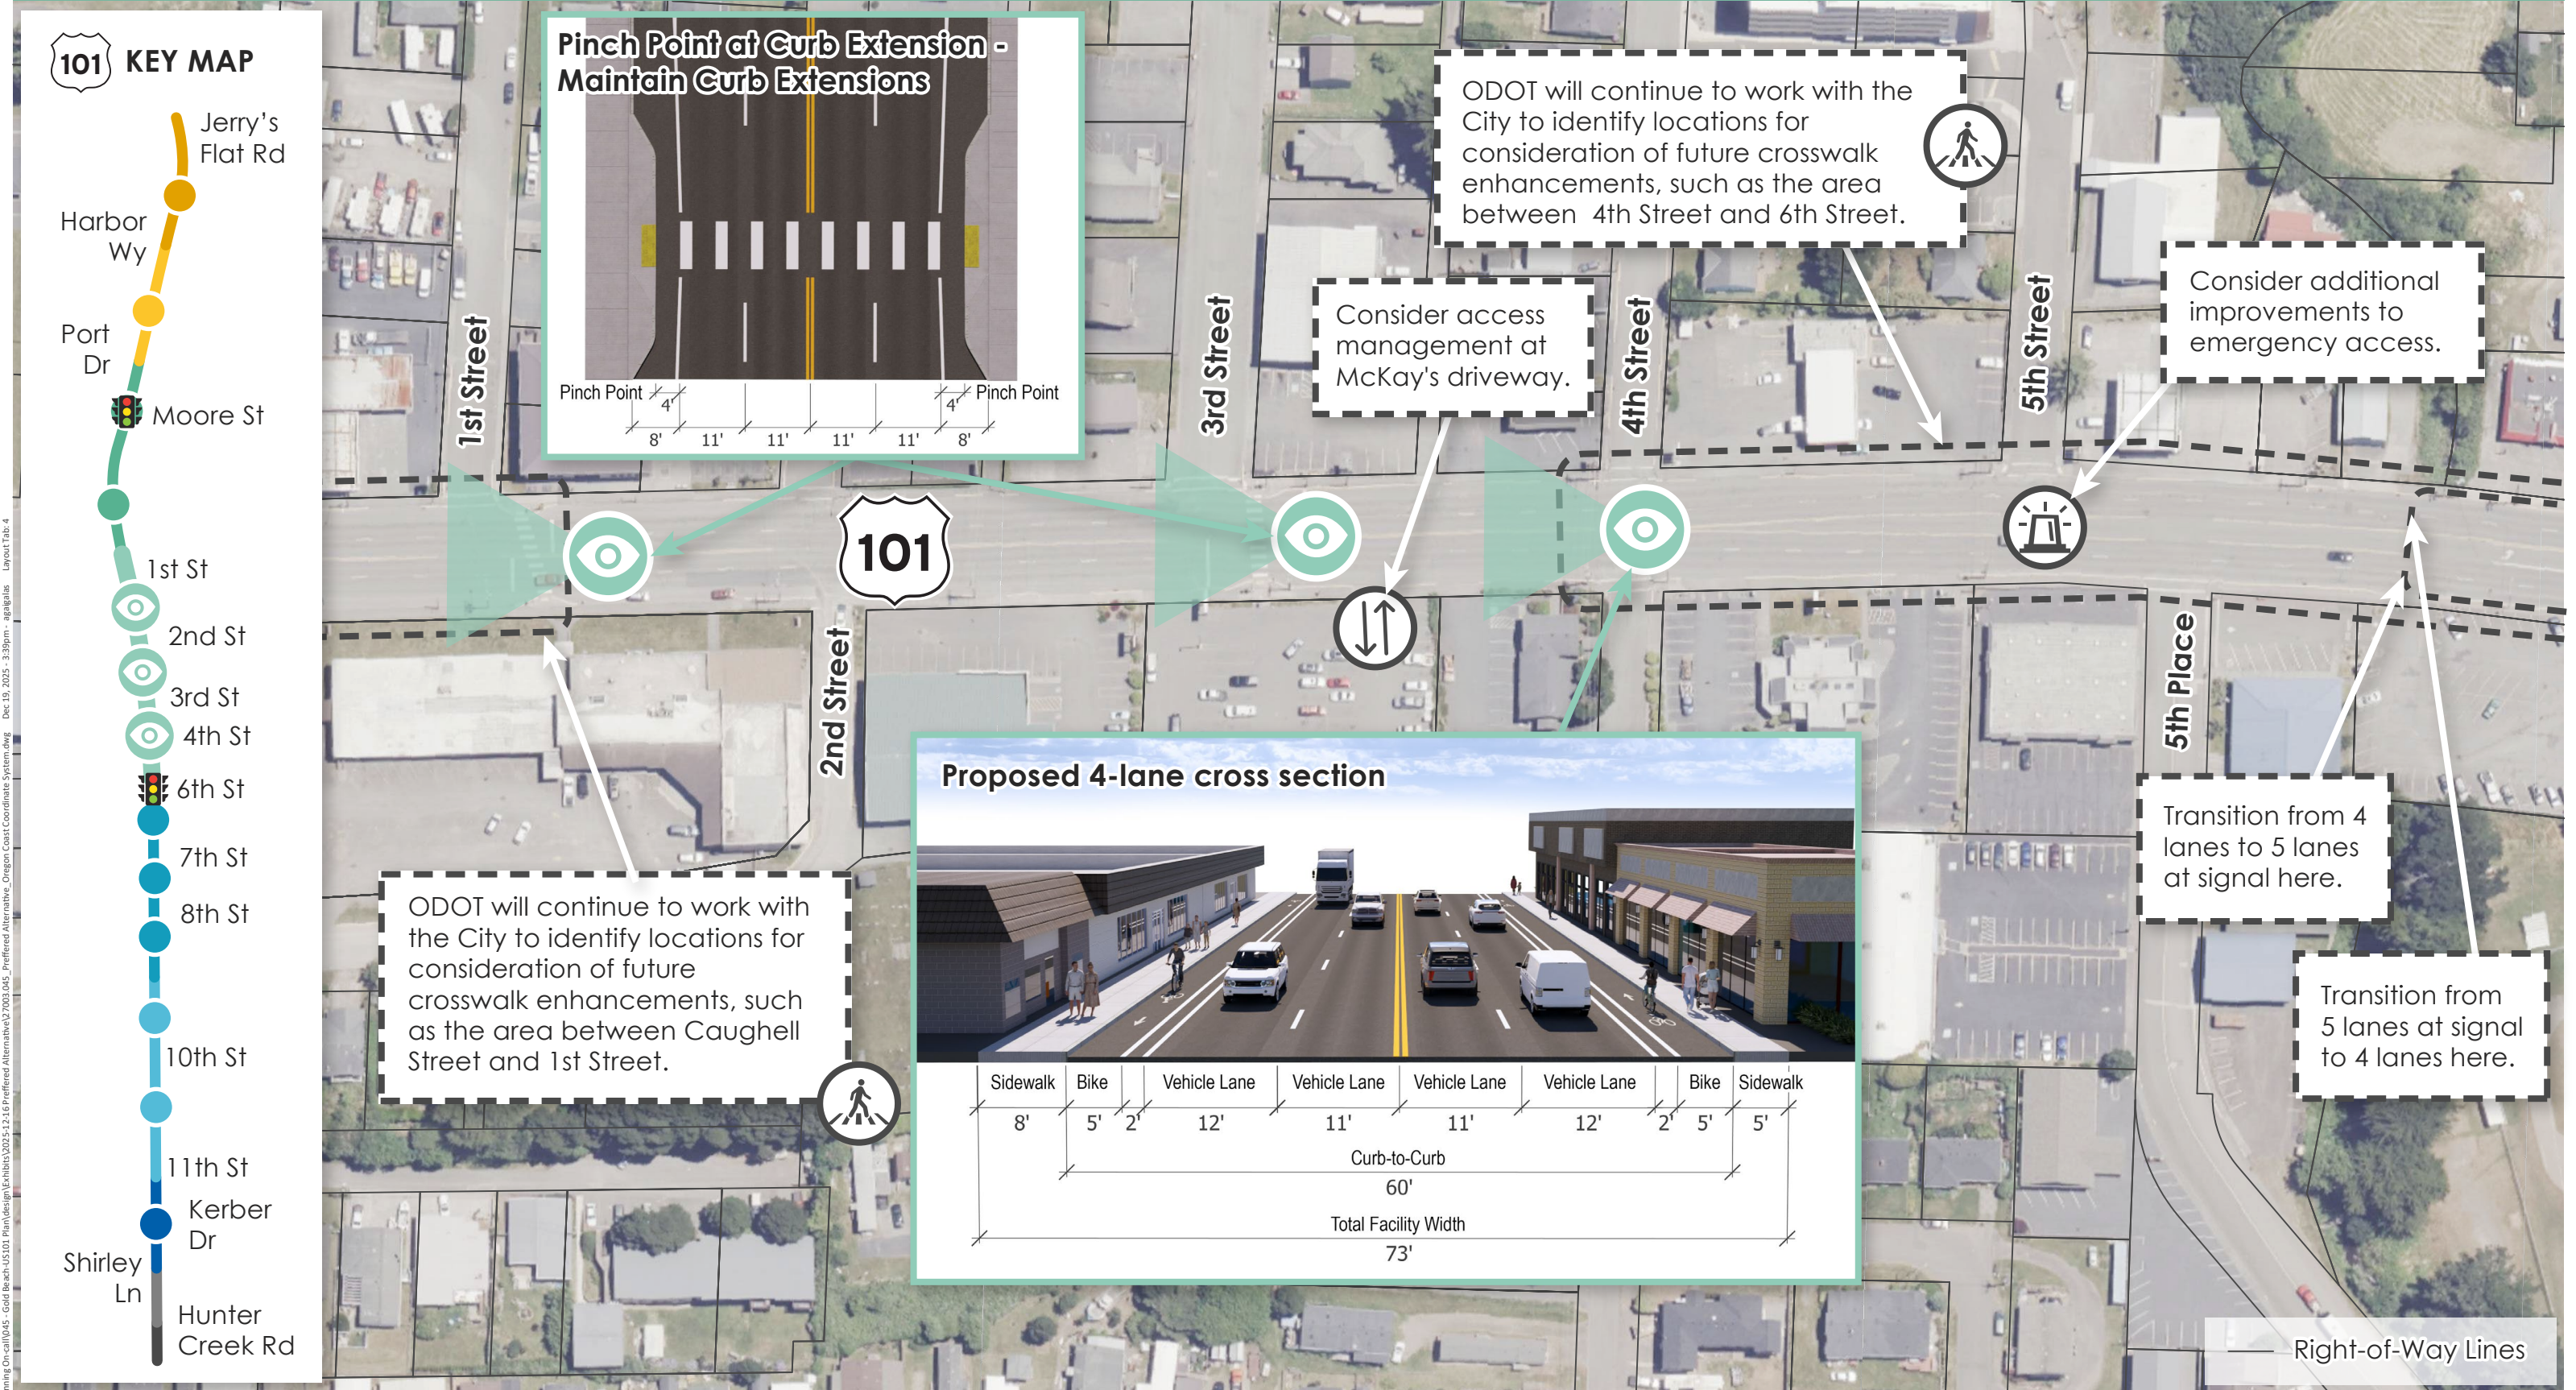


HA/2/27/03 - ODOT Transportation Planning On-call/045 - Gold Beach-US101 Plan/Design/Exhibits/2025-12-16 Preferred Alternative/27003-045 - Preferred Alternative, Oregon Coast Coordinate System.dwg Dec 19, 2025 - 3:39pm - agalgalas Layout Tab: 4


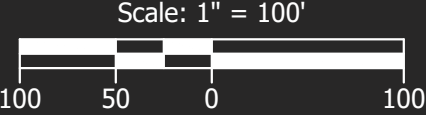


# Planned Improvements: 6th Street to 8th Street

2026


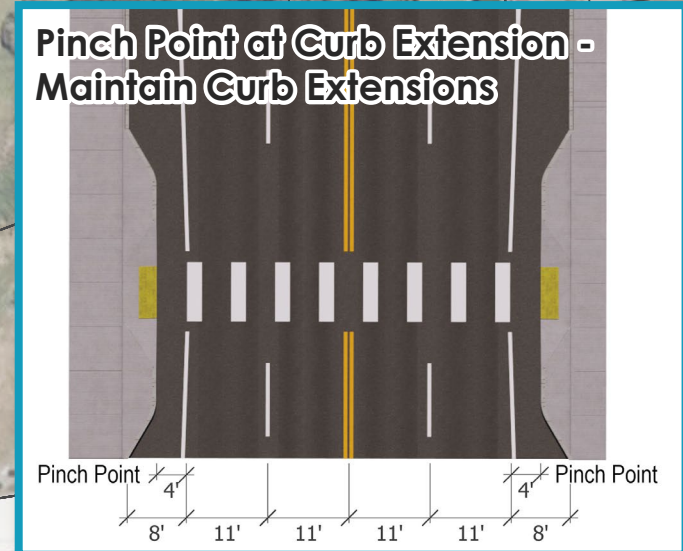
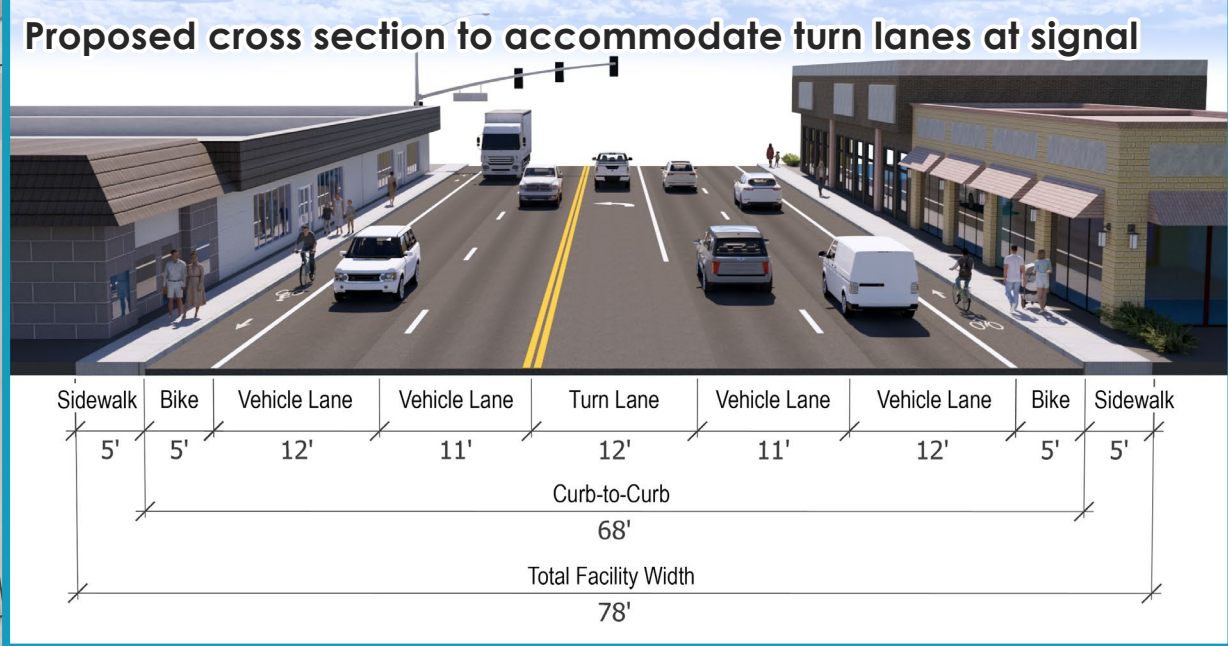
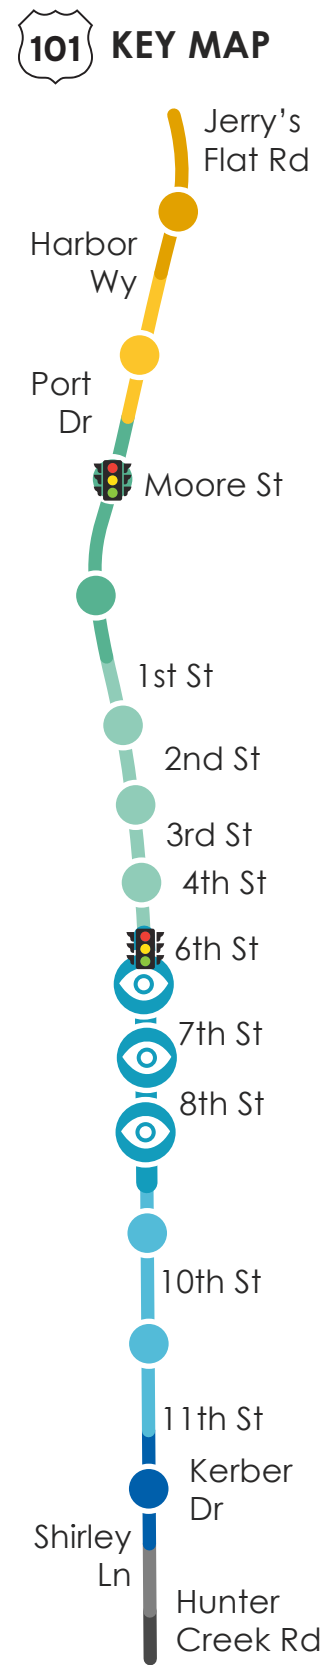


ODOT will continue to work with the City to identify locations for consideration of future crosswalk enhancements, such as the intersection of U.S. 101 and 8th Street.

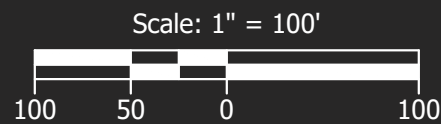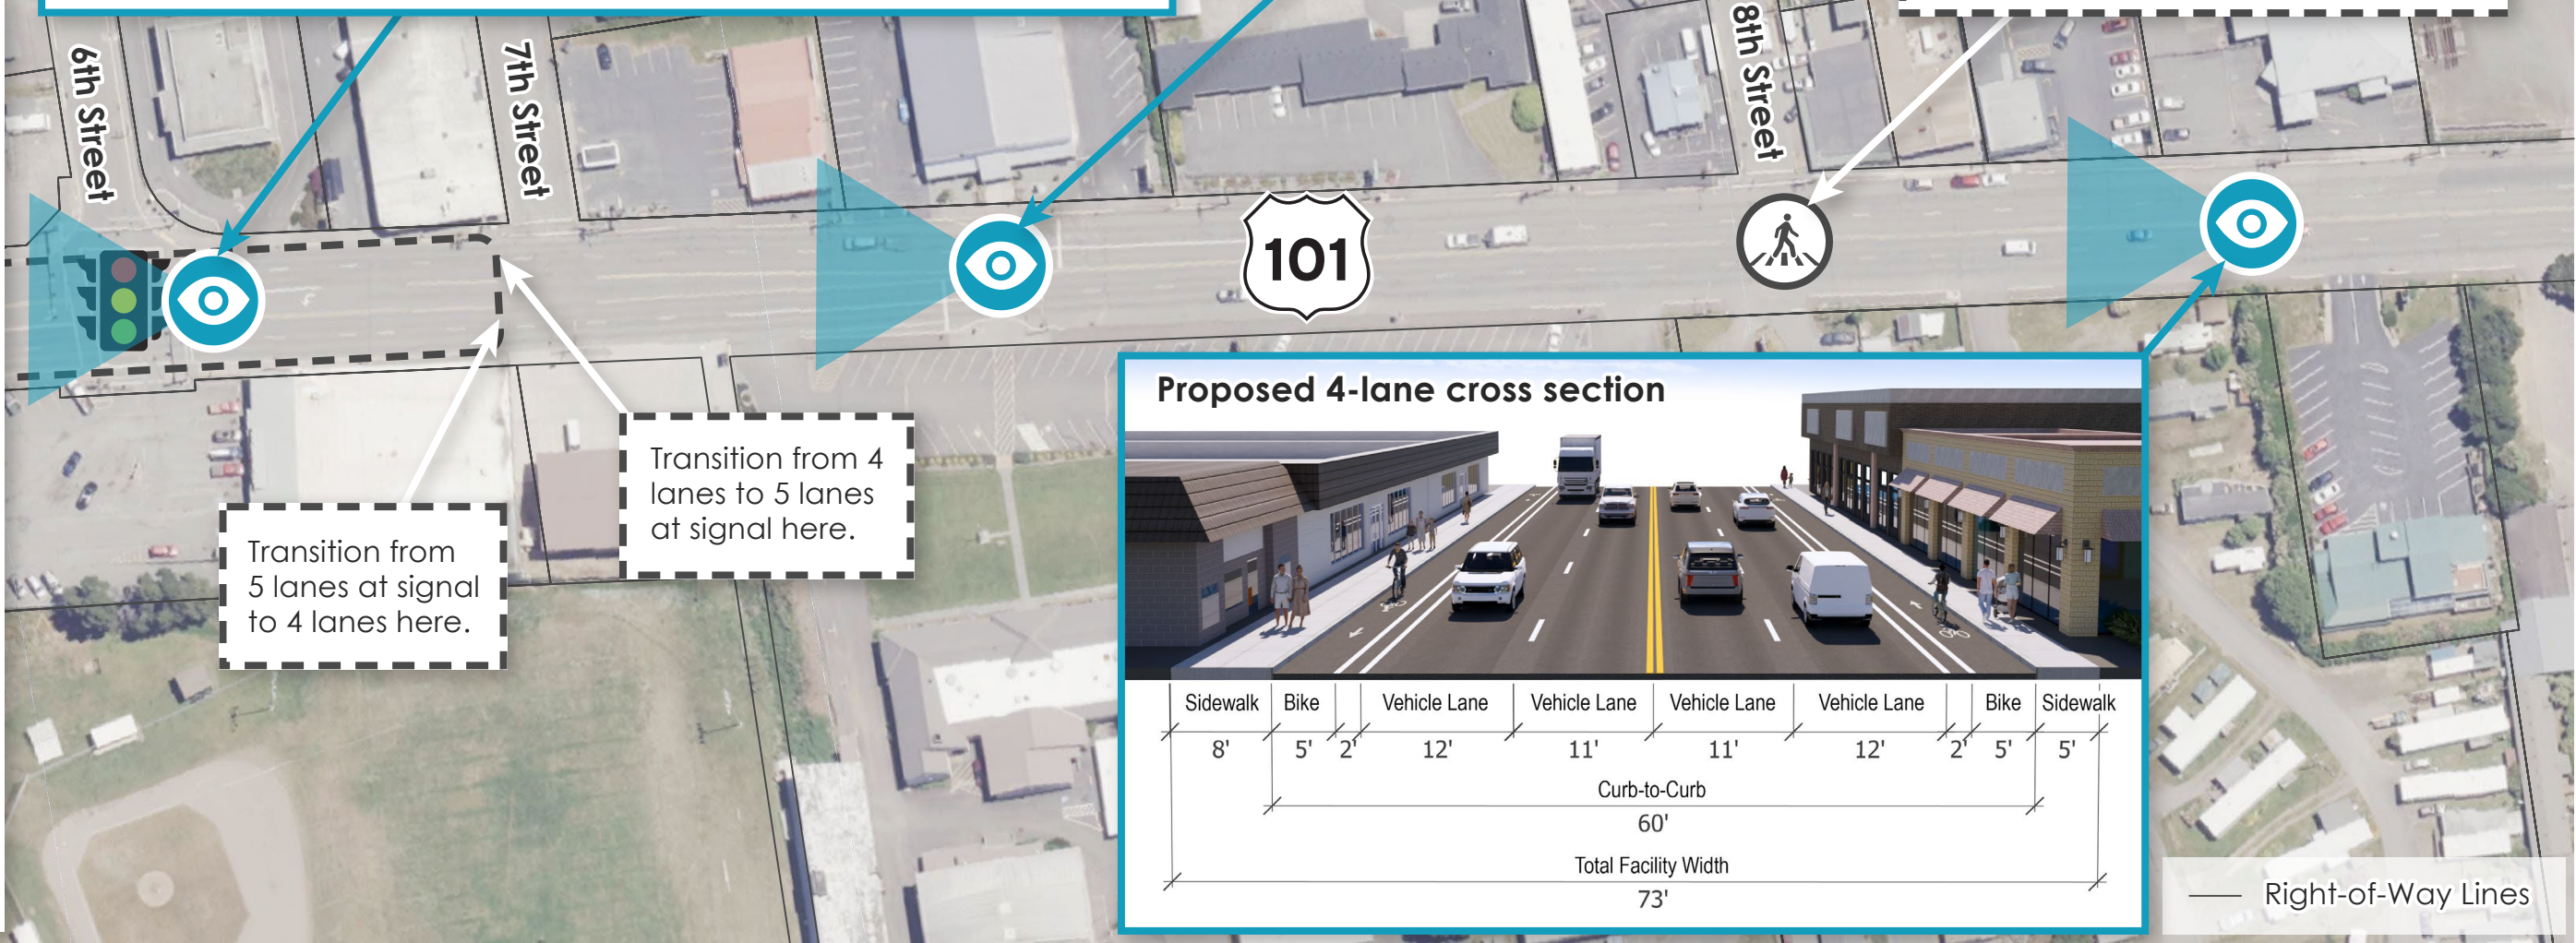


# Planned Improvements: 10th Street to 11th Street

2026

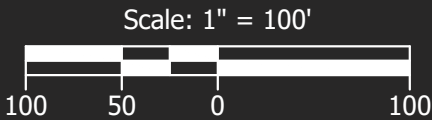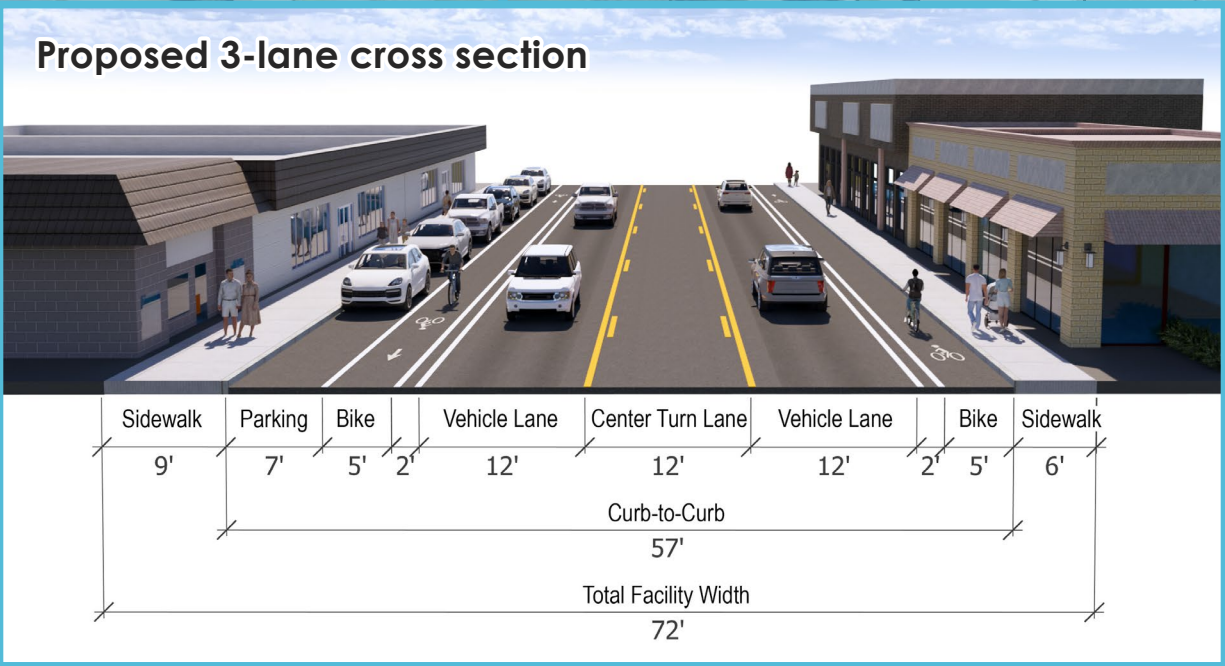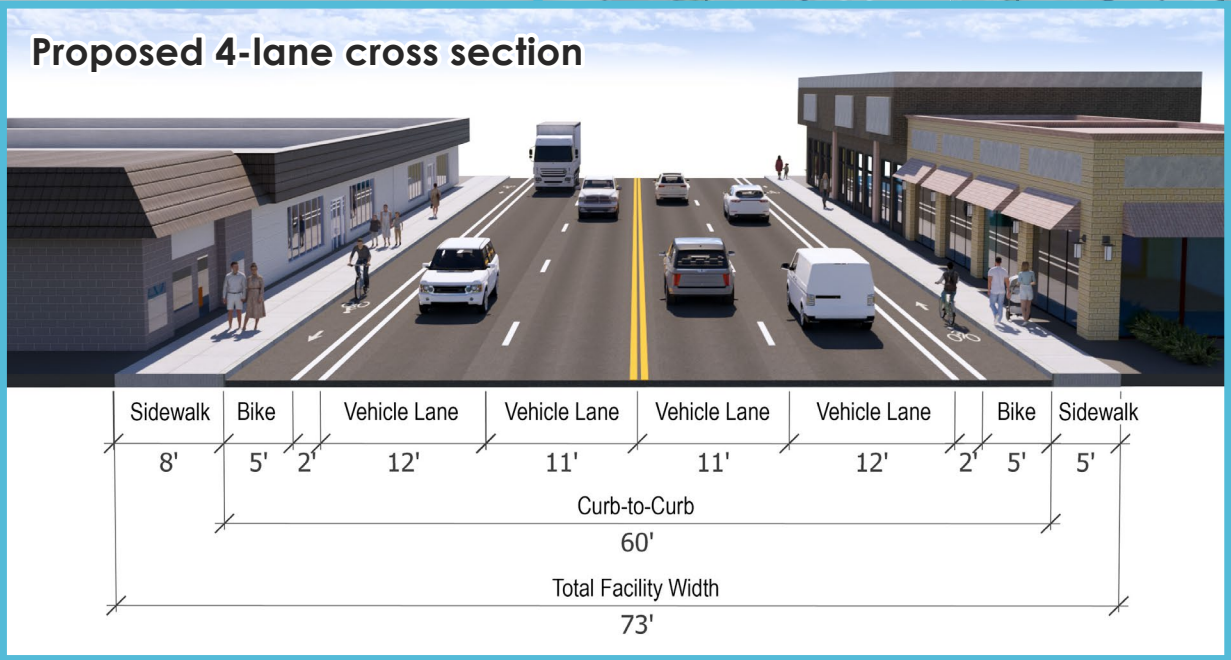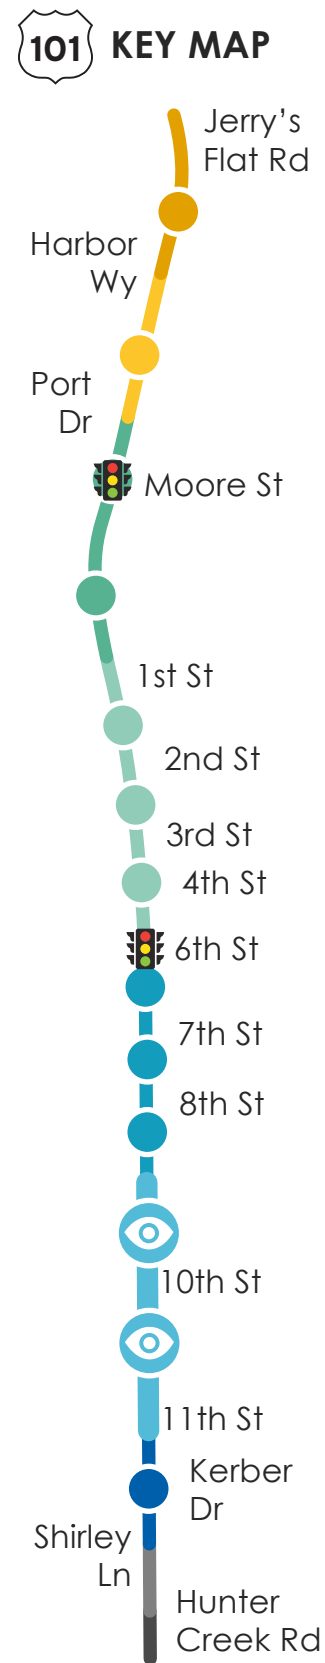


# Planned Improvements: Weber Way to Panorama Drive


2026

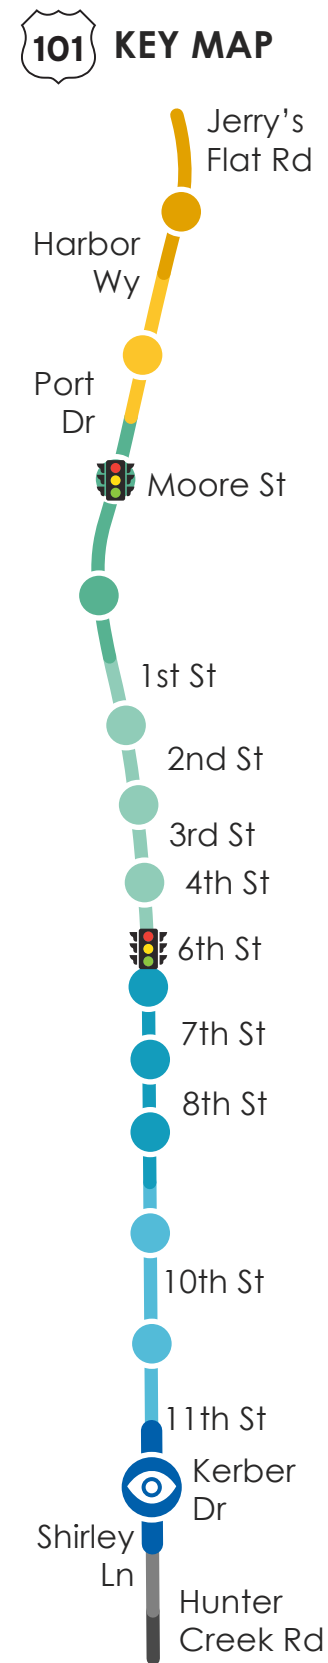

Proposed 2-lane cross section

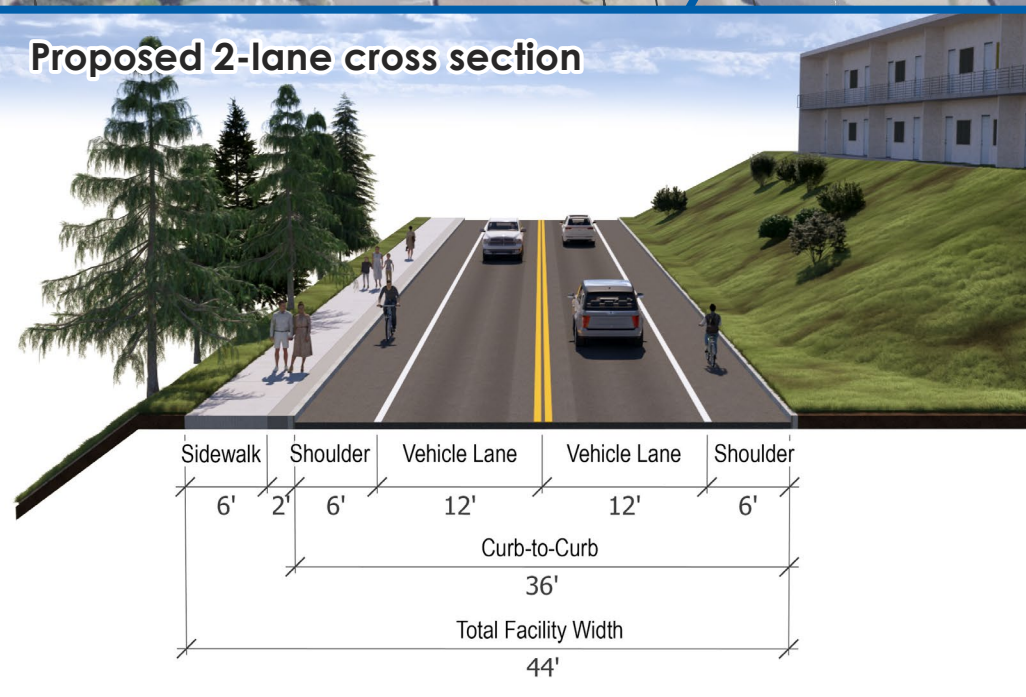


— Right-of-Way Lines

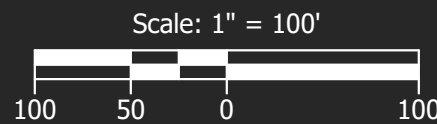

# Planned Improvements: Shirley Lane to Pacific Vista Drive

2026

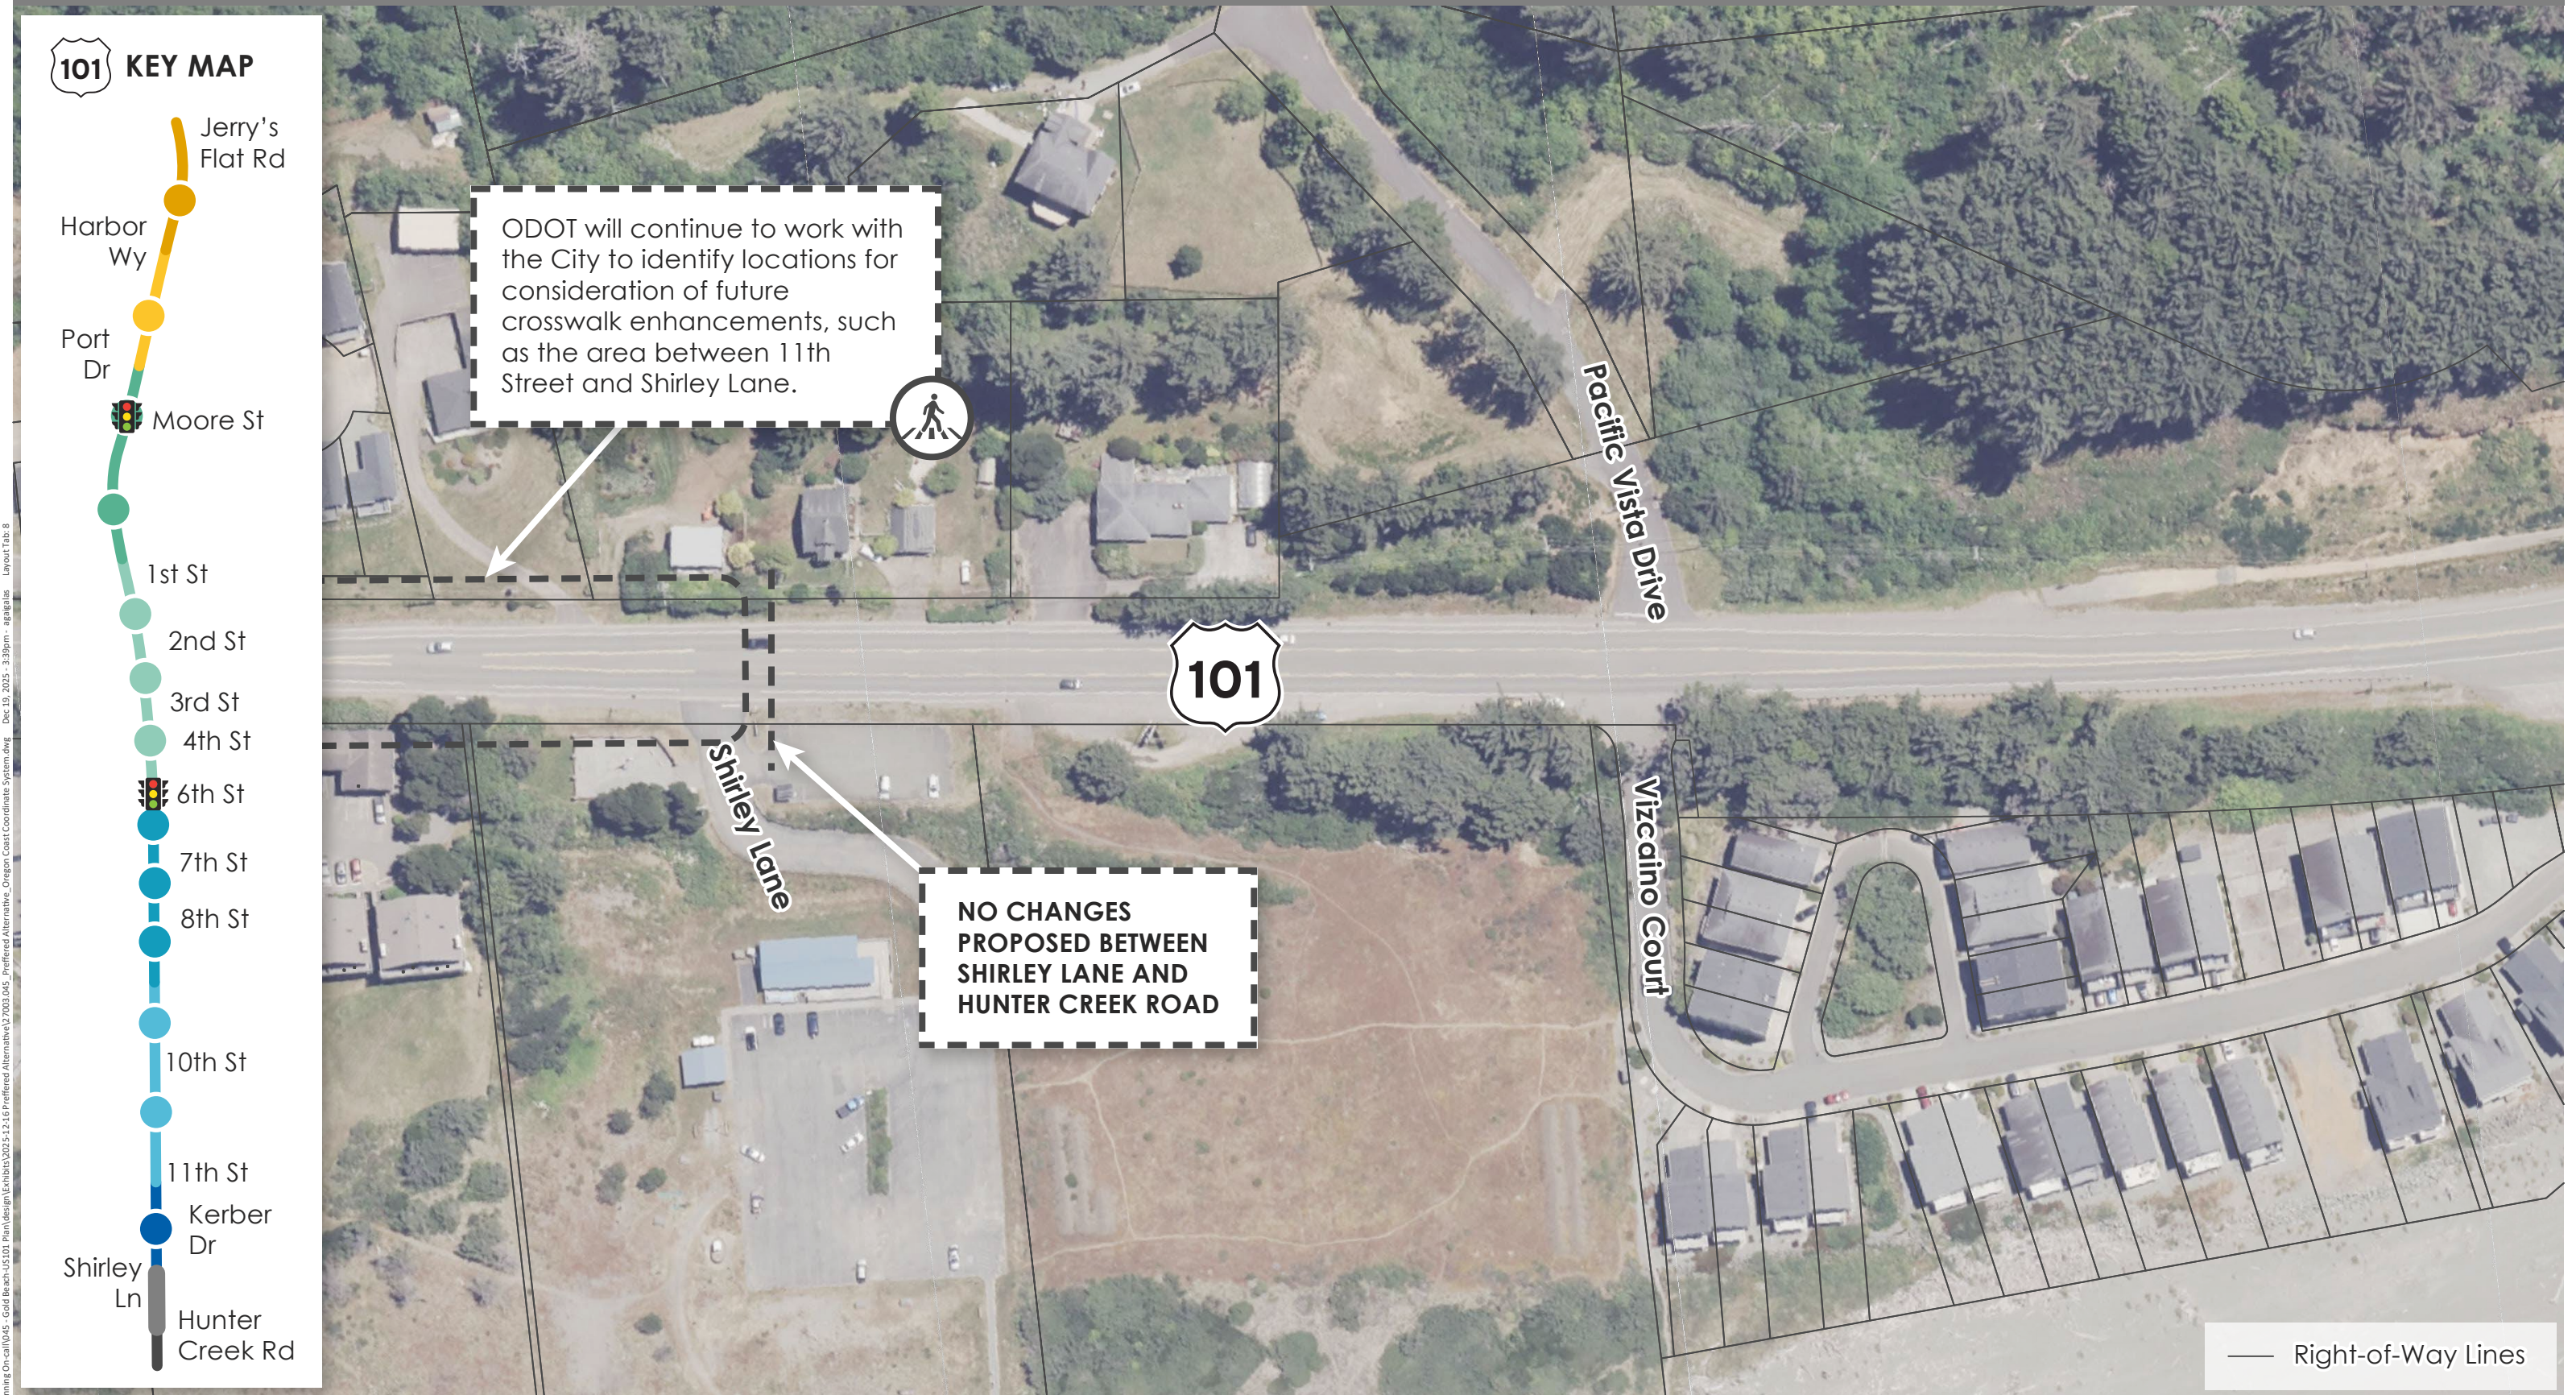

HA/2/27/03 - ODOT Transportation Planning On-call/045 - Gold Beach-US101 Plan/Design/Exhibits/2025-12-16 Preferred Alternative/27003.045 - Preferred Alternative, Oregon Coast Coordinate System.dwg Dec 19, 2025 - 3:39pm - agalalas Layout Tab: 8



# Planned Improvements: Pull Out to Hunter Creek Road

2026

