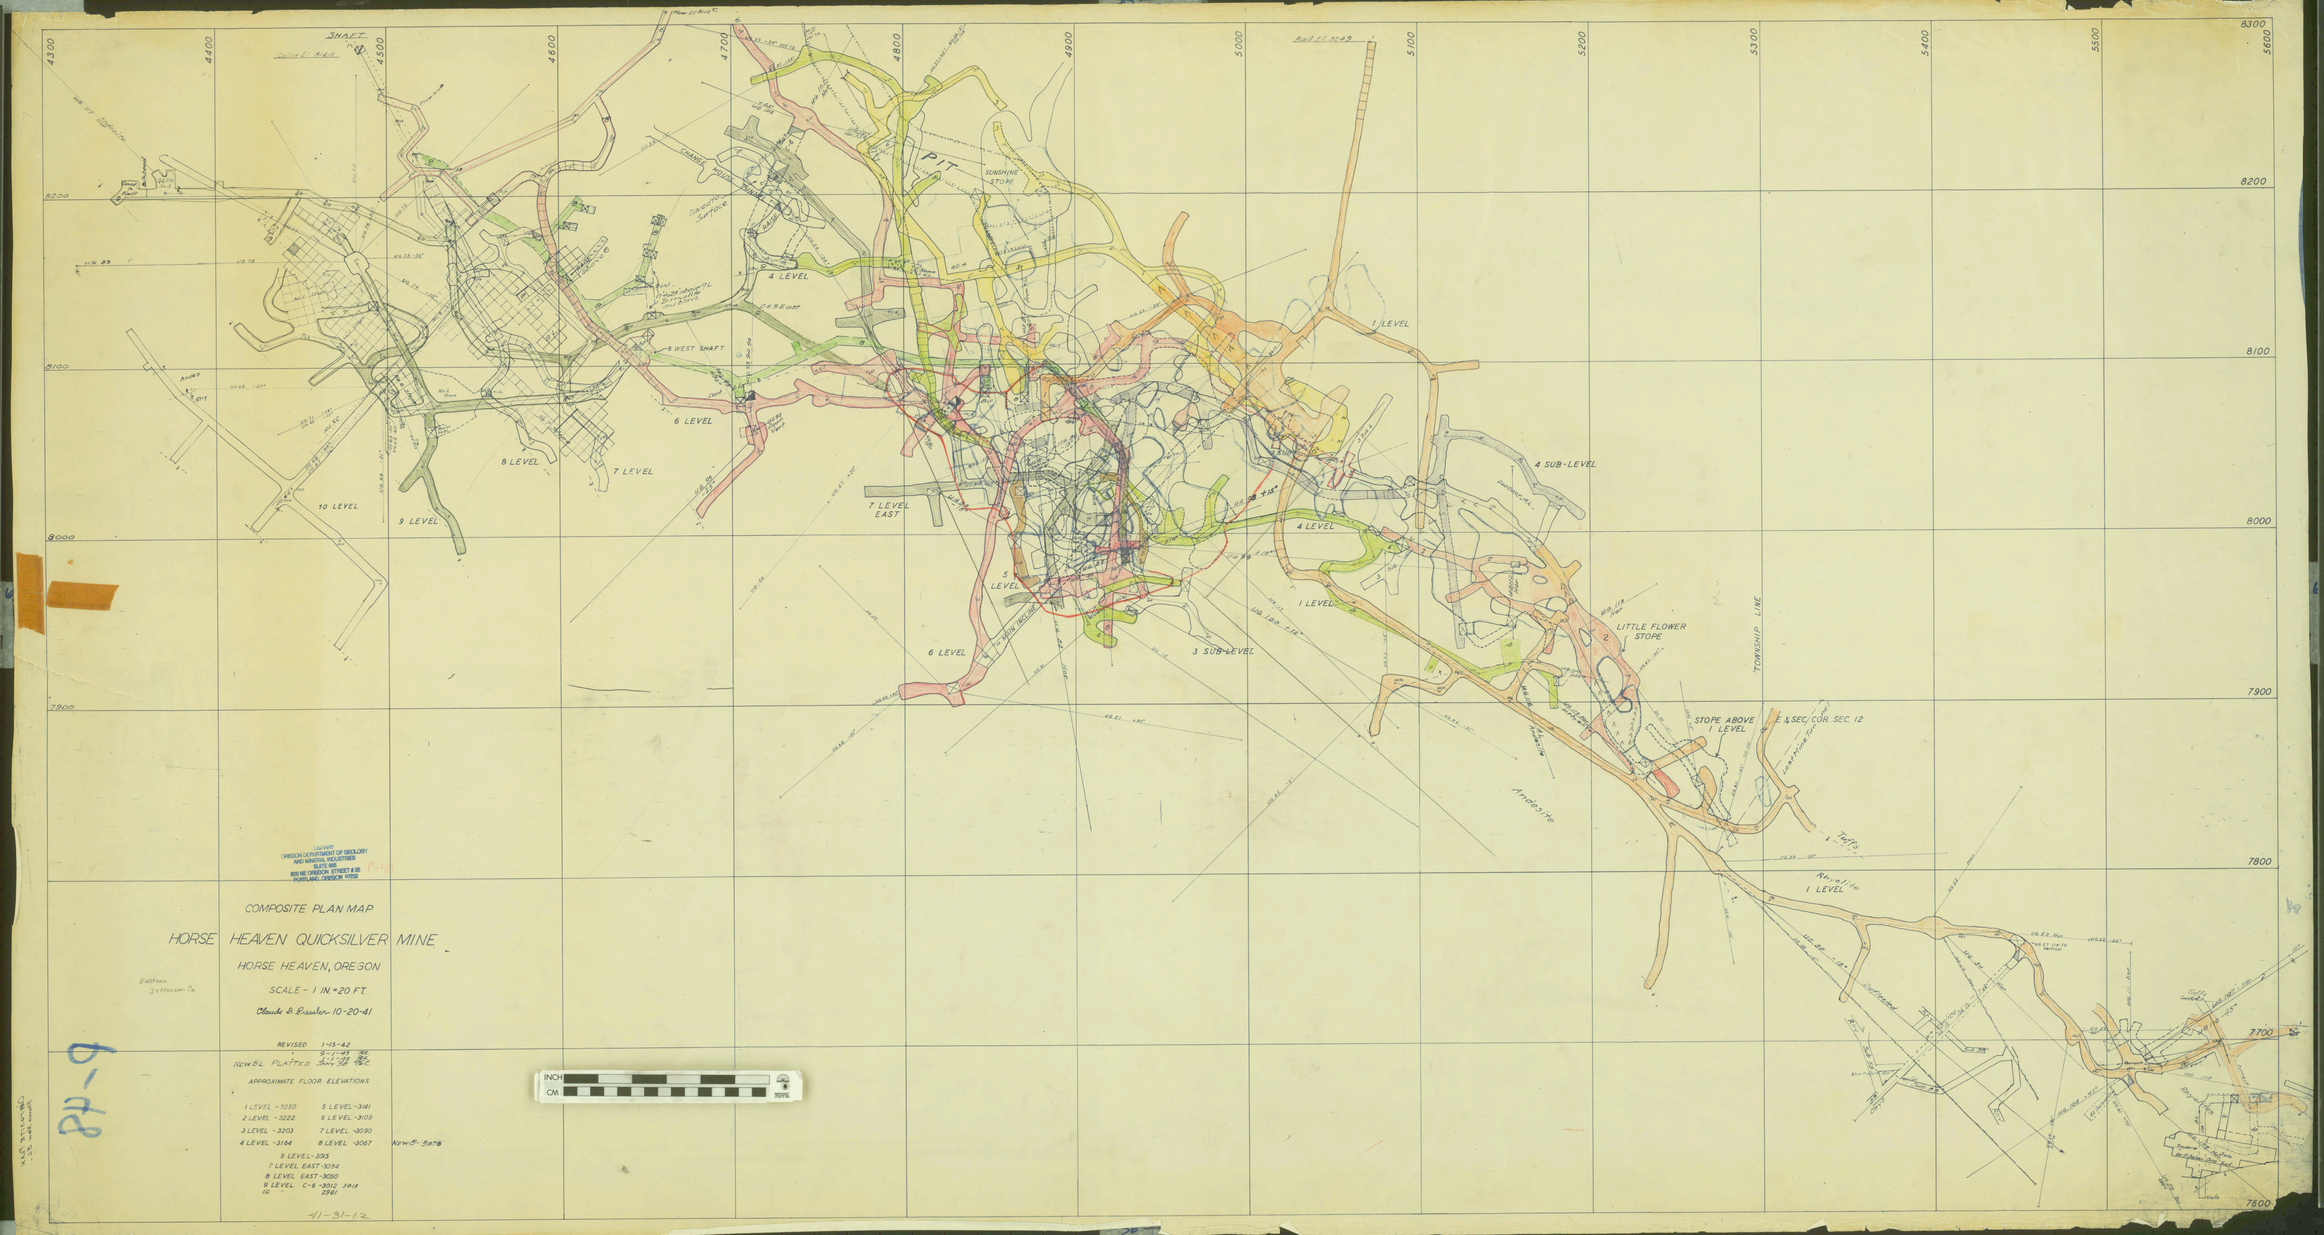
COMPOSITE PLAN MAP
HORSE HEAVEN QUICKSILVER MINE
HORSE HEAVEN, OREGON
SCALE - 1 IN = 20 FT.
Claude & Brewster 10-20-41
REVISED 1-13-42
NEW & PLATTED
APPROXIMATE FLOOR ELEVATIONS
1 LEVEL - 3250
2 LEVEL - 3222
3 LEVEL - 3203
4 LEVEL - 3164
5 LEVEL - 3141
6 LEVEL - 3109
7 LEVEL - 3090
8 LEVEL - 3067
9 LEVEL - 3035
7 LEVEL EAST - 3094
8 LEVEL EAST - 3050
9 LEVEL C-6 - 3012 3018
10 2961
LIBRARY
OREGON DEPARTMENT OF GEOLOGY
AND MINERAL INDUSTRIES
910 STATE OFFICE BLDG
800 NE OREGON STREET # 28
PORTLAND, OREGON 97232
SHAFT
PIT
SUNSHINE STOPE
4 LEVEL
6 WEST SHAFT
6 LEVEL
8 LEVEL
7 LEVEL
10 LEVEL
9 LEVEL
7 LEVEL EAST
5 LEVEL
6 LEVEL
3 SUB-LEVEL
1 LEVEL
4 SUB-LEVEL
4 LEVEL
1 LEVEL
LITTLE FLOWER STOPE
STOPE ABOVE 1 LEVEL
TOWNSHIP LINE
Andesite
Tuffs
Rhyolite
1 LEVEL
INCH
CM