ARGONAUT MINE, OREG, LTD.

BOURNE DIST, BAKER, ORE.

ORES REPORTED IN 1938 AFTER DEDUCTING 40 PERCENT AS SAFETY MARGIN 37,000 AT $24.16 PER TON ----- $893,920.00

DEVELOPED SINCE AFTER DEDUCTING 20 PERCENT FROM TONAGE FIGURES - 7,432 TONS AT $21.00 TON ----- 156,072.00

1,049,992.00

SEE STATEMENT AND ASSAY MAP FOR FARTHER DATA.

DRAWN BY ---- JOHN. ARTHUR
BAKER - OREGON
NOV 28 1947

Registered Professional Engineer 1135 Oregon John Arthur

LONGITUDINAL SECTION

"NO1 NORTH EAST VEIN"
ON ALL DRAWINGS 1 INCH = 50 FT

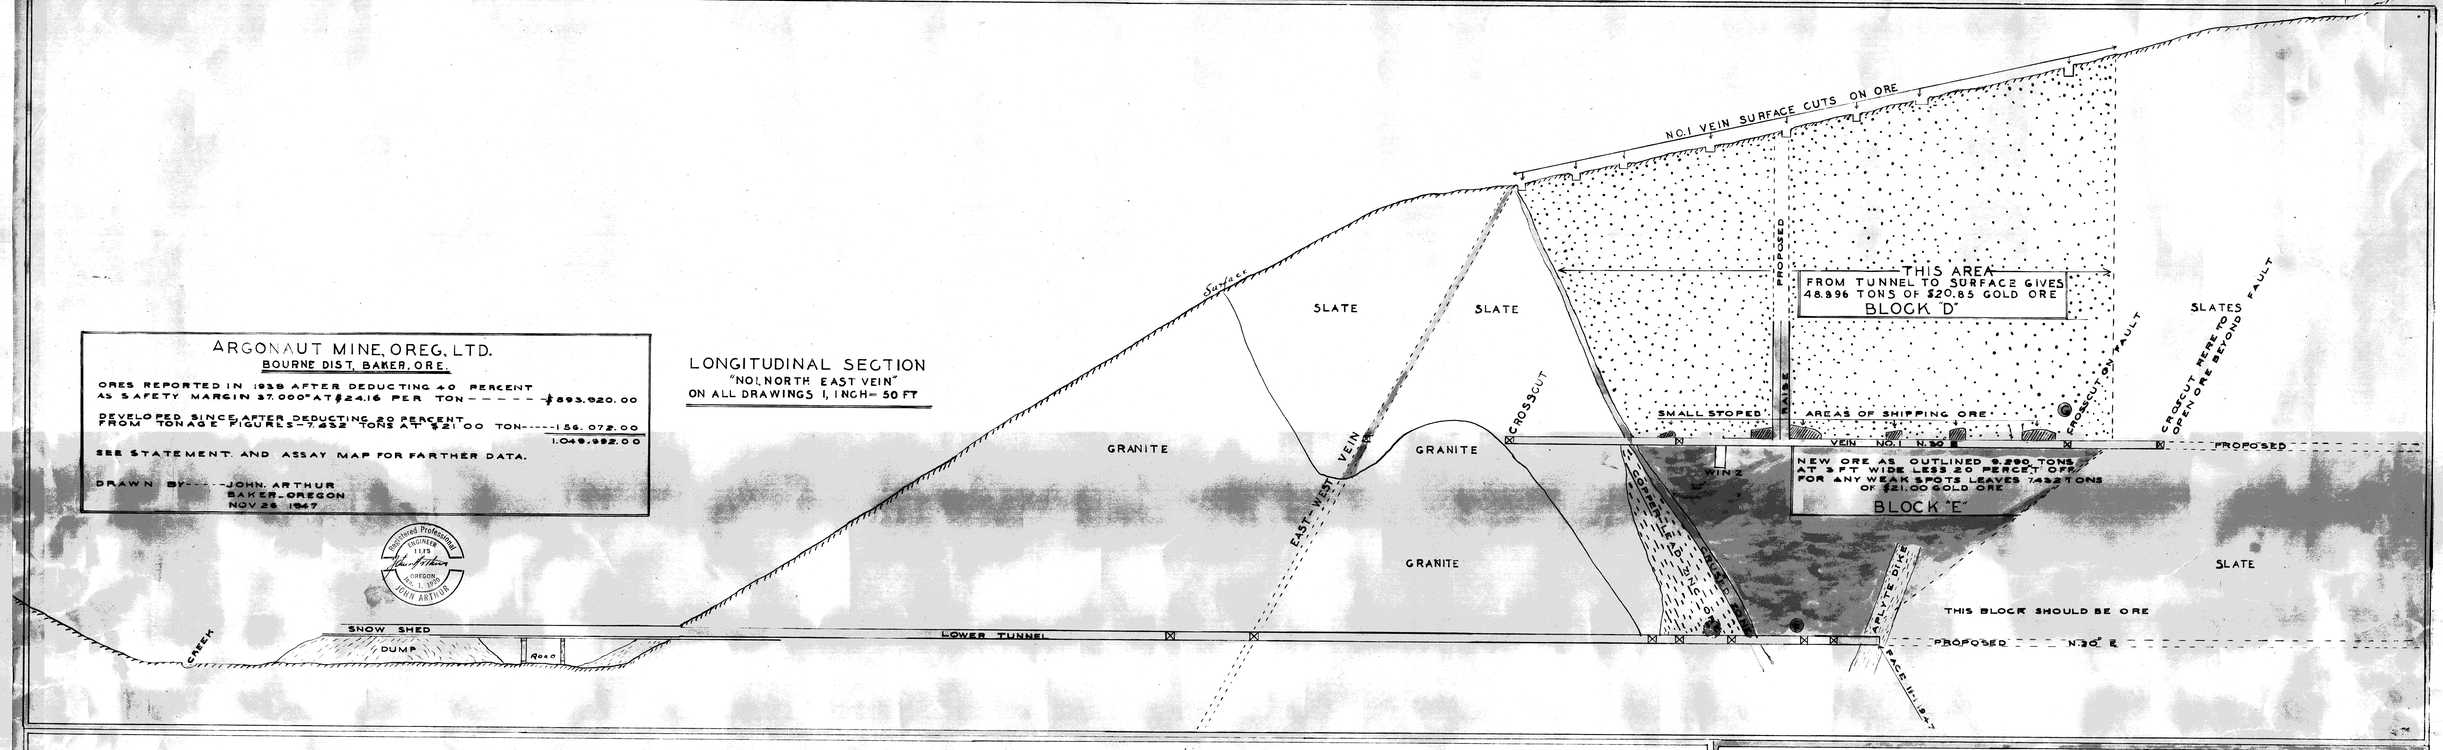

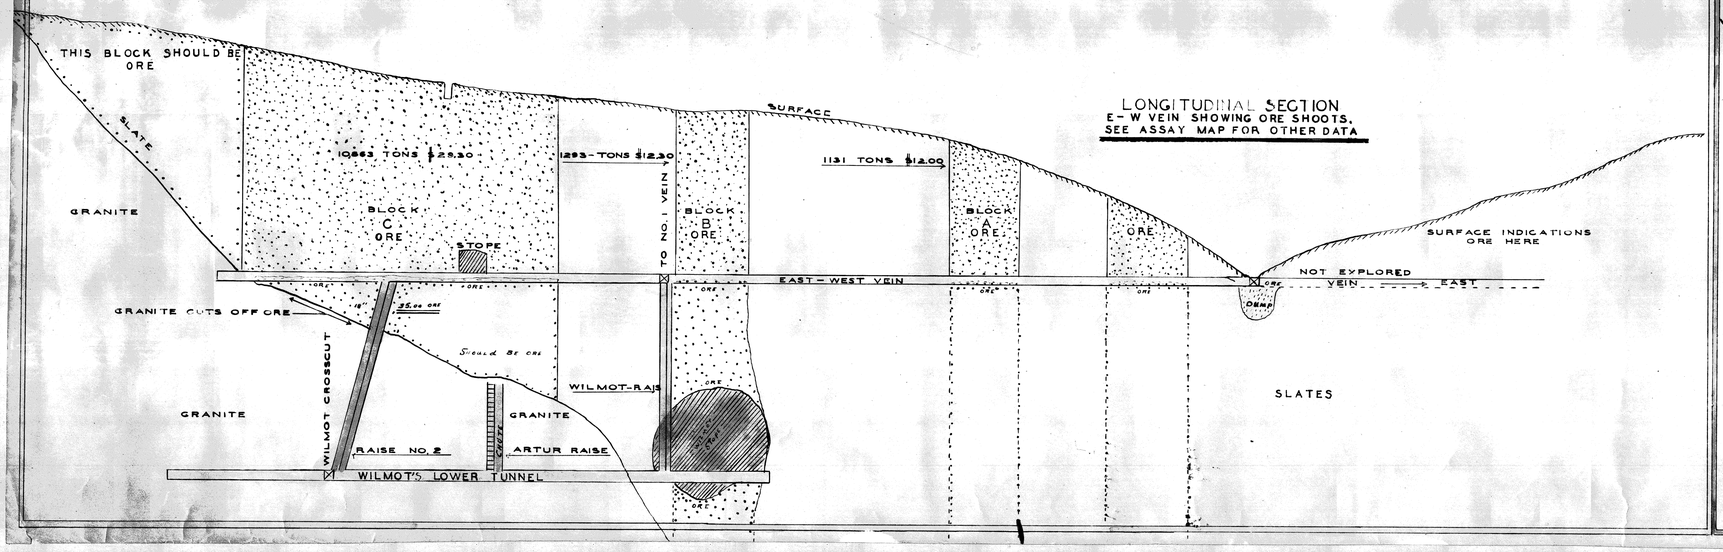

LONGITUDINAL SECTION

E - W VEIN SHOWING ORE SHOOTS.
SEE ASSAY MAP FOR OTHER DATA

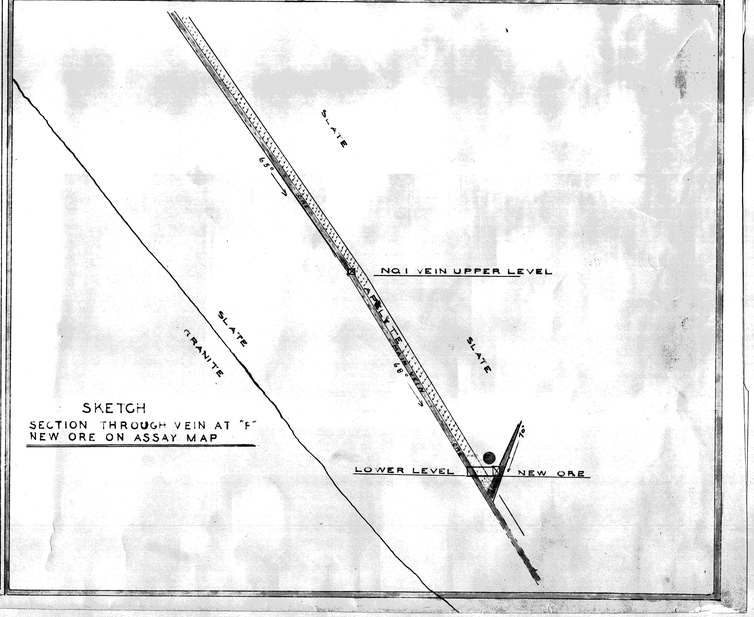

SKETCH

SECTION THROUGH VEIN AT "F"
NEW ORE ON ASSAY MAP