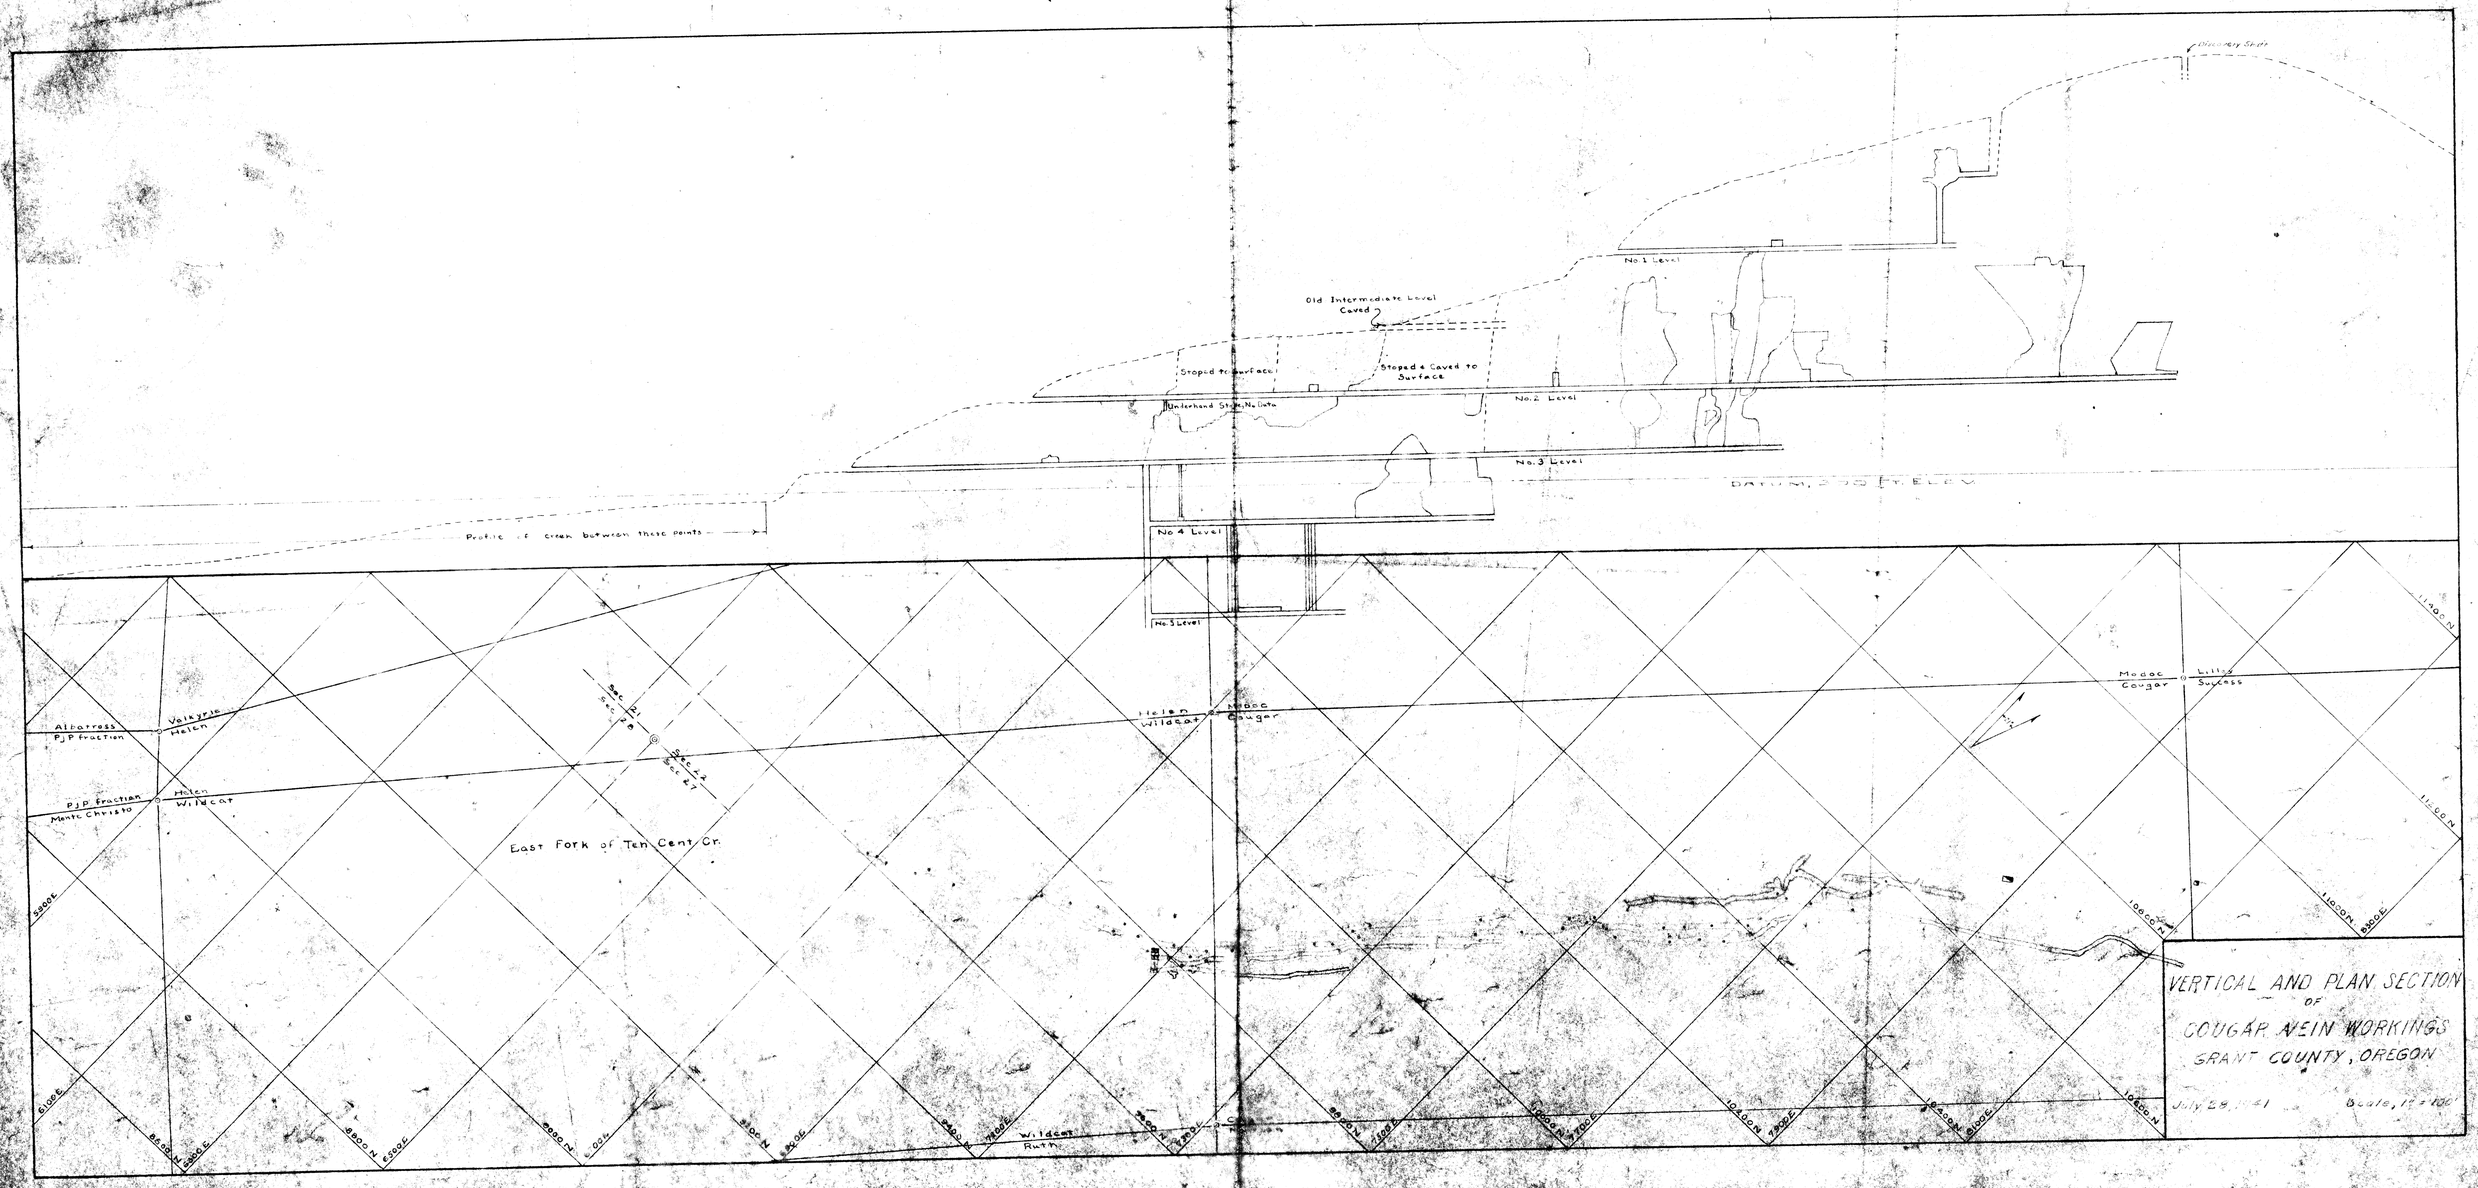
Discovery Shaft
No. 1 Level
Old Intermediate Level Caved
Stoped & Caved to Surface
Stoped to Surface
No. 2 Level
No. 3 Level
DATUM, 2,000 FT. ELEV.
Profile of creek between these points
No. 4 Level
No. 5 Level
Allotress
P.J.P. Fraction
Valkyrie
Helen
P.J.P. Fraction
Mente Christo
Helen
Wildcat
Sec. 21
Sec. 20
Sec. 22
Sec. 27
Helen
Wildcat
Modoc
Cougar
Modoc
Cougar
Lillie
Success
East Fork of Ten Cent Cr.
Wildcat
Ruth
VERTICAL AND PLAN SECTION
OF
COUGAR VEIN WORKINGS
GRANT COUNTY, OREGON
July 28, 1941
Scale, 1" = 100'