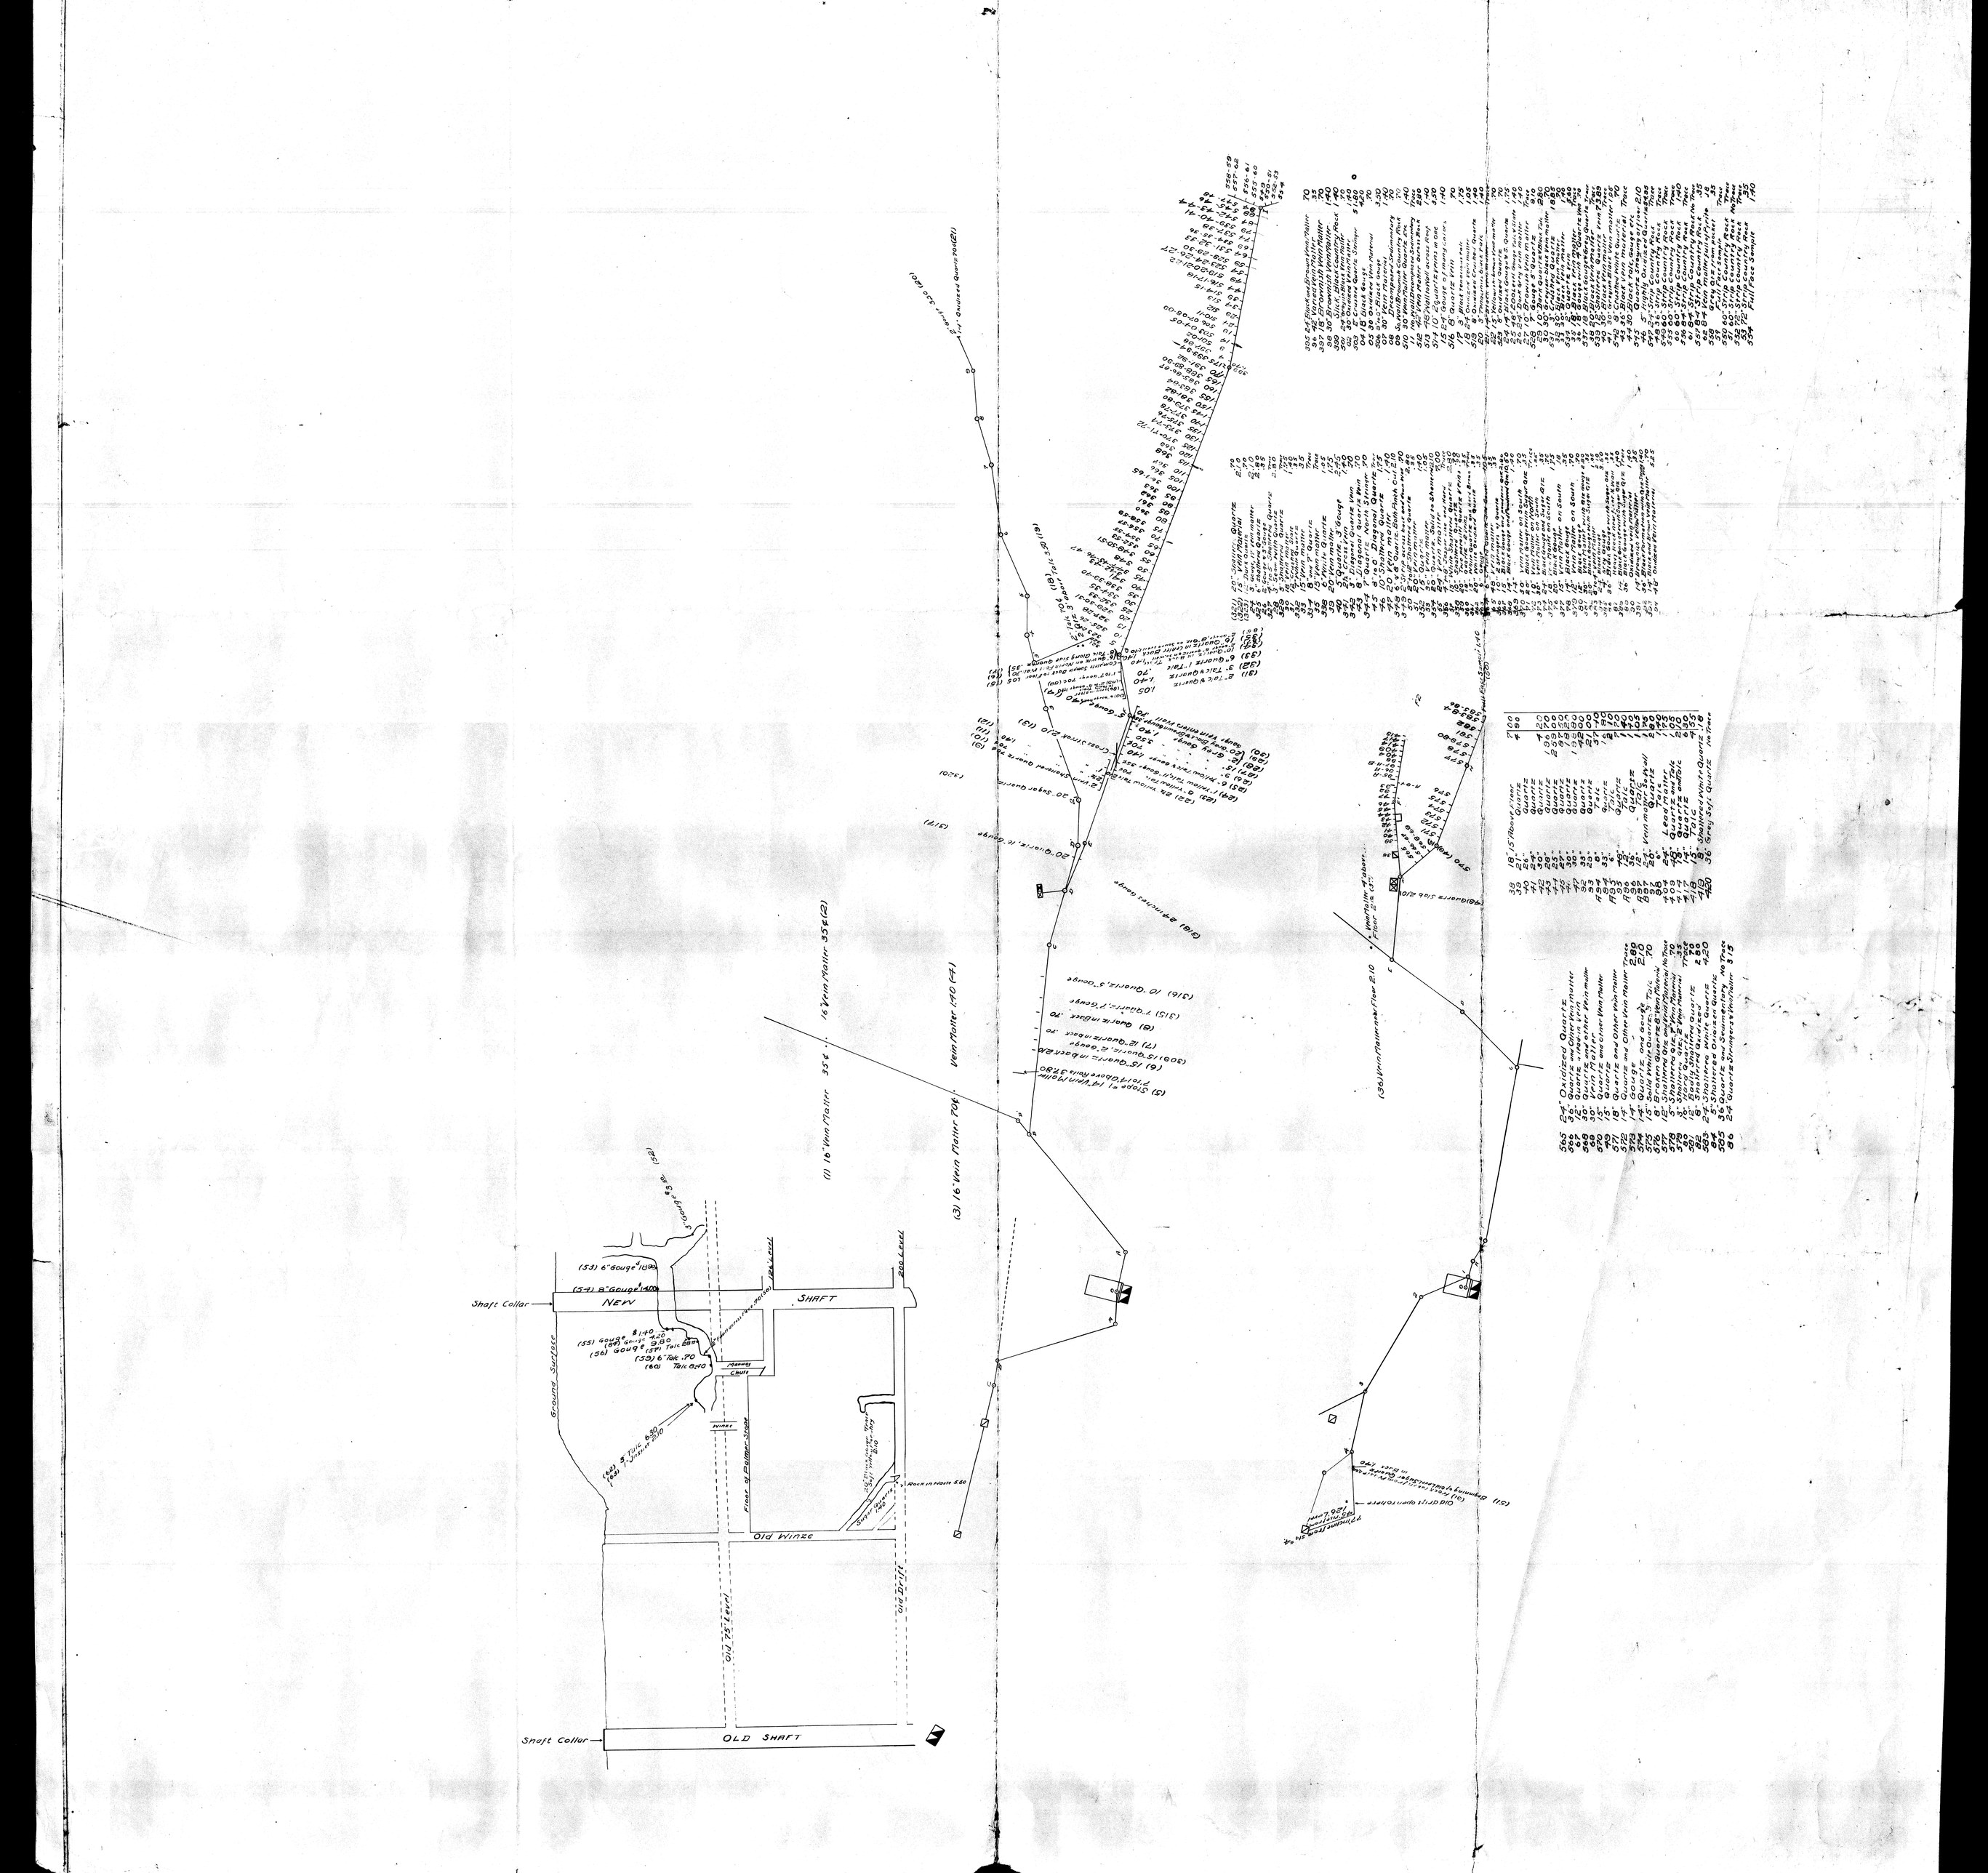
Shaft Collar
NEW
SHAFT
Ground Surface
Old Winze
Old 75' Level
Old Drift
Shaft Collar
OLD SHAFT
200 Level
Floor of Pillar Stope
(1) 16' Vein Matter 35'E
(3) 16' Vein Matter 70'E
Vein Matter 140 (4)
(36) Vein Matter at Floor 2.10
Vein Matter at Floor 2.10
Old Drift open to layer
Drawing of Cut-and-Fill Stope in Block 1.40
Floor 2.10 C.F.
Floor 2.10 C.F.